


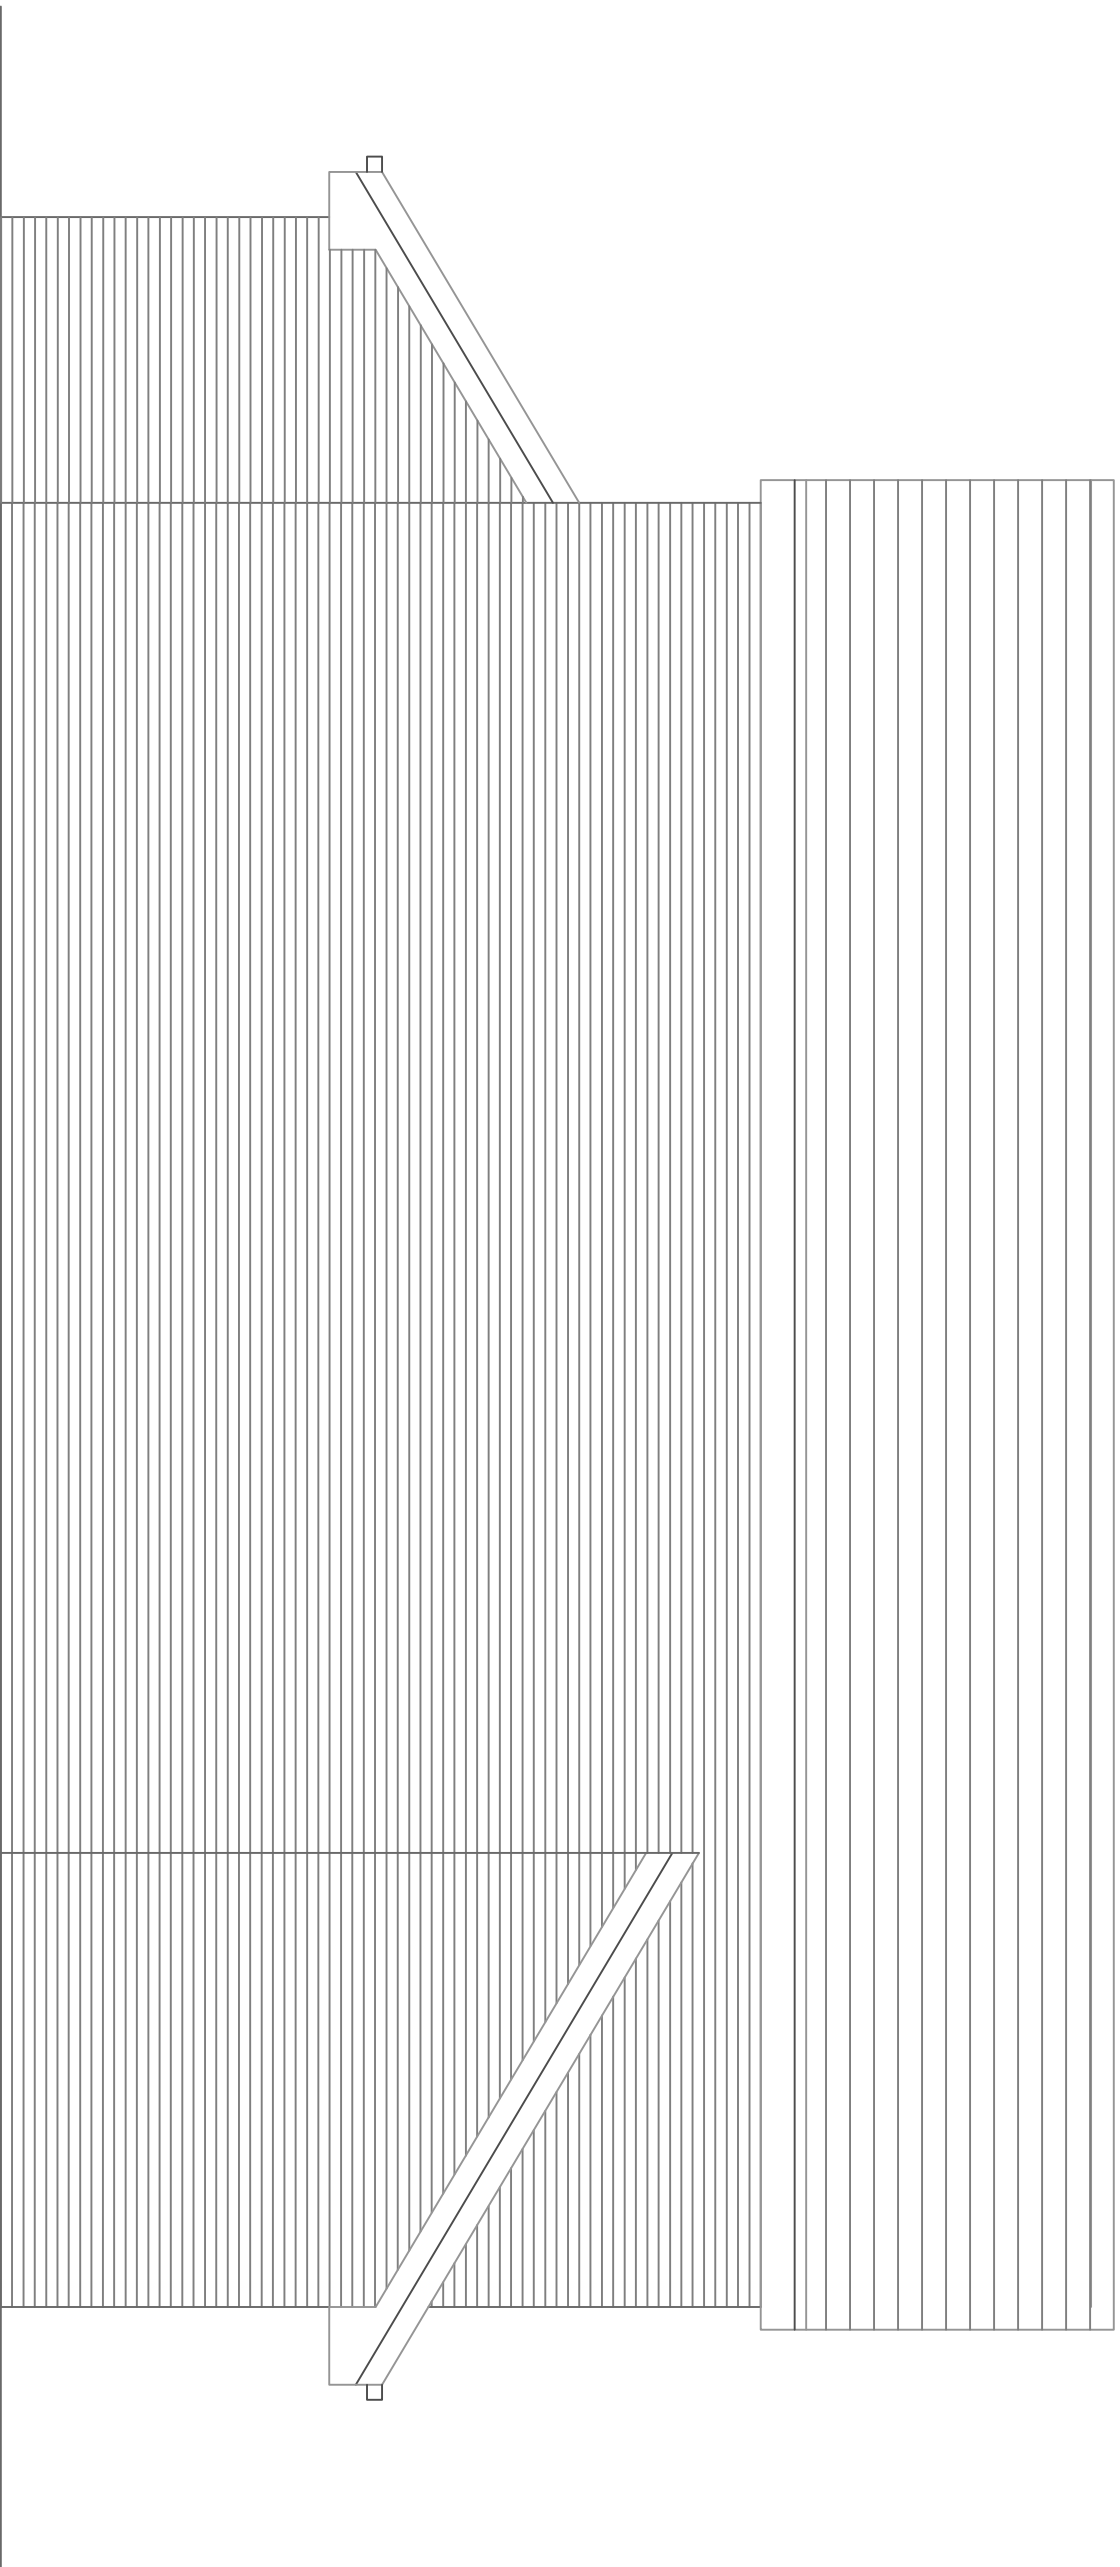

PROPOSED SOUTH ELEVATION

<-----EXISTING PROPERTY-----X-----EXTENSION----->