



DO NOT SCALE: CONTRACTOR TO CHECK ALL DIMENSIONS AND REPORT ANY OMISSIONS OR ERRORS

NOTES:


1. THIS DRAWING SHOULD NOT BE SCALED AND ONLY USED FOR ITS INTENDED PURPOSE.
2. THIS DRAWING IS TO BE READ IN CONJUNCTION WITH ALL OTHER RELEVANT DRAWINGS/INFORMATION.
3. ALL DIMENSIONS ARE IN MILLIMETRES UNLESS STATED OTHERWISE.
4. REFER TO MANCHESTER CITY COUNCIL STANDARD DETAILS FOR GUIDANCE.
5. CONTRACTOR TO CONFIRM CARRIAGEWAY THICKNESS ON SITE AND REINSTATE TO MATCH EXISTING.
6. CONTRACTOR TO CONFIRM WITH MCC REPRESENTATIVE IF ANY CHANGES ARE MADE TO THE DESIGN OR PRODUCTS USED.
7. BLOCK SETTS IN FRONT OF THE EXIT ARE TO REMAIN AND COVERED WITH SURFACE MATERIAL. IF THE BLOCK SETTS ARE DISTURBED DURING CONSTRUCTION, BLOCK SETTS TO BE REMOVED AND THE CARRIAGEWAY REINSTATEMENT DETAIL TO BE USED.
8. CONTRACTOR TO USE CHAPTER 8 TRAFFIC MANAGEMENT, PROVIDE SIGNS AND FOOTWAY CLOSURES WHEN UNDERTAKING THE WORKS.
9. CONTRACTOR TO CONFIRM PIPE CONNECTION AND GULLY INSTALLATION IS ACCEPTABLE BY MCC BEFORE THE TRENCH IS BACKFILLED.

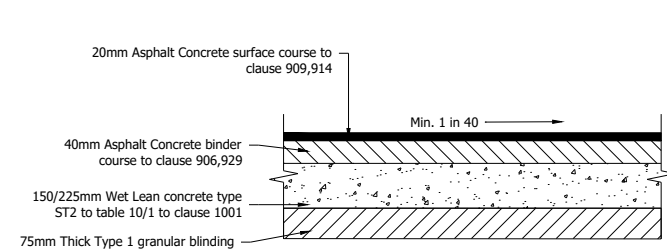


TYPICAL SECTION THROUGH FOOTWAY
Scale 1:10

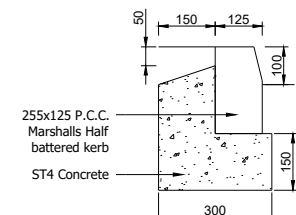


TYPICAL HB2 KERB DETAIL
Scale 1:10

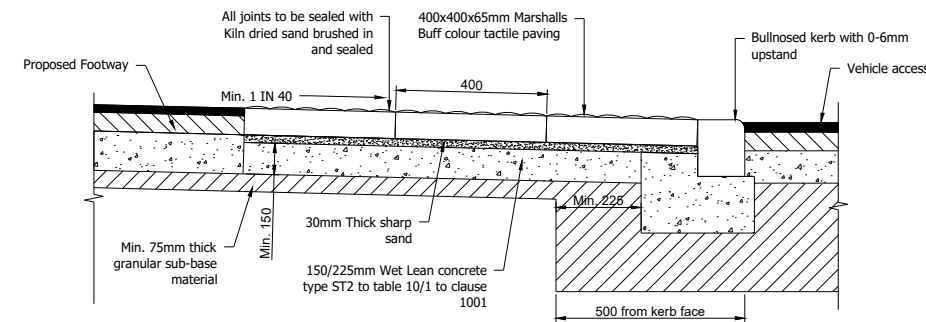


TYPICAL SECTION THROUGH PEDESTRIAN CROSSING
SECTION A - A
Scale 1:10

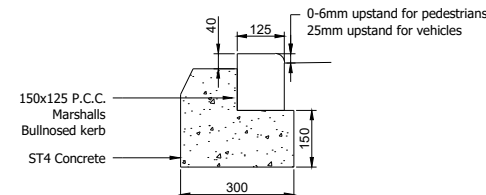


TYPICAL BN KERB DETAIL
Scale 1:10

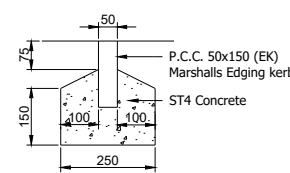


TYPICAL EDGING KERB DETAIL (EK)
Scale 1:10

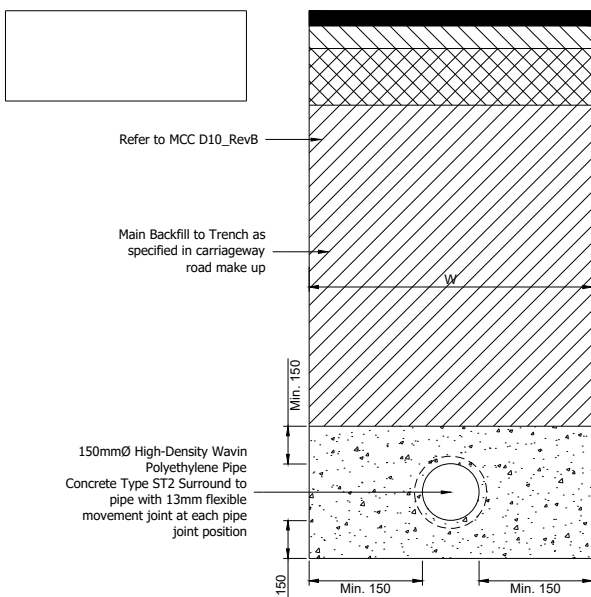


CLASS Z BEDDING AND CONCRETE SURROUND
NTS

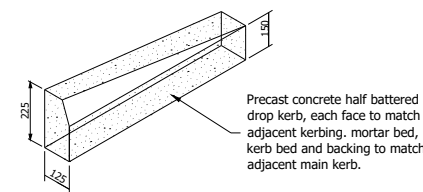


DROPPER KERB

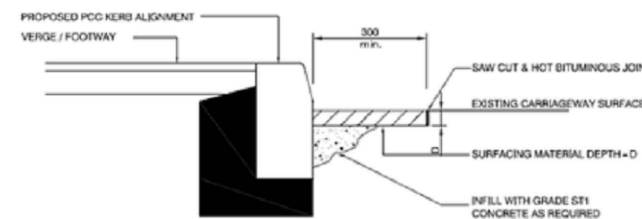


CARRIAGEWAY REINSTATEMENT TYPE 1

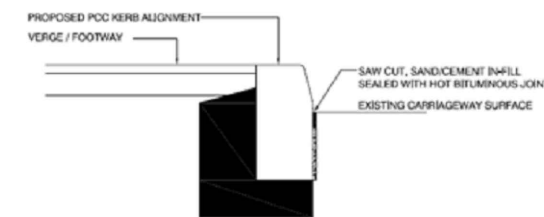


CARRIAGEWAY REINSTATEMENT TYPE 2

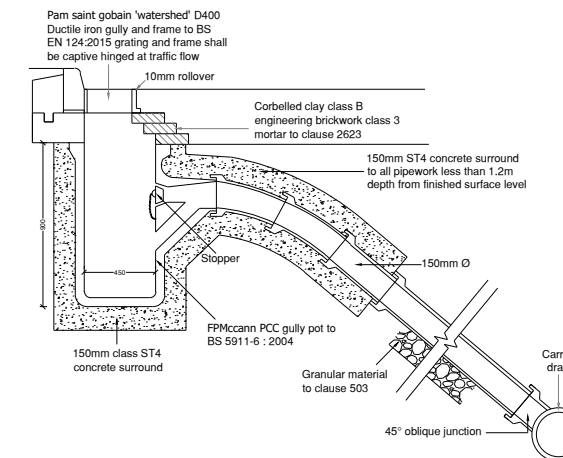

GULLY DETAIL STANDARD AND SMALL
REFER TO MCC DETAIL MCC D12_REV B
NTS

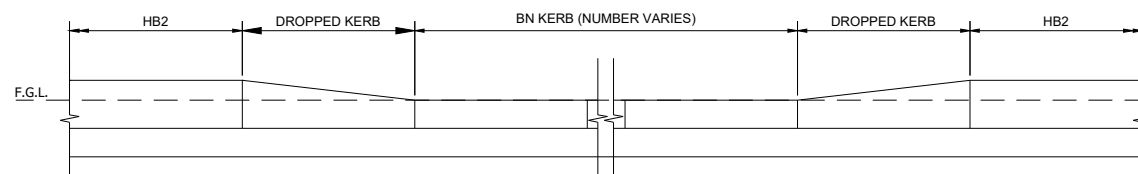

TYPICAL DROPPED KERB DETAIL
Scale NTS

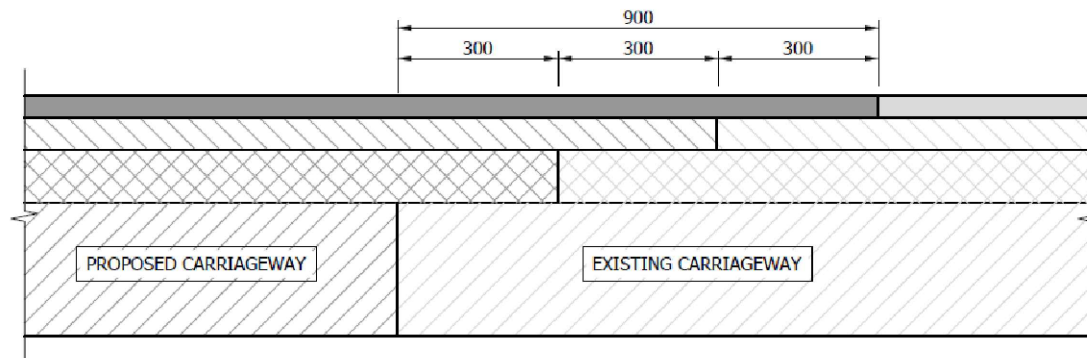

STEPPED TIE IN DETAIL

REV	DESCRIPTION	BY	CHK	APP	DATE
P01	Issued For Comment	M.K	M.L	M.L	17/06/24

CROWN ADVISORY



1 Derby St, Leigh, WN7 4PF
Tel : +44 (0)7491043864 E-mail: Enquiries@BIMServ.co.uk

Project:

HYDE ROAD
MANCHESTER

Drawing Title:

EXTERNAL WORKS
STANDARD DETAILS

Scale @	A1	Drawn	Date	Checked	Date	Approved	Date
AS INDICATED	MK	17/06/2024	M.L	17/06/2024	M.L	17/06/2024	
Project No.	Office	Type	Drawing No.	Revision			
BSE23406	C		001	P01			

© BIMSERV Group Ltd.