


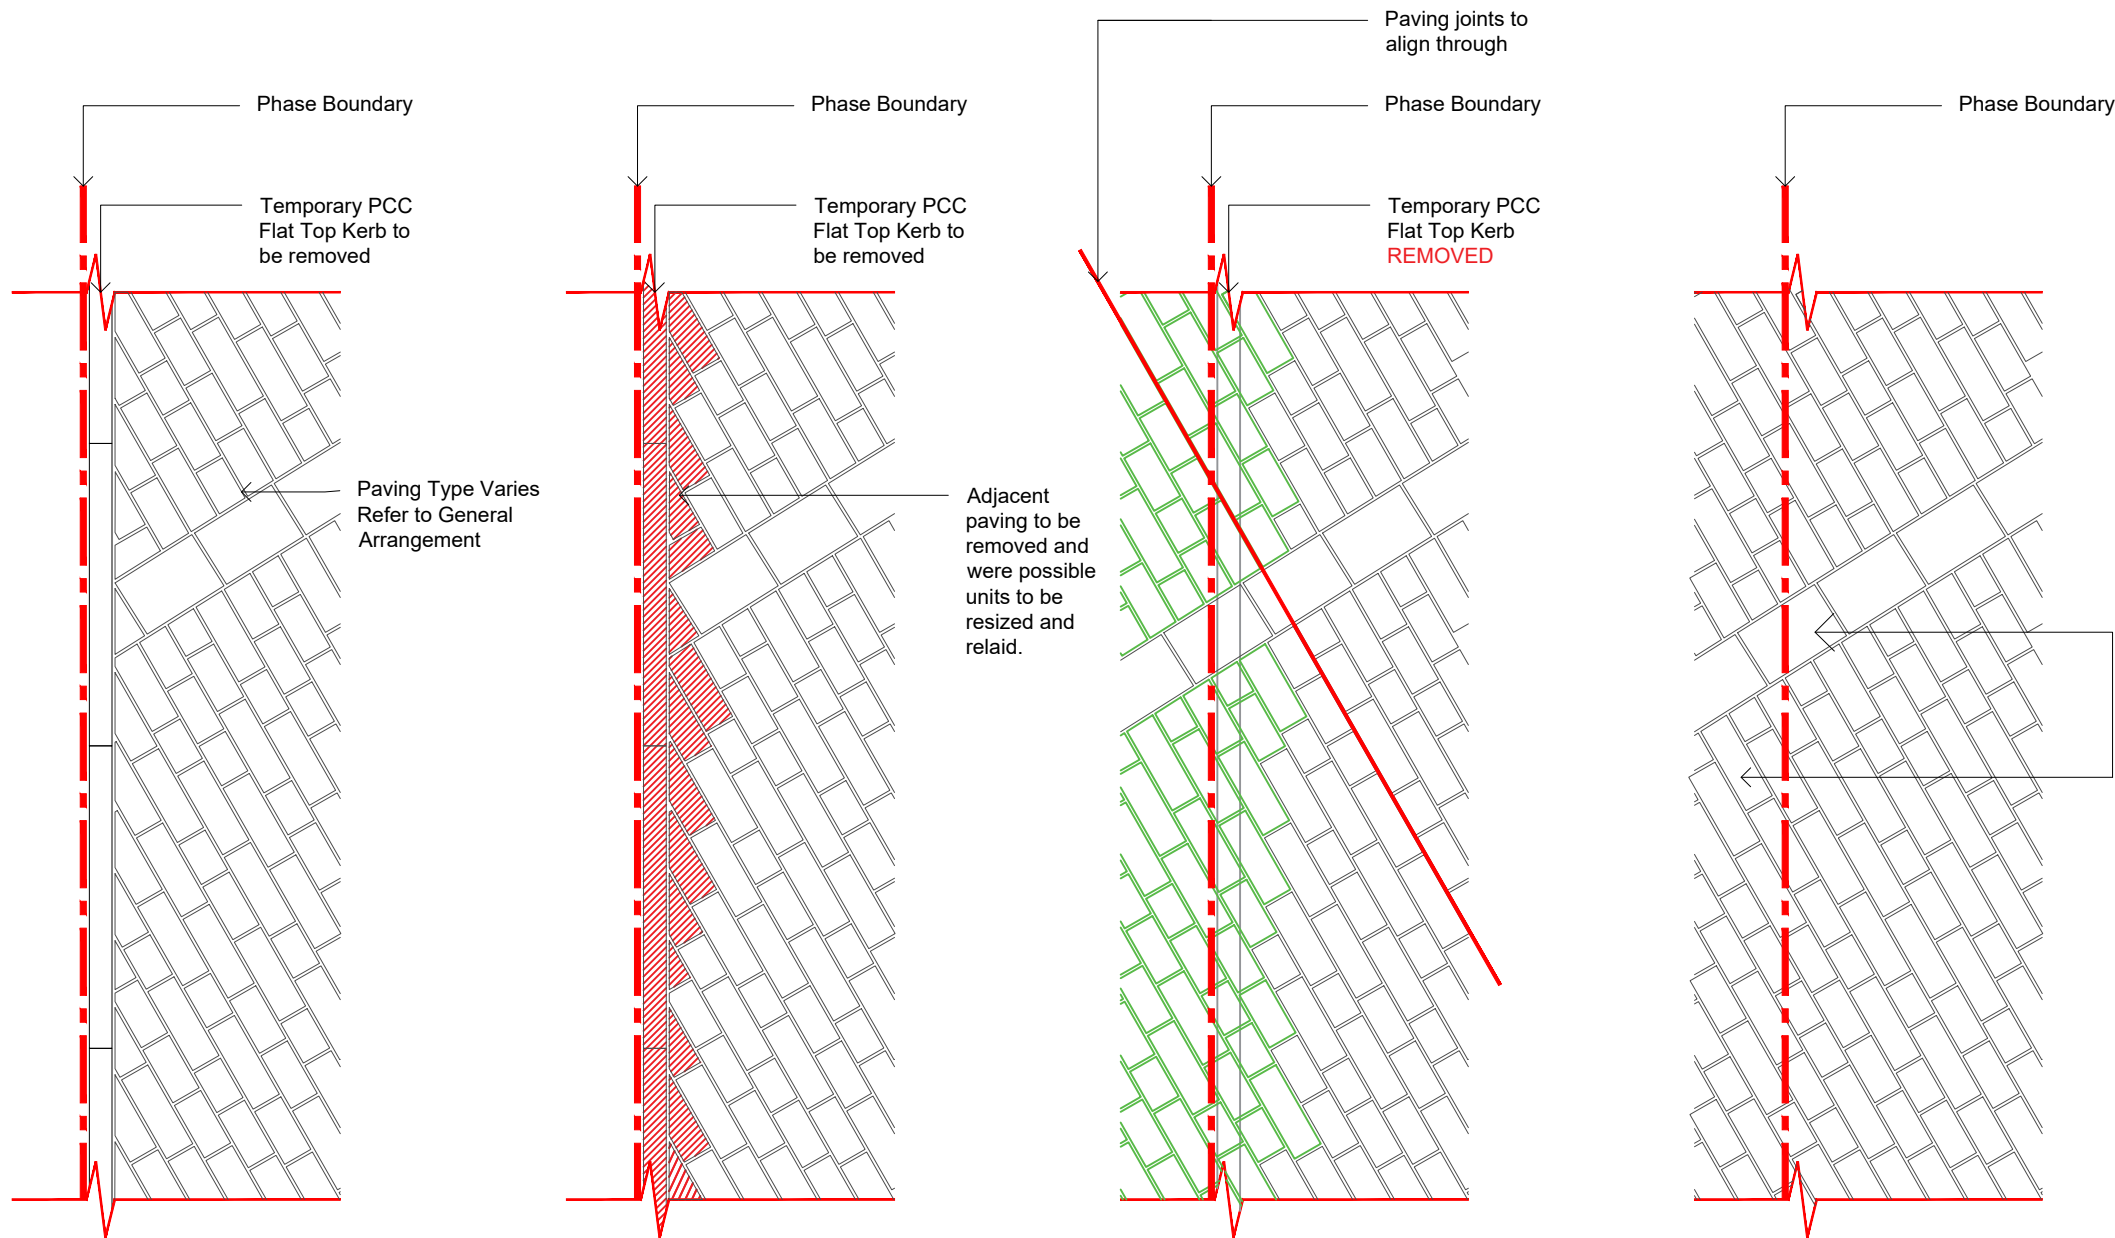

**CONSTRUCTION PHASE
TYPICAL INTERFACE
DETAIL 001
PLAN @ 1:25**

**CONSTRUCTION PHASE
TYPICAL INTERFACE
DETAIL 002
PLAN @ 1:25**

**CONSTRUCTION PHASE
TYPICAL INTERFACE
DETAIL 003
PLAN @ 1:25**

**CONSTRUCTION PHASE
TYPICAL INTERFACE
DETAIL 004
PLAN @ 1:25**

NOTES

1. This drawing is to be read in conjunction with all other drawings and specifications.
2. Do not scale off this drawing. Written dimensions to be taken only.
3. Any discrepancies found between this drawing and other drawings and specifications in the construction documents must be referred to the Landscape Architect prior to work commencing.
4. This drawing must not be copied in whole or in part without prior written consent of Optimised Environments Ltd.

DRAWING INFORMATION BASED UPON

Emapsite: © Crown copyright and database rights 2019 Ordnance Survey 0100031673.
OS OpenData: Contains OS data © Crown copyright and database right (2019).
Google Earth: Please show the attribution statement shown on the Google map or image that you are using.
Topographical Survey: Please reference surveyor's survey.

CDM INFORMATION

1. Minimise on-site cutting where possible, if necessary use dust suppression.

Issue	Revision	Initial	Date
01	Stage 4 Update Stage 4 Issue	CO CO	15.12.22 31.10.22



optimised environments ltd
EDINBURGH 2nd Floor | Quartermile Two | 2 Lister Square | Edinburgh | EH3 9GL
t 0131 221 5920 w optimisedenvironments.com
LONDON Unit 6 | 36-42 New Inn Yard | Shoreditch | London | EC2A 3EY
t 0203 984 4022 w optimisedenvironments.com
MANCHESTER 86 Princess Street | Manchester | M1 6NG
t 0161 696 7550 w optimisedenvironments.com
Optimised Environments Ltd. Registered in Scotland SC359690.
Registered address: 2nd Floor | Quartermile Two | 2 Lister Square | Edinburgh | EH3 9GL

Client
Downing Living (Manchester) Limited

Project
**PLOT 11 FIRST STREET SOUTH
Manchester**

Drawing Title
Phasing Paving Detail
Page 1 of 1

Scale Bar	North
0.25m 0.50m 0.75m 1.00m 1.25m	
Scale: 1:25@A3	Date: 23.09.22
By: CO	Status: TENDER
Checked: AW	Approved: AW

Drawing Number M90183_10015	Rev 01
---------------------------------------	------------------