


as proposed schematics D planning

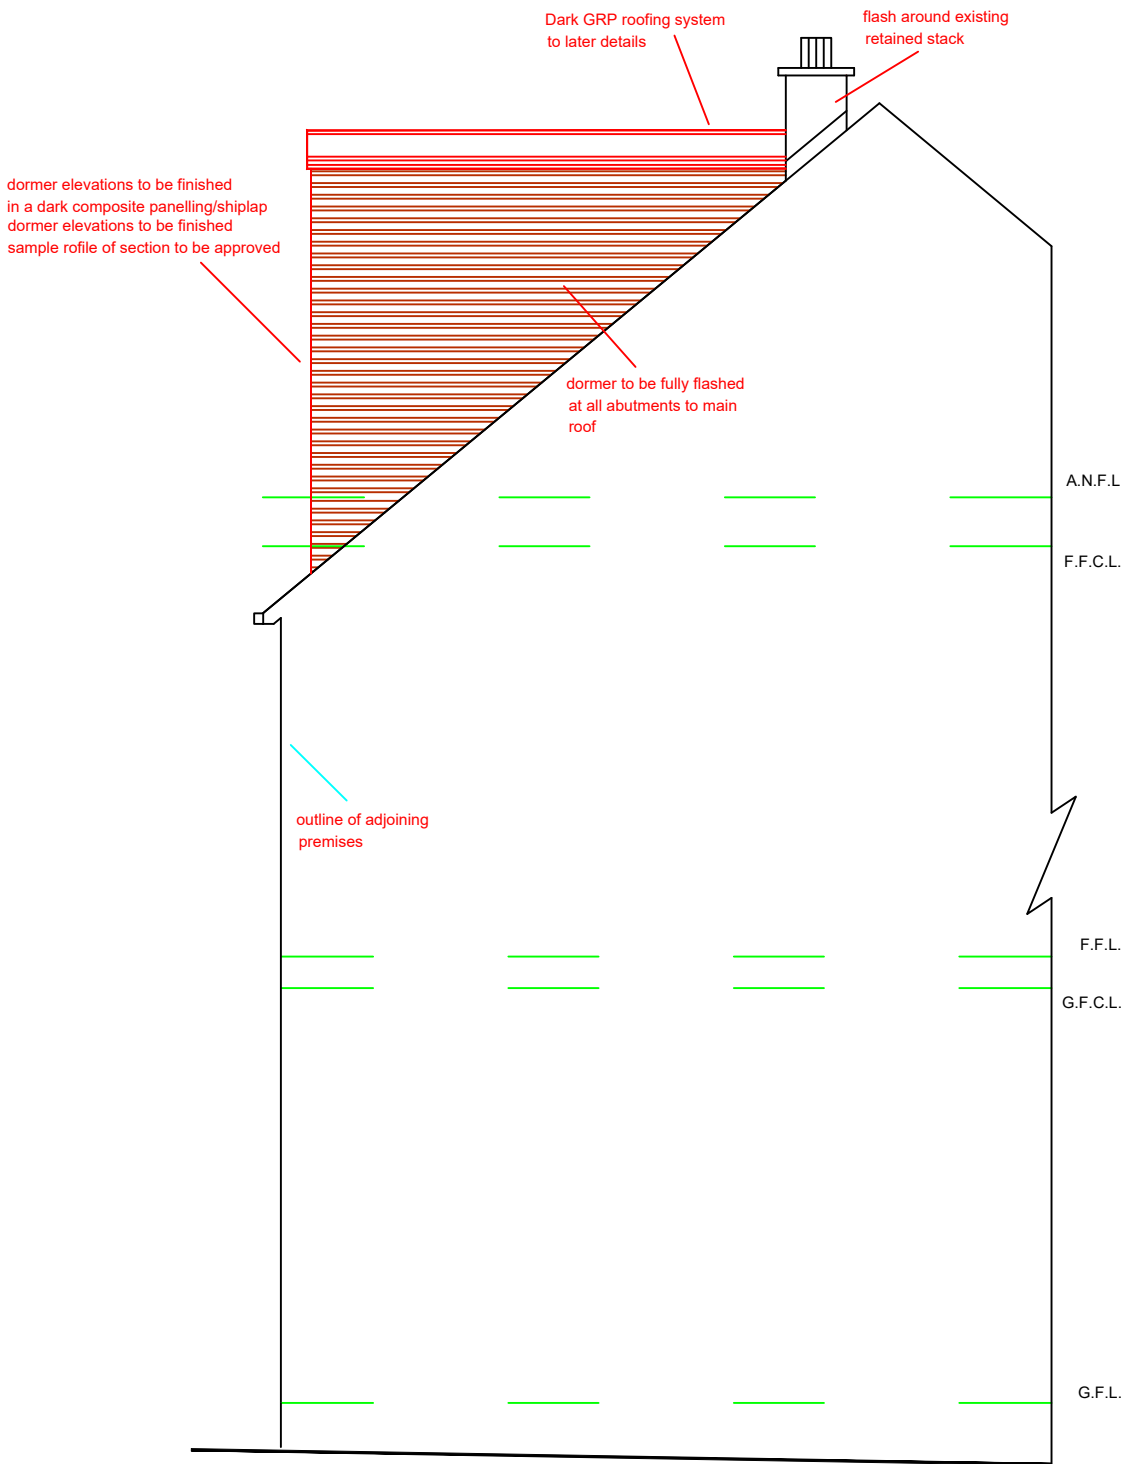

side elevation D
to 43 South Drive

Building Regs Specification Zone

DJS Architectural Services
Roselea House
915 Middleton Road
Chadderton
Oldham
Lancashire
OL9 0NG
Mob: 07557 096 232
E-mail: djsarchitecturalservices@gmail.com

Rev.	Details of Revision	Date	Sign
Client Mr & Mrs Spawton			
Project Proposed Loft Conversion at 45 South Drive Chorlton Cum Hardy Manchester M21 8DZ			
Drawing As Proposed Arrangements Schematics Scheme D Side Elevation to Adjoining Property Planning Drawing			
July 2024			
Scale 1:50 @ A1			
DWG No. DJS/HG023/07			