



1 Section aa - Long section looking South West
1 : 200

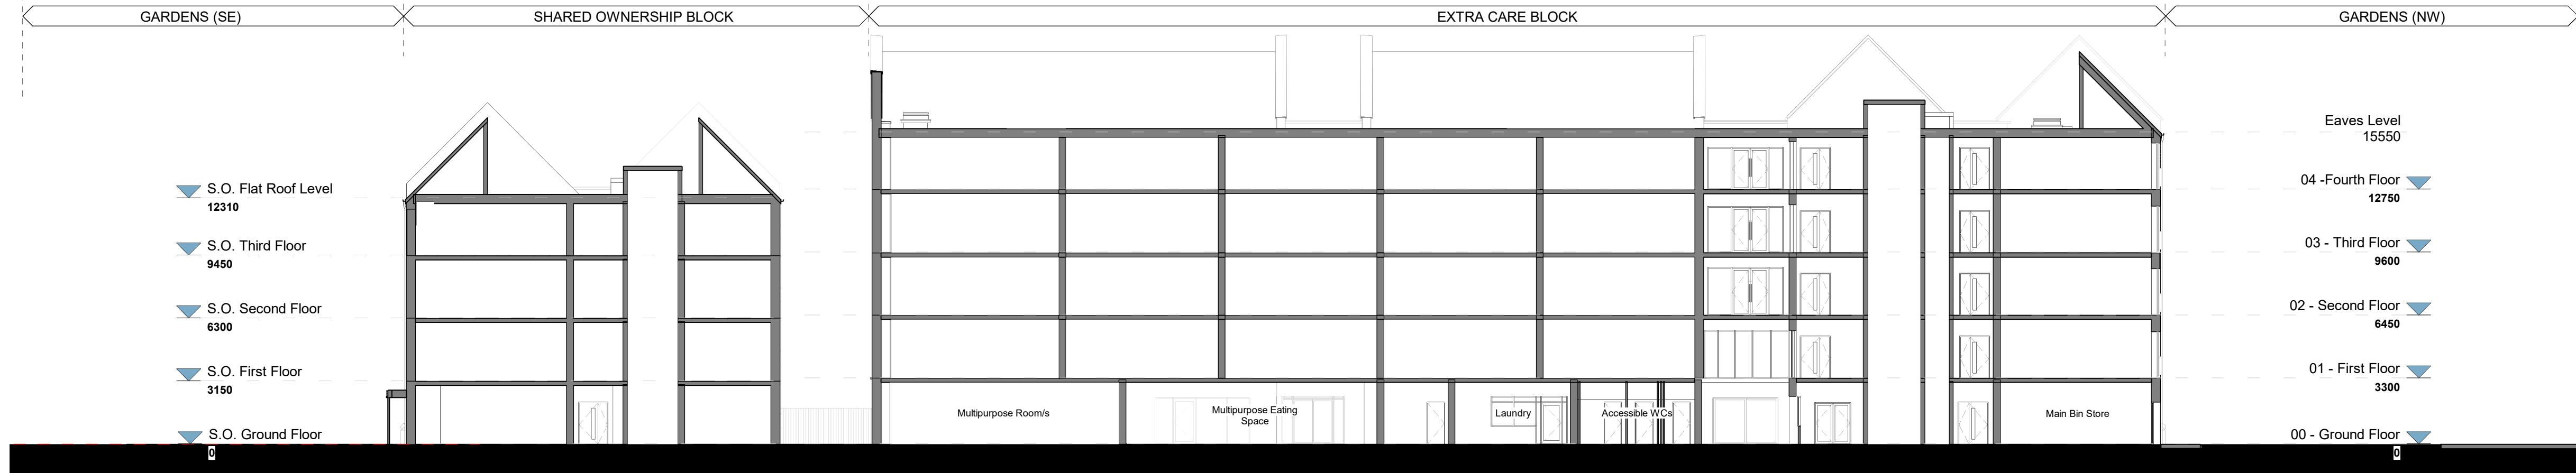

2 Section bb - Internal courtyard section looking SW
1 : 200




3 Section cc - Section through west wing looking SW
1 : 200

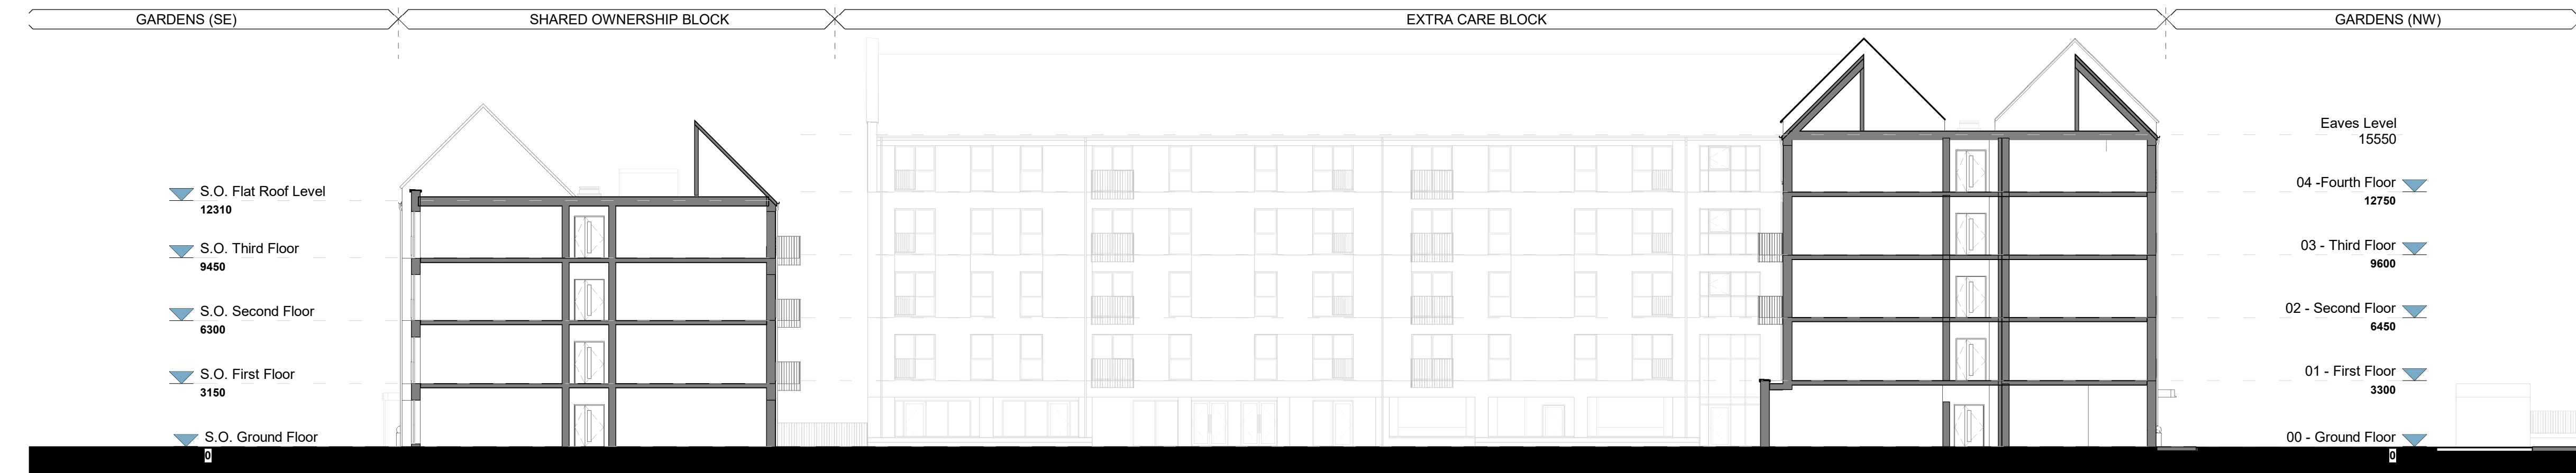

4 Section dd - Section through west wing looking SW
1 : 200

© TRIANGLE ARCHITECTS LIMITED
■ THIS DRAWING IS THE SUBJECT OF COPYRIGHT WHICH VESTS IN TRIANGLE ARCHITECTS LIMITED. IT IS AN INFRINGEMENT OF COPYRIGHT TO REPRODUCE THIS DRAWING, BY WHATEVER MEANS, INCLUDING ELECTRONIC, WITHOUT THE EXPRESS WRITTEN CONSENT OF TRIANGLE ARCHITECTS LIMITED WHICH RESERVES ALL ITS RIGHTS.
■ TRIANGLE ARCHITECTS LIMITED ASSERTS ITS RIGHTS TO BE IDENTIFIED AS THE AUTHOR OF THIS DESIGN.
■ DRAWING NOT TO BE SCALED: FIGURE DIMENSIONS TO BE WORKED TO IN ALL CASES.
■ THE CONTRACTOR IS RESPONSIBLE FOR CHECKING DIMENSIONS, TOLERANCES & REFERENCES.
■ ANY DISCREPANCY TO BE VERIFIED WITH THE ARCHITECT BEFORE PROCEEDING WITH THE WORKS.
■ REPORT ERRORS & OMISSIONS TO ARCHITECT.
■ WHERE AN ITEM IS COVERED BY DRAWINGS OF DIFFERENT SCALE, THE LARGER SCALE DRAWING TO BE WORKED TO. DO NOT SCALE FROM THE DRAWING. FIGURED DIMENSIONS TO BE WORKED TO IN ALL CASES.
■ CHECK ALL DIMENSIONS ON SITE.
■ DRAWING TO BE READ IN CONJUNCTION WITH THE HEALTH & SAFETY PLAN, AND ALL RELEVANT RISK ASSESSMENTS AND THE FOLLOWING DRAWINGS:

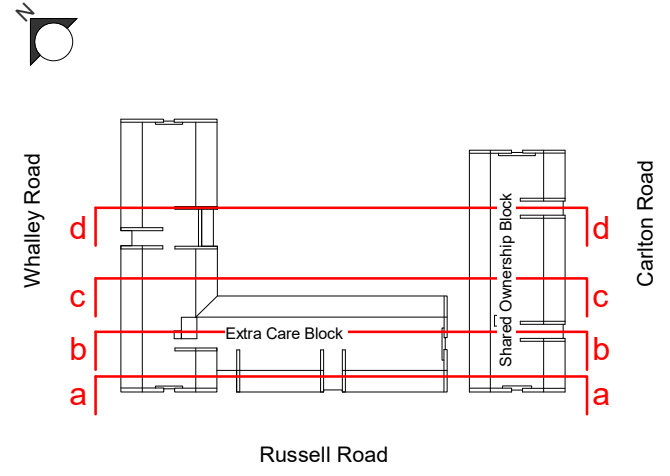

P01 15.07.24 MM Issued for planning
Rev. Date By Remarks

Client: Great Places Housing Group

Project No. / Project Name: 22-036 / Russell Road Extra Care Housing

Drawing Name: GA Sections

Drawing Purpose: PLANNING

Project:	Origin:	Vol/Sys:	Level:	Type:	Role:	Drg No.:	Revision:
RUS - TRI - ZZ - XX - DR - A - 2301							P01

Status:	Scale @ A1	Drawn:	Check:	Date:
As indicated JM	MM	JAN 2024		

TRIANGLE ARCHITECTS

Tel: 0161 272 3500
E-mail: studio@trianglearchitects.co.uk
Web: www.trianglearchitects.co.uk
Twitter: @TriangleArch

Lower Ground Floor,
4 Jordan Street,
Manchester,
M15 4PY