


PROGRESS DRAWING

This drawing is not intended to be used for contract pricing or fabrication purposes. All content subject to survey and to change.

0 1m


SCALE 1:20

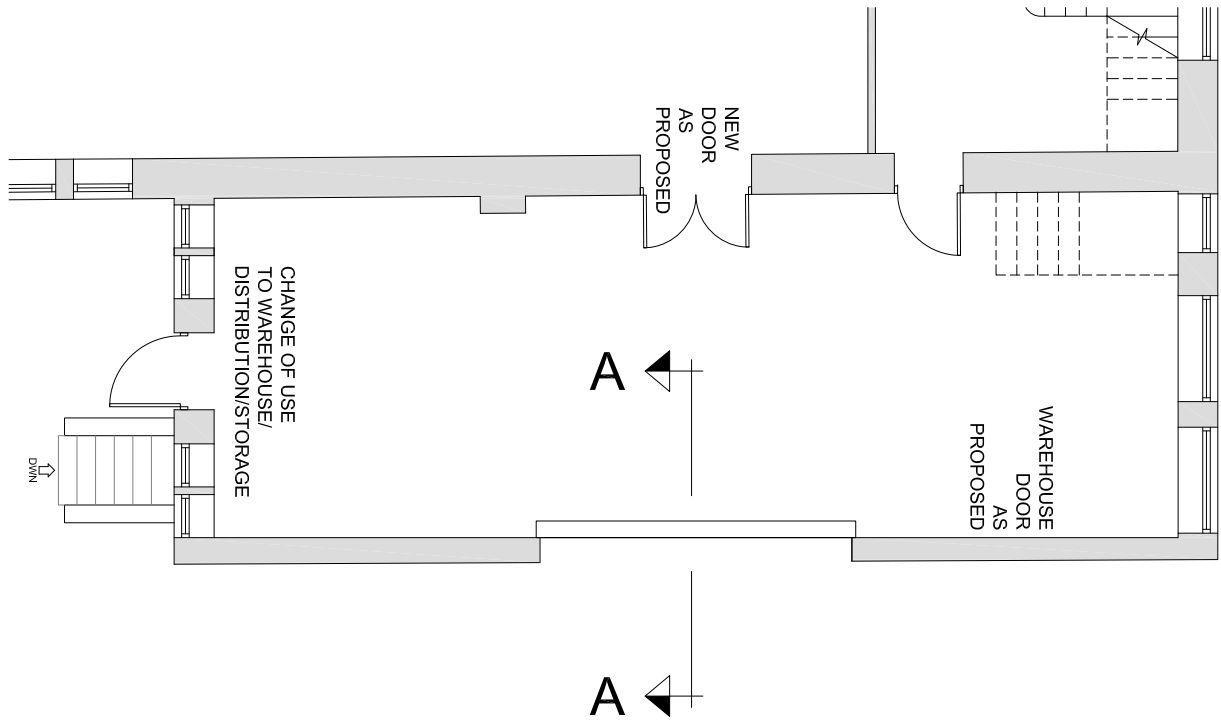

EX. MASONRY WALL

INTERNAL ROLLER SHUTTER DOOR

ALUMINIUM TRIM TO REVEAL

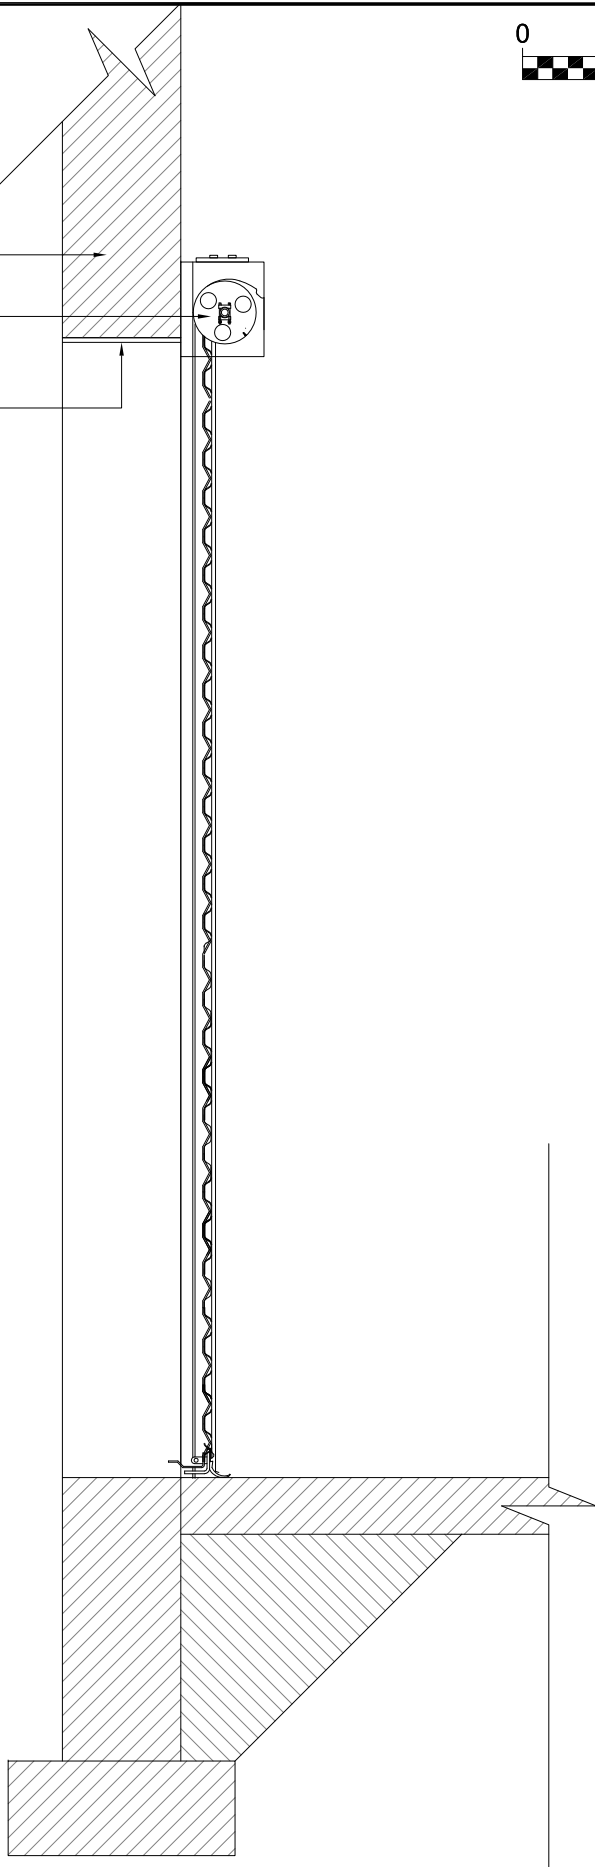

A	FIRST ISSUE	II	31.05.24
REV	DESCRIPTION	BY	DATE

 HOWARD & SEDDON A.R.I.B.A. CHARTERED ARCHITECTS 64 WASHWAY ROAD SALE, CHESHIRE, M33 7RE TEL No. 0161 - 973 8296 FAX No. 0161 - 962 3485 E-MAIL : ADMIN@HOWARDANDEDDON.CO.UK	PROJECT PROPOSED DEVELOPMENT FORMER PARTICULAR BAPTIST CHURCH ROCHDALE ROAD, MANCHESTER, M4 4HT	TITLE ROLLER SHUTTER DOOR SECTION A-A	DRAWN II	DRG No. 15,538 06
	CLIENT DR NOMAN ESHAN		DATE 31/05/24	
			SCALE 1:20 @ A3	AMENDMENT A