


Note: SFS and sub structure drawn indicatively.
Site survey required to confirm accuracy and
suitability of components of the substructure.

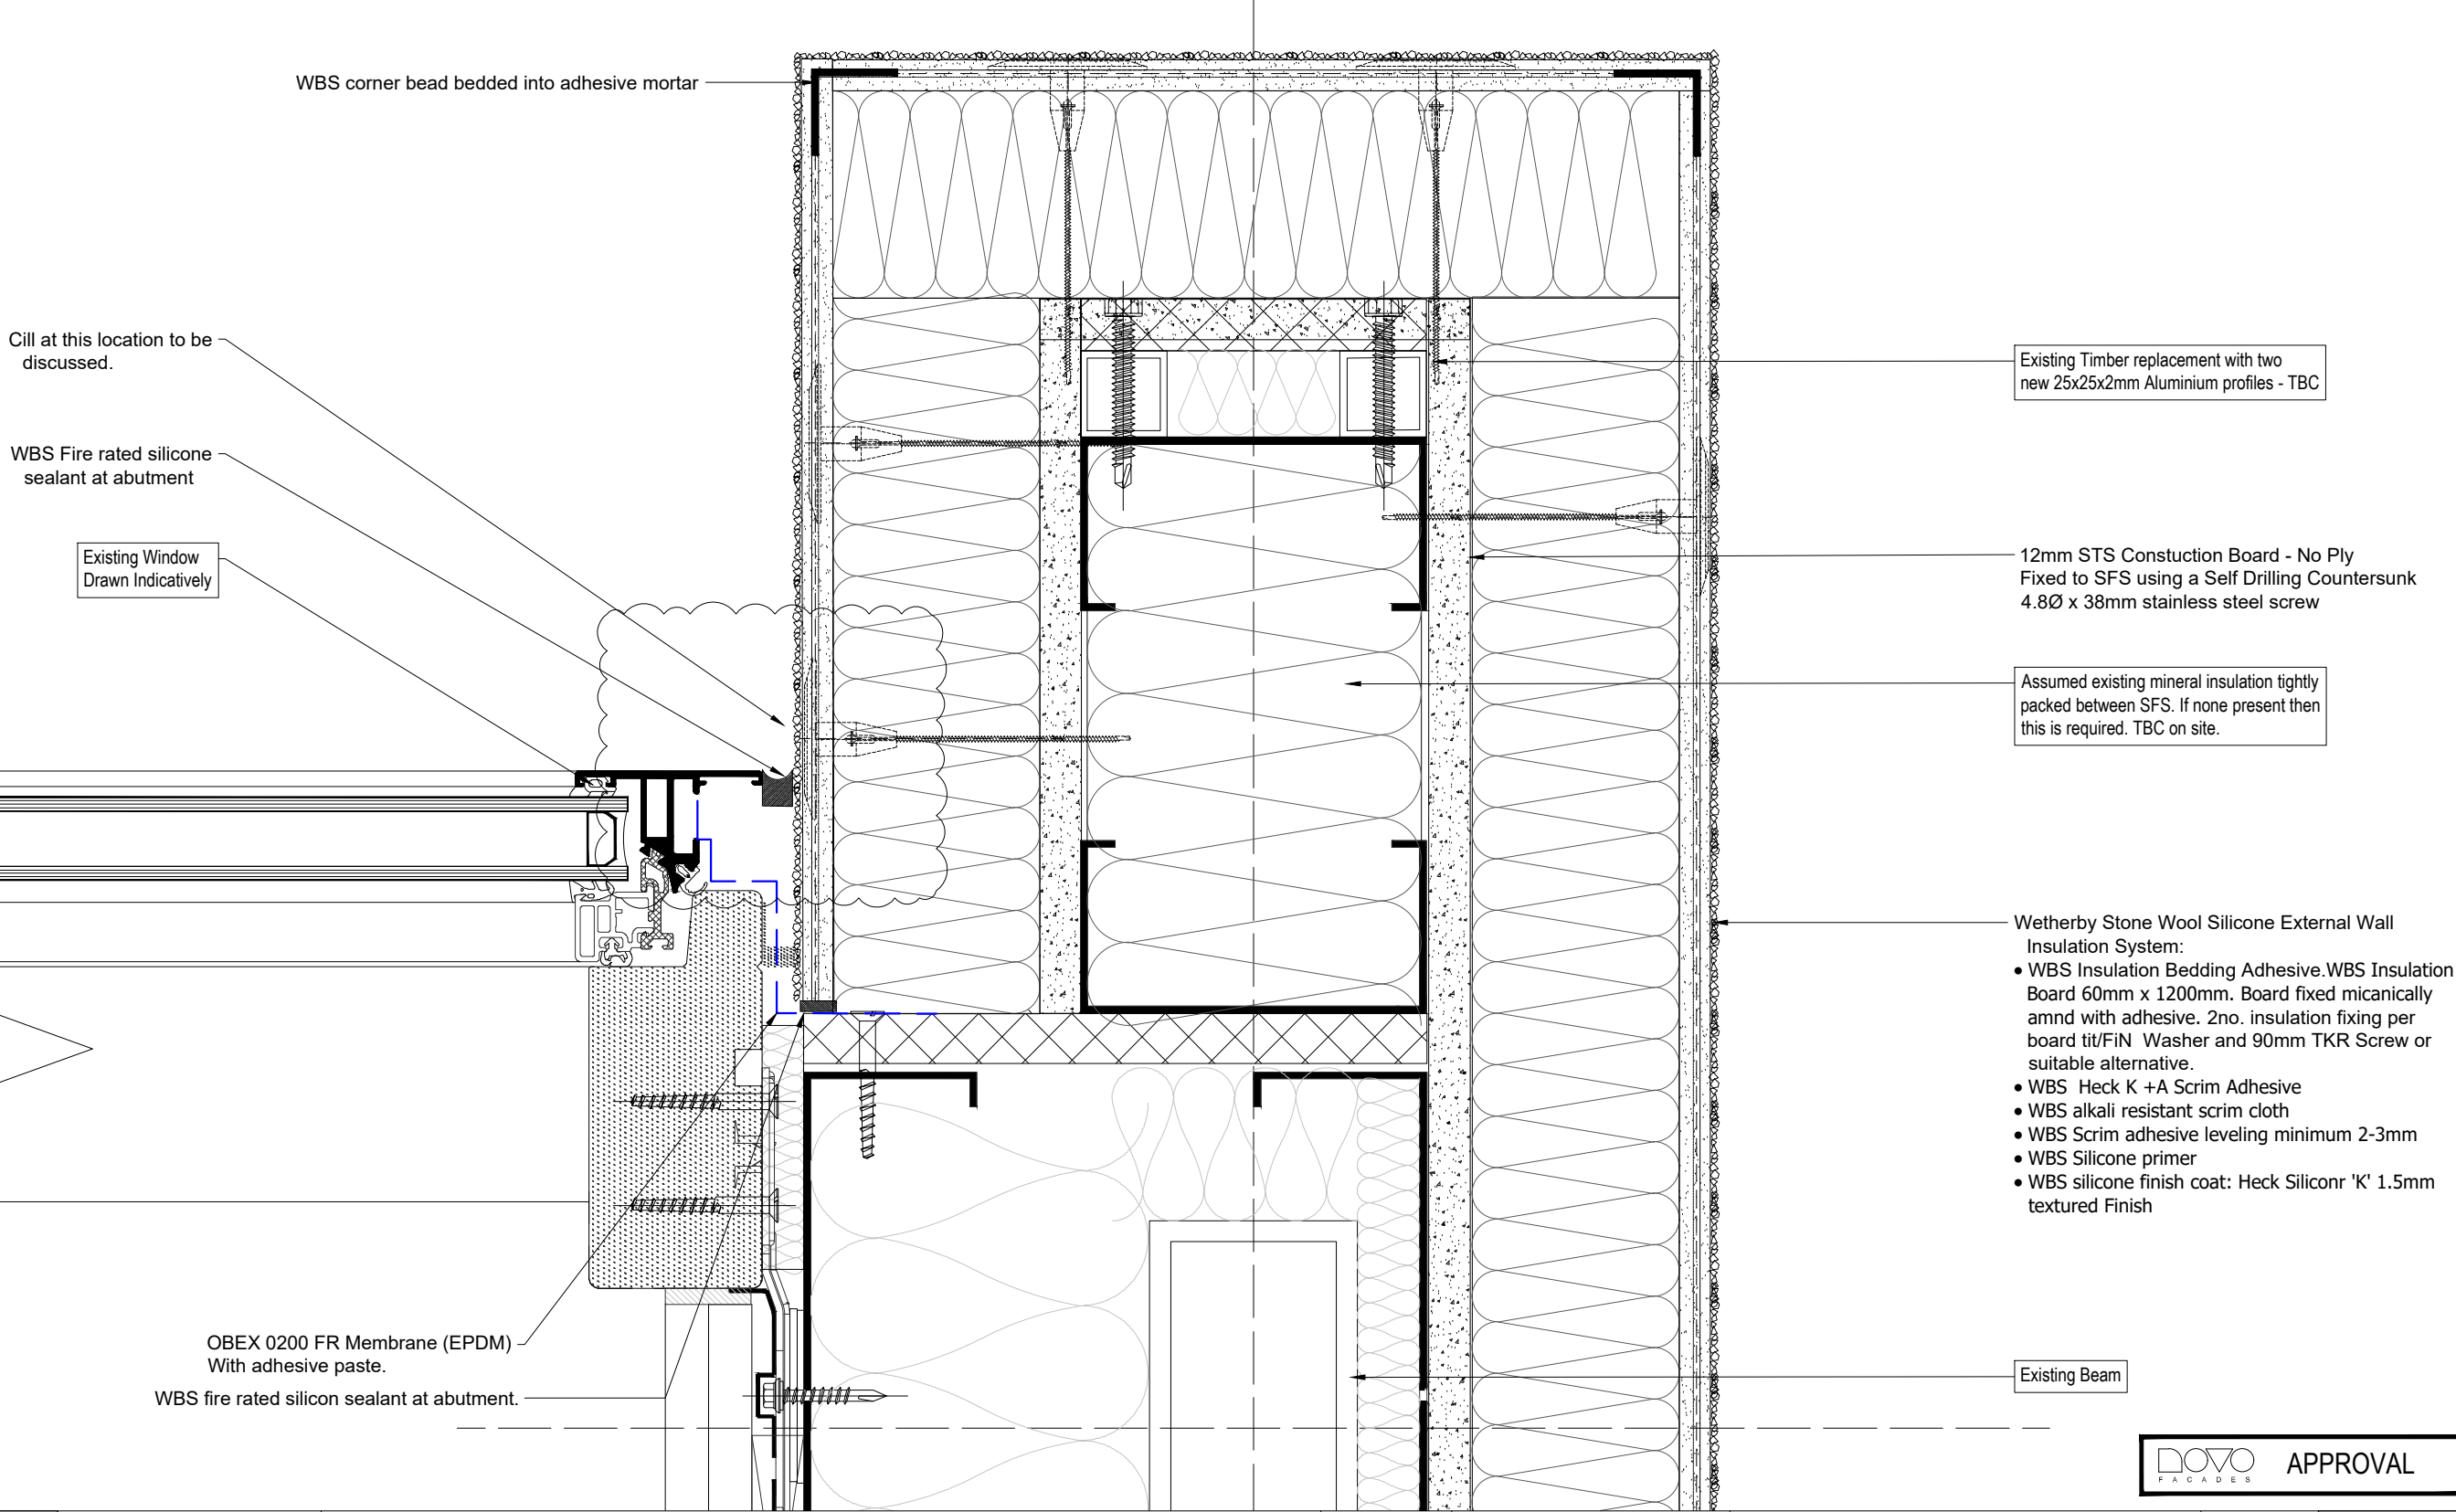

<div><div><div></div><div></div><div></div><div></div></div><div>F A C A D E S</div></div>	<div><div><div>Novo Facades LTD</div><div>74 Broadway</div><div>Peterborough</div><div>PE11SU</div><div>Tel 01733 639020</div><div>www.novofacades.co.uk</div></div></div>		Project Title	Design House	Drawing Title			Scale	1:2@A3		
			Location	M4 1HS	Corner Arrangement - 01			Drawn by	LJ	Date	14.11.2023
								Checked by	MM	Date	
			Architects Returned Drawing Status		☐ STATUS A		☐ STATUS B	☐ STATUS C	<small>GENERAL NOTES: DIMENSIONS ARE FOR INSTALLATION PURPOSES ONLY. SITE DIMENSIONS MAY VARY. ANY DIMENSIONS ARE TO BE CONFIRMED ON SITE.</small>		
						Drawing No	NV369-DRG-SUB-D2108	Rev	P2	Sheet 01 of 01	