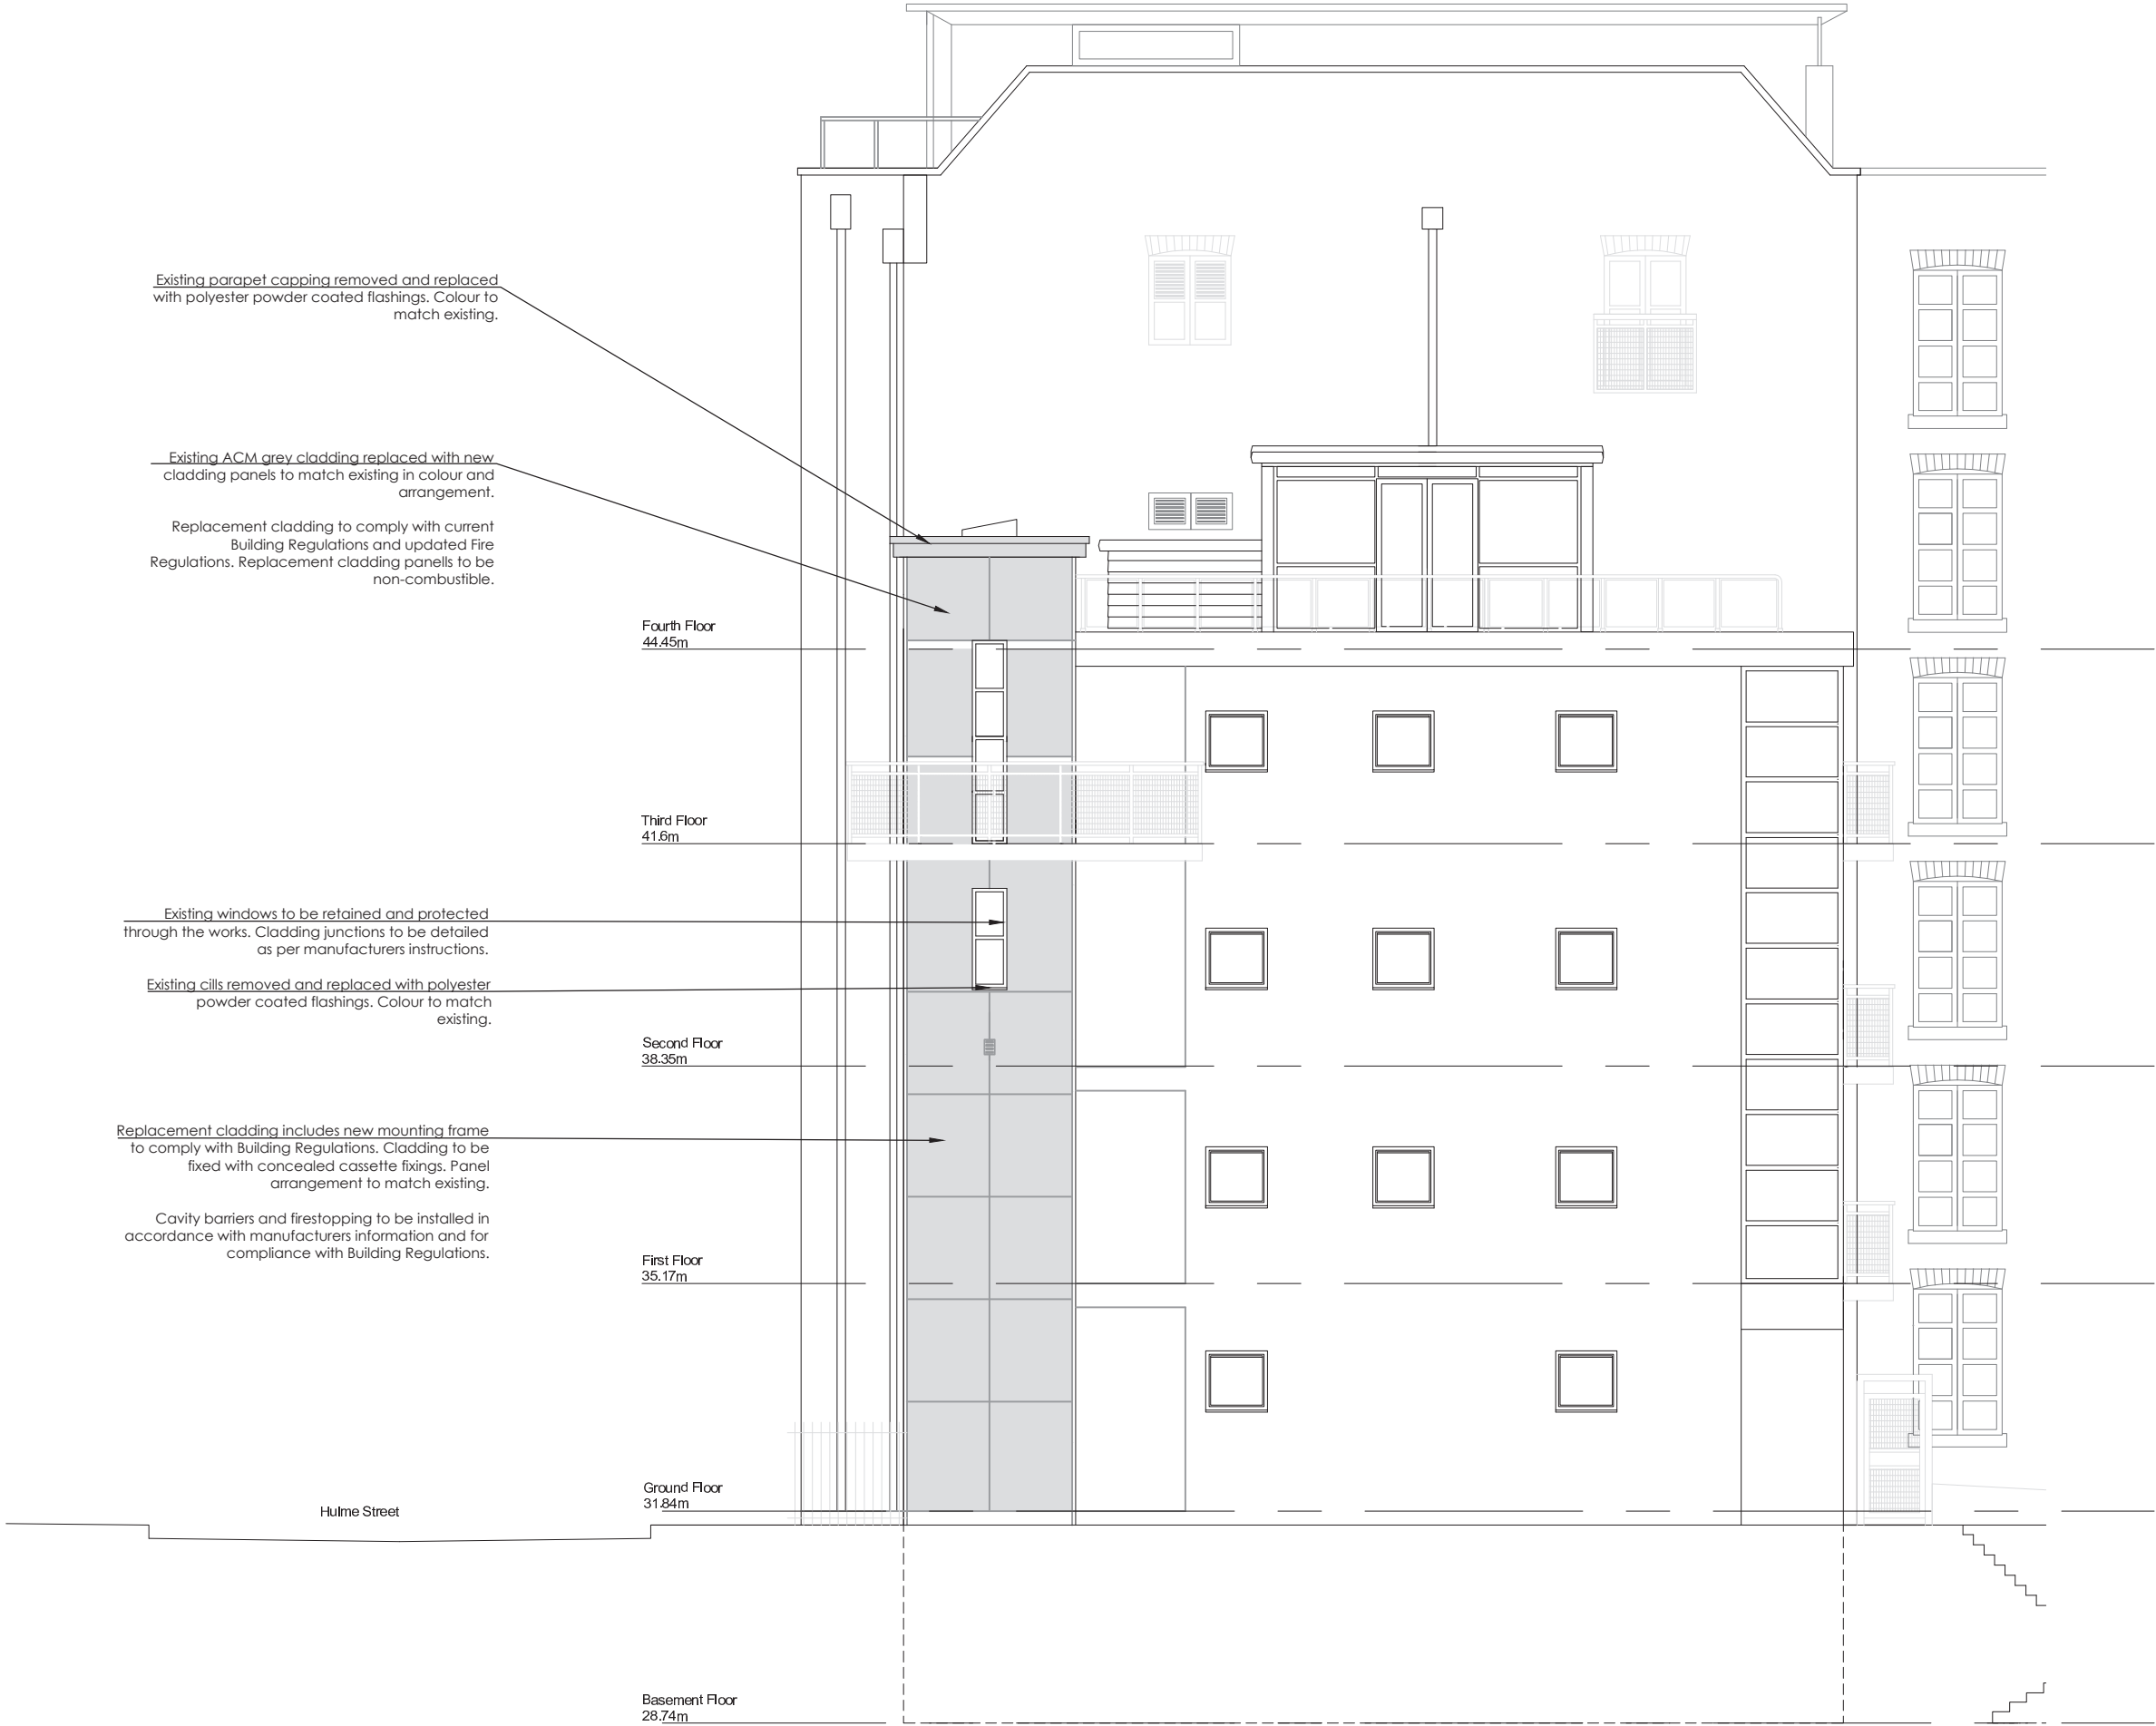


Revision	Date	By	Chk
----------	------	----	-----

All dimensions to be verified on site, and the Architect informed of any discrepancy. All drawings and specifications should be read in conjunction with the Health and Safety Plan; all conflicts should be reported to the appointed Principal Designer.

Livingcity
Chorlton Mill
Hulme Street, Manchester

Sheet Name: Proposed Side Elevation

Purpose of Issue: Planning Status: CB

Date: 30/05/2024 Checked By: HW

Drawn By: CB Scale @ A3: 1:100

Project No: H4067 Revision: -

Drawing No: H4067-BOW-ZZ-ZZ-DR-A-3101

