




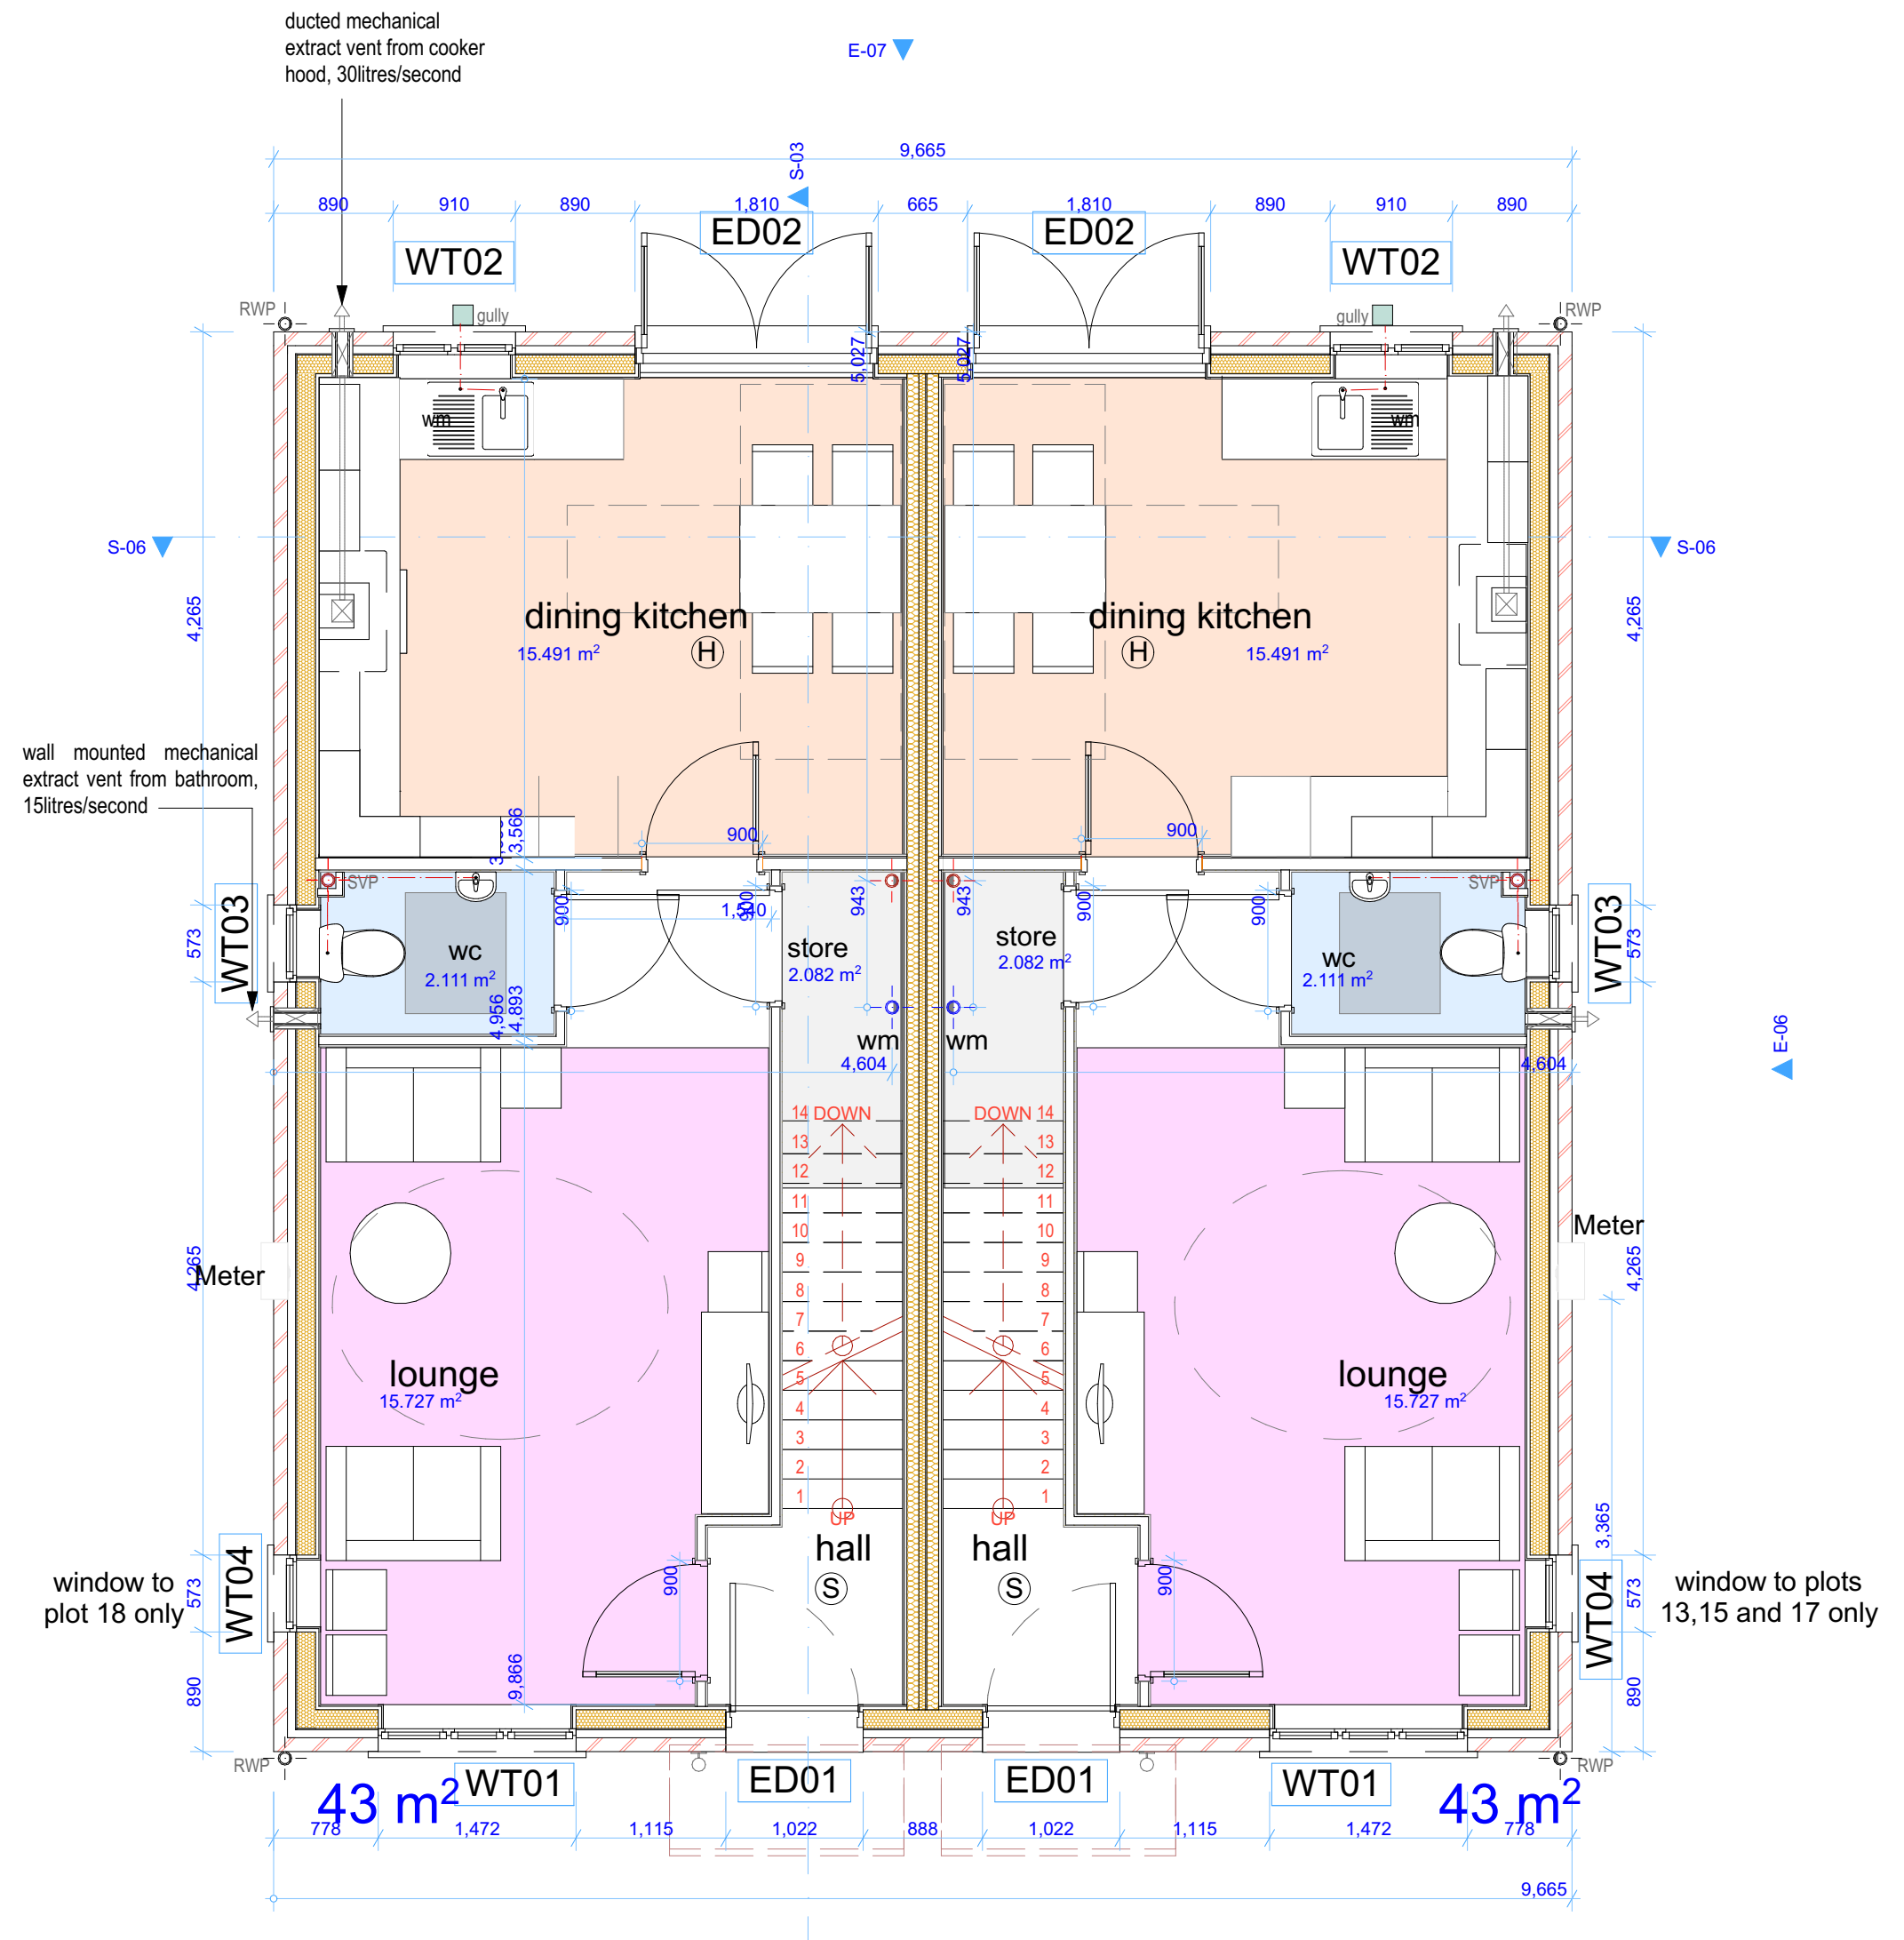

1 Ground Floor 1:50

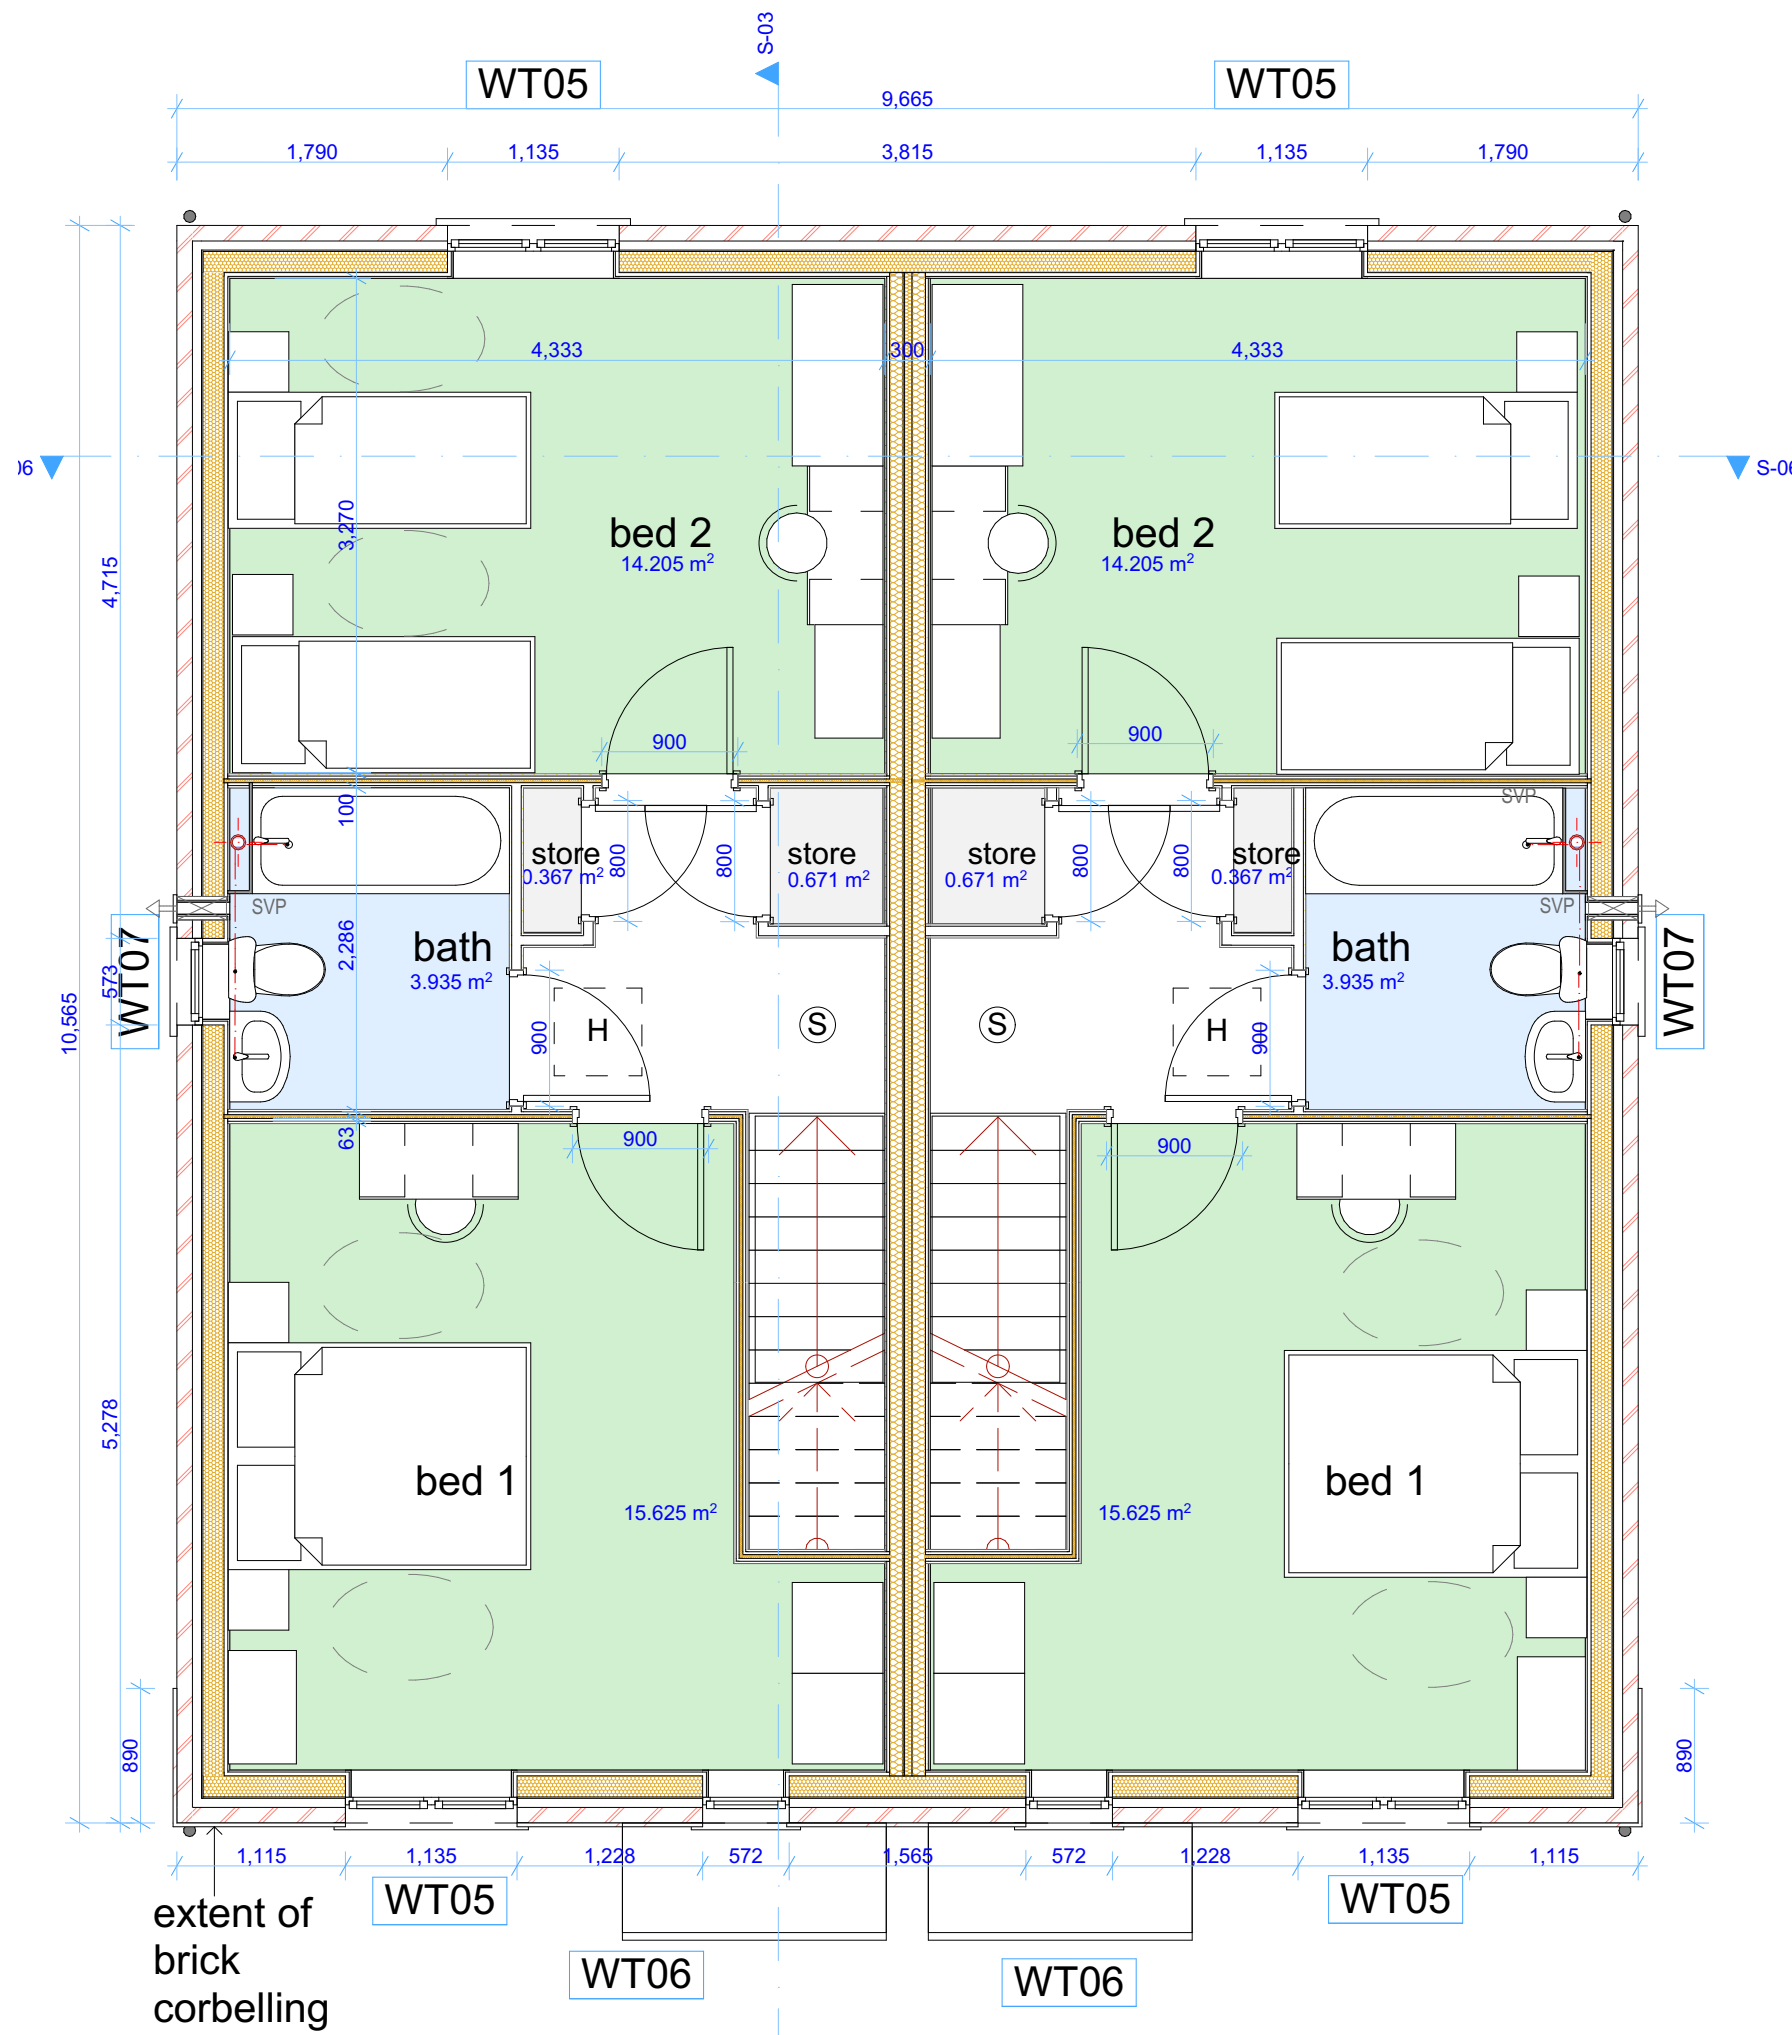

2 01-First Floor 1:50

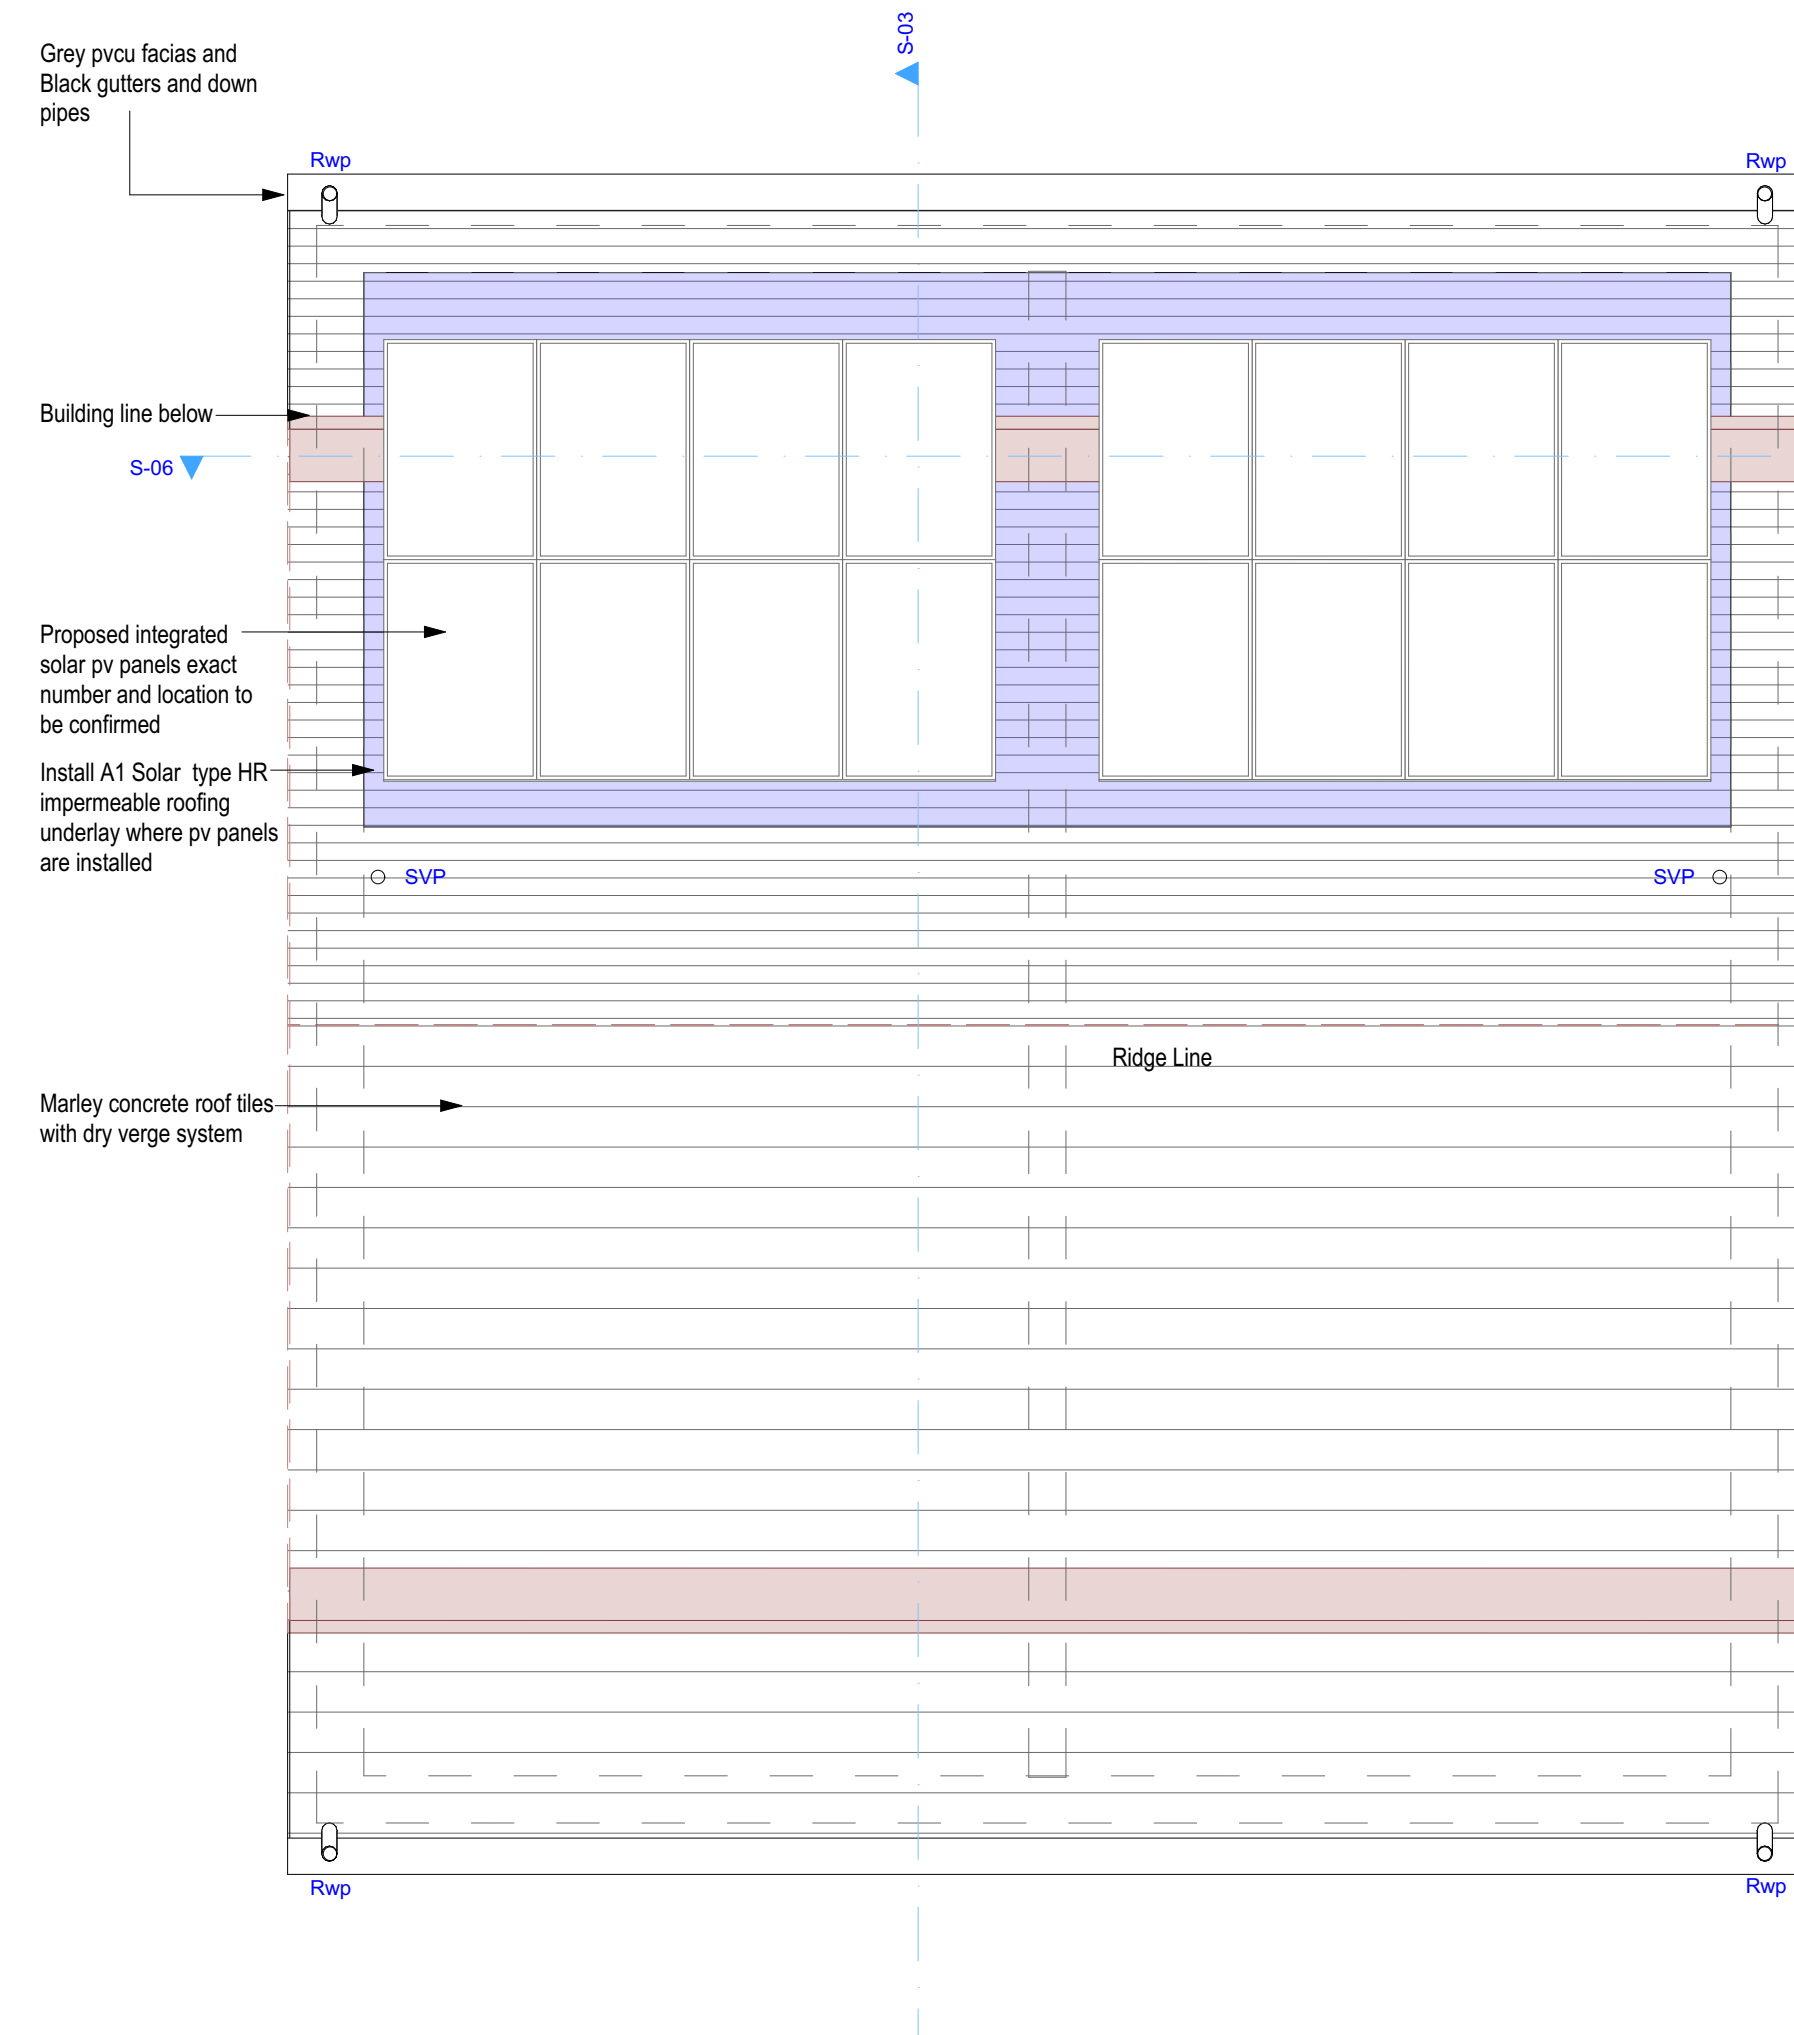

3 RF-Roof 1:50

G 09.02.24 Separating wall and bathroom revised
F 23.01.24 Internal wall widths revised
E 14.01.24 Window size on first floor amended
D 04.01.24 Amended as per southworths comments
C 15.12.23 Incoming water main indicated
B 08.12.23 Amended as per southworths comments
Rev. A 04.12.23 Amended as per southworths comments

Client
WCHG
Project
Oakwood Lodge

Title
House Type Two - 2b4p / 86 sqm
Plans

Scale	Date	Stage
1:50@A1	09.05.23	
Job No	Drawing No	Rev
5415	C12	G



Arcus Consulting LLP
Manchester 0161 905 5222 Liverpool 0151 708 1080
Newcastle 0191 272 5761 London 020 8742 2512
Wakefield 0192 466 9000 www.arcus.uk.com
This document is copyright of Arcus Consulting LLP. Do not scale this drawing.
Only use figured dimensions. All dimensions to be checked on site prior to construction.