



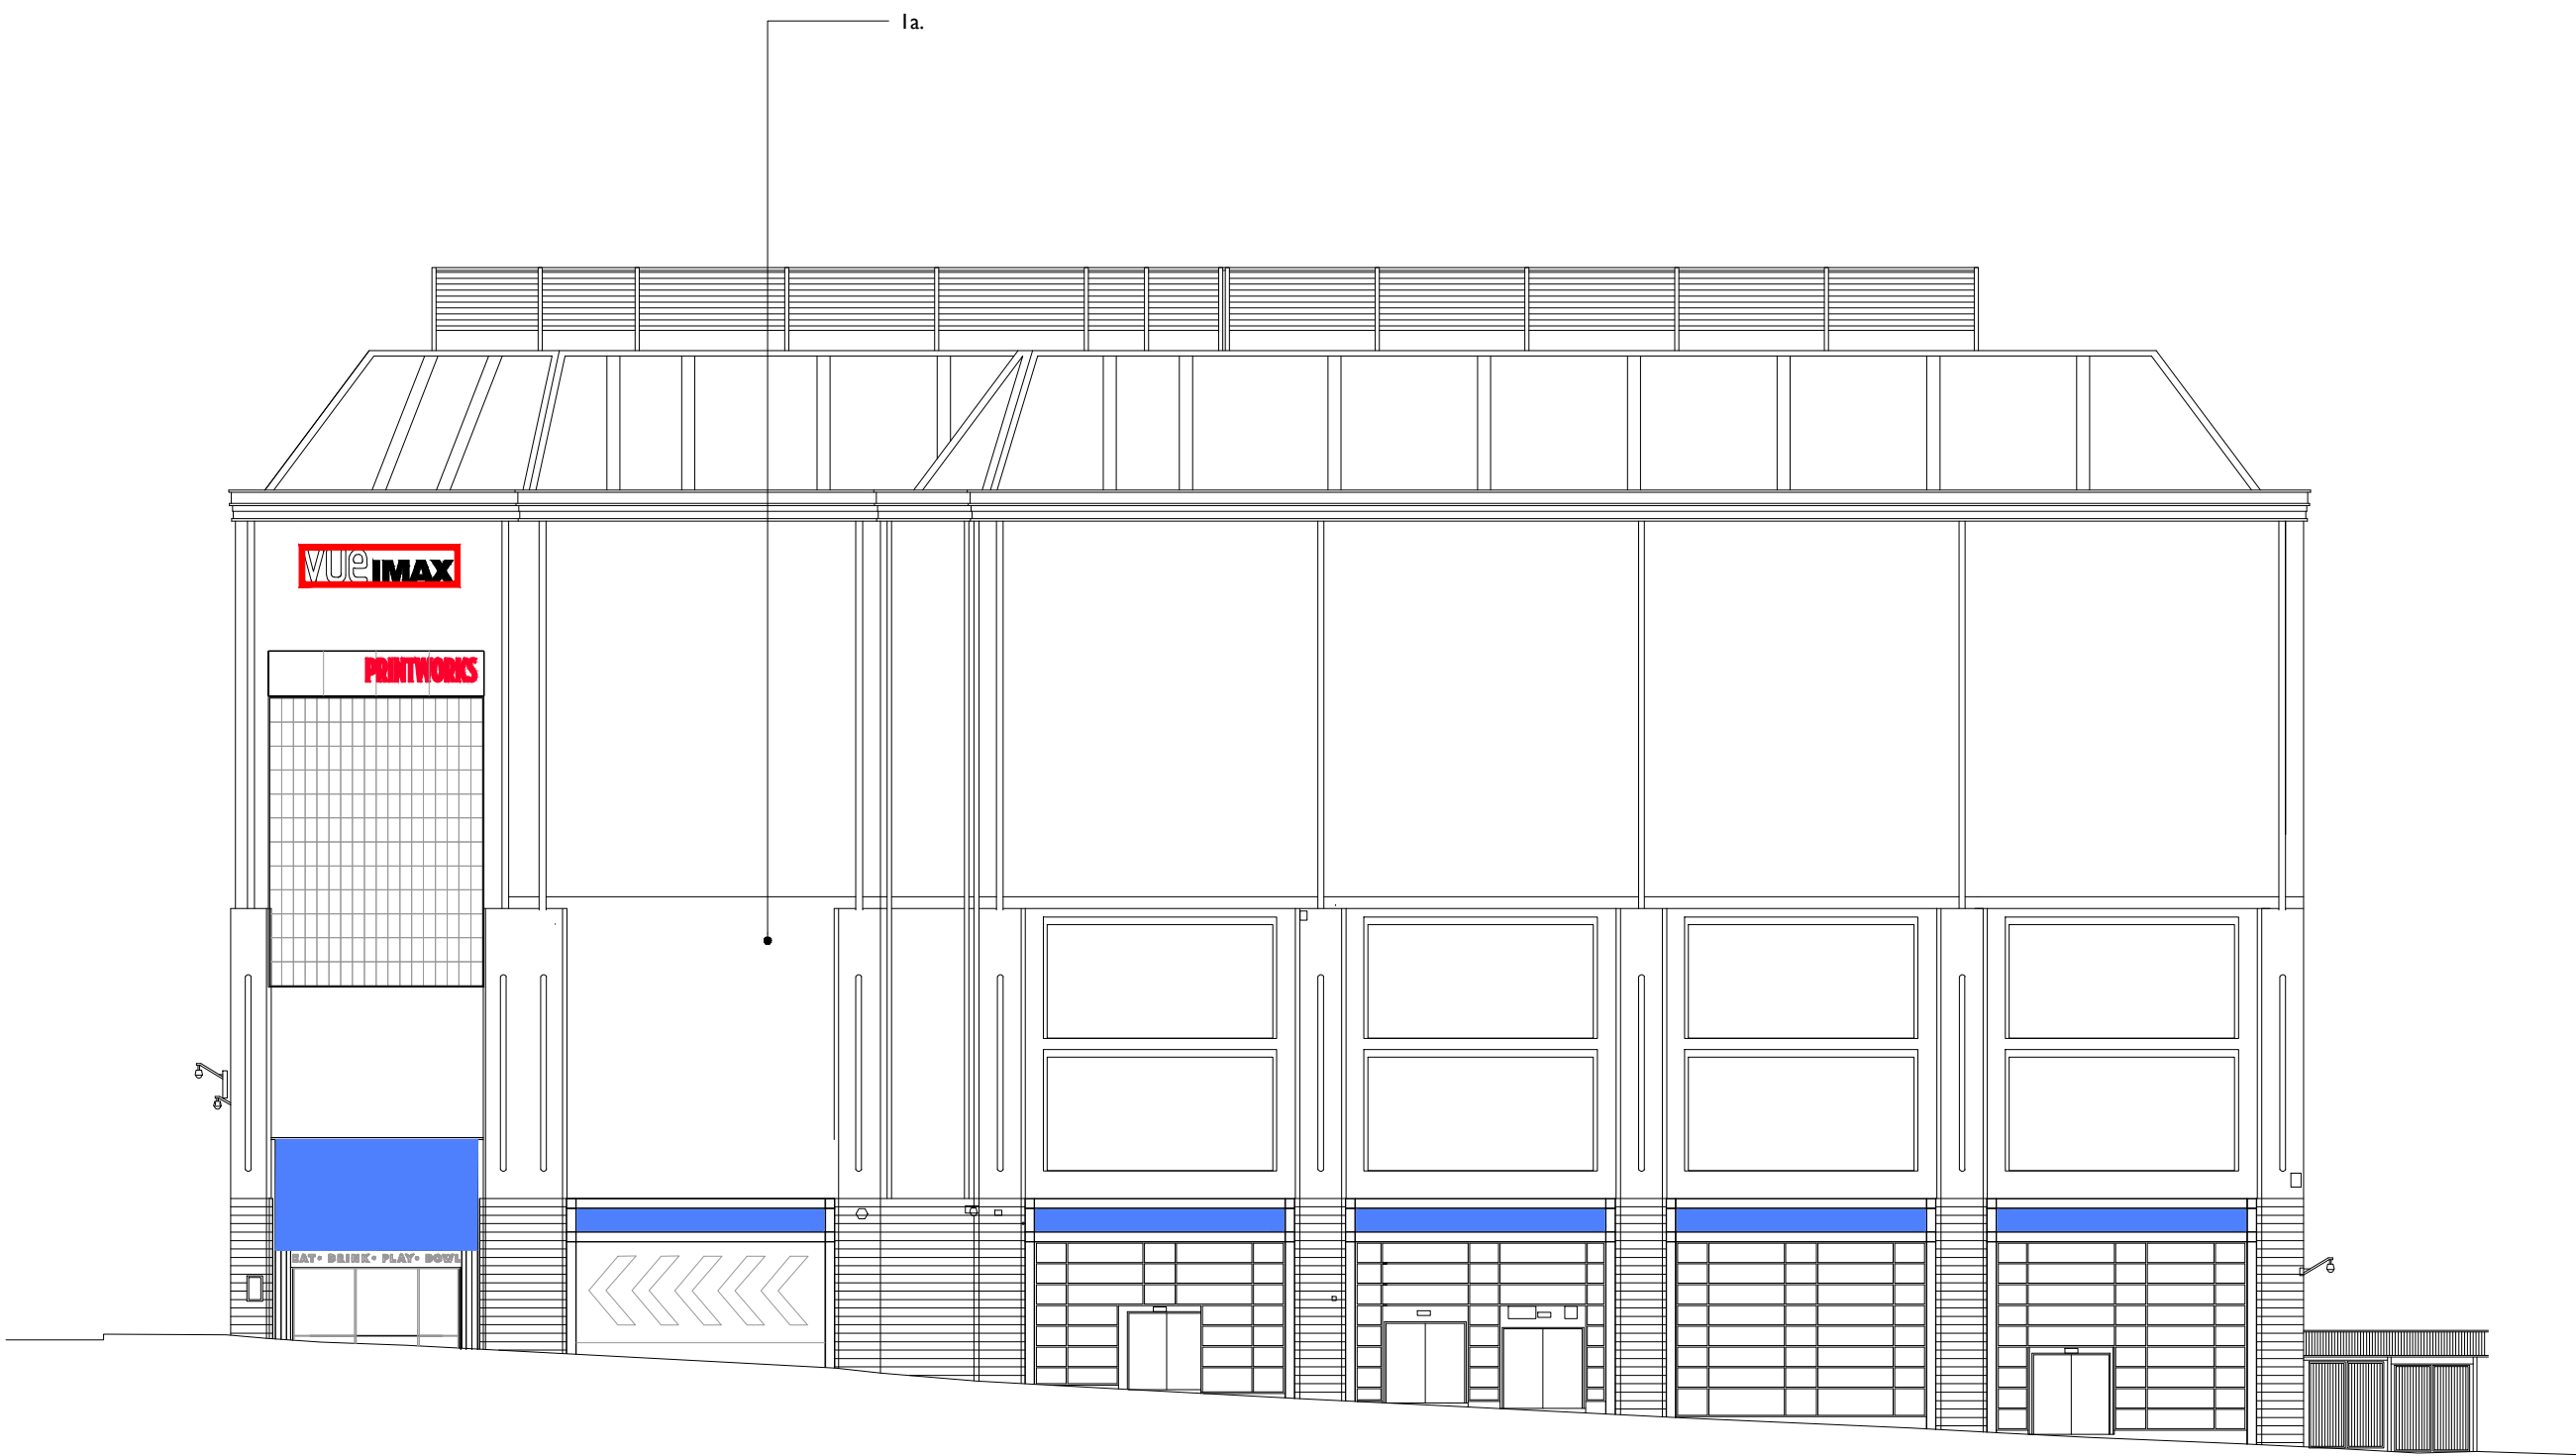

Danztic Street Proposed Elevation



Balloon Street Proposed Elevation

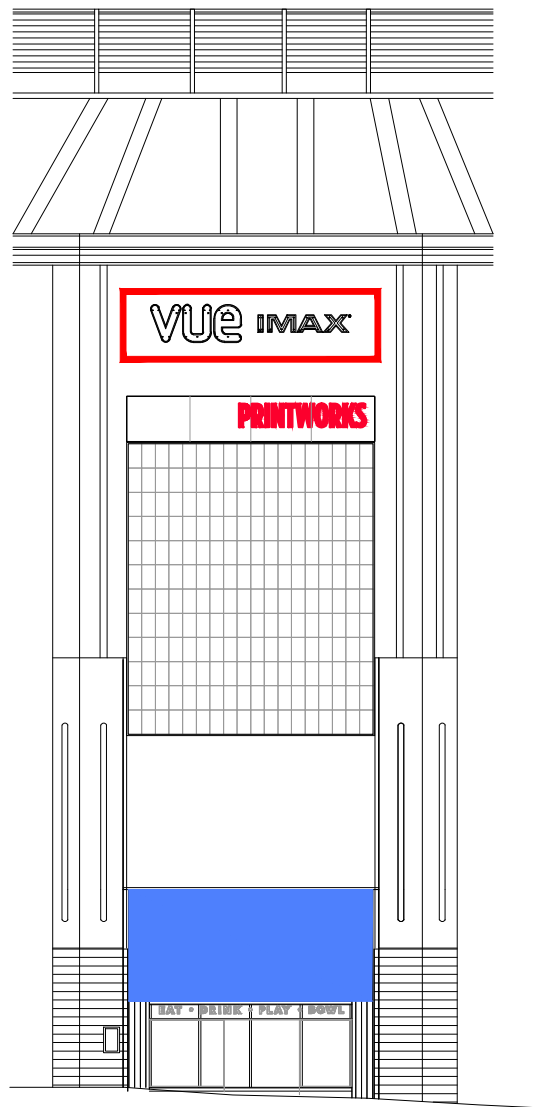


Danztic Street/Balloon Street Proposed Corner Elevation

**KEY**

1. Stretch fabric boards with printed artwork, minimum PPC grey frame
2. Vinyl graphic applied to curtain walling spandrel panels. Curtain walling frames and doors to be painted red
3. Artwork Wall

Signage submission to read in conjunction with approved planning submission Ref 136069/O/2023 drawing PL(1020) revision P10 - 'Proposed Elevation Danztic and Balloon Street'.

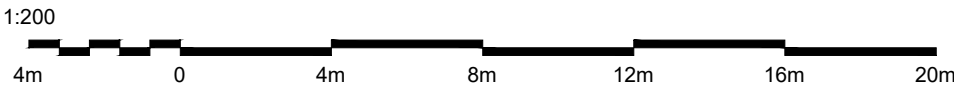

Notes

1. Do not scale off this drawing
2. Drawing to be read in conjunction with the specification and all relevant drawing information
3. Contractor to check all dimensions on site  
Comprehensive Design Architects to be advised of any discrepancies between this drawing and site conditions immediately
4. Dimensions are in millimetres unless otherwise stated

Registered Office : Comprehensive Design Architects Limited  
16 Moray Place EDINBURGH EH3 6DT  
Registered in Scotland : SC311114

© Comprehensive Design Architects Ltd. All rights reserved

**CONSTRUCTION (DESIGN AND MANAGEMENT) REGULATIONS 2015**

This drawing is to be read in conjunction with CDA's Standard Hazard and Risk Assessment of architectural matters (CDM) series drawings.

Works to be carried out in accordance with the Construction Phase plan prepared by the Principal Contractor.

|                             |          |                                 |       |         |
|-----------------------------|----------|---------------------------------|-------|---------|
| P2                          | 14.06.24 | RED LINE ASSOCIATED WITH NOTE 1 | DO    | MJ      |
| Rev                         | Date     | Description                     | drawn | checked |
| Internal job no             |          |                                 |       |         |
| G1707                       |          |                                 |       |         |
| Draw no                     |          |                                 |       |         |
| PWM-CDA-01-ZZ-DR-A-PLS 3002 |          |                                 |       |         |
| Revision                    |          |                                 |       |         |
| P2                          |          |                                 |       |         |


**CDA**

**Comprehensive Design Architects**

299 West George Street Glasgow G2 4LF  
T: 0141 226 2226 www.cda-group.co.uk

client

**DTZ INVESTORS**

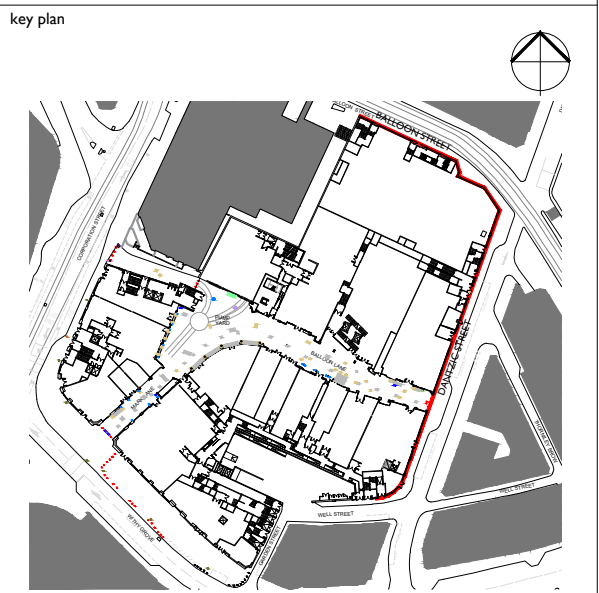

project

**PRINTWORKS MANCHESTER**

title

**PROPOSED ARTWORK WALL  
ELEVATION DANTZIC & BALLOON  
STREET**

date

14.03.24

scale

1:200

drawn by

DO

checked by

MJ

status

**PLANNING**

|                             |  |  |  |  |
|-----------------------------|--|--|--|--|
| Internal job no             |  |  |  |  |
| G1707                       |  |  |  |  |
| Draw no                     |  |  |  |  |
| PWM-CDA-01-ZZ-DR-A-PLS 3002 |  |  |  |  |
| Revision                    |  |  |  |  |
| P2                          |  |  |  |  |