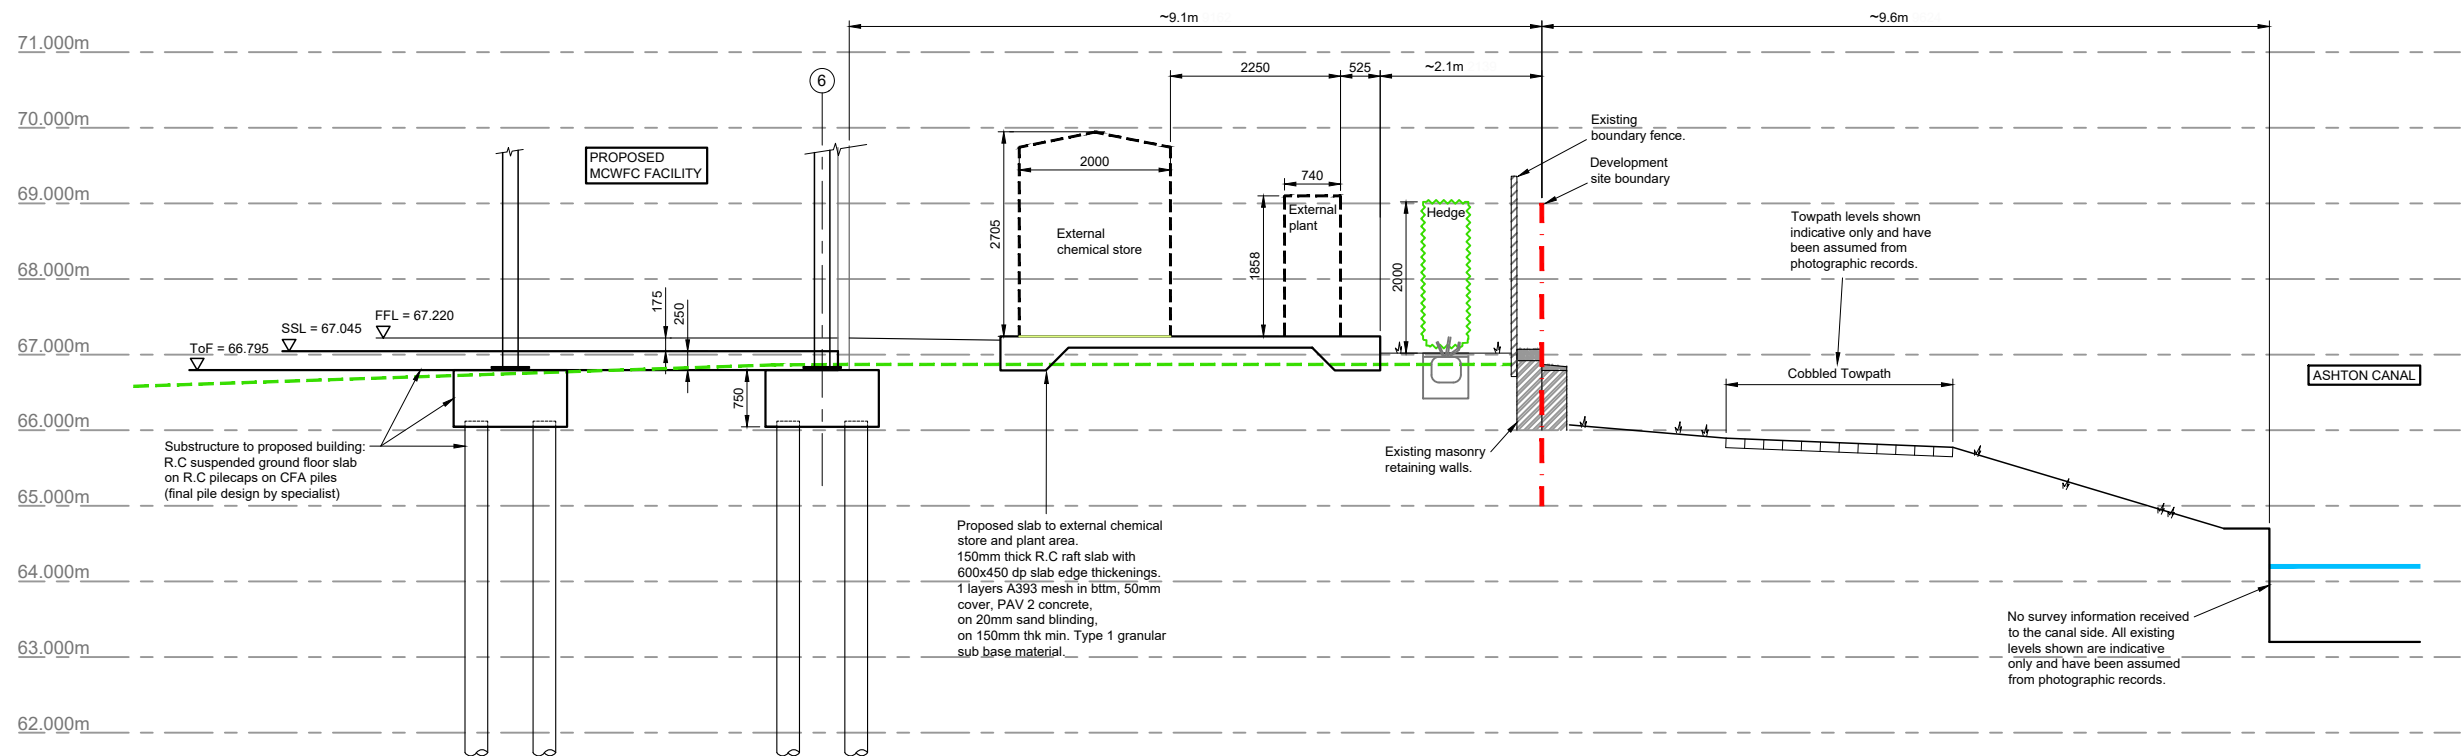
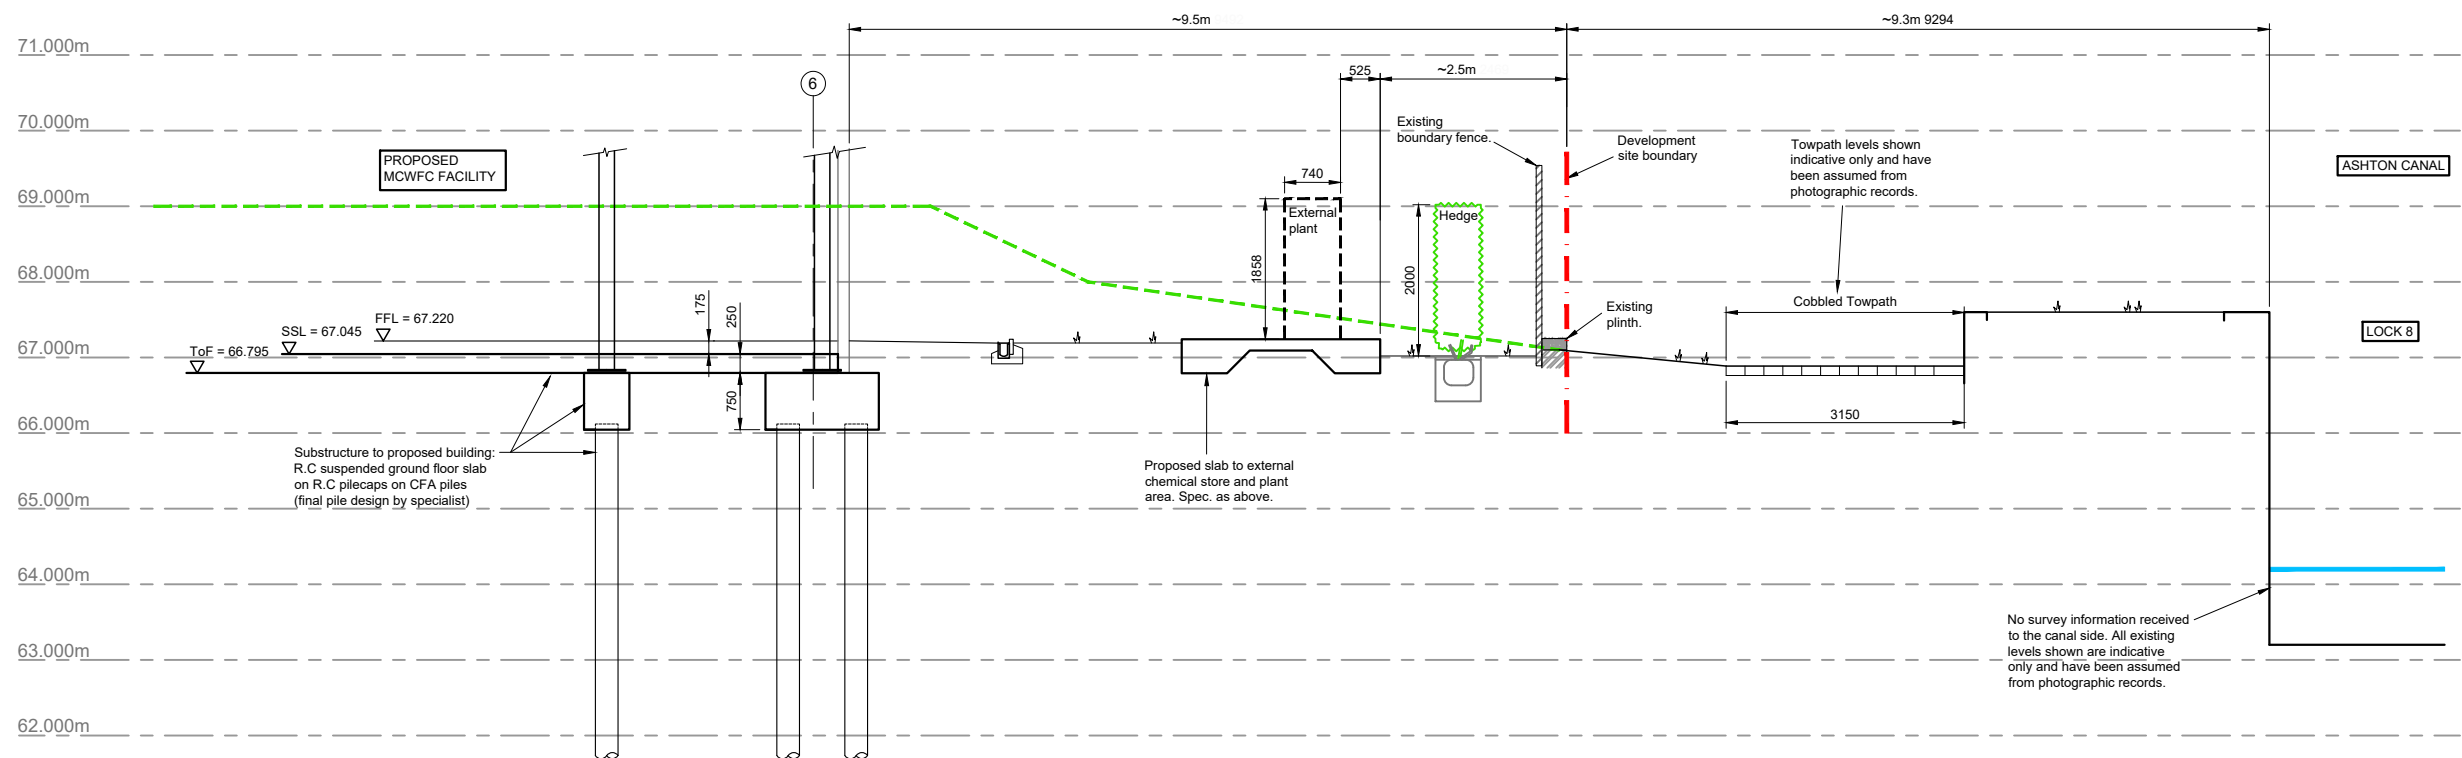


**SECTION 3-3**

1:50

**SECTION 4-4**

1:50

NOTES

This drawing is copyright and owned by Marston and Grundy LLP, and is for use on this site only unless contractually stated otherwise.

DO NOT SCALE this drawing (printed or electronic versions). Contractors must check all dimensions from site.

All other design team elements, where indicated, have been imported from the consultant's drawings and reference should be made to the individual consultant's drawings for exact setting out, size and type of component.

SAFETY, HEALTH AND ENVIRONMENTAL INFORMATION

IN ADDITION TO THE HAZARDS/RISKS NORMALLY ASSOCIATED WITH THE TYPES OF WORK DETAILED ON THIS DRAWING, NOTE THE FOLLOWING:

CONSTRUCTION

- Levels to existing Canal towpath and water and channel levels all T.B.C.

MAINTENANCE / CLEANING

- No Residual risks

DECOMMISSIONING / DEMOLITION

- As construction stage.

IT IS ASSUMED THAT ALL WORKS WILL BE CARRIED OUT BY A COMPETENT CONTRACTOR WORKING, WHERE APPROPRIATE, TO AN APPROVED METHOD STATEMENT.

WORK IN PROGRESS (PRELIMINARY)

The information on this drawing is an optimised cost solution based upon external information as of the 16/04/243. It may be subject to change based upon external influences through design development such as client brief & scope changes, services / b.w.l.c. sub-contractor requirements etc. The information must therefore be used with a suitable contingent approach with respect to strategic decision making, cost management, N.I.A measurement etc.

LEGEND

- Development site boundary.
- Dashed green line indicates existing ground profile within site boundary to be modified.
- Solid green line indicates existing ground profile within site boundary to remain.
- Proposed ground profile.
- Indicative water level - T.B.C

P1	STAGE 4 ISSUE	AMT	18.04.24	PK
Rev	Description	By	Date	Chkd

Marston & Grundy LLP
Consulting Engineers
Priory House, Ellesmere Ave
Marple, Stockport, Cheshire, SK6 7AN
Telephone: 0161 427 7231
Email: mail@marstonandgrundy.com

Client

MCFC

Project

**MCWFC FACILITY
PHASE 1**

Drawing

**SITE SECTIONS
SHEET 2**

Purpose of Issue

PRELIMINARY

Project No.	Scale @ A1	Date	Drawn	Checked
13673	1:50	Apr 24	AMT	PK

Drawing Identifier	project	origin	zone	level	file type	role	number	Revision
MCW-MaG-ZZ-XX-DR-C-352								P1