


DO NOT SCALE: CONTRACTOR TO CHECK ALL DIMENSIONS AND REPORT ANY OMISSIONS OR ERRORS. ALL DIMENSIONS ARE IN MILLIMETRES
WINDOWS AND DOORS ARE TO BE READ IN CONJUNCTION WITH BS 4873:2009

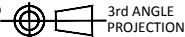

GENERAL NOTES:

REVISIONS:

REV:	ISSUED FOR APPROVAL	DRN BY:	DATE:
P1	ISSUED FOR APPROVAL	DAL	02.06.23
P2	REVISED TO SHOW 100MM FACE LINEAR CLADDING PANEL	DAL	07.09.23
C1	REVISED TO COMMENTS AND ISSUED FOR CONSTRUCTION	DAL	15.09.23
C2	REDUCED CLADDING CAVITY DEPTH TO 100mm	DAL	26.01.24

CLIENT:

RIDGE AND PARTNERS LLP

PROJECT:

BOATMANS
MANCHESTER

TITLE:

BASE DETAIL

SCALE @A3:

1:4

DATE:

Mar24

DRN BY:

DAL

PROJECT NO:

P2304

DRAWING NO:

D22

REV NO:

C2


CONSTRUCTION

Quality Fast Facades
Camden House,
Camden Close,
Ainsworth,
Bolton, BL2 5RH

Tel: 0161 797 7662
www.qffacades.co.uk



© QUALITY FAST FACADES.

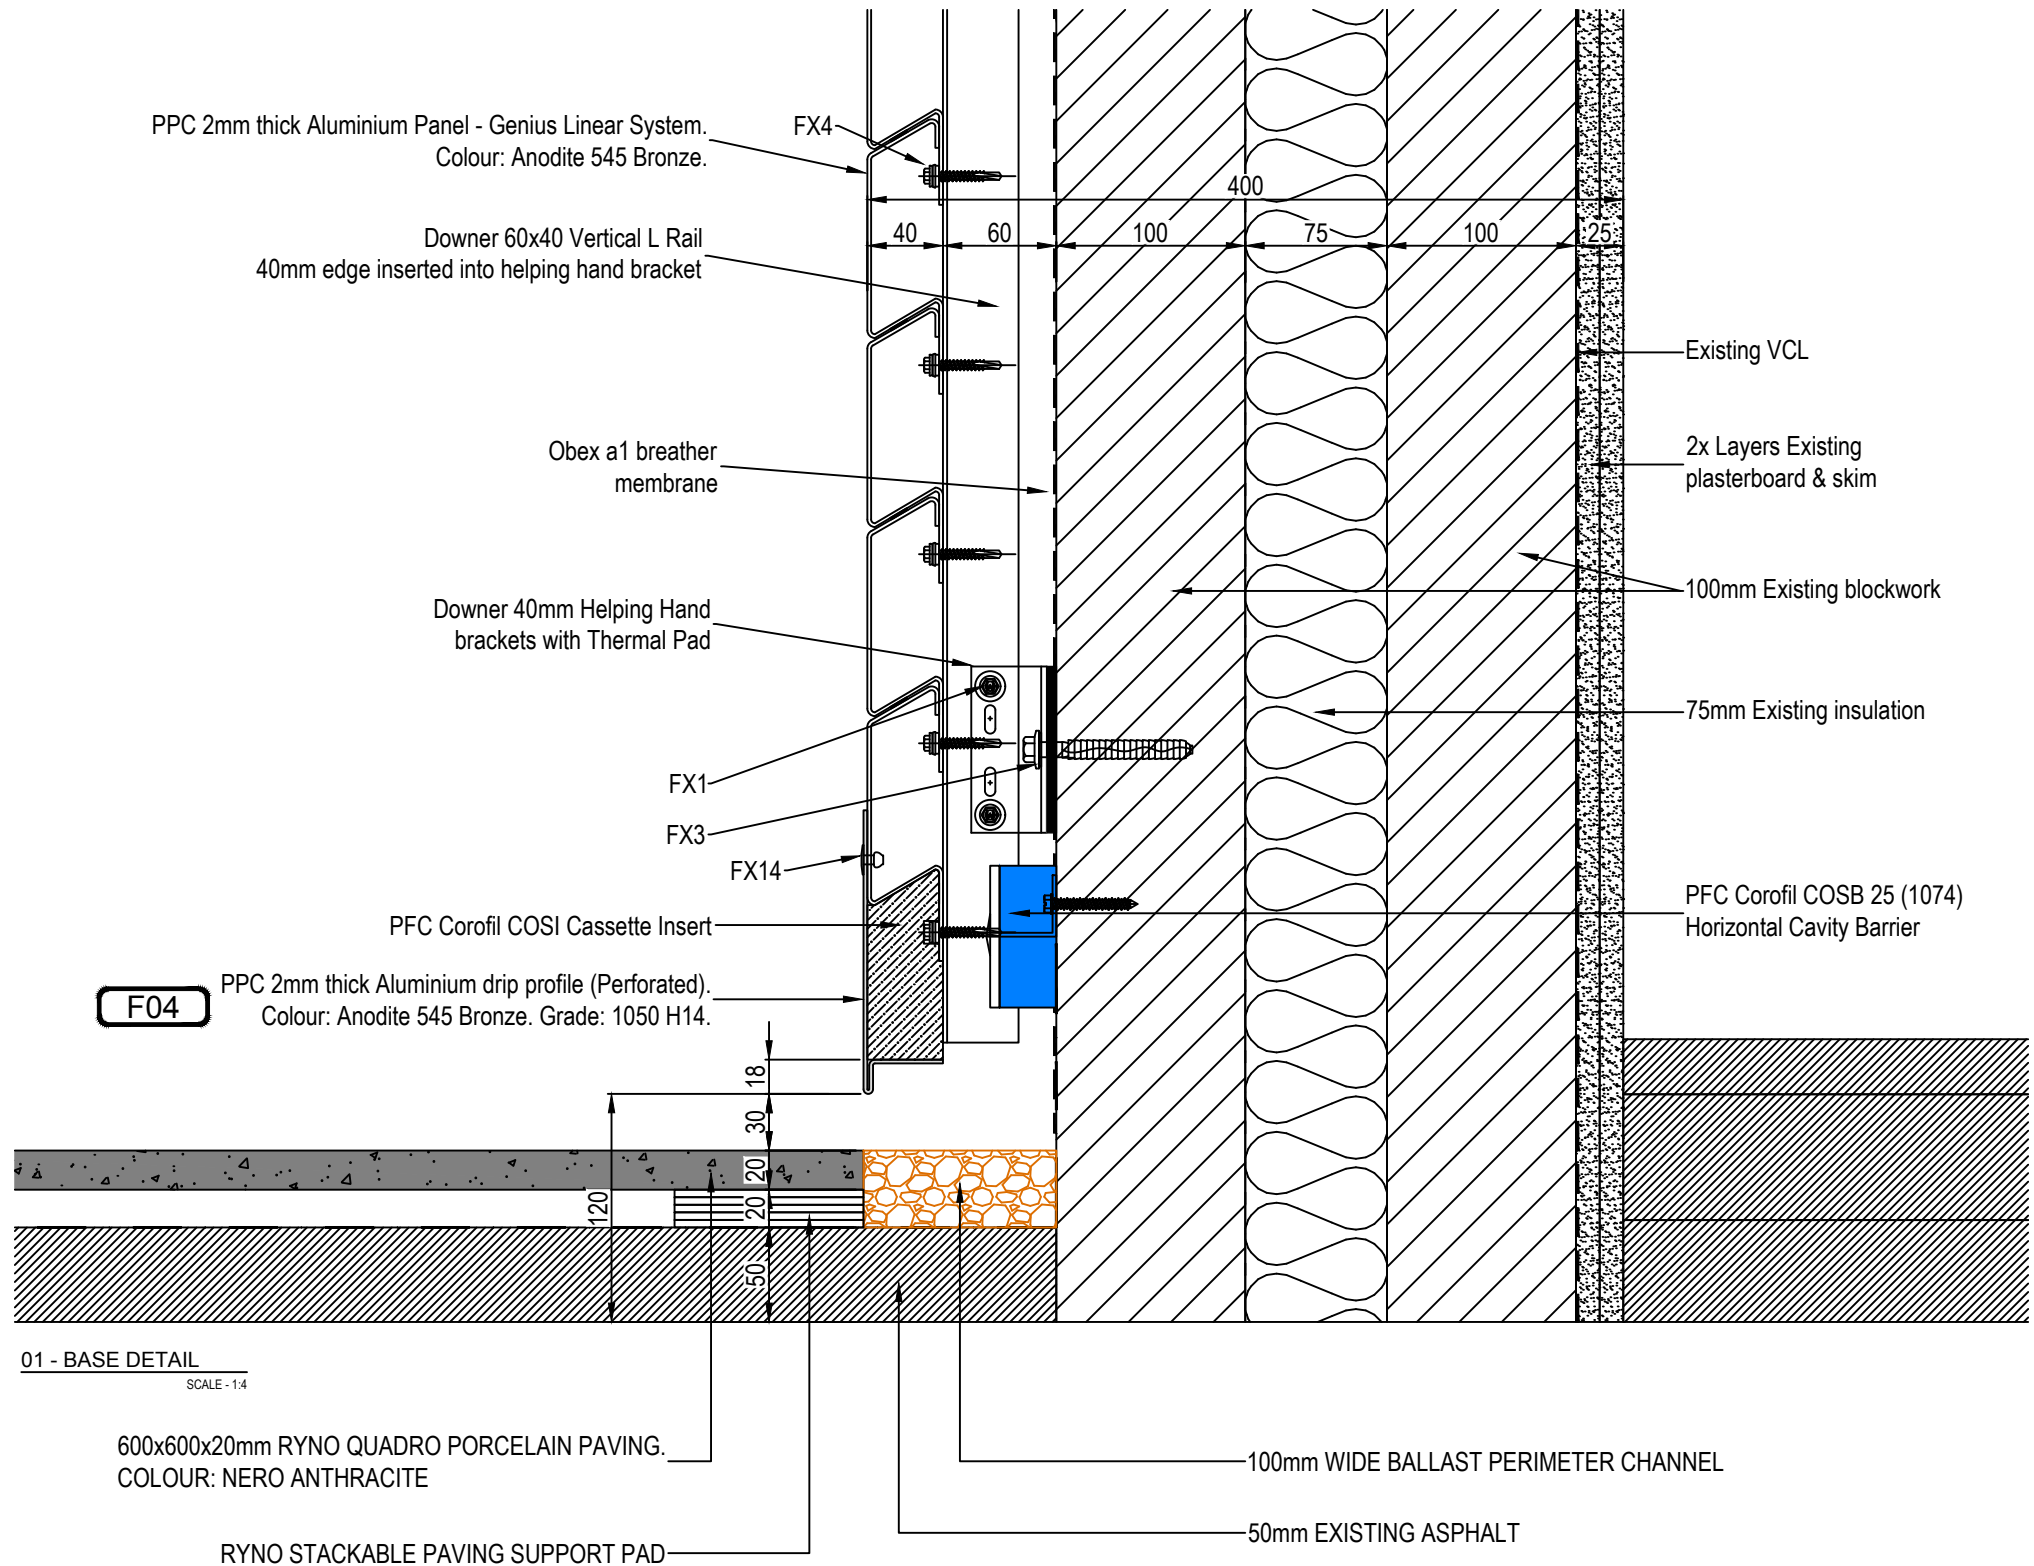

TOTAL WALL BUILD-UP:
0.28W/m²K U-VALUE