
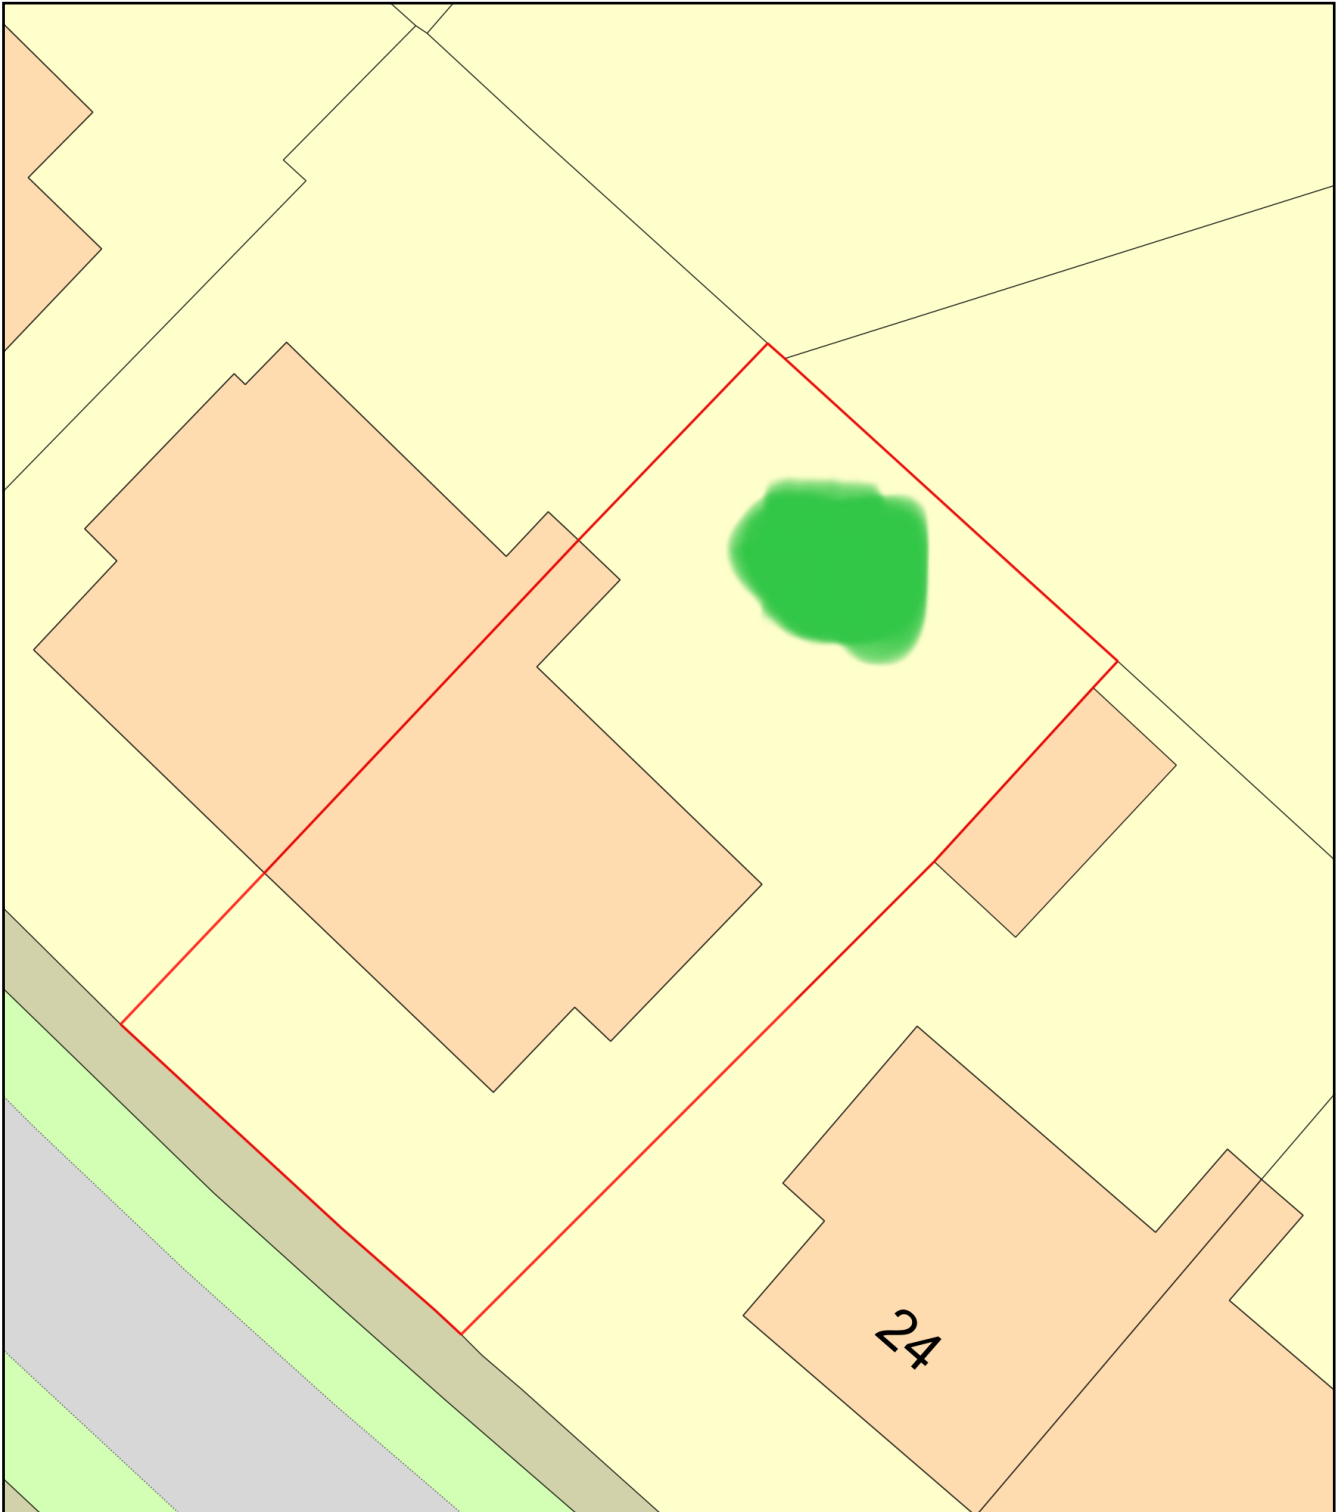
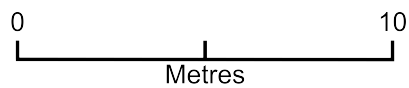


Rear Garden Tree

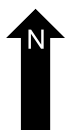

Plan Produced for: Colin Macfarlane

Date Produced: 29 Apr 2024

Plan Reference Number: TQRQM24120230007966

Scale: 1:200 @ A4