
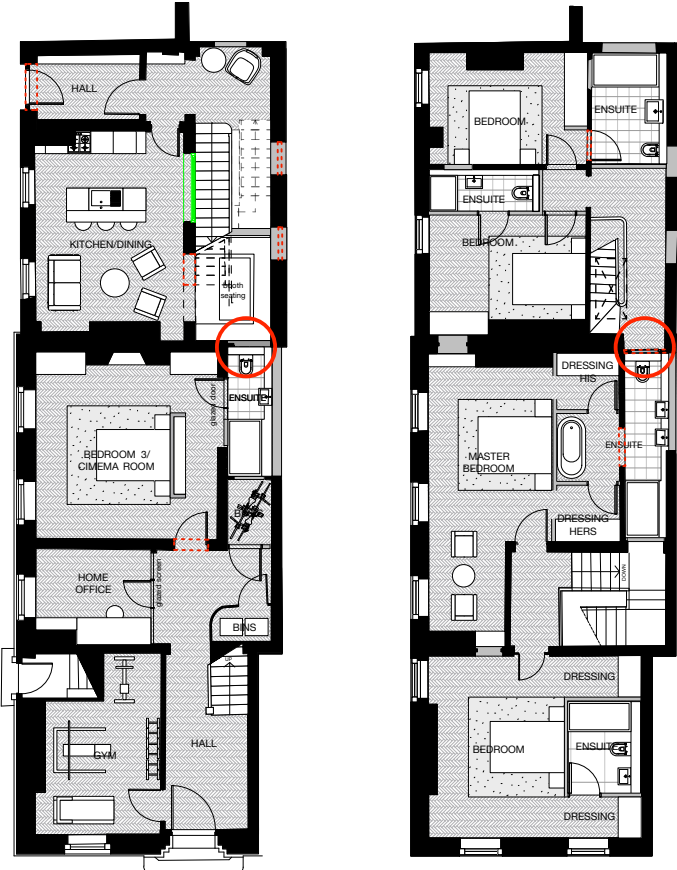


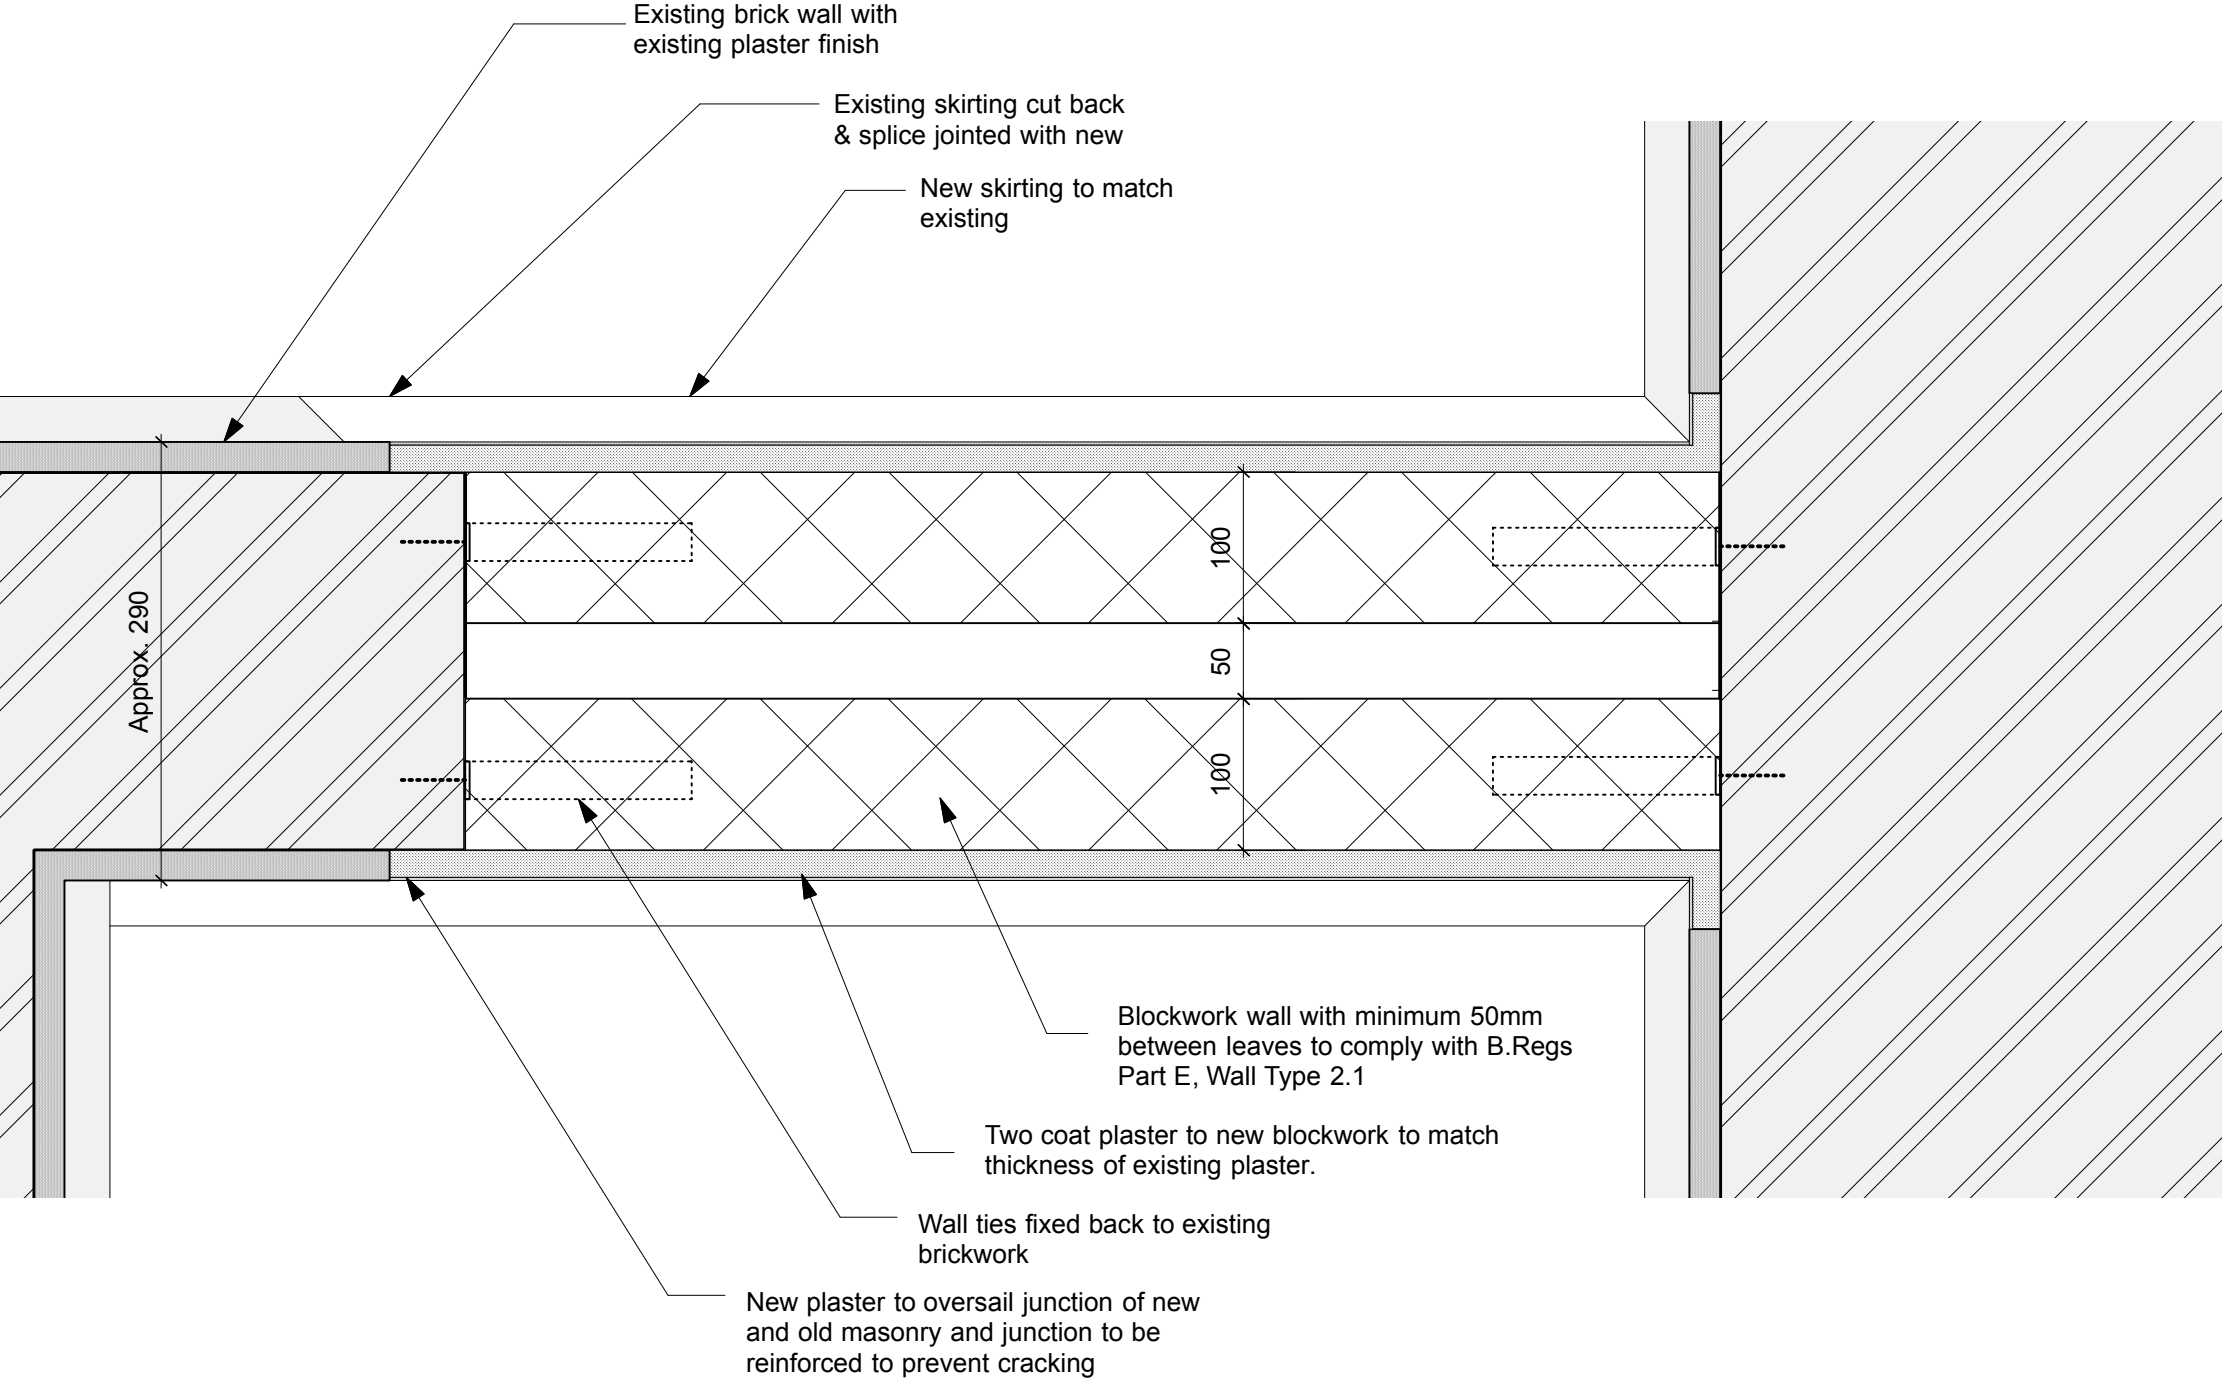

Gnd FLOOR
1st FLOOR
KEY PLAN TO WALL INFILL LOCATIONS: