



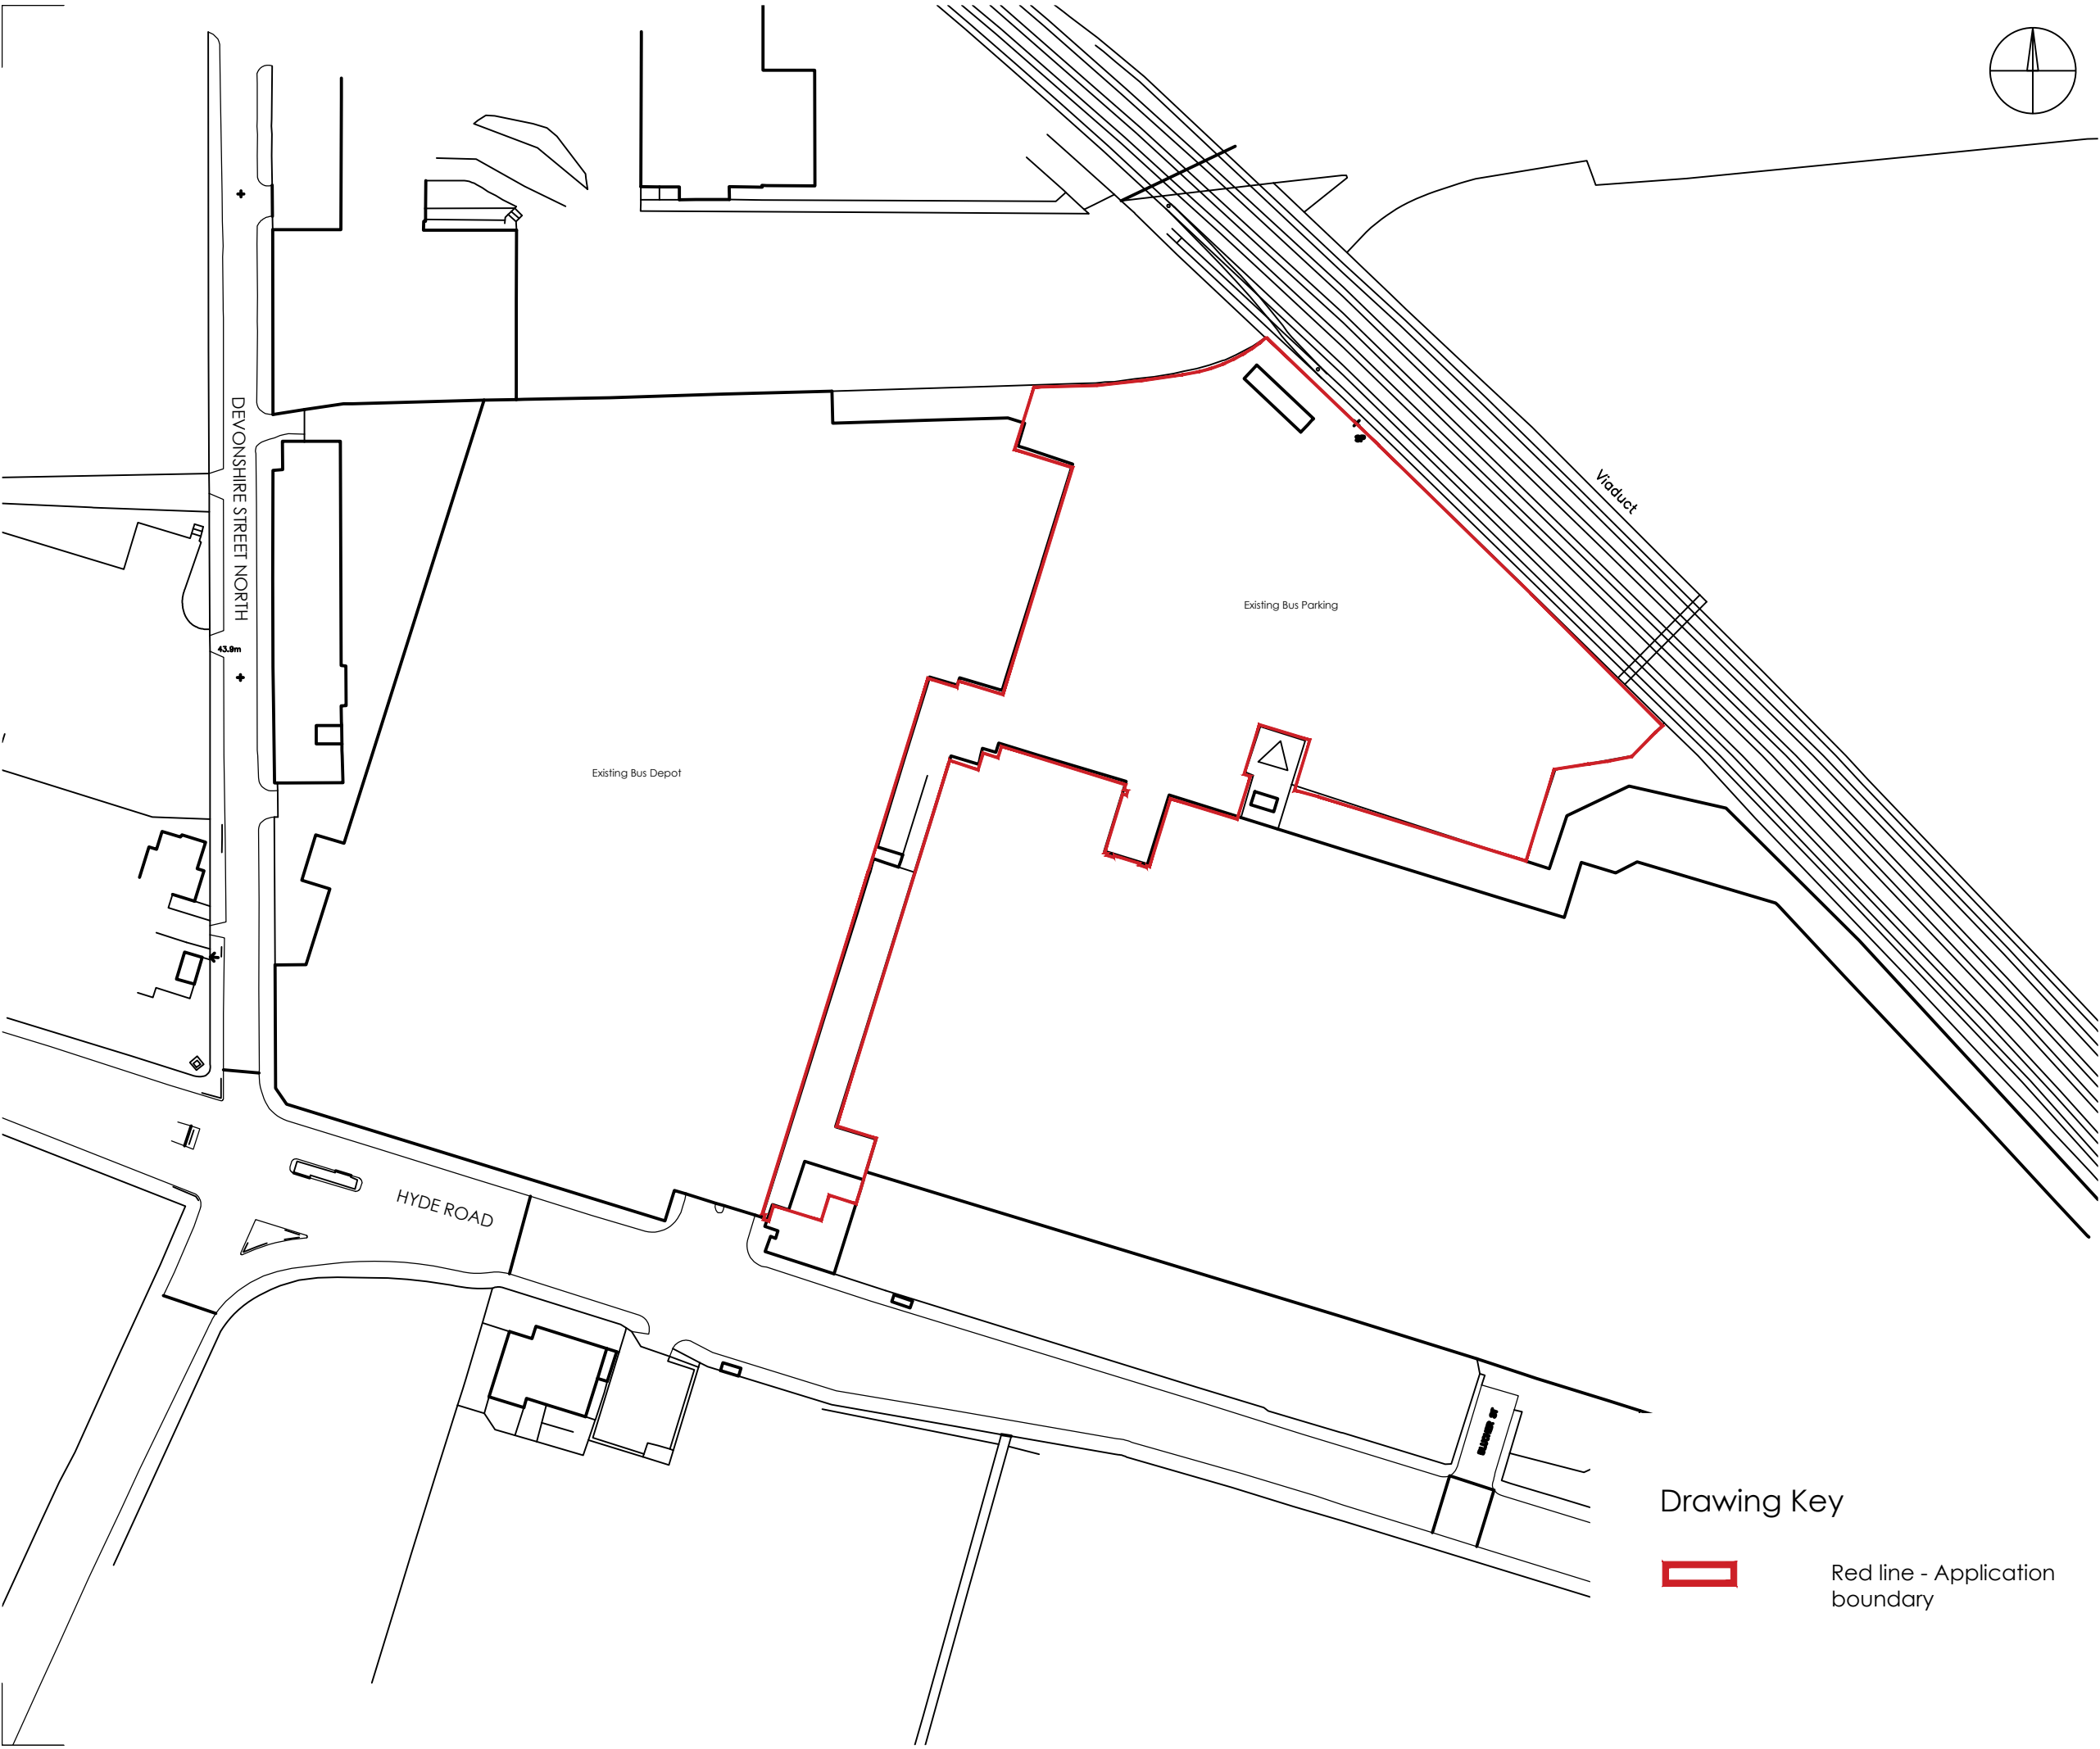

The Harris Group Ltd does not accept liability for any deviation to our drawings or specification. This Drawing is copyright and may not be reproduced in whole or part without written authority. Do not scale off this drawing.

Rev	Date	Description	Drawn	Chk'd
P01	06.06.24	First issue.	TM	PS
P02	20.06.24	Updated boundary to suit TIGM requirements	CC	PS

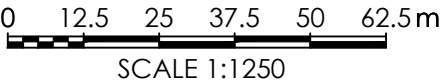

Architecture
Masterplanning
Interior Design

www.harrispartnership.com

Wakefield Manchester Milton Keynes Reading London Harrogate



WILLMOTT DIXON



Transport for
Greater Manchester

Project Title
Hyde Rd Bus Depot

Hyde Rd
Manchester
M12 6JS

Drawing Title
Location Plan

Drawn	Checked	Scale @A3	BIM Status	Date
TM	PS	1:1250	NA	06.24

Drawing Status	Rev.	THP Project No
Stage 3	P02	20514-1

Project No.	Originator	Volume	Level	Type	Role	Number
BFDEFP-HY	THP	XXX	XXX	DR	AR	0201

Drawing Key



Red line - Application
boundary