


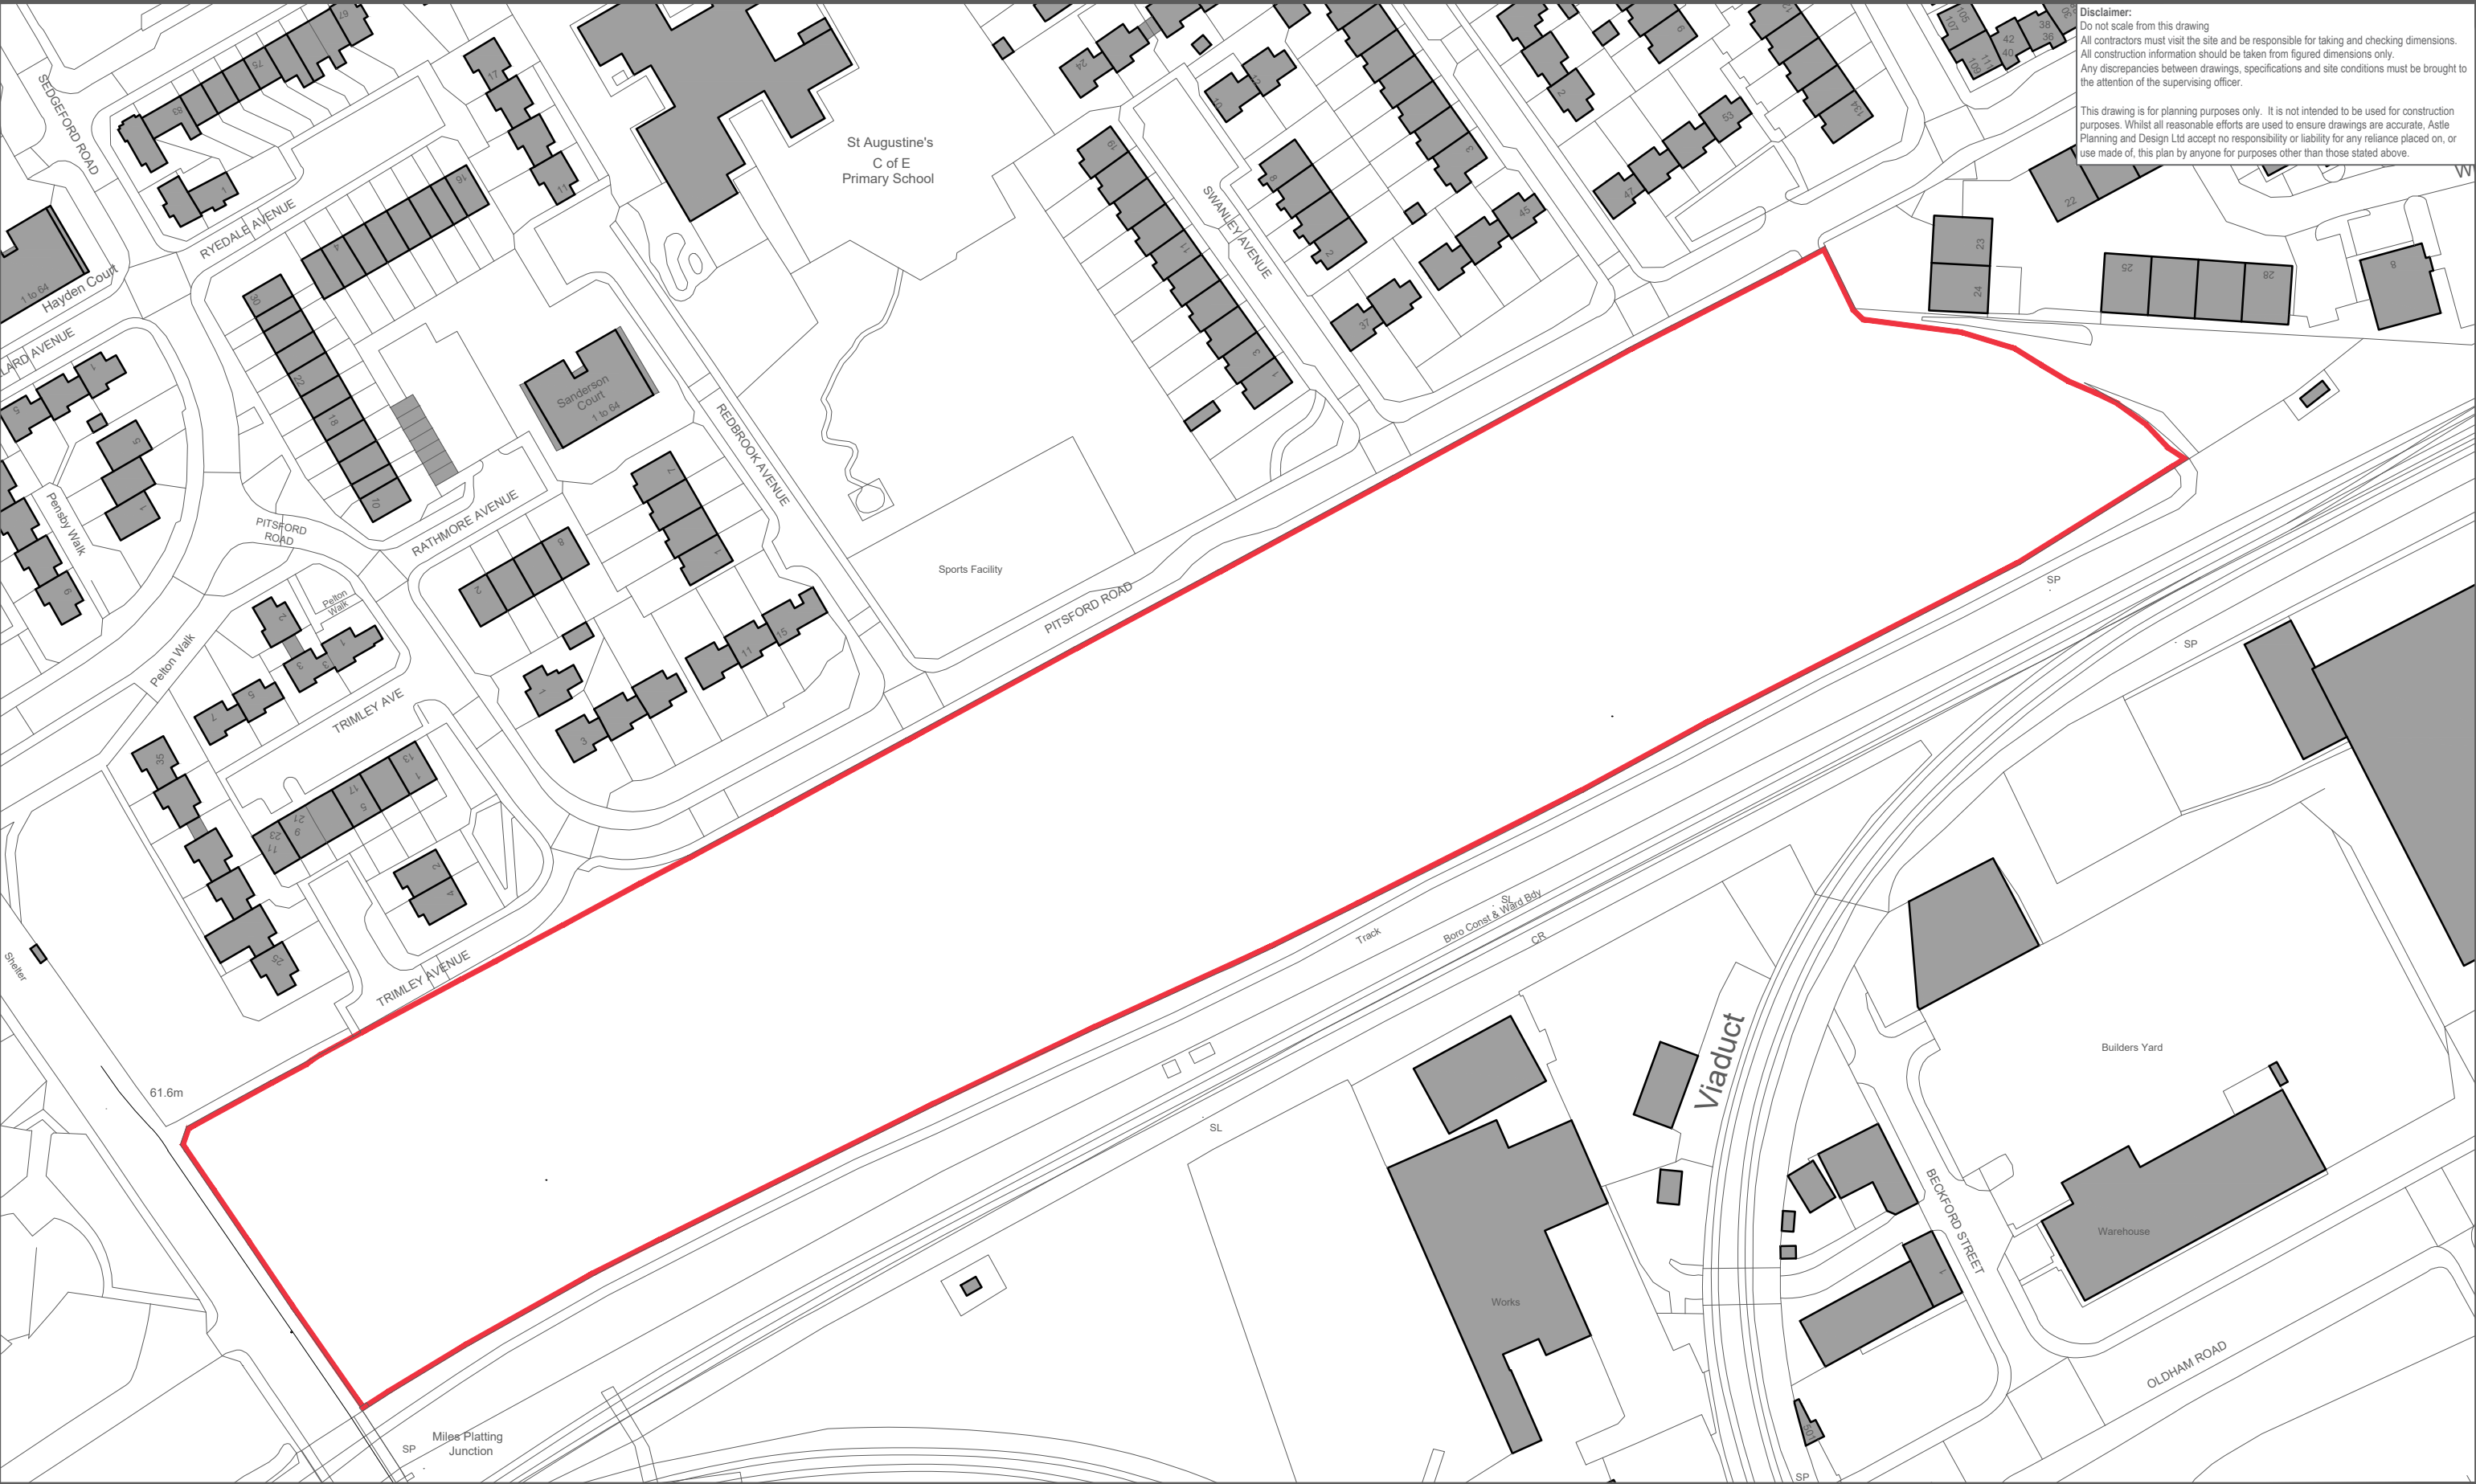

Disclaimer:
Do not scale from this drawing
All contractors must visit the site and be responsible for taking and checking dimensions.
All construction information should be taken from figured dimensions only.
Any discrepancies between drawings, specifications and site conditions must be brought to the attention of the supervising officer.

This drawing is for planning purposes only. It is not intended to be used for construction purposes. Whilst all reasonable efforts are used to ensure drawings are accurate, Astle Planning and Design Ltd accept no responsibility or liability for any reliance placed on, or use made of, this plan by anyone for purposes other than those stated above.



1:1250 0 12.5 25 37.5 62.5m



Astle Planning & Design Limited
The Steam Mill,
Steam Mill Street,
Chester,
CH3 5AN

01244 886644
info@astlepd.co.uk
www.astlepd.co.uk

Client



Project

**PITSFORD ROAD
MANCHESTER**

Drawing Title

Location Plan

Drawn by	RH	Checked by	MP	Date	02.02.24
Status	PRELIMINARY		Scale @ A3	1:1250	
Job no.	BHM282		Dwg.no.	Rev.	
			LP01		