

All Dimensions should be checked on site.
Do not scale this drawing for fabrication.
Any drawing errors should be brought to the attention of the architect.
COPYRIGHT DaC Design

REVISIONS:		
REV:	DETAILS OF REVISION	DATE

ORVILLE DRIVE



0m 2m 4m 6m 10m

SCALE


SITE PLAN AS EXISTING 1:200

D@C DESIGN
ARCHITECTURE & PLANNING
0776 452 3545 0161 425 3934

CLIENT:	Mr AQIB
SCALE:	1:1250 & 1:200 @ A3
DATE:	Sept 2023

DRAWING:	LOCATION & SITE PLAN as EXISTING
JOB TITLE:	REMODEL & EXTENSION _ 3 Orville Drive, Burnage, Manchester, M19 2JW

P01

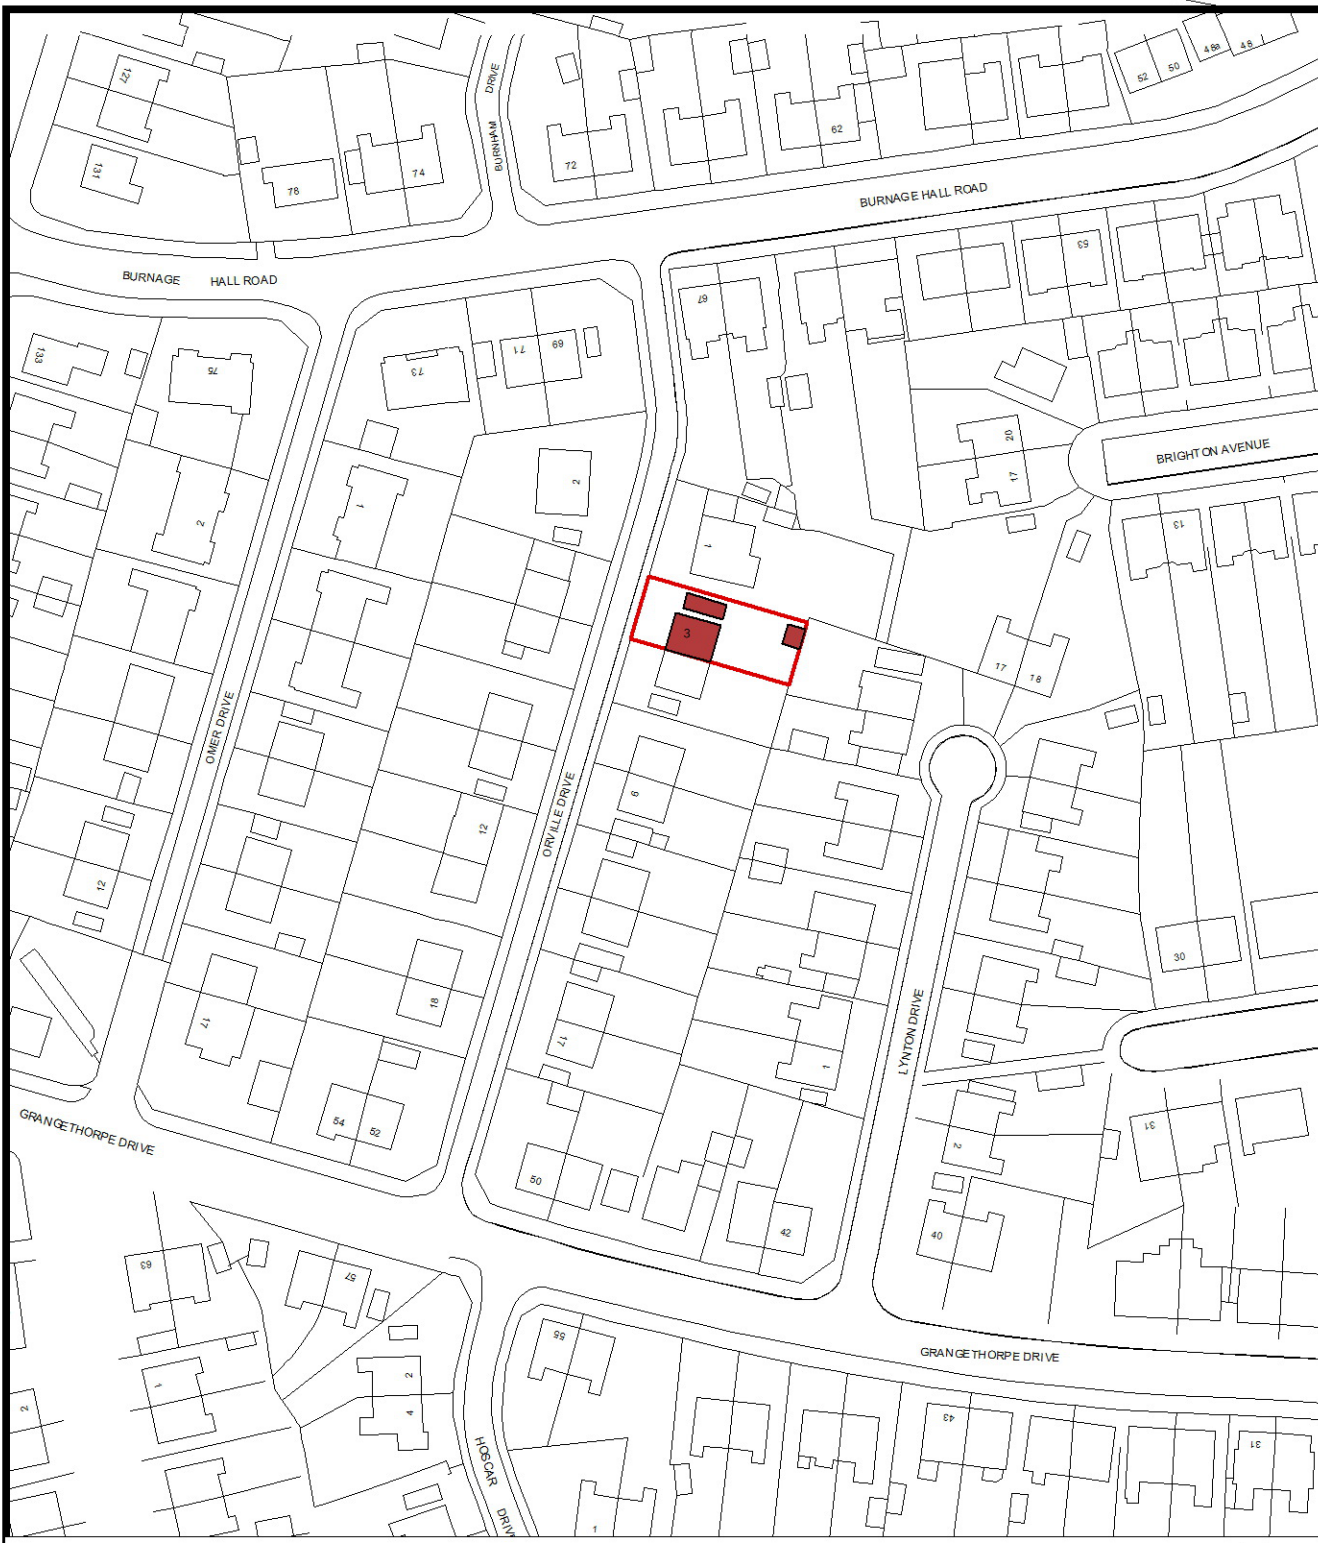

LOCATION PLAN 1:1250

