



2B4P - Block Type D - Blocks 5,8,10,16



Proposed Front Elevation Block 8

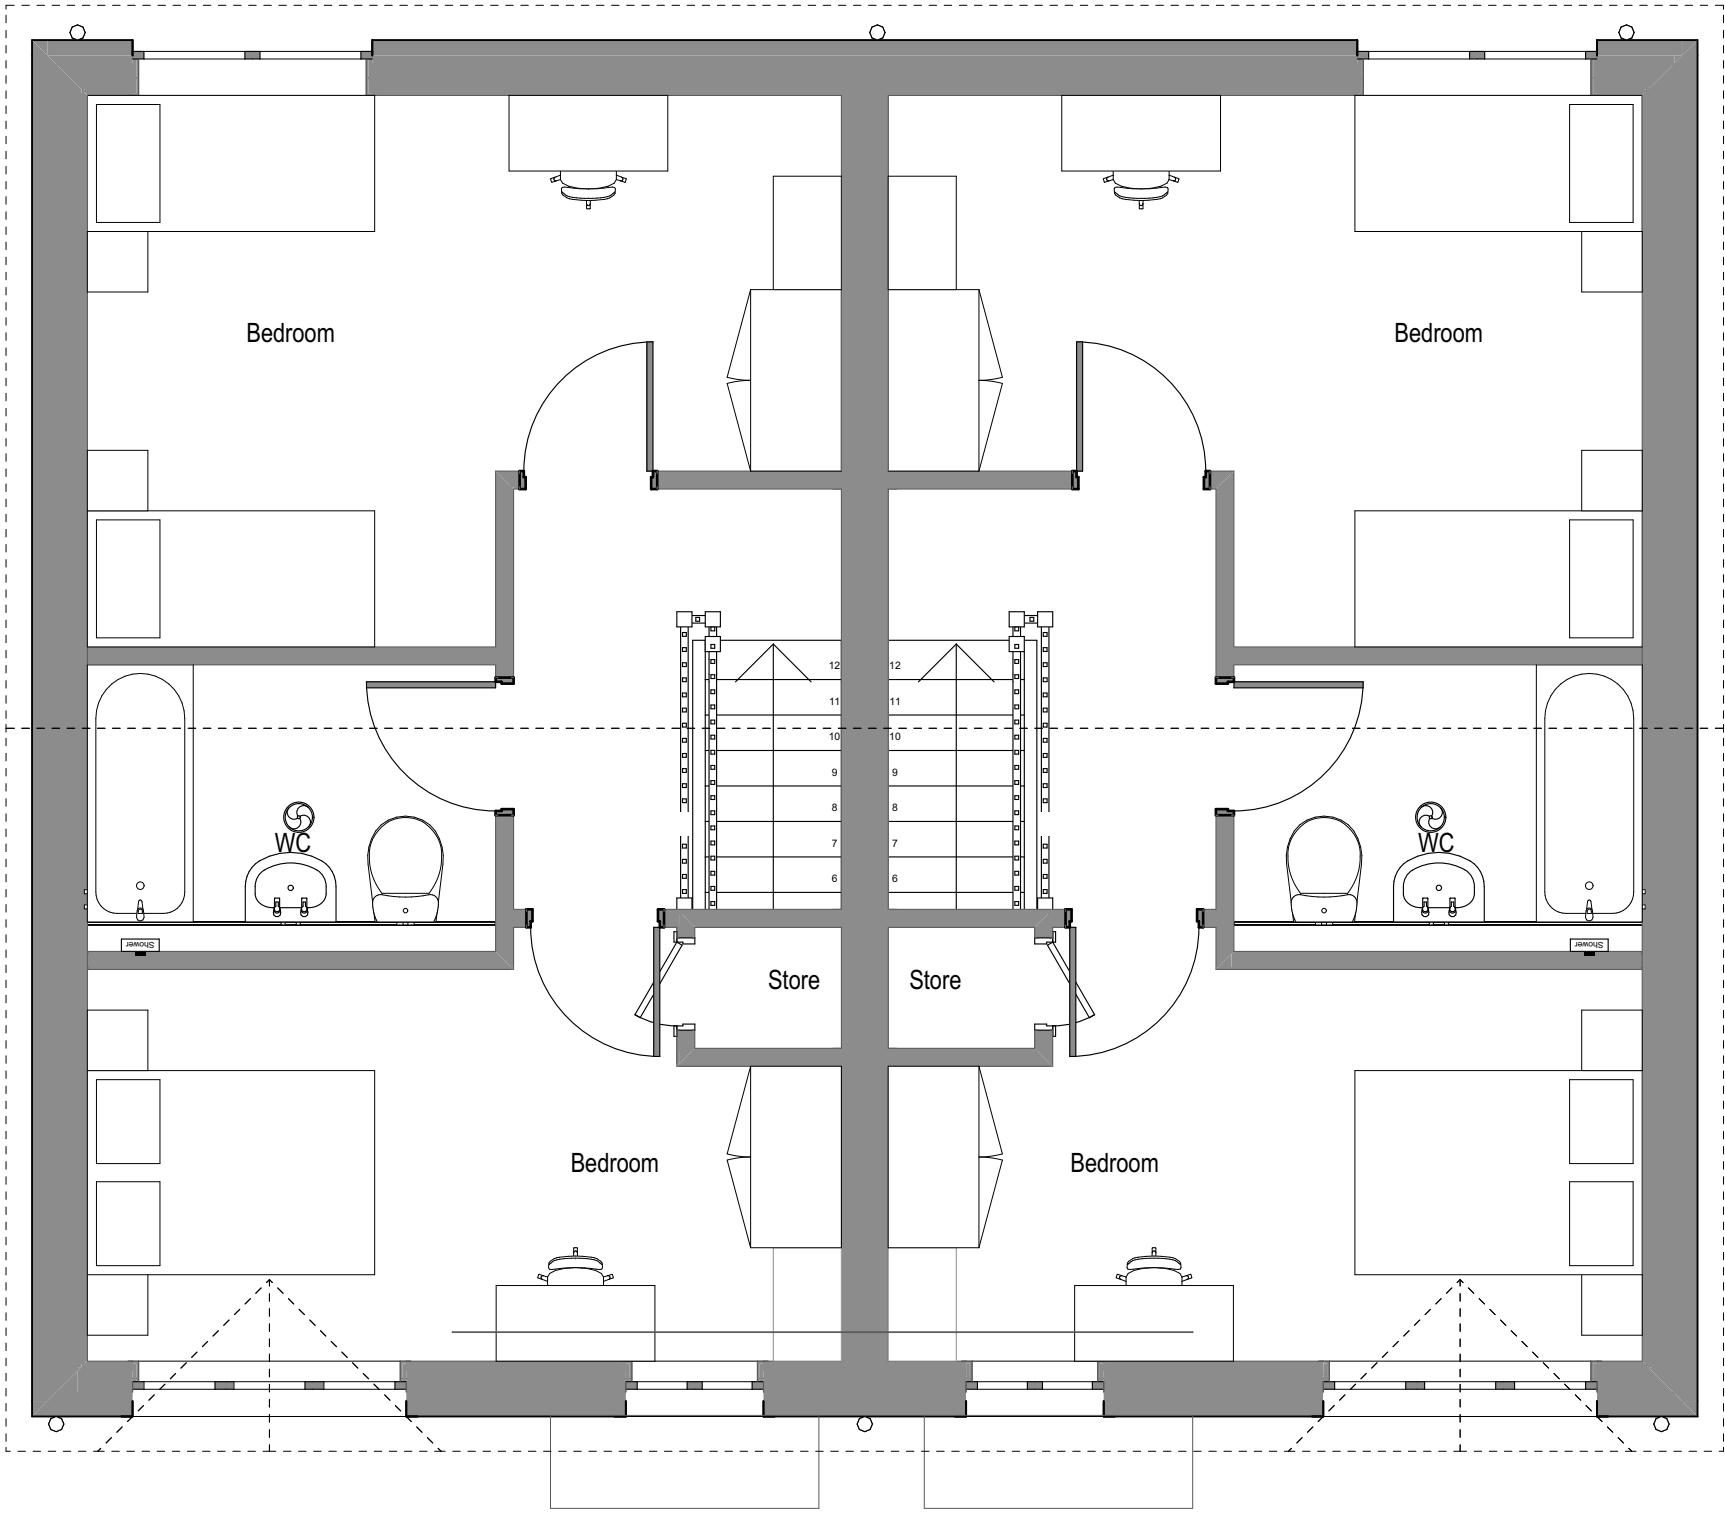

First Floor 1:50

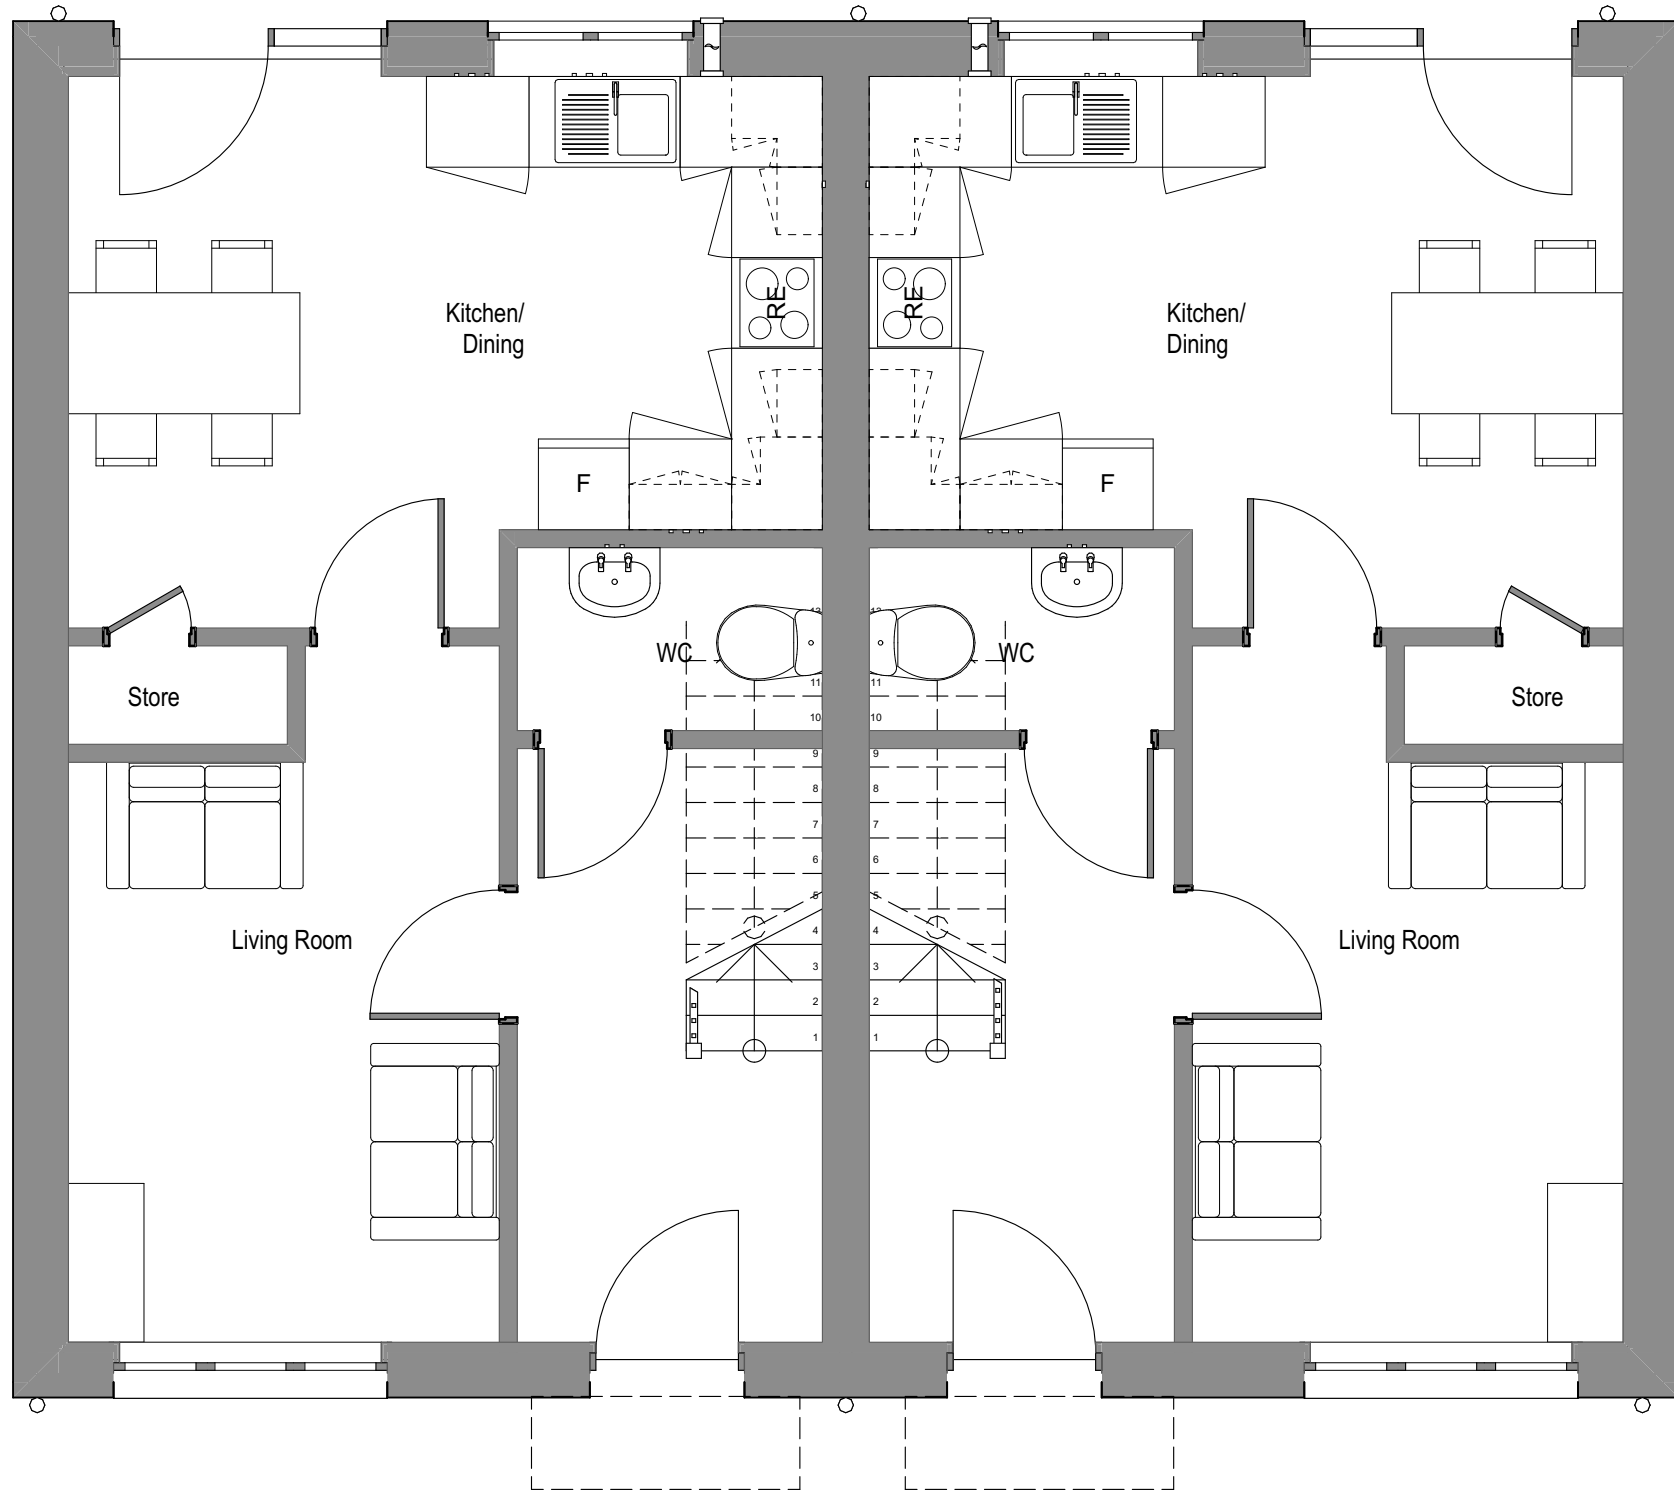

Ground Floor 1:50