
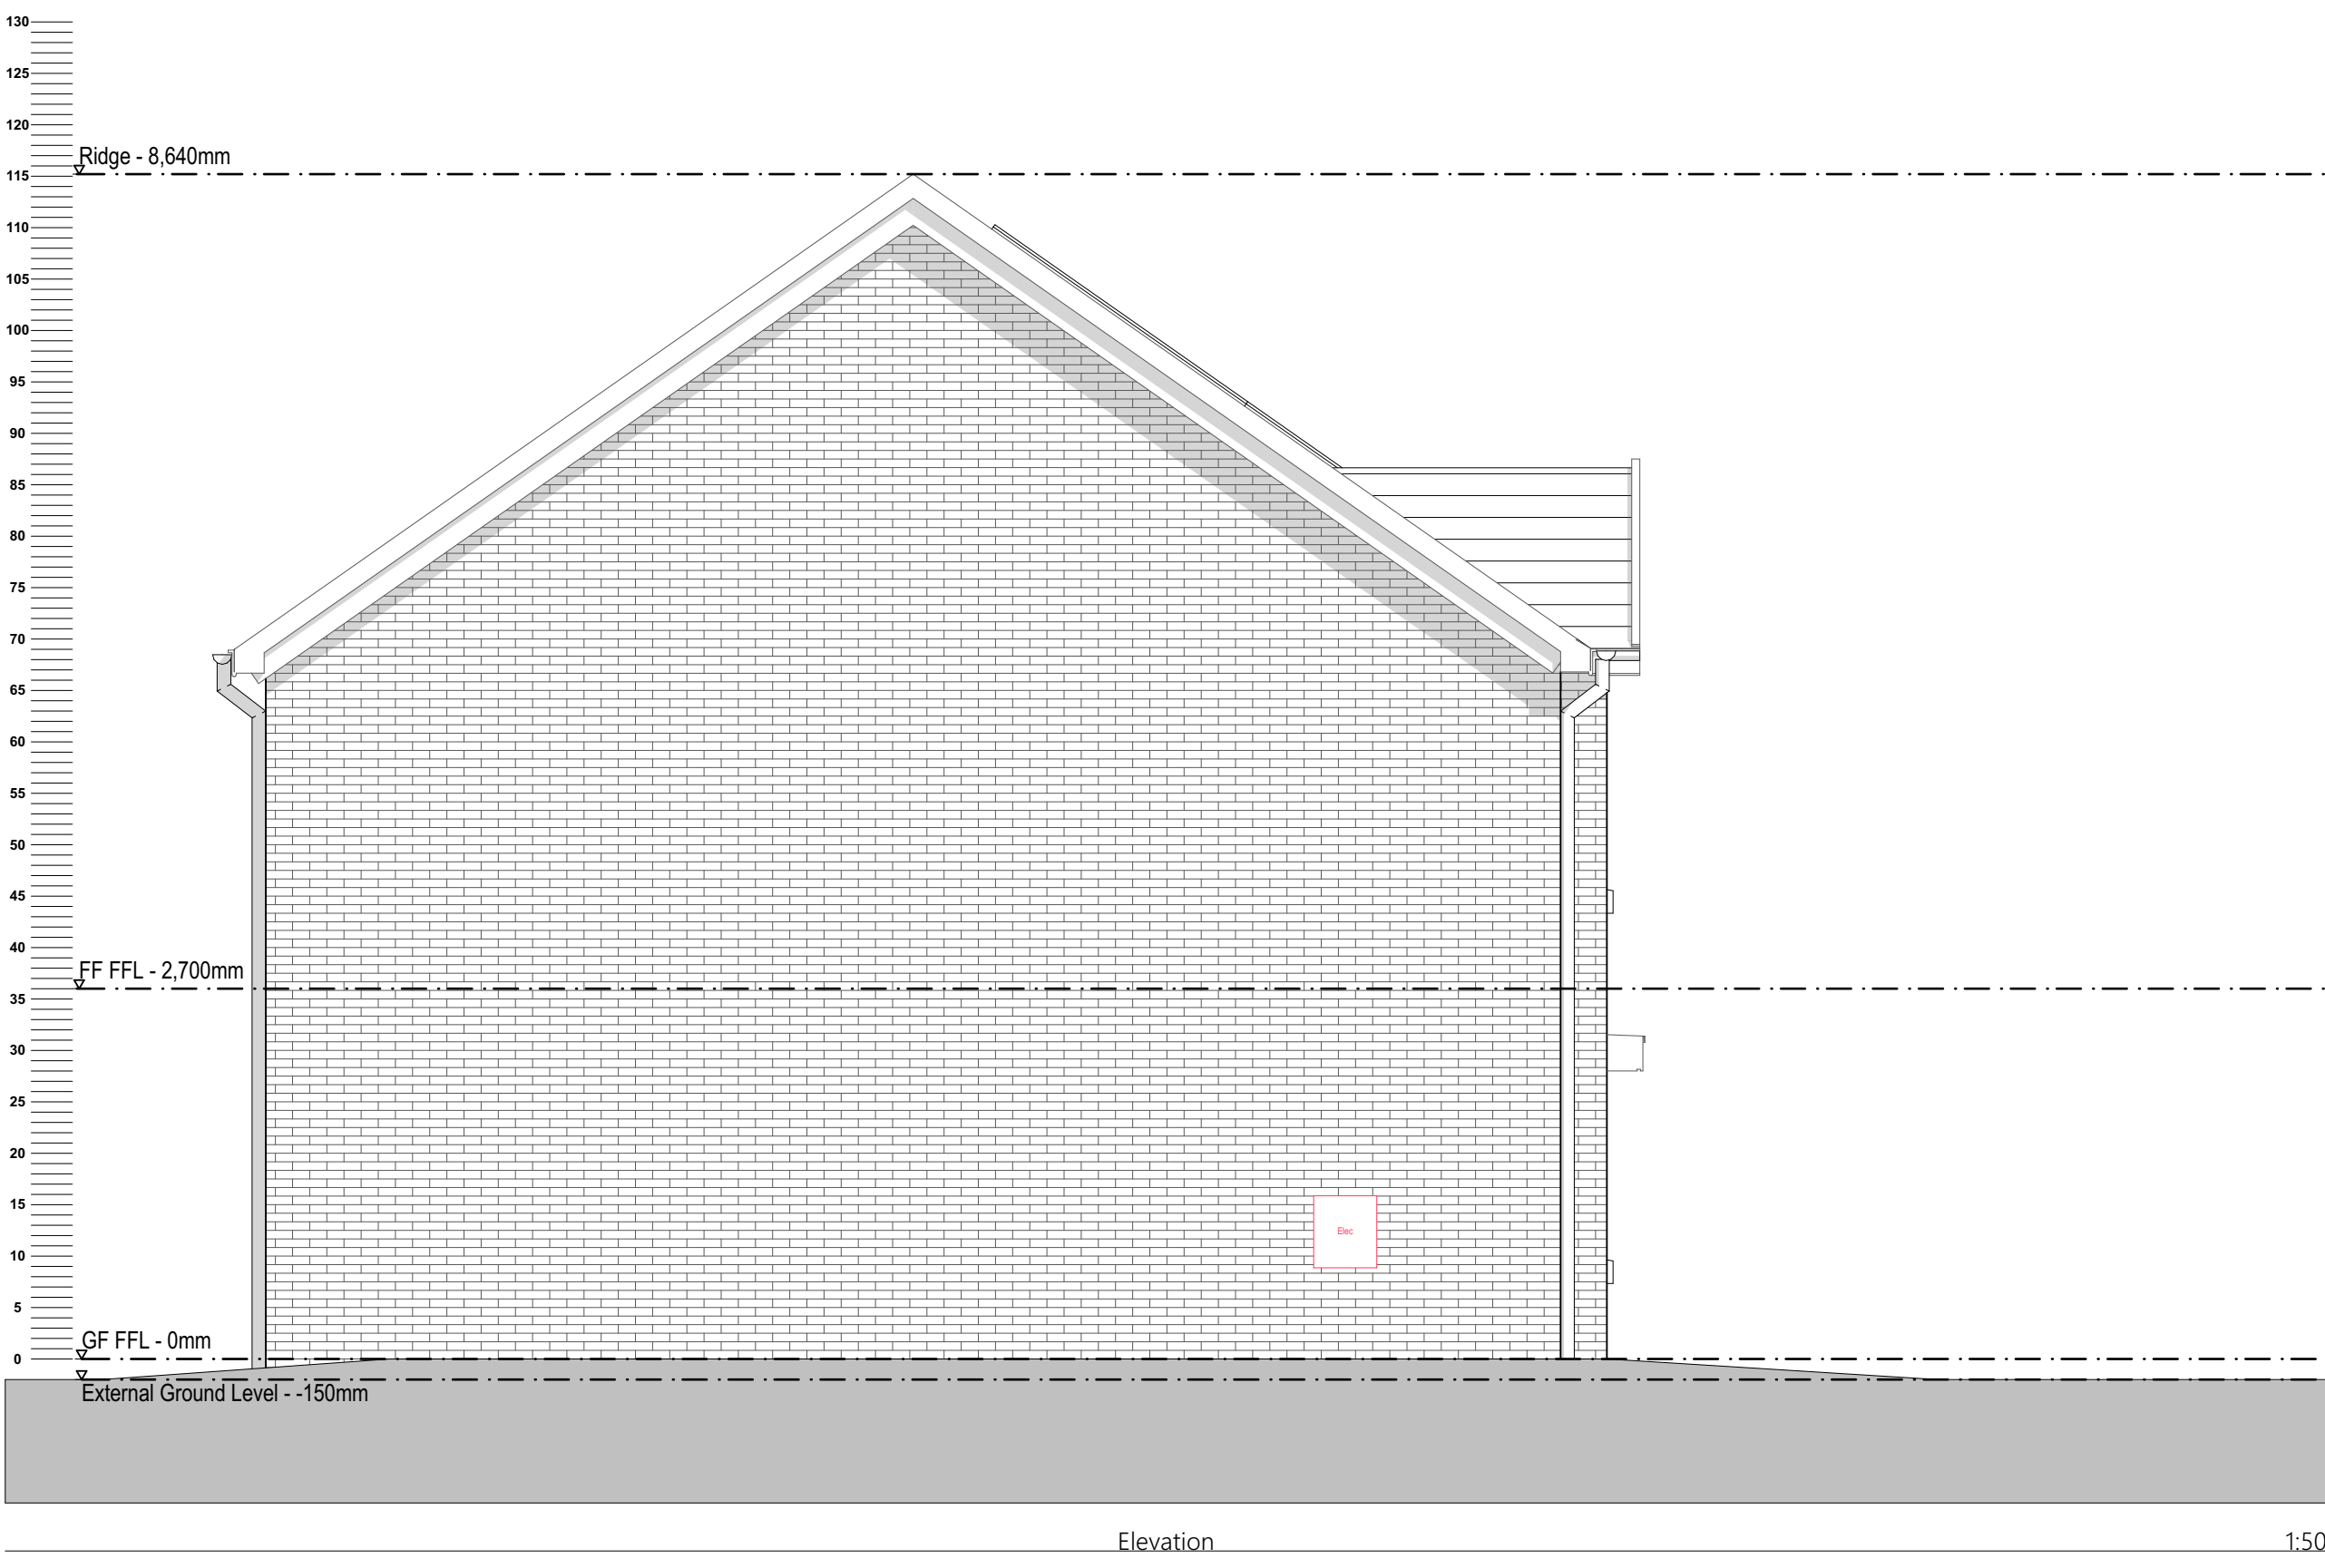
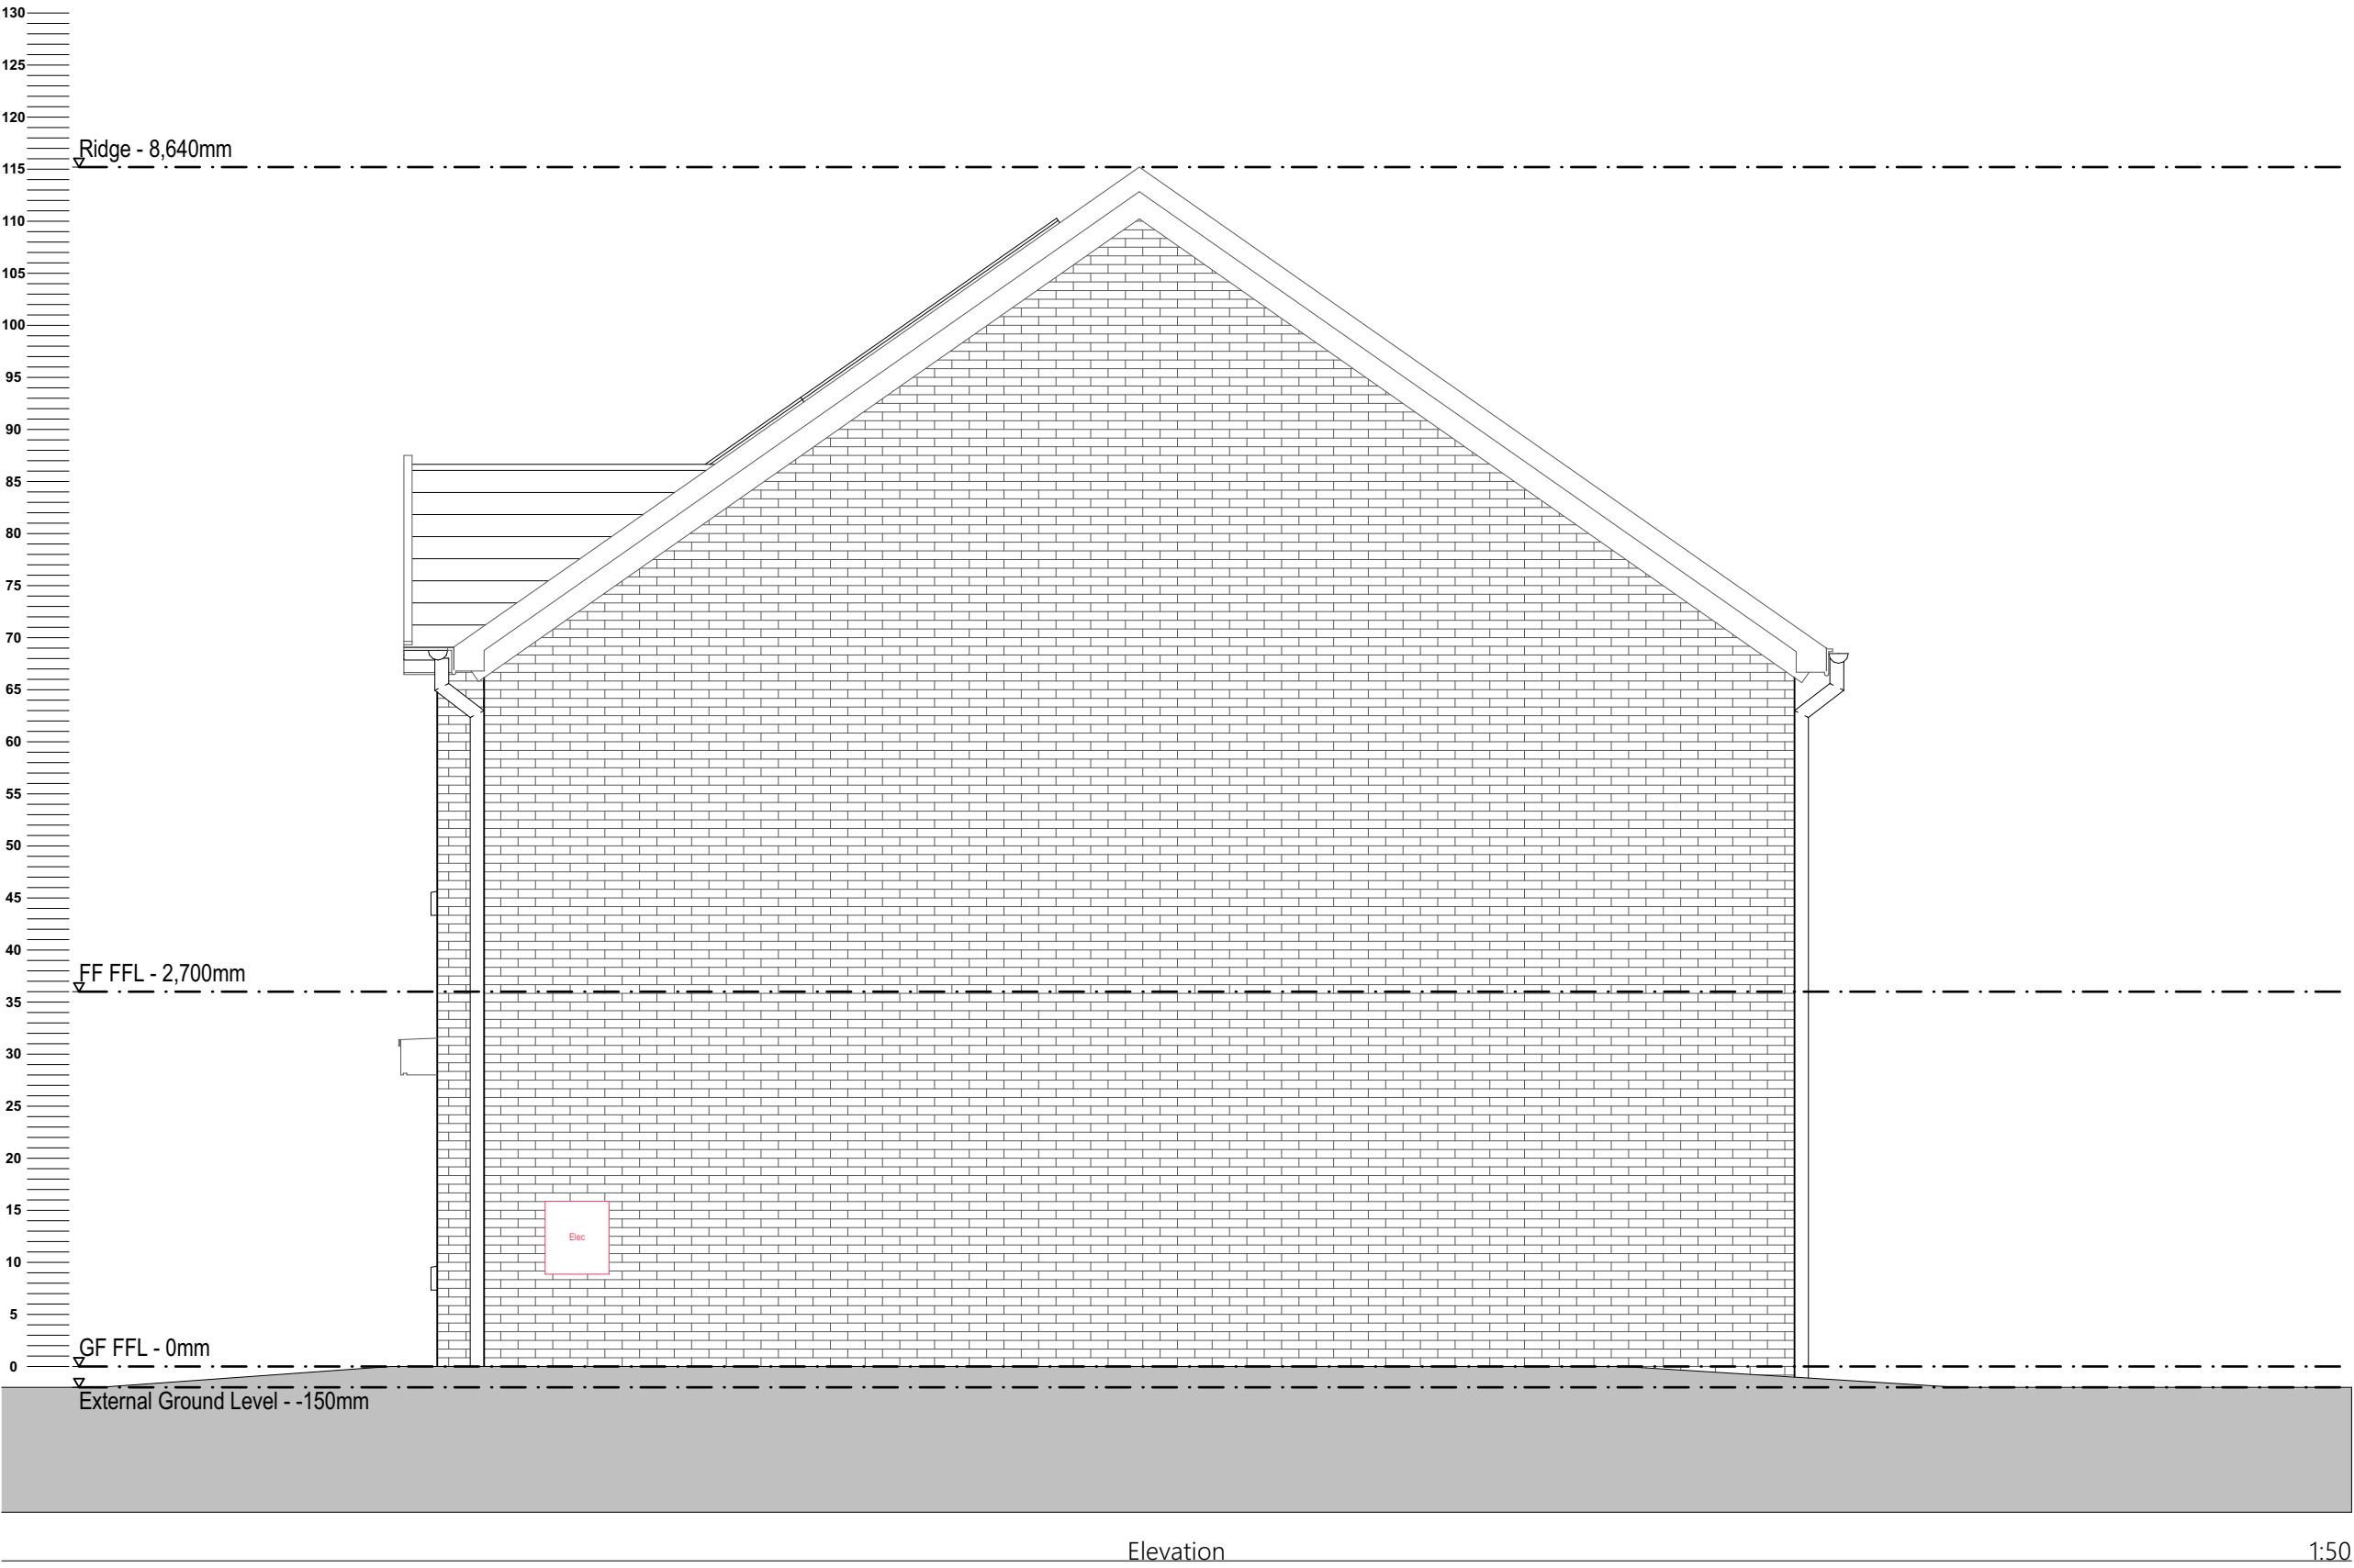


Proposed Elevations 3B5P Block Type A - Blocks 1,2,6,9,14

Dimensions are to be checked on site. Do not scale from drawings. Report discrepancies to the Architect.

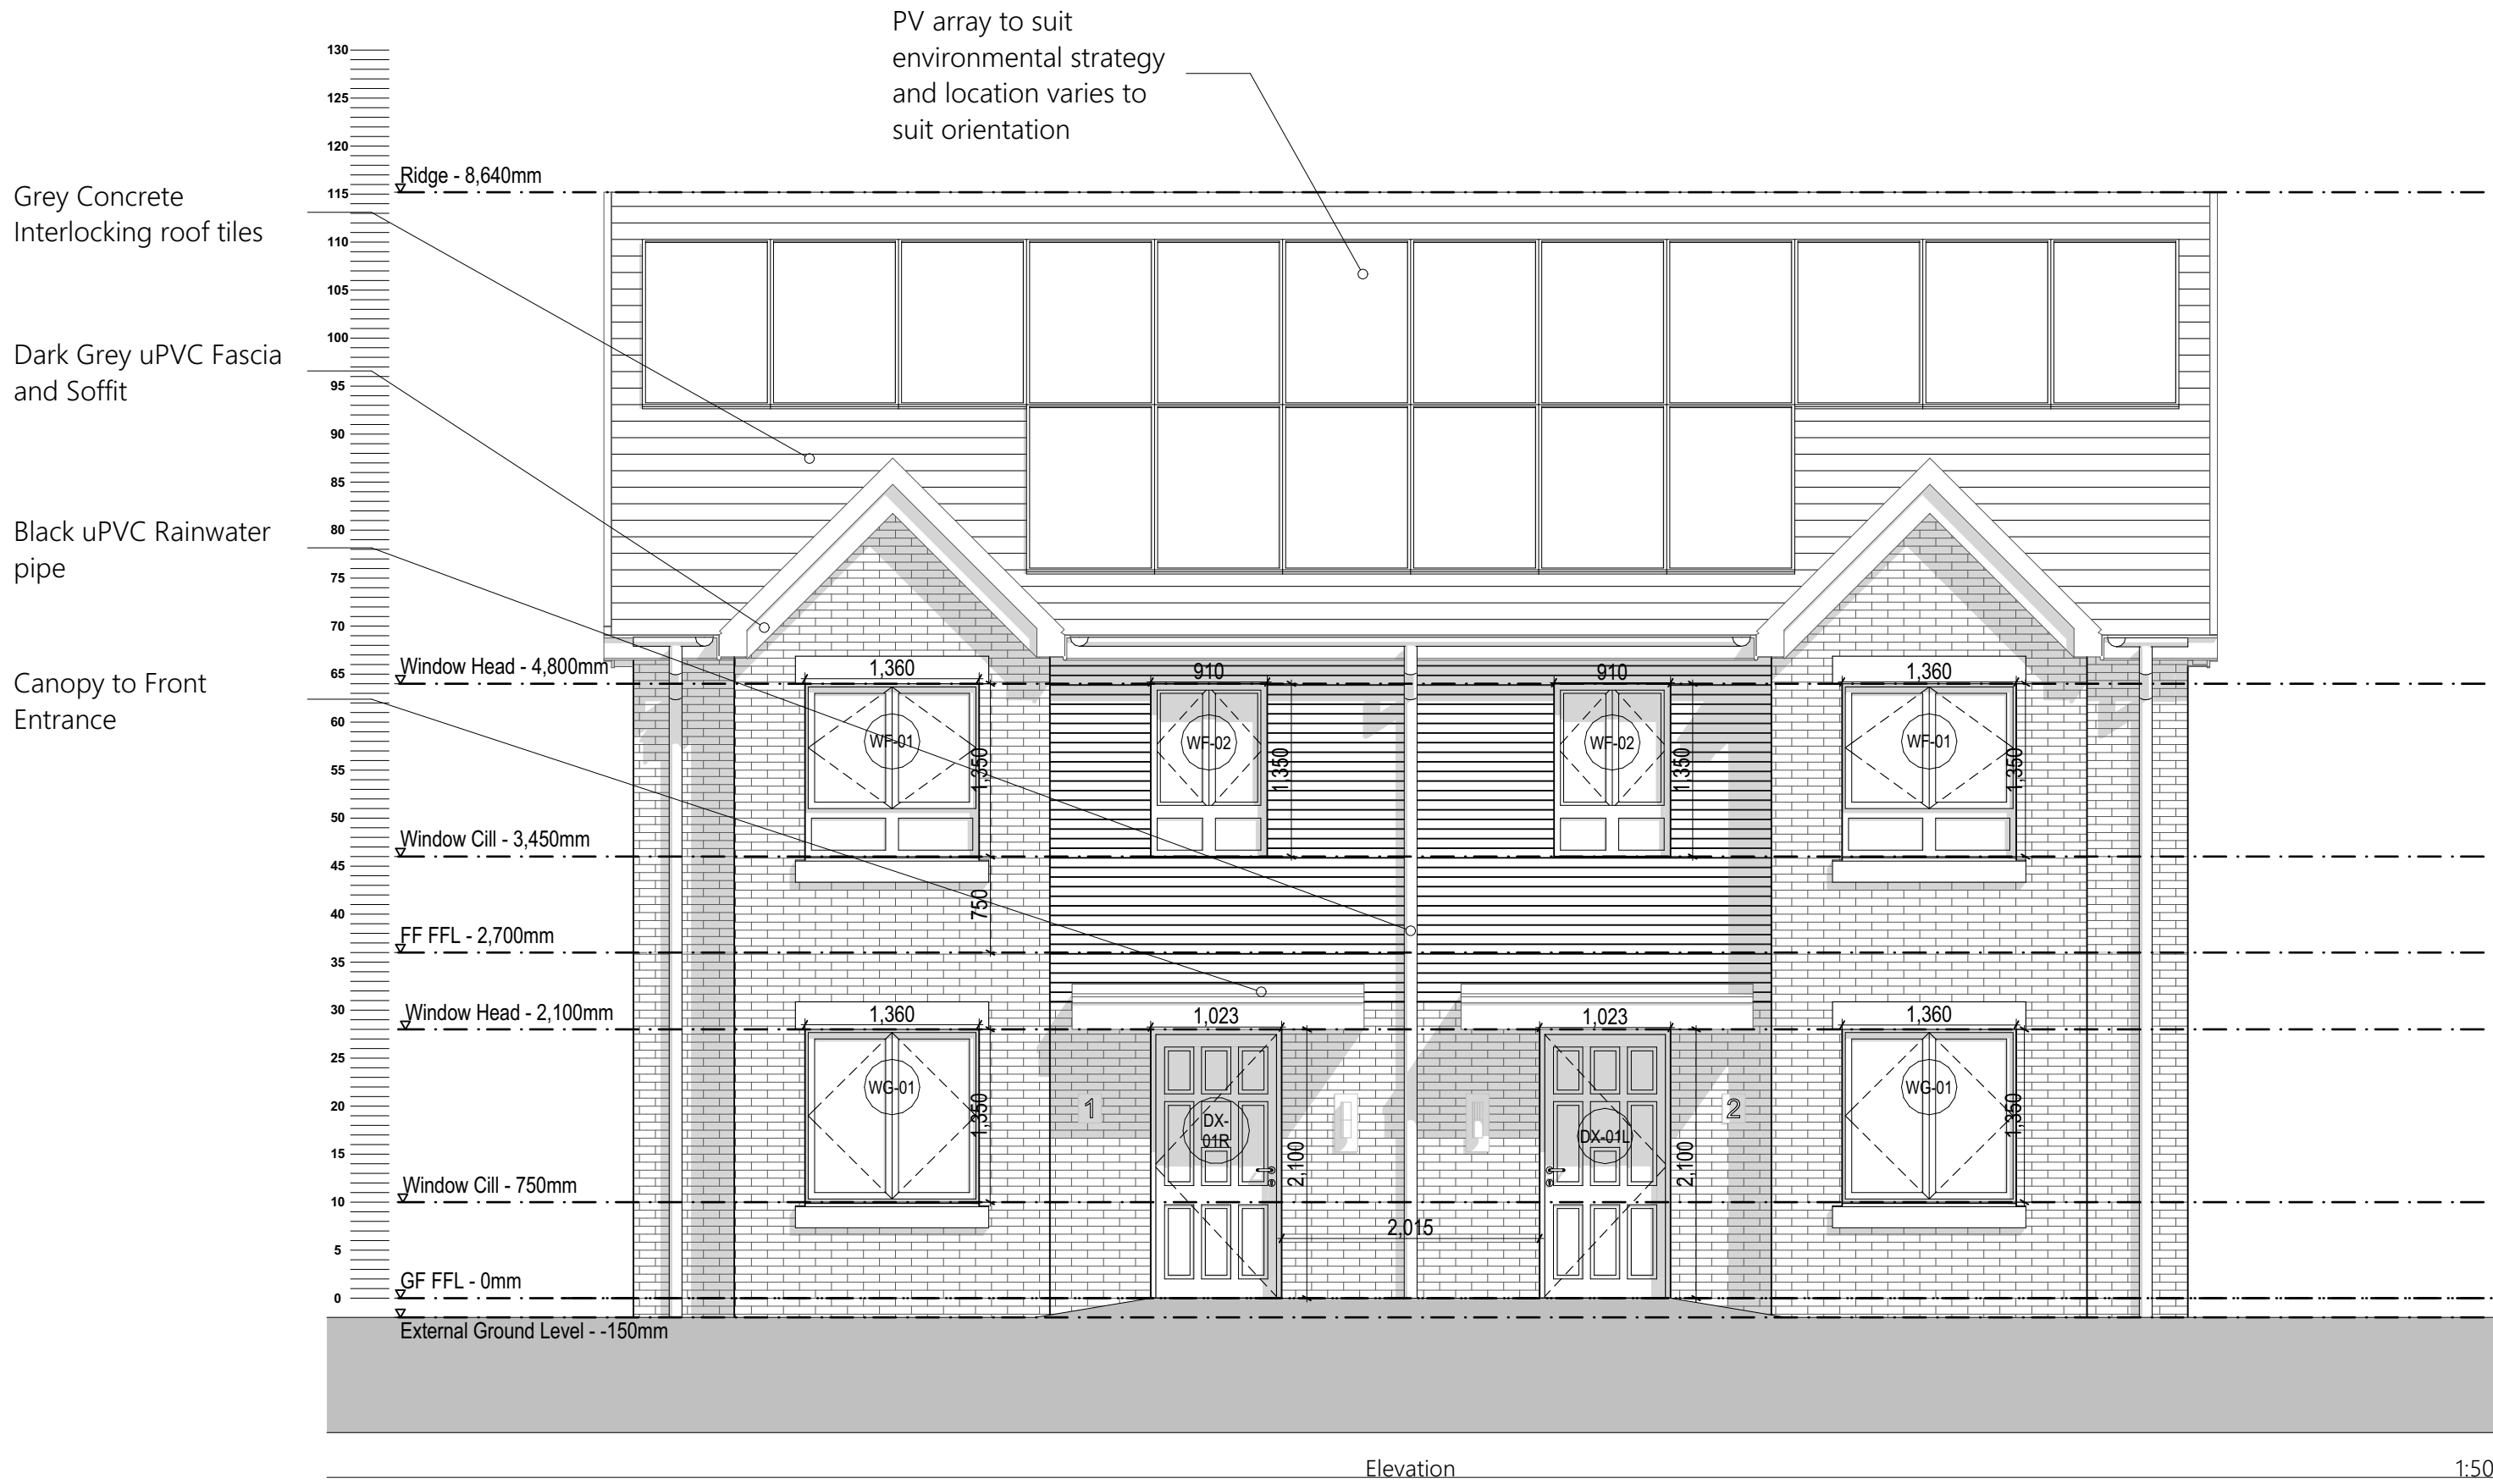

B	Elevations updated to show PV array.	08/03/23	C.M.
A	Elevations updated.	03/11/23	C.M.
Designation	Detail of Revision	Date	Initials

PROJECT	CHARLESTOWN, WHITE MOSS Road and Dam Head Drive - P500 Phase 1 Site	TITLE	Proposed Elevations 3B5P Block Type A - Blocks 1,2,6,9,14	SIZE	A1	STATUS	PLANNING
PROJECT No.	1785	DRAWING No.	PL.016B	DRAWN BY	CM	CHECKED	DS
DATE	NOV 22	SCALE	1:50				

JOHN MCCALL ARCHITECTS LTD
No. 1 Arts Village, Henry Street, Liverpool L1 5BS Tel: 0151 707 1818 Fax: 707 1819
4a Rock Mill Lane, New Mills, SK22 3BN e-mail: admin@JohnMcCall.co.UK