



CO4	Drawing for planning application	15/11/2023	KK	WM
Rev	Description	Revision Date	Issued by	Issued to

Jacobs
5 First Street, Manchester, M15 4GU
Tel: +44 (0)161 235 6000 Fax: +44(0)161 235 6001
www.jacobs.com

Client
 **MANCHESTER CITY COUNCIL**

Project
LAHF - Bennett Road

Drawing title
Existing Front Elevation

Drawing Status	Tender Issue	Suitability
Scale	1 : 100 @ A3	DO NOT SCALE
Jacobs No.	B2466600	Rev
Client No.		CO4

Drawing Number
B2466600-JAC-ZZZ-ZZ-DR-ID-1401

© Copyright 2023 Jacobs U.K. Limited. The concepts and information contained in this document are the property of Jacobs. Use or copying of this document in whole or in part without the written permission of Jacobs constitutes an infringement of copyright. Limitation: This drawing has been prepared on behalf of, and for the exclusive use of, Jacobs' Client, and is subject to, and issued in accordance with, the provisions of the contract between Jacobs and the Client. Jacobs accepts no liability or responsibility whatsoever for, or in respect of, any use of, or reliance upon, this drawing by any third party.



CO4	Drawing for planning application	15/11/2023	KK	WM
Rev	Description	Revision Date	Issued by	Issued to

Jacobs
5 First Street, Manchester, M15 4GU
Tel: +44 (0)161 235 6000 Fax: +44(0)161 235 6001
www.jacobs.com

Client
 **MANCHESTER CITY COUNCIL**

Project
LAHF - Bennett Road

Drawing title
Existing Front Elevation

Drawing Status	Tender Issue	Suitability
		S4

Scale	1 : 100 @ A3	DO NOT SCALE
-------	--------------	--------------


Jacobs No.	B2466600	Rev
------------	----------	-----

Client No.		CO4
------------	--	-----

Drawing Number
B2466600-JAC-ZZZ-ZZ-DR-ID-1402

© Copyright 2023 Jacobs U.K. Limited. The concepts and information contained in this document are the property of Jacobs. Use or copying of this document in whole or in part without the written permission of Jacobs constitutes an infringement of copyright. Limitation: This drawing has been prepared on behalf of, and for the exclusive use of, Jacobs' Client, and is subject to, and issued in accordance with, the provisions of the contract between Jacobs and the Client. Jacobs accepts no liability or responsibility whatsoever for, or in respect of, any use of, or reliance upon, this drawing by any third party.

[illegible]

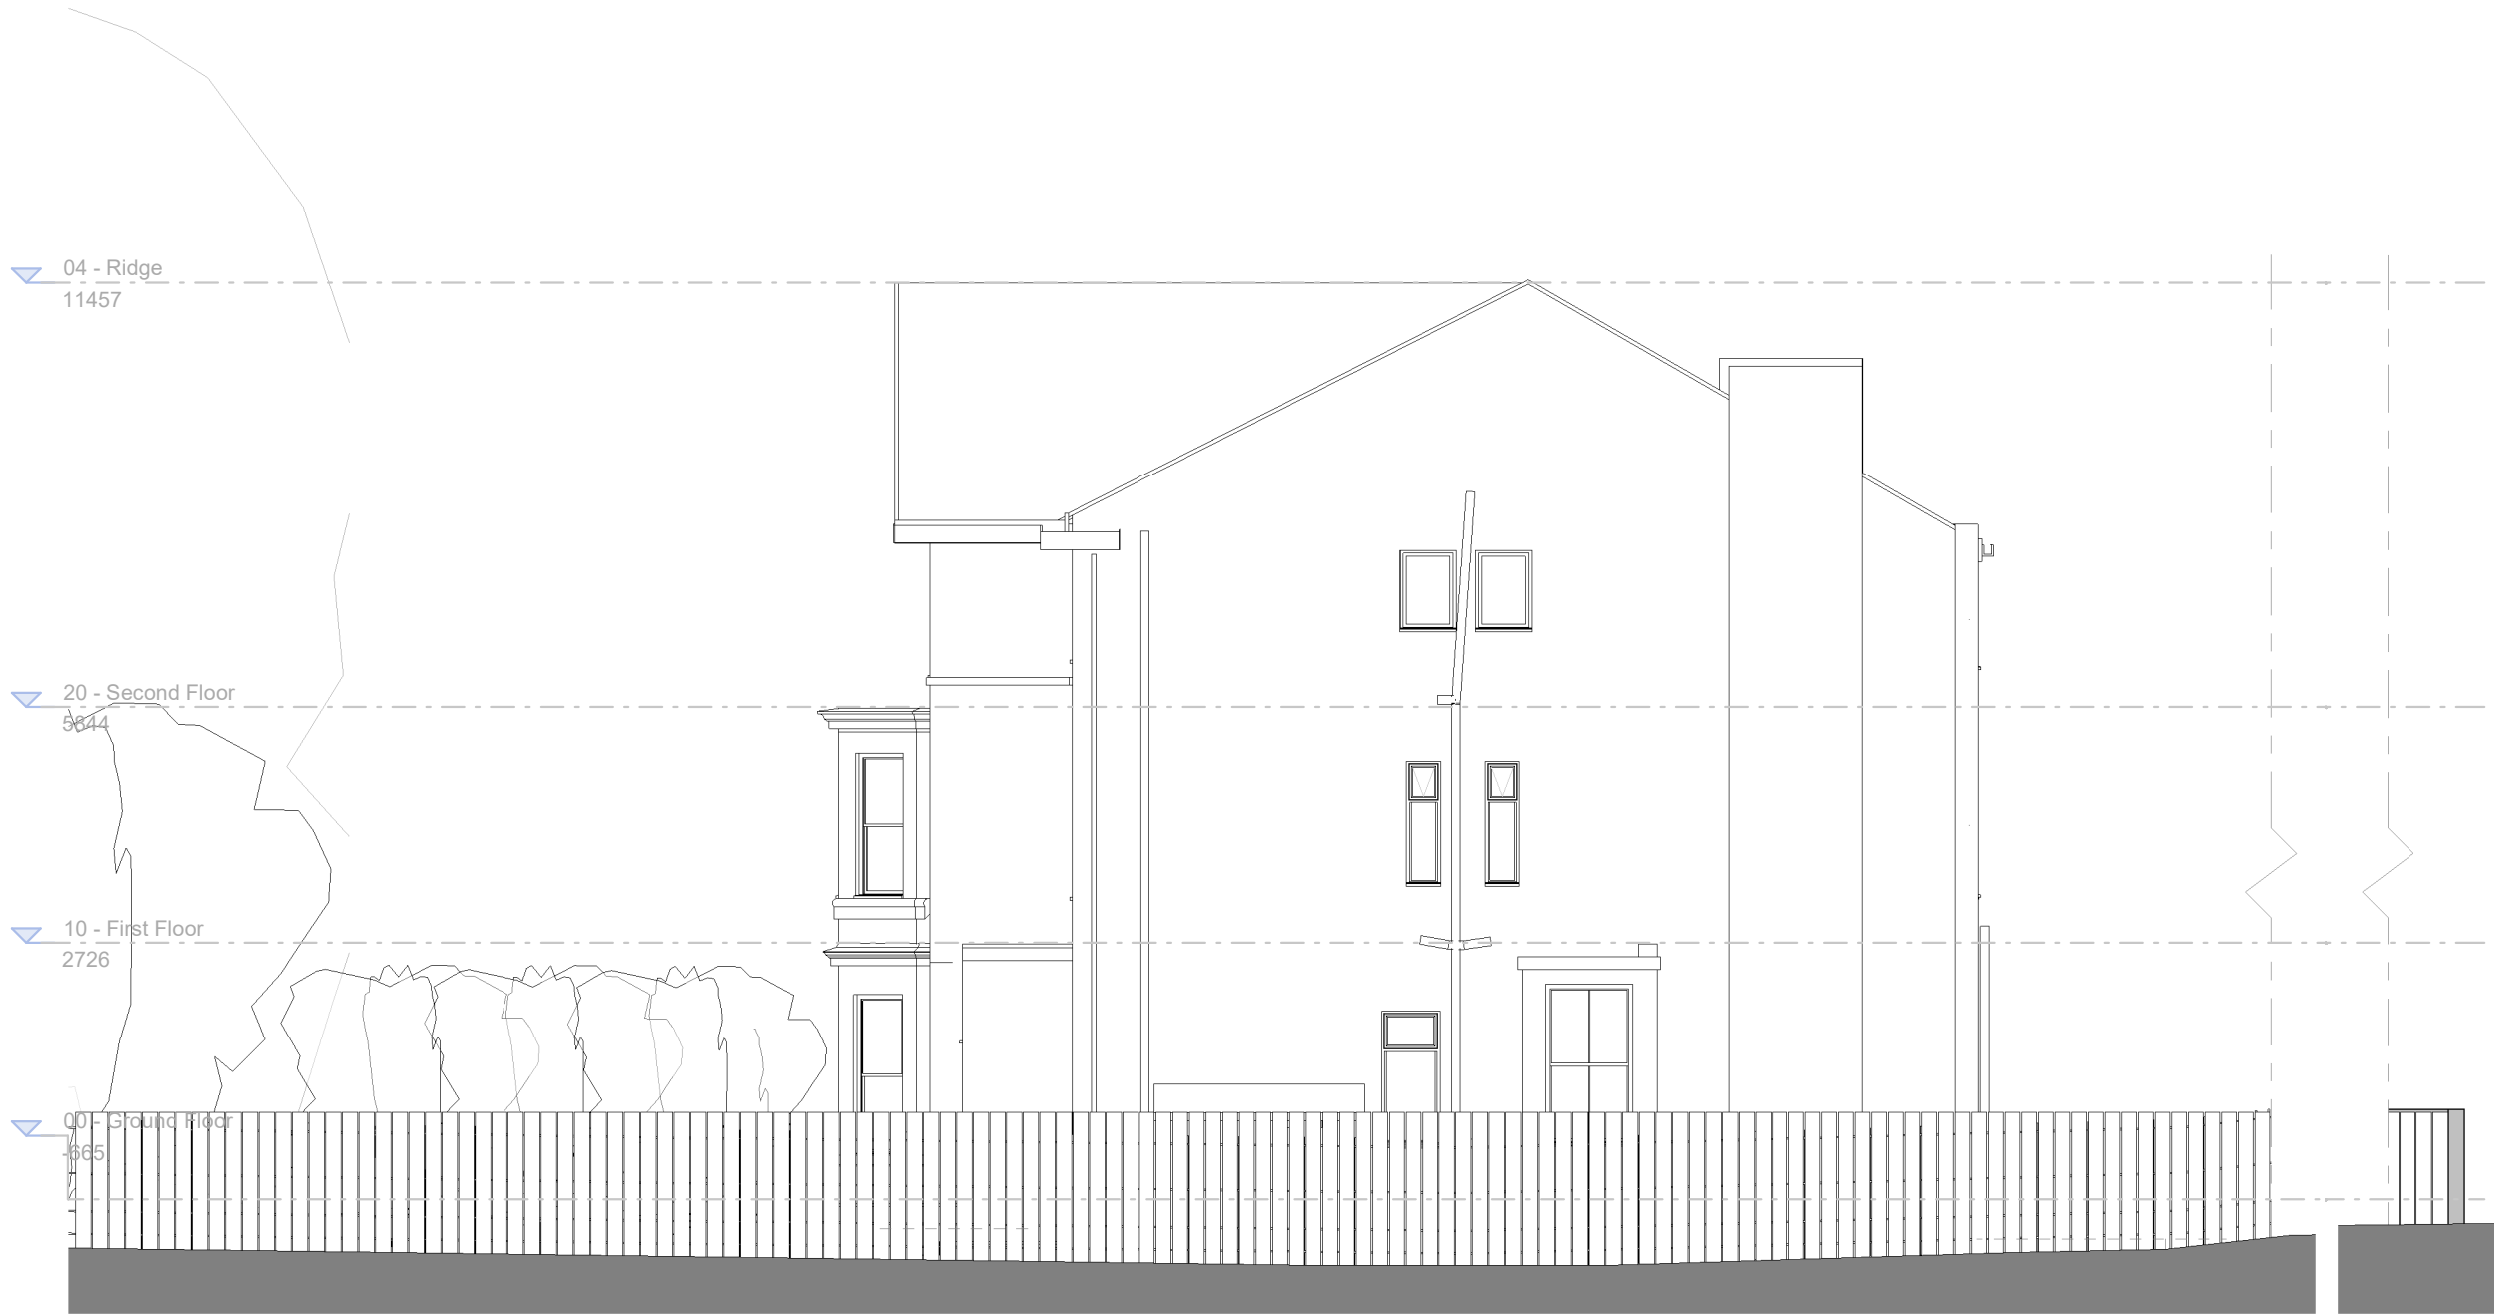

CO4	Drawing for planning application	15/11/2023	KK	WM
Rev	Description	Revision Date	Issued by	Issued to

Jacobs
5 First Street, Manchester, M15 4GU
Tel: +44 (0)161 235 6000 Fax: +44(0)161 235 6001
www.jacobs.com

Client

 **MANCHESTER CITY COUNCIL**

Project

LAHF - Bennett Road

Drawing title

Existing Side Elevation

Drawing Status	Tender Issue	Suitability
Scale	1 : 100 @ A3	DO NOT SCALE
Jacobs No.	B2466600	Rev
Client No.		CO4

Drawing Number
B2466600-JAC-ZZZ-ZZ-DR-ID-1404

© Copyright 2023 Jacobs U.K. Limited. The concepts and information contained in this document are the property of Jacobs. Use or copying of this document in whole or in part without the written permission of Jacobs constitutes an infringement of copyright. Limitation: This drawing has been prepared on behalf of, and for the exclusive use of, Jacobs' Client, and is subject to, and issued in accordance with, the provisions of the contract between Jacobs and the Client. Jacobs accepts no liability or responsibility whatsoever for, or in respect of, any use of, or reliance upon, this drawing by any third party.