
APPENDIX 03
DRAWINGS

APPENDIX 03
DRAWINGS:

EXISTING

gia

18 March 2024

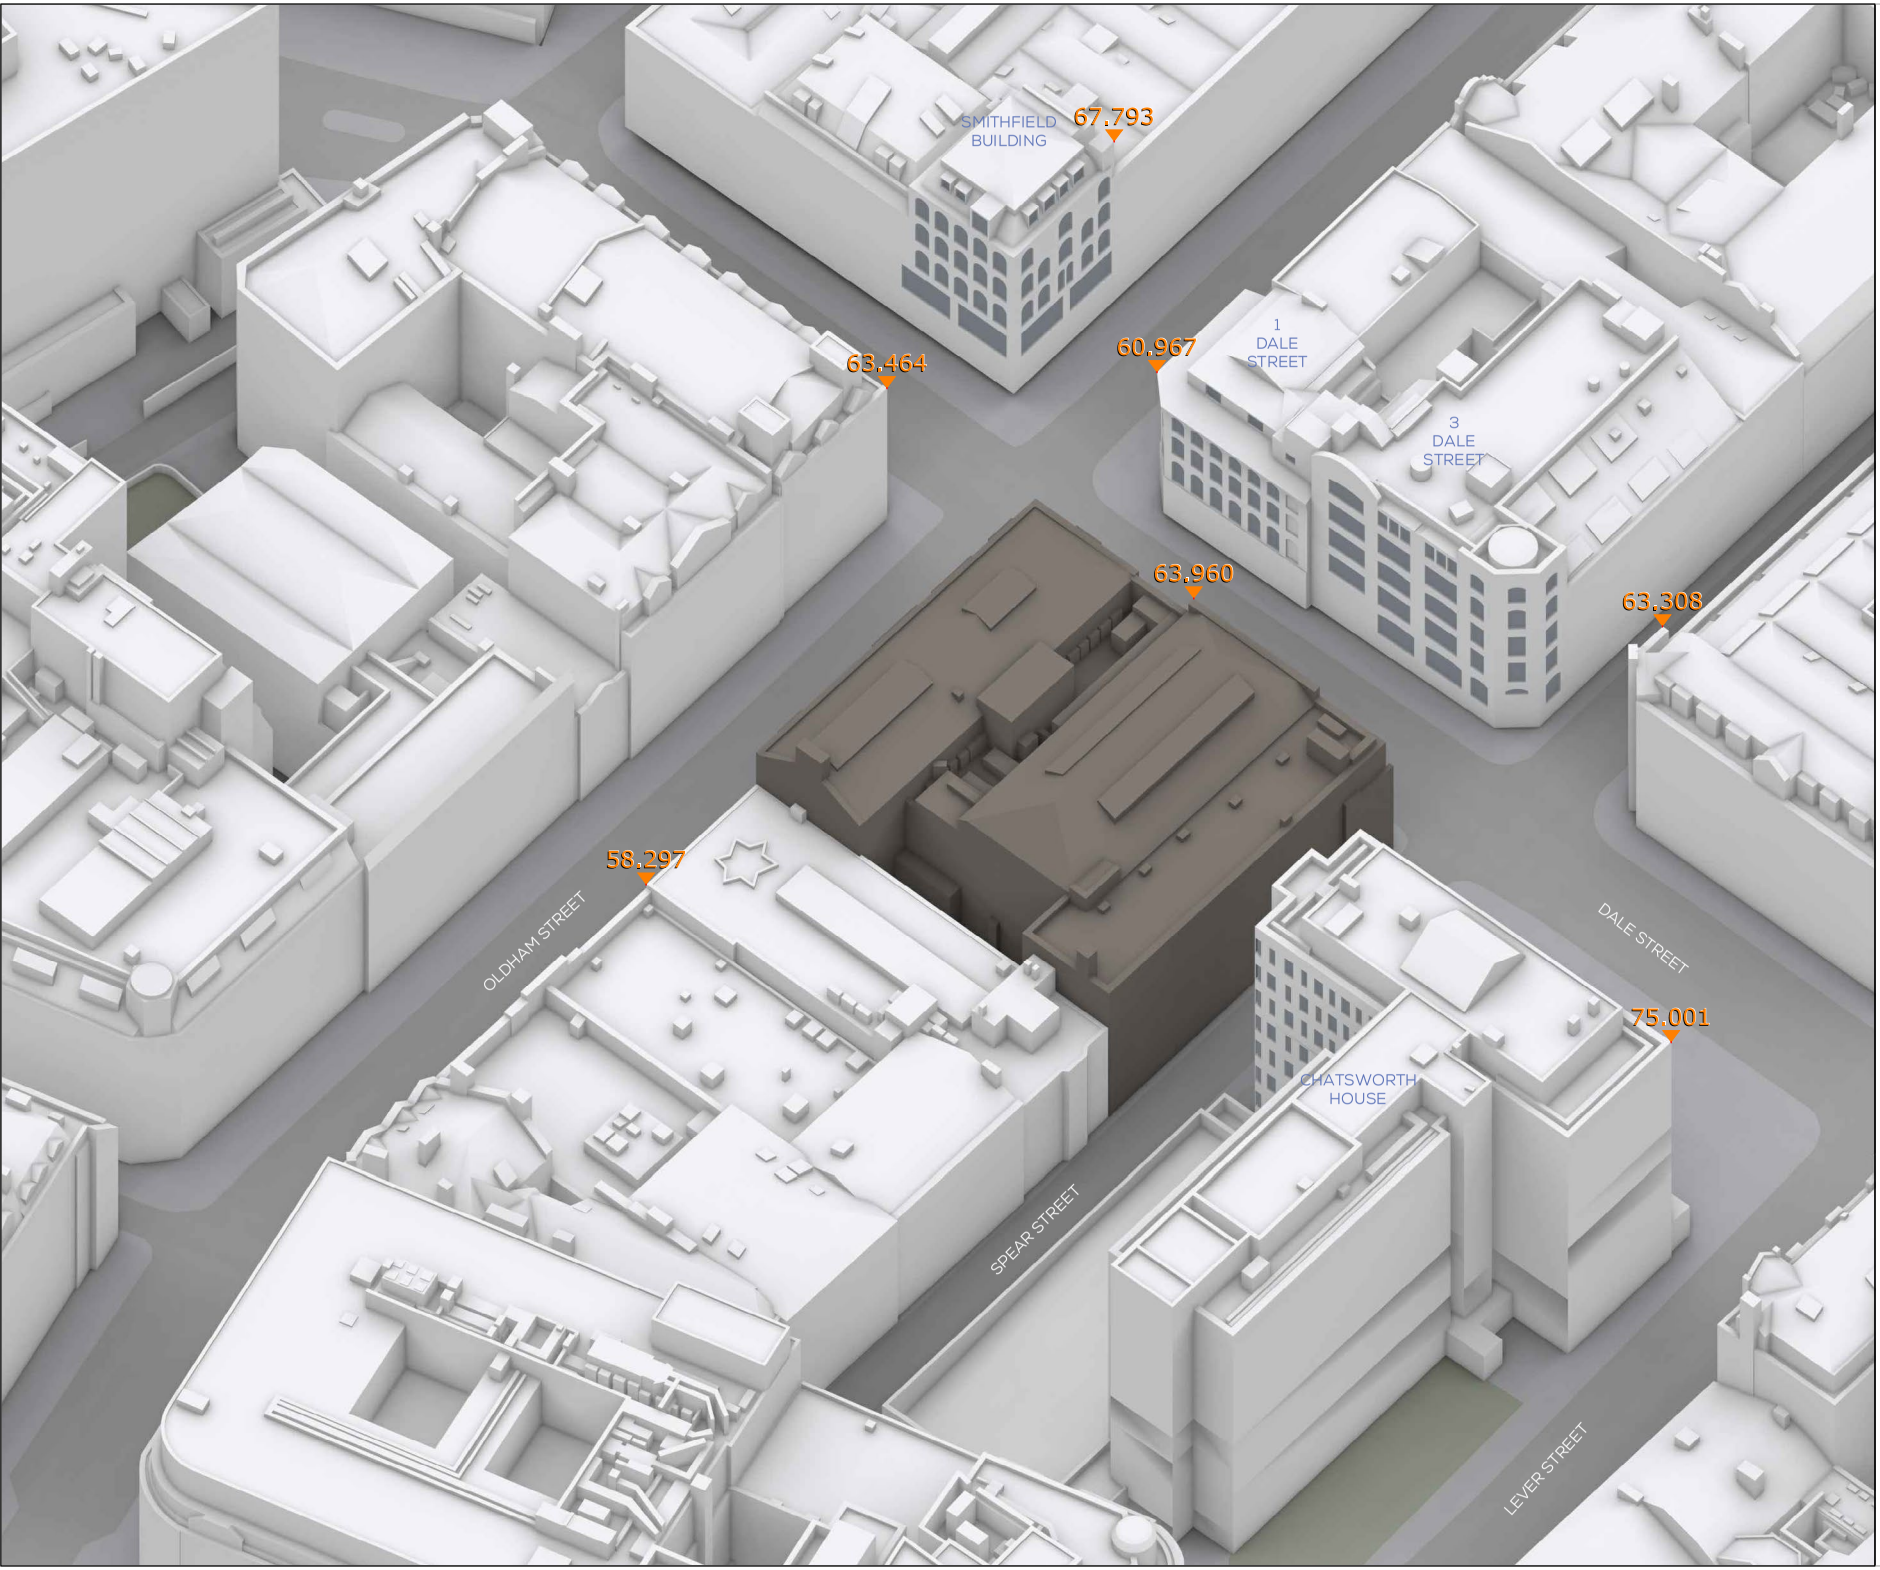

SOURCES OF INFORMATION

IR01-20240221-OMI
IR02-20240221-Vertex

.

ALL INFORMATION DISPLAYED IS SUBJECT TO A COMPLETE VERIFIABLE SITE SURVEY BEING UNDERTAKEN. GIA TAKES NO RESPONSIBILITY ON THE ACCURACY OR RELIABILITY OF THE DISPLAYED DATA SINCE A VERIFIED SITE SURVEY WAS NOT MADE AVAILABLE PRIOR TO THE GENERATION OF SUCH INFORMATION.

.

.

.

NOTES:
EXISTING SCENARIO SHOWN IN SEPIA
.
.


N.B. DO NOT SCALE OFF THIS DRAWING

PROJECT:
METHODIST CENTRAL HALL, MANCHESTER

DRAWING NAME:
3D VIEW EXISTING

DWN BY	SCALE	CHK BY	STATUS	DATE
HR	NTS	SP	-	MAR24
PROJ No.	REL No.	IS No.	DWG No.	REV No.
2590	01	01	02	-

gia
2 Commercial St.
Manchester
M15 4RQ
mail@gia.uk.com
www.gia.uk.com
MANCHESTER • LONDON

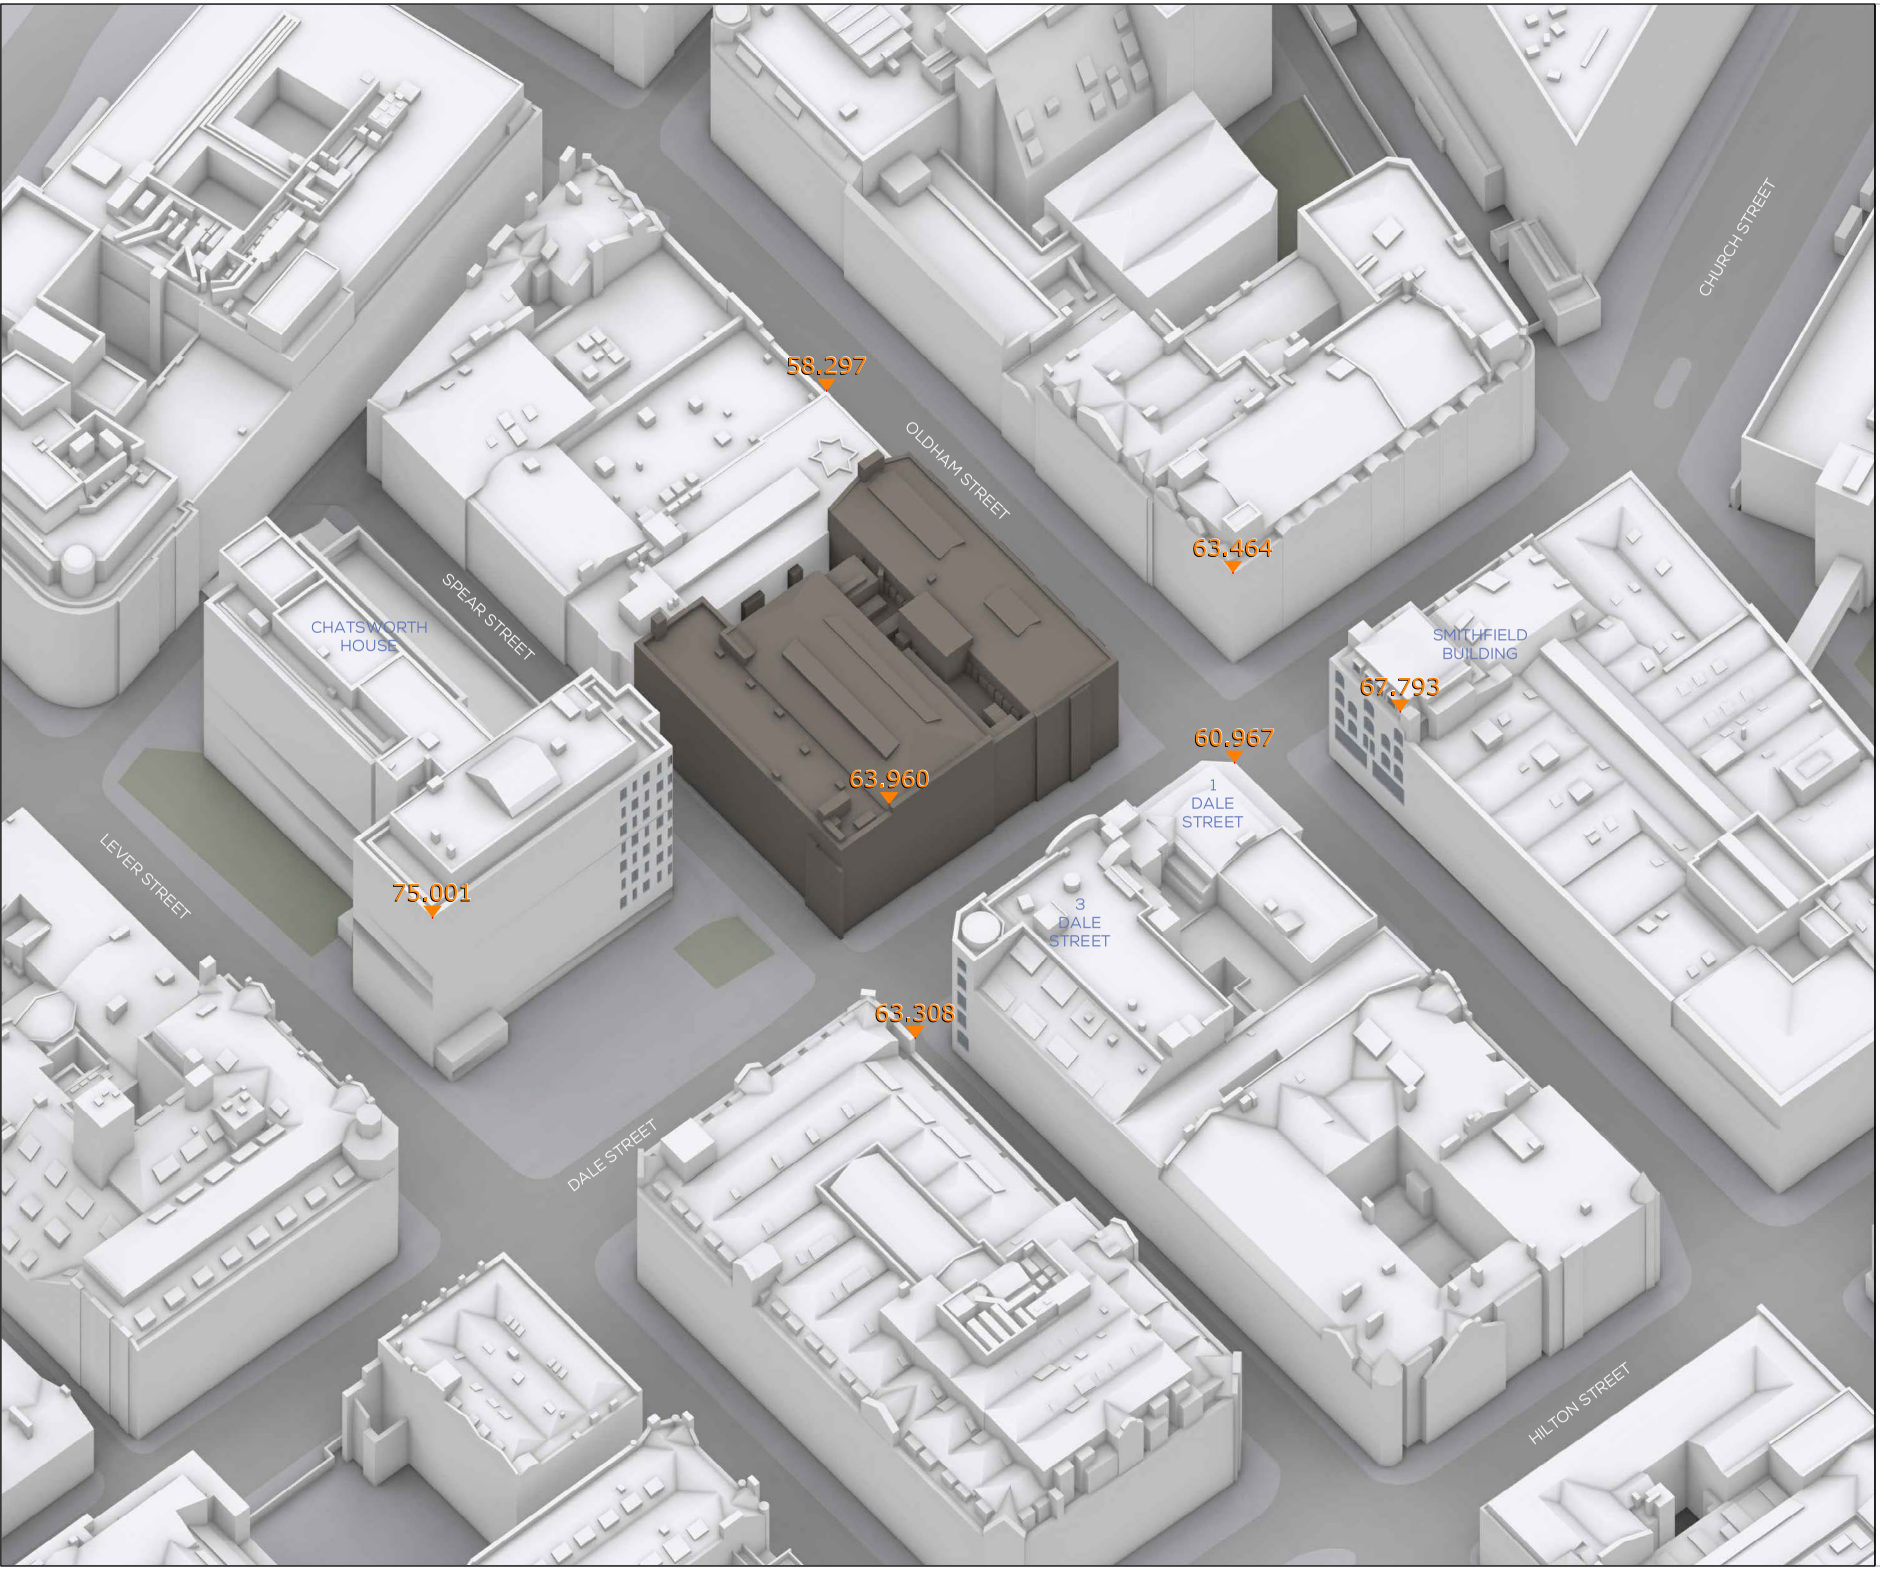

SOURCES OF INFORMATION

IR01-20240221-OMI
IR02-20240221-Vertex

.

ALL INFORMATION DISPLAYED IS SUBJECT TO A COMPLETE VERIFIABLE SITE SURVEY BEING UNDERTAKEN. GIA TAKES NO RESPONSIBILITY ON THE ACCURACY OR RELIABILITY OF THE DISPLAYED DATA SINCE A VERIFIED SITE SURVEY WAS NOT MADE AVAILABLE PRIOR TO THE GENERATION OF SUCH INFORMATION

.

.

NOTES:
EXISTING SCENARIO SHOWN IN SEPIA
.
.


N.B. DO NOT SCALE OFF THIS DRAWING

PROJECT:
METHODIST CENTRAL HALL, MANCHESTER

DRAWING NAME:
3D VIEW EXISTING

DWN BY	SCALE	CHK BY	STATUS	DATE
HR	NTS	SP	-	MAR24
PROJ No.	REL No.	IS No.	DWG No.	REV No.
2590	01	01	03	-

gia
2 Commercial St.
Manchester
M15 4RQ
mail@gia.uk.com
www.gia.uk.com
MANCHESTER • LONDON

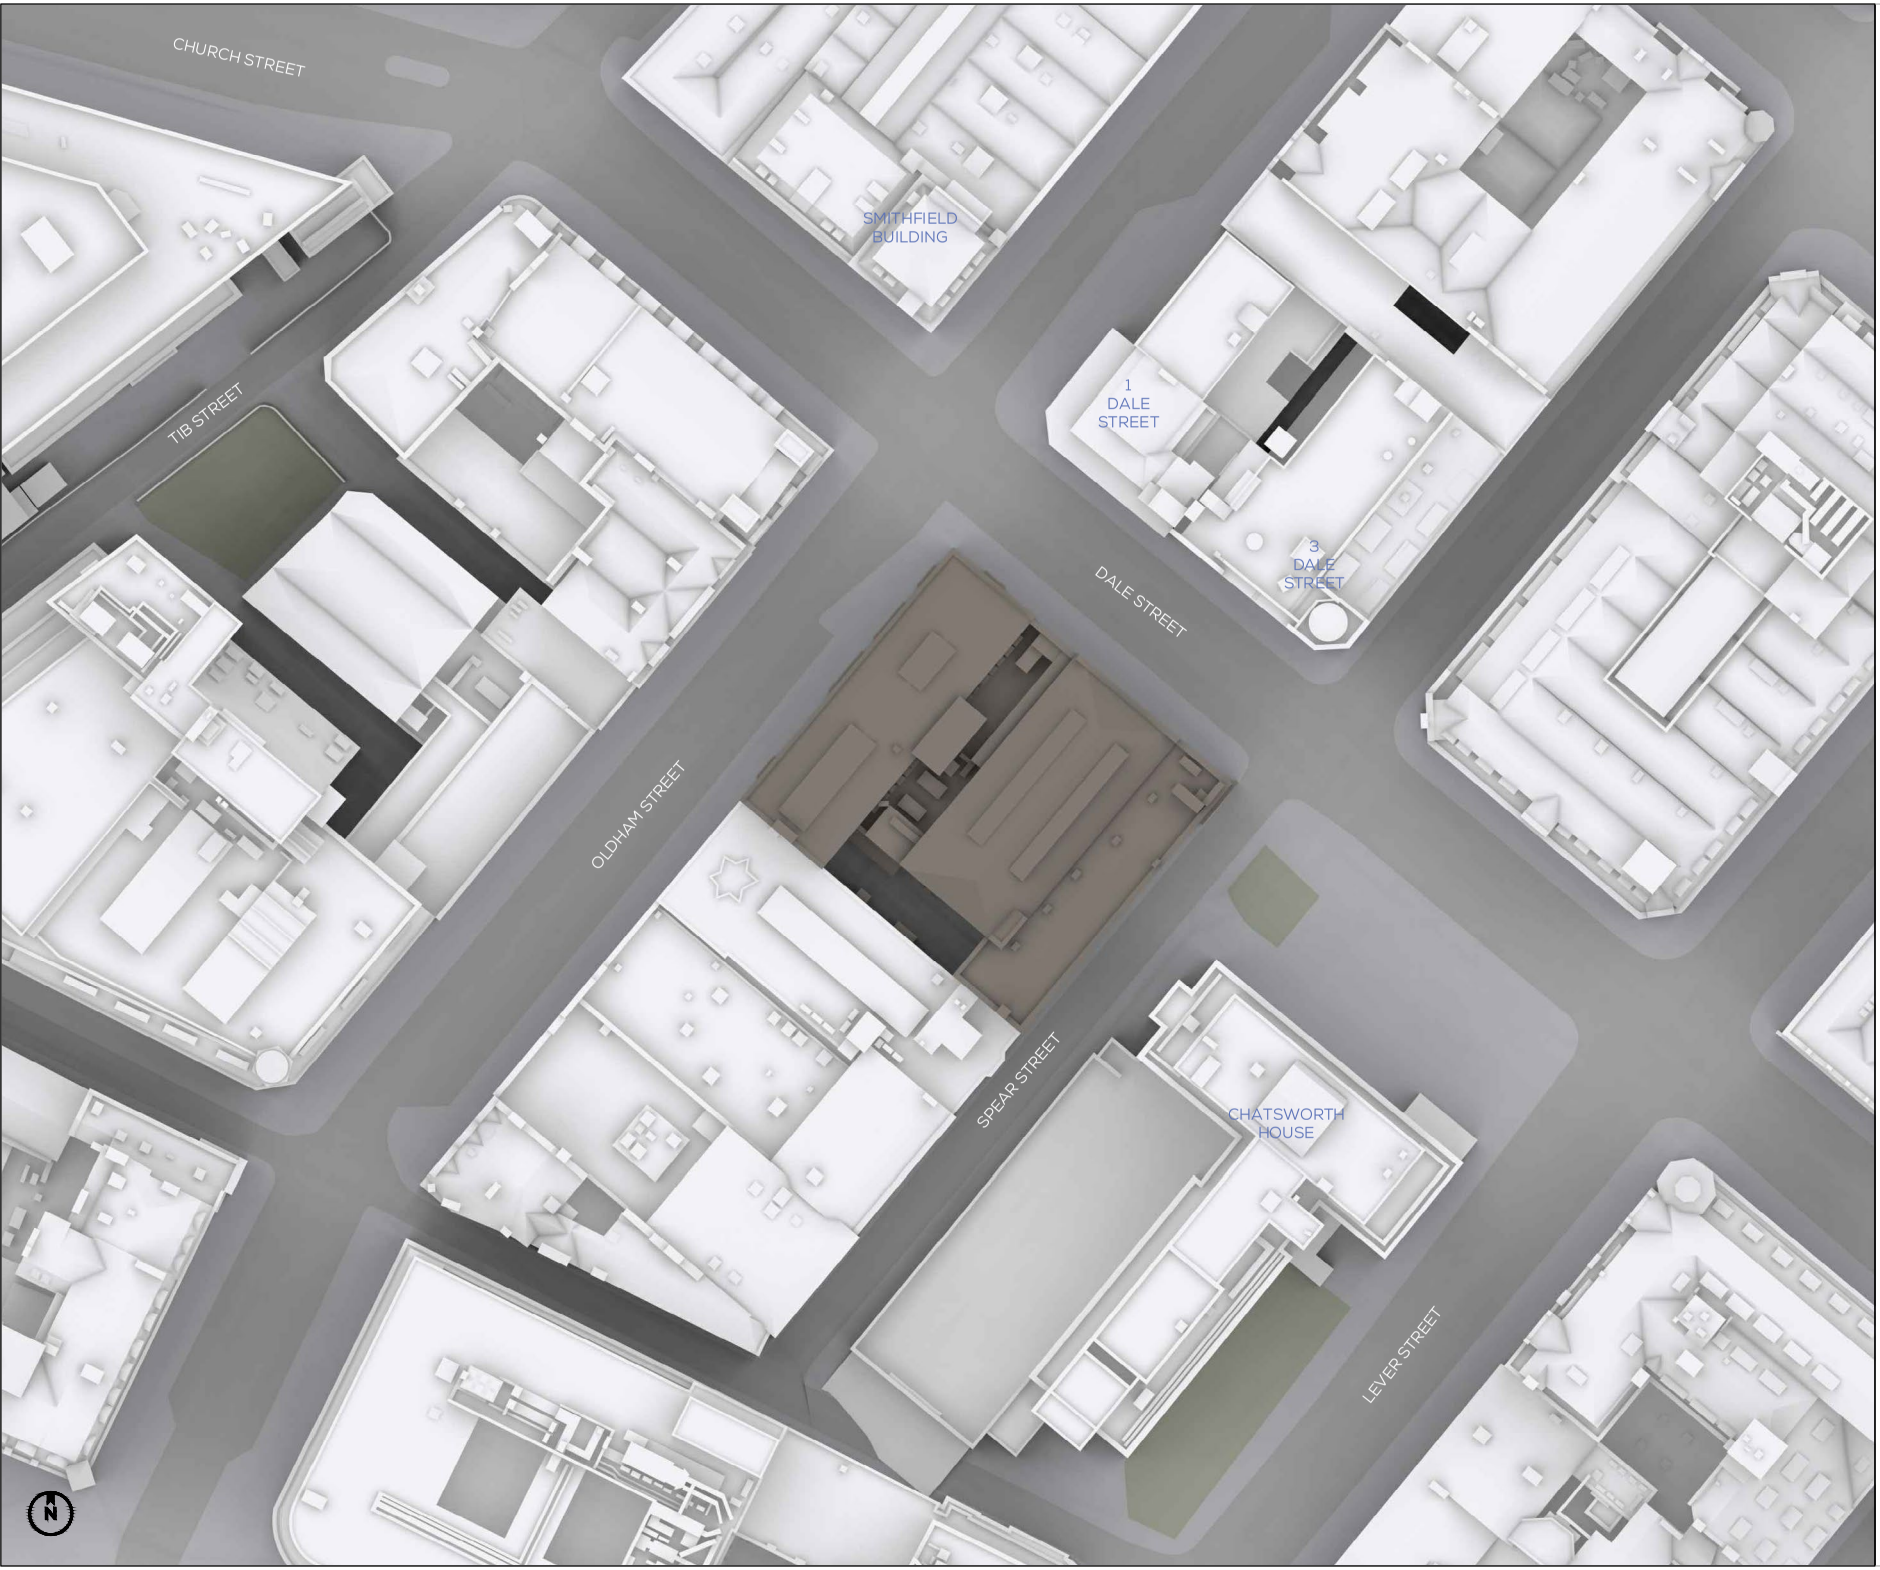

SOURCES OF INFORMATION

IR01-20240221-OMI
IR02-20240221-Vertex

.

ALL INFORMATION DISPLAYED IS SUBJECT TO A COMPLETE VERIFIABLE SITE SURVEY BEING UNDERTAKEN. GIA TAKES NO RESPONSIBILITY ON THE ACCURACY OR RELIABILITY OF THE DISPLAYED DATA SINCE A VERIFIED SITE SURVEY WAS NOT MADE AVAILABLE PRIOR TO THE GENERATION OF SUCH INFORMATION.

.

.

NOTES:
EXISTING SCENARIO SHOWN IN SEPIA
.
.

N.B. DO NOT SCALE OFF THIS DRAWING

PROJECT:
METHODIST CENTRAL HALL, MANCHESTER


DRAWING NAME:
PLAN VIEW EXISTING

DWN BY	SCALE	CHK BY	STATUS	DATE
HR	NTS	SP	-	MAR24
PROJ No.	REL No.	IS No.	DWG No.	REV No.
2590	01	01	01	-

gia
2 Commercial St.
Manchester
M15 4RQ
mail@gia.uk.com
www.gia.uk.com
MANCHESTER • LONDON

APPENDIX 03
DRAWINGS:

PROPOSED

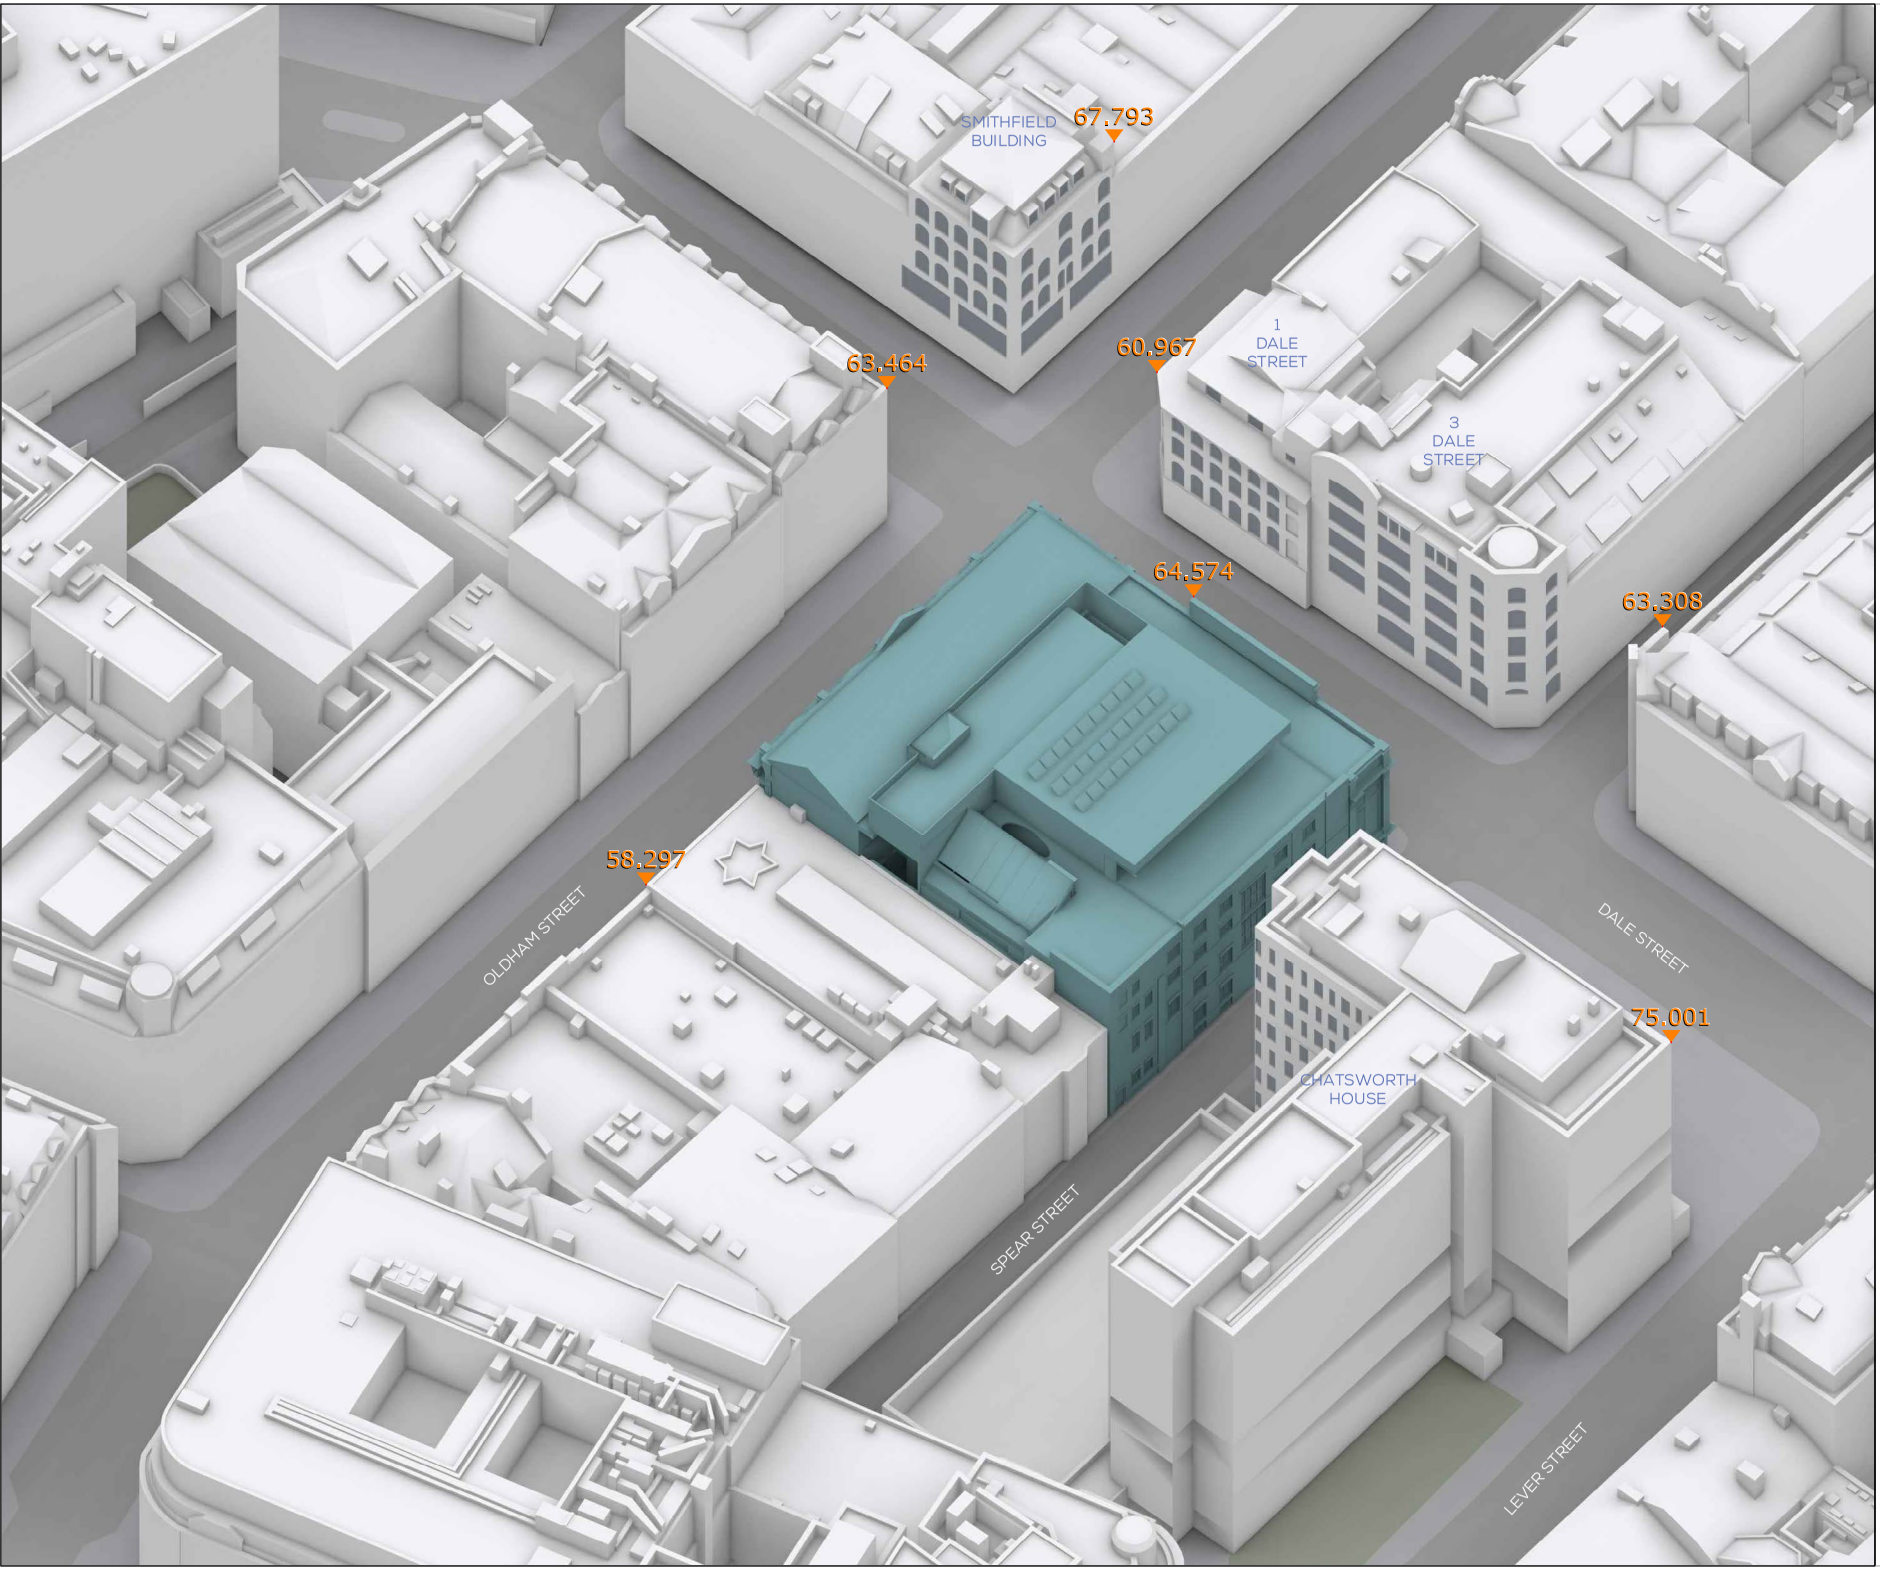

SOURCES OF INFORMATION

IR01-20240221-OMI
IR02-20240221-Vertex

ALL INFORMATION DISPLAYED IS SUBJECT TO A COMPLETE VERIFIABLE SITE SURVEY BEING UNDERTAKEN. GIA TAKES NO RESPONSIBILITY ON THE ACCURACY OR RELIABILITY OF THE DISPLAYED DATA SINCE A VERIFIED SITE SURVEY WAS NOT MADE AVAILABLE PRIOR TO THE GENERATION OF SUCH INFORMATION.

NOTES:
PROPOSED SCHEME SHOWN IN TEAL


N.B. DO NOT SCALE OFF THIS DRAWING

PROJECT:
METHODIST CENTRAL HALL, MANCHESTER

DRAWING NAME:
3D VIEW PROPOSED

DWN BY	SCALE	CHK BY	STATUS	DATE
HR	NTS	SP	-	MAR24
PROJ No.	REL No.	IS No.	DWG No.	REV No.
2590	01	01	05	-

gia
2 Commercial St.
Manchester
M15 4RQ
mail@gia.uk.com
www.gia.uk.com
MANCHESTER • LONDON

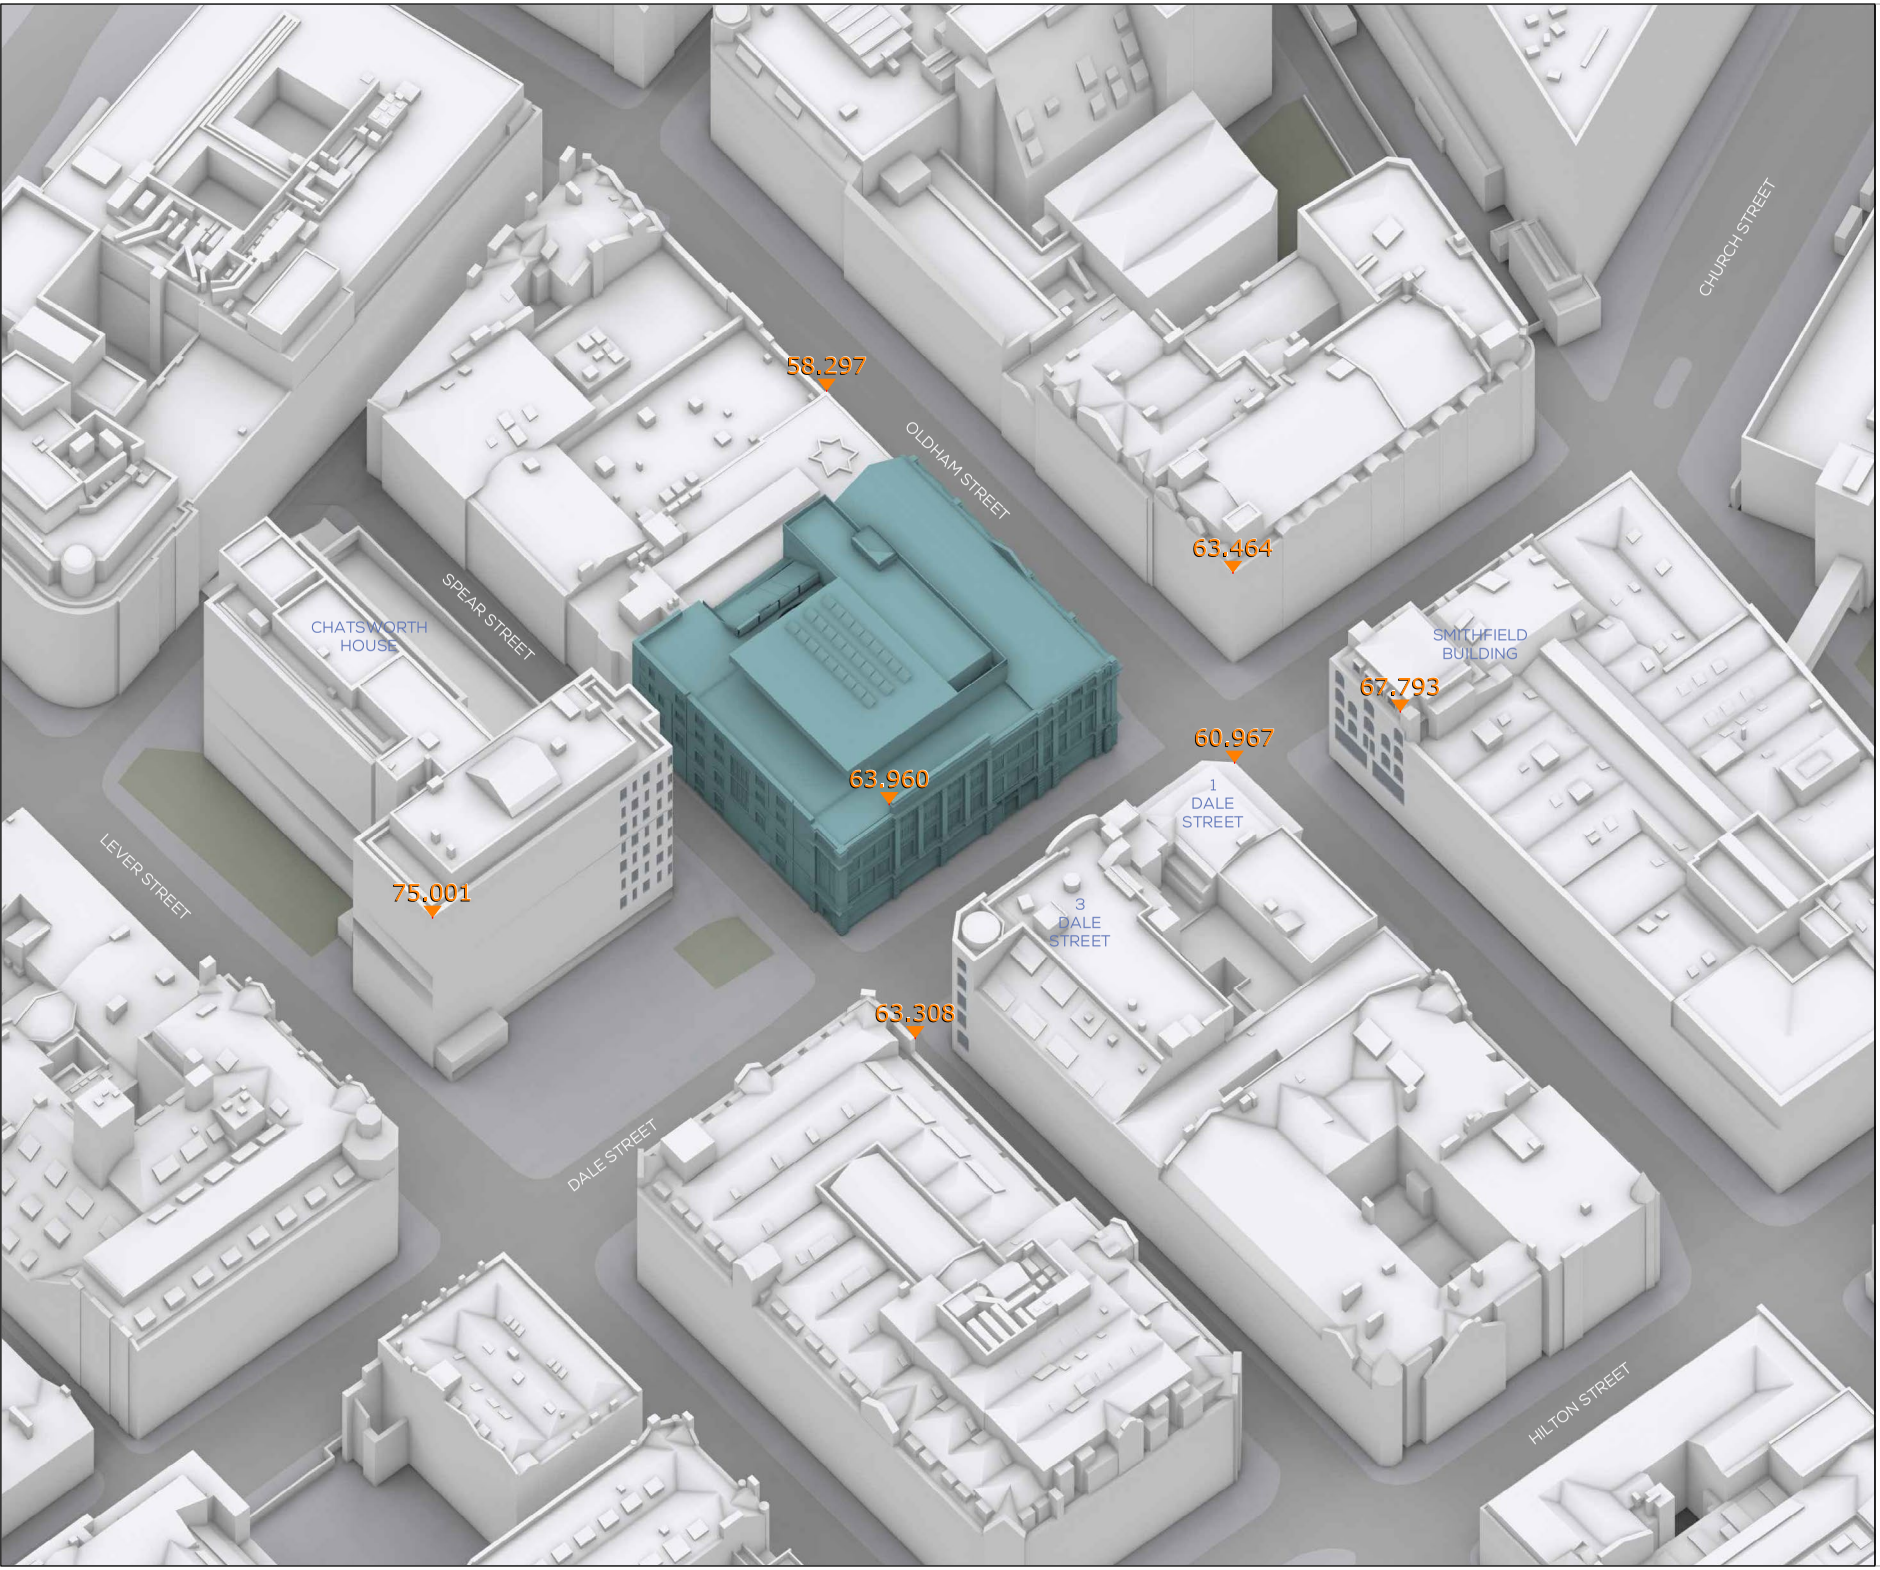

SOURCES OF INFORMATION

IR01-20240221-OMI
IR02-20240221-Vertex

ALL INFORMATION DISPLAYED IS SUBJECT TO A COMPLETE VERIFIABLE SITE SURVEY BEING UNDERTAKEN. GIA TAKES NO RESPONSIBILITY ON THE ACCURACY OR RELIABILITY OF THE DISPLAYED DATA SINCE A VERIFIED SITE SURVEY WAS NOT MADE AVAILABLE PRIOR TO THE GENERATION OF SUCH INFORMATION.

NOTES:
PROPOSED SCHEME SHOWN IN TEAL


N.B. DO NOT SCALE OFF THIS DRAWING

PROJECT:
METHODIST CENTRAL HALL, MANCHESTER

DRAWING NAME:
3D VIEW PROPOSED

DWN BY	SCALE	CHK BY	STATUS	DATE
HR	NTS	SP	-	MAR24
PROJ No.	REL No.	IS No.	DWG No.	REV No.
2590	01	01	06	-

gia
2 Commercial St.
Manchester
M15 4RQ
mail@gia.uk.com
www.gia.uk.com
MANCHESTER • LONDON

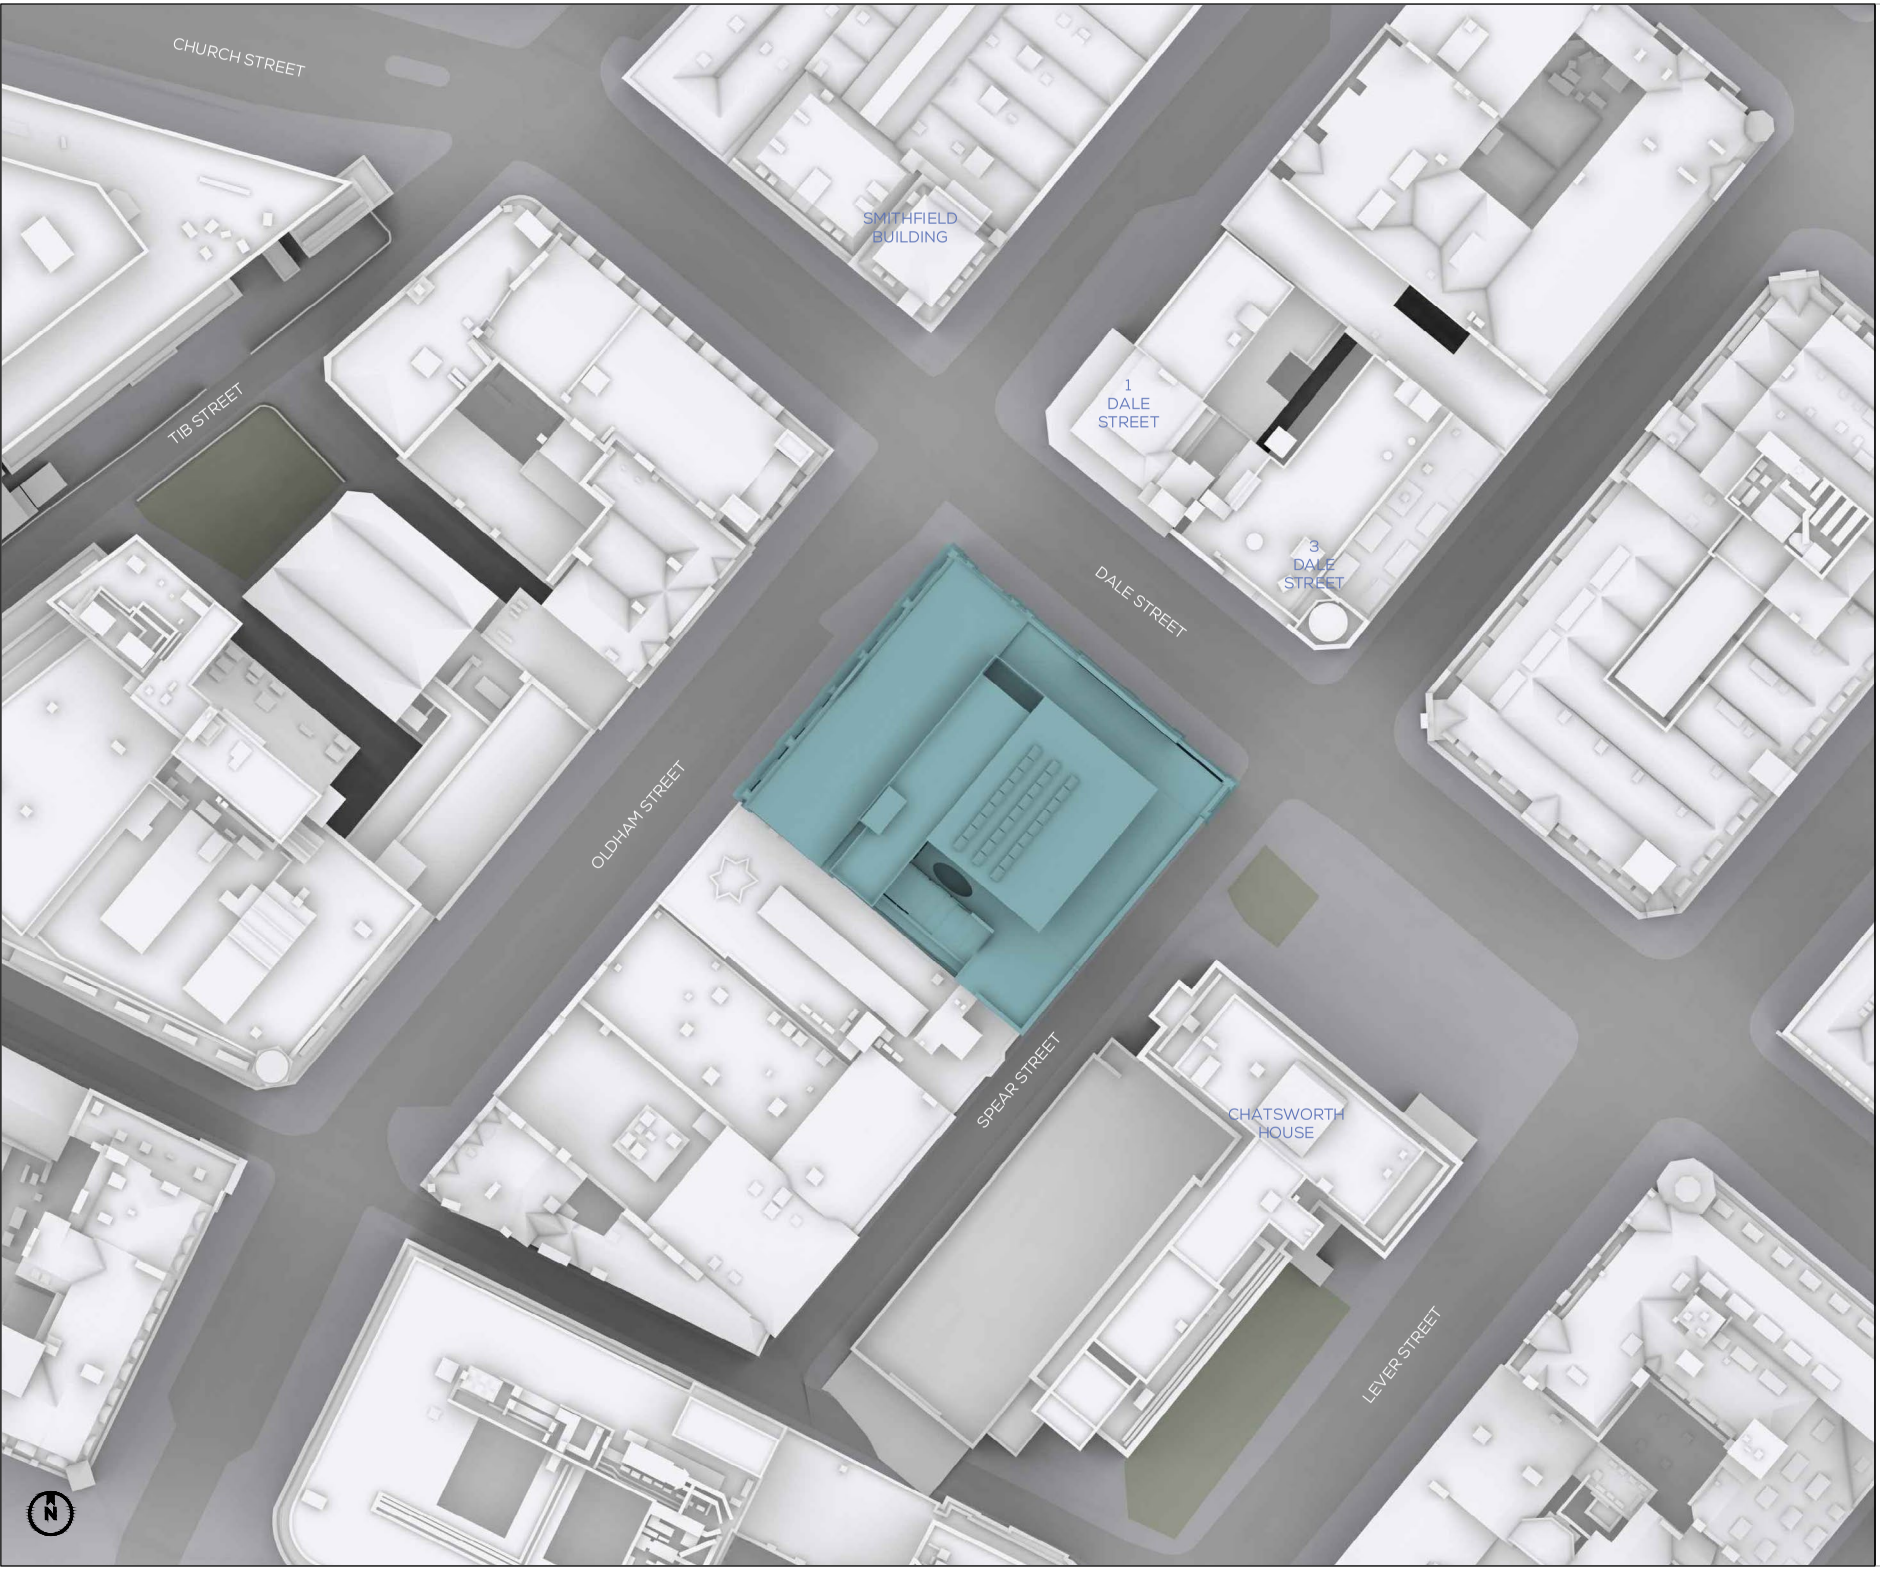

SOURCES OF INFORMATION

IR01-20240221-OMI
IR02-20240221-Vertex

.

ALL INFORMATION DISPLAYED IS SUBJECT TO A COMPLETE VERIFIABLE SITE SURVEY BEING UNDERTAKEN. GIA TAKES NO RESPONSIBILITY ON THE ACCURACY OR RELIABILITY OF THE DISPLAYED DATA SINCE A VERIFIED SITE SURVEY WAS NOT MADE AVAILABLE PRIOR TO THE GENERATION OF SUCH INFORMATION.

.

.

NOTES:
PROPOSED SCHEME SHOWN IN TEAL
.
.

N.B. DO NOT SCALE OFF THIS DRAWING

PROJECT:
METHODIST CENTRAL HALL, MANCHESTER

DRAWING NAME:
PLAN VIEW PROPOSED

DWN BY	SCALE	CHK BY	STATUS	DATE
HR	NTS	SP	-	MAR24
PROJ No.	REL No.	IS No.	DWG No.	REV No.
2590	01	01	04	-

gia
2 Commercial St.
Manchester
M15 4RQ
mail@gia.uk.com
www.gia.uk.com
MANCHESTER • LONDON

INTENTIONALLY BLANK PAGE

APPENDIX 04

RESULTS & CONTOURS

APPENDIX 04
RESULTS & CONTOURS:

EXISTING v PROPOSED (RESULTS)

						VSC(WINDOW)					NSL							APSH (ROOM)						
																		EX.		PR.		LOSS %		
FLOOR	ROOM	PROPERTY TYPE	ROOM USE	WINDOW	WINDOW NOTES	EX. %	PR. %	LOSS	LOSS %	MEETS CRITERIA	EX. %	EX. SQM	PR. %	PR. SQM	LOSS SQM	LOSS %	MEETS CRITERIA	ANNUAL	WINTER	ANNUAL	WINTER	ANNUAL	WINTER	MEETS CRITERIA
3 DALE STREET																								
F00	R2	Residential	Bedroom	W4/F00		18.5	18.4	0.1	0.5	YES	91.9	14.4	92.2	14.5	0	-0.3	YES							
	R3	Residential	LKD	W5/F00		18.7	18.6	0.1	0.5	YES	99.1	36.5	99.1	36.4	0	0	YES	50	10	51	10	0	0	YES
				W6/F00		19.2	19.2	0	0	YES														
				W7/F00		21.4	21.4	0	0	YES														
				W8/F00		15.4	15.4	0	0	YES														
F01	R1	Residential	Bedroom	W1/F01		23.3	22.9	0.4	1.7	YES	77.6	15.3	73.4	14.4	0.8	5.4	YES							
	R2	Residential	Bedroom	W2/F01		23.3	23	0.3	1.3	YES	99.7	11.7	99.6	11.7	0	0	YES							
	R3	Residential	LKD	W3/F01		23.3	23.1	0.2	0.9	YES	99.3	42.2	99.5	42.3	-0.1	-0.2	YES	63	14	63	15	0	0	YES
				W4/F01		23.6	23.4	0.2	0.8	YES														
				W5/F01		23.8	23.7	0.1	0.4	YES														
				W6/F01		19.9	19.8	0.1	0.5	YES														
F02	R1	Residential	Bedroom	W1/F02		28.3	27.7	0.6	2.1	YES	100	19.6	100	19.6	0	0	YES							
	R2	Residential	Bedroom	W2/F02		28.1	27.8	0.3	1.1	YES	99.7	11.7	99.7	11.7	0	0	YES							
	R3	Residential	LKD	W3/F02		27.9	27.8	0.1	0.4	YES	99.9	42.5	99.9	42.5	0	0	YES	76	17	76	17	0	0	YES
				W4/F02		28	27.9	0.1	0.4	YES														
				W5/F02		27.3	27.3	0	0	YES														
				W6/F02		24.5	24.5	0	0	YES														
F03	R1	Residential	Bedroom	W1/F03		33	32.4	0.6	1.8	YES	100	19.6	100	19.6	0	0	YES							
	R2	Residential	Bedroom	W2/F03		32.7	32.3	0.4	1.2	YES	99.7	11.7	99.7	11.7	0	0	YES							
	R3	Residential	LKD	W3/F03		32.3	32.2	0.1	0.3	YES	100	42.6	100	42.6	0	0	YES	88	22	87	21	1.1	4.5	YES
				W4/F03		32.2	32.2	0	0	YES														
				W5/F03		31.1	31	0.1	0.3	YES														
				W6/F03		29.8	29.8	0	0	YES														
F04	R1	Residential	Bedroom	W1/F04		35.7	35.5	0.2	0.6	YES	99.8	17.7	99.8	17.7	0	0	YES							
	R2	Residential	Bedroom	W2/F04		35.4	35.3	0.1	0.3	YES	98.9	15.9	98.9	15.9	0	0	YES							
				W3/F04		35.3	35.2	0.1	0.3	YES														
				W4/F04		35.3	35.2	0.1	0.3	YES														
	R3	Residential	LKD	W5/F04		35	35	0	0	YES	100	42.6	100	42.6	0	0	YES	94	25	94	25	0	0	YES
				W6/F04		35	34.9	0.1	0.3	YES														
				W7/F04		34.8	34.8	0	0	YES														
				W8/F04		34.6	34.6	0	0	YES														
				W9/F04		33.9	33.9	0	0	YES														
				W10/F04		34.3	34.3	0	0	YES														
1 DALE STREET																								
F01	R1	Residential	Unknown	W1/F01		21.6	21.6	0	0	YES	99.9	16.2	99.9	16.2	0	0	YES	58	12	58	12	0	0	YES
				W2/F01		25.7	25.7	0	0	YES														
				W3/F01		24.8	24.7	0.1	0.4	YES														
	R2	Residential	Unknown	W4/F01		24	23.9	0.1	0.4	YES	92.2	14.6	92.3	14.7	0	-0.1	YES	53	9	53	9	0	0	YES
				W5/F01		23.1	22.9	0.2	0.9	YES														
	R3	Residential	Unknown	W6/F01		21.9	21.7	0.2	0.9	YES	86.1	14.1	84.3	13.9	0.3	2	YES	50	7	50	7	0	0	YES
				W7/F01		22.3	22	0.3	1.3	YES														
	R4	Residential	Unknown	W8/F01		22.3	22	0.3	1.3	YES	76.5	13.7	74.1	13.3	0.4	3.2	YES	50	7	49	6	2	14.3	YES
F02	R1	Residential	Unknown	W1/F02		25.3	25.3	0	0	YES	100	16.2	100	16.2	0	0	YES	66	17	65	16	1.5	5.9	YES
				W2/F02		28.9	28.8	0.1	0.3	YES														
				W3/F02		29.2	28.7	0.5	1.7	YES														
	R2	Residential	Unknown	W4/F02		28.7	28.2	0.5	1.7	YES	99.8	15.9	99.8	15.9	0	0	YES	62	13	62	13	0	0	YES
				W5/F02		28.3	27.7	0.6	2.1	YES														
	R3	Residential	Unknown	W6/F02		28	27.4	0.6	2.1	YES	99.8	16.4	99.8	16.4	0	0	YES	61	12	60	11	1.6	8.3	YES
				W7/F02		27.8	27.1	0.7	2.5	YES														
	R4	Residential	Unknown	W8/F02		27.6	26.9	0.7	2.5	YES	95.6	17.2	95.5	17.1	0	0.1	YES	60	12	59	11	1.7	8.3	YES
F03	R1	Residential	Unknown	W1/F03		27.8	27.8	0	0	YES	100	16.2	100	16.2	0	0	YES	71	22	70	21	1.4	4.5	YES
				W2/F03		30.5	30.4	0.1	0.3	YES														
				W3/F03		32.1	31.6	0.5	1.6	YES														
	R2	Residential	Unknown	W4/F03		31.9	31.3	0.6	1.9	YES	99.8	15.9	99.8	15.9	0	0	YES	69	20	66	17	4.3	15	YES
				W5/F03		31.7	31	0.7	2.2	YES														
	R3	Residential	Unknown	W6/F03		31.6	30.8	0.8	2.5	YES	99.8	16.4	99.8	16.4	0	0	YES	67	18	66	17	1.5	5.6	YES
				W7/F03		31.5	30.7	0.8	2.5	YES														
	R4	Residential	Unknown	W8/F03		31.3	30.5	0.8	2.6	YES	95.2	17.1	95.2	17.1	0	0	YES	67	18	66	17	1.5	5.6	YES
F04	R1	Residential	Unknown	W1/F04		35.5	35.3	0.2	0.6	YES	97.4	15.2	97.4	15.2	0	0	YES	73	22	73	22	0	0	YES
	R2	Residential	Unknown	W2/F04		34.7	34.6	0.1	0.3	YES	96.6	14.9	96.6	14.9	0	0	YES	67	20	67	20	0	0	YES
	R3	Residential	Unknown	W3/F04		34.7	34.5	0.2	0.6	YES	95.2	17.5	95.2	17.5	0	0	YES	67	21	67	21	0	0	YES
SMITHFIELD BUILDING																								
F01	R1**	Residential	Unknown	W1/F01		10.3	10.3	0	0	YES	84.6	25.1	84.5	25.1	0	0.1	YES	28	10	28	10	0	0	YES
	R2	Residential	Unknown	W2/F01		24.7	24.6	0.1	0.4	YES	100	33.4	100	33.4	0	0	YES	60	15	60	15	0	0	YES
				W3/F01		23.6	23.6	0	0	YES														
	R3**	Residential	Unknown	W4/F01		0	0	0	0	YES	78.9	22.7	78.9	22.7	0	0	YES	0	0	0	0	0	0	YES
F02	R1	Residential	Unknown	W1/F02		28.1	28	0.1	0.4	YES	99.9	16.5	99.9	16.5	0	0	YES	57	17	57	17	0	0	YES
				W2/F02		28.3	28.2	0.1	0.4	YES														

	R2	Residential	Unknown	W3/F02		28.6	28.5	0.1	0.3	YES	99.8	9.5	99.8	9.5	0	0	YES	56	17	56	17	0	0	YES
				W4/F02		28.7	28.7	0	0	YES														
	R3	Residential	Unknown	W5/F02		29.3	29.2	0.1	0.3	YES	100	17.2	100	17.2	0	0	YES	76	18	76	18	0	0	YES
				W6/F02		29.8	29.7	0.1	0.3	YES														
				W7/F02		28.3	28.3	0	0	YES														
				W8/F02		27.6	27.6	0	0	YES														
	R4	Residential	Unknown	W9/F02		27	27	0	0	YES	98	26.8	98	26.8	0	0	YES	62	15	61	14	1.6	6.7	YES
				W10/F02		26.4	26.4	0	0	YES														
				W11/F02		26.1	26.1	0	0	YES														
F03	R1	Residential	Unknown	W1/F03		32.8	32.8	0	0	YES	99.9	16.5	99.9	16.5	0	0	YES	65	21	65	21	0	0	YES
				W2/F03		32.9	32.9	0	0	YES														
	R2	Residential	Unknown	W3/F03		33.1	33.1	0	0	YES	99.9	9.5	99.9	9.5	0	0	YES	65	21	65	21	0	0	YES
	R3	Residential	Unknown	W4/F03		33.5	33.5	0	0	YES	100	17.2	100	17.2	0	0	YES	88	22	88	22	0	0	YES
				W5/F03		33.6	33.6	0	0	YES														
				W6/F03		31.7	31.7	0	0	YES														
				W7/F03		31.2	31.3	-0.1	-0.3	YES														
	R4	Residential	Unknown	W8/F03		30.8	30.8	0	0	YES	99.9	27.3	99.9	27.3	0	0	YES	71	20	71	20	0	0	YES
				W9/F03		30.4	30.4	0	0	YES														
				W10/F03		30.2	30.2	0	0	YES														
F04	R1	Residential	Unknown	W1/F04		36.3	36.3	0	0	YES	99.9	16.5	99.9	16.5	0	0	YES	69	23	69	23	0	0	YES
				W9/F04		34.7	34.7	0	0	YES														
	R2	Residential	Unknown	W2/F04		36.3	36.3	0	0	YES	99.9	9.5	99.9	9.5	0	0	YES	69	23	69	23	0	0	YES
	R3	Residential	Unknown	W3/F04		36.3	36.3	0	0	YES	100	17.2	100	17.2	0	0	YES	95	24	95	24	0	0	YES
				W4/F04		34.5	34.5	0	0	YES														
				W5/F04		34.4	34.4	0	0	YES														
	R4	Residential	Unknown	W6/F04		34.2	34.2	0	0	YES	99.9	27.3	99.9	27.3	0	0	YES	74	22	74	22	0	0	YES
				W7/F04		33.9	33.9	0	0	YES														
				W8/F04		33.8	33.7	0.1	0.3	YES														
F05	R1	Residential	Unknown	W1/F05		37.3	37.3	0	0	YES	97.7	20.7	97.7	20.7	0	0	YES	70	24	70	24	0	0	YES
				W2/F05		37.7	37.7	0	0	YES														
				W3/F05		37.7	37.7	0	0	YES														
	R2	Residential	Unknown	W4/F05		37.7	37.7	0	0	YES	91	10.9	91	10.9	0	0	YES	100	29	100	29	0	0	YES
				W5/F05		36.5	36.5	0	0	YES														
	R3	Residential	Unknown	W6/F05		35.2	35.2	0	0	YES	93.1	14.3	93.1	14.3	0	0	YES	76	24	76	24	0	0	YES
				W7/F05		36.1	36.1	0	0	YES														
CHATSWORTH HOUSE																								
F01	R1	Residential	Unknown	W1/F01		24.6	24.4	0.2	0.8	YES	98.3	13.5	98.3	13.5	0	0	YES							
				W2/F01		23.8	23.6	0.2	0.8	YES														
	R2	Residential	Unknown	W3/F01		22.9	22.7	0.2	0.9	YES	99.2	14.5	99.2	14.5	0	0	YES							
				W4/F01		21.9	21.8	0.1	0.5	YES														
				W5/F01		20.8	20.7	0.1	0.5	YES														
				W6/F01		1.5	1.5	0	0	YES														
	R3	Residential	Unknown	W7/F01		14.4	14.4	0	0	YES	92.6	8	92.6	8	0	0	YES	21	1	21	1	0	0	YES
	R4	Residential	Unknown	W8/F01		15.9	15.9	0	0	YES	98.8	11	98.8	11	0	0	YES	26	2	26	2	0	0	YES
				W9/F01		16.8	16.8	0	0	YES														
	R5	Residential	Unknown	W10/F01		17.7	17.7	0	0	YES	98.9	11	98.9	11	0	0	YES	28	3	28	3	0	0	YES
				W26/F01		18.4	18.4	0	0	YES														
	R6	Residential	Unknown	W11/F01		27.3	27.4	-0.1	-0.4	YES	98	8.5	98	8.5	0	0	YES							
	R7	Residential	Unknown	W12/F01		27.1	27.1	0	0	YES	99.1	12.2	99.1	12.2	0	0	YES							
				W13/F01		26.8	26.7	0.1	0.4	YES														
	R8	Residential	Unknown	W14/F01		26.2	26.2	0	0	YES	99.6	8.6	99.5	8.6	0	0.1	YES							
				W15/F01		25.7	25.7	0	0	YES														
				W16/F01		13.9	13.2	0.7	5	YES														
				W17/F01		12.6	12	0.6	4.8	YES														
				W18/F01		10.1	9.6	0.5	5	YES														
	R9	Residential	Unknown	W19/F01		10.8	10.4	0.4	3.7	YES	99.6	8.6	99.6	8.6	0	0	YES	32	4	32	4	0	0	YES
				W20/F01		13.9	13.2	0.7	5	YES														
				W21/F01		15.4	14.7	0.7	4.5	YES														
				W22/F01		20.6	20.5	0.1	0.5	YES														
				W23/F01		20.3	20.3	0	0	YES														
	R10	Residential	Unknown	W24/F01		19.8	19.8	0	0	YES	98.6	12.2	98.6	12.2	0	0	YES	31	4	31	4	0	0	YES
				W25/F01		19.2	19.2	0	0	YES														
F02	R1	Residential	Unknown	W1/F02		27.8	27.6	0.2	0.7	YES	97.9	13.4	97.9	13.4	0	0	YES							
				W2/F02		26.9	26.7	0.2	0.7	YES														
	R2	Residential	Unknown	W3/F02		25.9	25.7	0.2	0.8	YES	99.2	14.5	99.2	14.5	0	0	YES							
				W4/F02		24.7	24.6	0.1	0.4	YES														
				W5/F02		23.5	23.4	0.1	0.4	YES														
				W6/F02		1.9	1.8	0.1	5.3	YES														
	R3	Residential	Unknown	W7/F02		15.6	15.6	0	0	YES	83.9	7.3	83.9	7.3	0	0	YES	24	2	24	2	0	0	YES
	R4	Residential	Unknown	W8/F02		17.3	17.3	0	0	YES	94.1	10.4	94.1	10.4	0	0	YES	29	3	29	3	0	0	YES
				W9/F02		18.4	18.4	0	0	YES														
	R5	Residential	Unknown	W10/F02		19.5	19.5	0	0	YES	98.3	10.9	98.3	10.9	0	0	YES	31	3	31	3	0	0	YES
				W26/F02		20.5	20.5	0	0	YES														
	R6	Residential	Unknown	W11/F02		30.5	30.5	0	0	YES	95.6	8.3	95.6	8.3	0	0	YES							

	R7	Residential	Unknown	W12/F02		30.4	30.4	0	0	YES	98.9	12.2	98.9	12.2	0	0	YES							
				W13/F02		30.1	30.1	0	0	YES														
	R8	Residential	Unknown	W14/F02		29.7	29.7	0	0	YES	100	8.7	100	8.7	0	0	YES							
				W15/F02		29.3	29.3	0	0	YES														
				W16/F02		20.1	19.3	0.8	4	YES														
				W17/F02		18.6	17.8	0.8	4.3	YES														
				W18/F02		15	14.4	0.6	4	YES														
	R9	Residential	Unknown	W19/F02		15.4	14.8	0.6	3.9	YES	100	8.7	100	8.7	0	0	YES	41	6	41	6	0	0	YES
				W20/F02		19.8	19	0.8	4	YES														
				W21/F02		21.6	20.8	0.8	3.7	YES														
				W22/F02		23.7	23.6	0.1	0.4	YES														
				W23/F02		23.3	23.2	0.1	0.4	YES														
	R10	Residential	Unknown	W24/F02		22.5	22.5	0	0	YES	98.5	12.2	98.5	12.2	0	0	YES	35	4	35	4	0	0	YES
				W25/F02		21.6	21.6	0	0	YES														
F03	R1	Residential	Unknown	W1/F03		30.1	30.1	0	0	YES	98.8	13.6	98.8	13.6	0	0	YES							
				W2/F03		29.3	29.2	0.1	0.3	YES														
	R2	Residential	Unknown	W3/F03		28.2	28.2	0	0	YES	99.3	14.5	99.3	14.5	0	0	YES							
				W4/F03		27	27	0	0	YES														
				W5/F03		25.6	25.6	0	0	YES														
				W6/F03		2.4	2.4	0	0	YES														
	R3	Residential	Unknown	W7/F03		16.4	16.4	0	0	YES	93.3	8.1	93.3	8.1	0	0	YES	24	2	24	2	0	0	YES
	R4	Residential	Unknown	W8/F03		18.5	18.5	0	0	YES	98.9	11	98.9	11	0	0	YES	30	3	30	3	0	0	YES
				W9/F03		19.9	19.9	0	0	YES														
	R5	Residential	Unknown	W10/F03		21.2	21.2	0	0	YES	99.1	11	99.1	11	0	0	YES	34	3	33	3	2.9	0	YES
				W26/F03		22.5	22.5	0	0	YES														
	R6	Residential	Unknown	W11/F03		33.6	33.7	-0.1	-0.3	YES	98	8.5	98	8.5	0	0	YES							
	R7	Residential	Unknown	W12/F03		33.6	33.6	0	0	YES	99.1	12.2	99.1	12.2	0	0	YES							
				W13/F03		33.5	33.5	0	0	YES														
	R8	Residential	Unknown	W14/F03		33.3	33.3	0	0	YES	100	8.7	100	8.7	0	0	YES							
				W15/F03		33.2	33.1	0.1	0.3	YES														
				W16/F03		28.3	26.7	1.6	5.7	YES														
				W17/F03		26.6	24.9	1.7	6.4	YES														
				W18/F03		21.5	19.9	1.6	7.4	YES														
	R9	Residential	Unknown	W19/F03		21.3	20.3	1	4.7	YES	100	8.7	100	8.7	0	0	YES	47	8	47	8	0	0	YES
				W20/F03		27.2	25.9	1.3	4.8	YES														
				W21/F03		29.2	28	1.2	4.1	YES														
				W22/F03		26.8	26.8	0	0	YES														
				W23/F03		26.1	26.1	0	0	YES														
	R10	Residential	Unknown	W24/F03		25	25	0	0	YES	99	12.2	99	12.2	0	0	YES	40	4	40	4	0	0	YES
				W25/F03		23.8	23.8	0	0	YES														
F04	R1	Residential	Unknown	W1/F04		32	32	0	0	YES	98.2	13.5	98.2	13.5	0	0	YES							
				W2/F04		31.2	31.2	0	0	YES														
	R2	Residential	Unknown	W3/F04		30.1	30.1	0	0	YES	99.5	14.5	99.5	14.5	0	0	YES							
				W4/F04		28.8	28.8	0	0	YES														
				W5/F04		27.3	27.3	0	0	YES														
				W6/F04		3.3	3.3	0	0	YES														
	R3	Residential	Unknown	W7/F04		17.2	17.2	0	0	YES	84.5	7.3	84.4	7.3	0	0	YES	25	2	25	2	0	0	YES
	R4	Residential	Unknown	W8/F04		19.5	19.5	0	0	YES	98.6	10.9	98.6	10.9	0	0	YES	31	3	31	3	0	0	YES
				W9/F04		21.2	21.2	0	0	YES														
	R5	Residential	Unknown	W10/F04		22.9	22.9	0	0	YES	99	11	99	11	0	0	YES	37	3	37	3	0	0	YES
				W26/F04		24.4	24.4	0	0	YES														
	R6	Residential	Unknown	W11/F04		36.3	36.3	0	0	YES	95.5	8.3	95.5	8.3	0	0	YES							
	R7	Residential	Unknown	W12/F04		36.3	36.3	0	0	YES	98.9	12.2	98.9	12.2	0	0	YES							
				W13/F04		36.3	36.3	0	0	YES														
	R8	Residential	Unknown	W14/F04		36.3	36.3	0	0	YES	100	8.7	100	8.7	0	0	YES							
				W15/F04		36.3	36.2	0.1	0.3	YES														
				W16/F04		33.4	32.9	0.5	1.5	YES														
				W17/F04		31.5	31	0.5	1.6	YES														
				W18/F04		25.4	24.9	0.5	2	YES														
	R9	Residential	Unknown	W19/F04		24.7	24.7	0	0	YES	100	8.7	100	8.7	0	0	YES	54	9	54	9	0	0	YES
				W20/F04		31.4	31.2	0.2	0.6	YES														
				W21/F04		33.3	33.2	0.1	0.3	YES														
				W22/F04		29.2	29.3	-0.1	-0.3	YES														
				W23/F04		28.5	28.5	0	0	YES														
	R10	Residential	Unknown	W24/F04		27.3	27.3	0	0	YES	98.8	12.2	98.8	12.2	0	0	YES	45	5	45	5	0	0	YES
				W25/F04		25.9	25.9	0	0	YES														
F05	R1	Residential	Unknown	W1/F05		33.9	33.9	0	0	YES	98.9	13.6	98.9	13.6	0	0	YES							
				W2/F05		33.1	33.1	0	0	YES														
	R2	Residential	Unknown	W3/F05		32	32.1	-0.1	-0.3	YES	99.7	14.6	99.7	14.6	0	0	YES							
				W4/F05		30.7	30.8	-0.1	-0.3	YES														
				W5/F05		29.2	29.3	-0.1	-0.3	YES														
				W6/F05		4.8	4.8	0	0	YES														
	R3	Residential	Unknown	W7/F05		17.9	17.9	0	0	YES	95	8.2	95	8.2	0	0	YES	25	2	25	2	0	0	YES
	R4	Residential	Unknown	W8/F05		20.9	20.9	0	0	YES	99	11	99	11	0	0	YES	35	4	35	4	0	0	YES
				W9/F05		23.2	23.2	0	0	YES														

	R5	Residential	Unknown	W10/F05		25.2	25.2	0	0	YES	99.2	11	99.2	11	0	0	YES	45	5	45	5	0	0	YES
				W26/F05		26.9	26.9	0	0	YES														
	R6	Residential	Unknown	W11/F05		38.3	38.3	0	0	YES	97.8	8.5	97.8	8.5	0	0	YES							
	R7	Residential	Unknown	W12/F05		38.3	38.3	0	0	YES	98.9	12.2	98.9	12.2	0	0	YES							
				W13/F05		38.3	38.3	0	0	YES														
	R8	Residential	Unknown	W14/F05		38.3	38.3	0	0	YES	100	8.7	100	8.7	0	0	YES							
				W15/F05		38.3	38.3	0	0	YES														
				W16/F05		35.9	36.1	-0.2	-0.6	YES														
				W17/F05		33.8	34	-0.2	-0.6	YES														
				W18/F05		27.4	27.6	-0.2	-0.7	YES														
	R9	Residential	Unknown	W19/F05		26.1	26.2	-0.1	-0.4	YES	100	8.7	100	8.7	0	0	YES	60	11	60	11	0	0	YES
				W20/F05		33.4	33.5	-0.1	-0.3	YES														
				W21/F05		35.4	35.6	-0.2	-0.6	YES														
				W22/F05		31.4	31.4	0	0	YES														
				W23/F05		30.7	30.7	0	0	YES														
	R10	Residential	Unknown	W24/F05		29.7	29.7	0	0	YES	99	12.2	99	12.2	0	0	YES	54	8	54	8	0	0	YES
				W25/F05		28.4	28.4	0	0	YES														
F06	R1	Residential	Unknown	W1/F06		35.6	35.6	0	0	YES	98.3	13.5	98.3	13.5	0	0	YES							
				W2/F06		34.9	34.9	0	0	YES														
	R2	Residential	Unknown	W3/F06		34	34	0	0	YES	99.5	14.5	99.5	14.5	0	0	YES							
				W4/F06		32.8	32.8	0	0	YES														
				W5/F06		31.4	31.4	0	0	YES														
				W6/F06		7.3	7.3	0	0	YES														
	R3	Residential	Unknown	W7/F06		19.2	19.2	0	0	YES	88.4	7.7	88.4	7.7	0	0	YES	27	2	27	2	0	0	YES
	R4	Residential	Unknown	W8/F06		23.1	23.1	0	0	YES	99.2	11	99.2	11	0	0	YES	41	4	41	4	0	0	YES
				W9/F06		25.9	25.9	0	0	YES														
	R5	Residential	Unknown	W10/F06		28.1	28.1	0	0	YES	99.2	11	99.2	11	0	0	YES	53	7	53	7	0	0	YES
				W26/F06		29.8	29.8	0	0	YES														
	R6	Residential	Unknown	W11/F06		39.1	39.1	0	0	YES	95.5	8.3	95.5	8.3	0	0	YES							
	R7	Residential	Unknown	W12/F06		39.1	39.1	0	0	YES	98.9	12.2	98.9	12.2	0	0	YES							
				W13/F06		39.1	39.1	0	0	YES														
	R8	Residential	Unknown	W14/F06		39.1	39.1	0	0	YES	100	8.7	100	8.7	0	0	YES							
				W15/F06		39.1	39.1	0	0	YES														
				W16/F06		36.9	36.9	0	0	YES														
				W17/F06		34.8	34.8	0	0	YES														
				W18/F06		28.4	28.4	0	0	YES														
	R9	Residential	Unknown	W19/F06		26.9	26.9	0	0	YES	100	8.7	100	8.7	0	0	YES	65	14	65	14	0	0	YES
				W20/F06		34.4	34.4	0	0	YES														
				W21/F06		36.5	36.5	0	0	YES														
				W22/F06		33.6	33.6	0	0	YES														
				W23/F06		33.1	33.1	0	0	YES														
	R10	Residential	Unknown	W24/F06		32.2	32.2	0	0	YES	98.8	12.2	98.8	12.2	0	0	YES	60	11	60	11	0	0	YES
				W25/F06		31.1	31.1	0	0	YES														
F07	R1	Residential	Unknown	W1/F07		37.3	37.3	0	0	YES	98.9	13.6	98.9	13.6	0	0	YES							
				W2/F07		36.9	36.9	0	0	YES														
	R2	Residential	Unknown	W3/F07		36.3	36.3	0	0	YES	100	14.6	100	14.6	0	0	YES							
				W4/F07		35.5	35.5	0	0	YES														
				W5/F07		34.5	34.5	0	0	YES														
				W6/F07		13	13	0	0	YES														
	R3	Residential	Unknown	W7/F07		22.4	22.4	0	0	YES	97.3	8.4	97.3	8.4	0	0	YES	32	3	32	3	0	0	YES
	R4	Residential	Unknown	W8/F07		28.1	28.1	0	0	YES	99	11	99	11	0	0	YES	53	7	53	7	0	0	YES
				W9/F07		30.5	30.5	0	0	YES														
	R5	Residential	Unknown	W10/F07		32.1	32.1	0	0	YES	99.2	11	99.2	11	0	0	YES	63	12	63	12	0	0	YES
				W26/F07		33.3	33.3	0	0	YES														
	R6	Residential	Unknown	W11/F07		39.4	39.4	0	0	YES	98	8.5	98	8.5	0	0	YES							
	R7	Residential	Unknown	W12/F07		39.4	39.4	0	0	YES	99	12.2	99	12.2	0	0	YES							
				W13/F07		39.4	39.4	0	0	YES														
	R8	Residential	Unknown	W14/F07		39.4	39.4	0	0	YES	100	8.7	100	8.7	0	0	YES							
				W15/F07		39.4	39.4	0	0	YES														
				W16/F07		37.8	37.8	0	0	YES														
				W17/F07		35.9	35.9	0	0	YES														
				W18/F07		29.1	29.1	0	0	YES														
	R9	Residential	Unknown	W19/F07		27.7	27.7	0	0	YES	100	8.7	100	8.7	0	0	YES	72	20	72	20	0	0	YES
				W20/F07		35.6	35.6	0	0	YES														
				W21/F07		37.6	37.6	0	0	YES														
				W22/F07		35.9	35.9	0	0	YES														
				W23/F07		35.5	35.5	0	0	YES														
	R10	Residential	Unknown	W24/F07		34.9	34.9	0	0	YES	99.1	12.2	99.1	12.2	0	0	YES	69	17	69	17	0	0	YES
				W25/F07		34.2	34.2	0	0	YES														


APPENDIX 04
RESULTS & CONTOURS:

EXISTING v PROPOSED (CONTOURS)

NSL CONTOURS

PROJECT: 2590 - METHODIST CENTRAL HALL, MAI
REPORT TITLE: VS.
ADDRESS: 3 DALE STREET
DATE: 13/03/2024
SCHEME IR: IR01
DRAWING No.: 2590-REL01-IS01-NSL1

KEY:
- GAIN
- LOSS
- MAINTAINED LIT AREA
- 1 METRE GRID

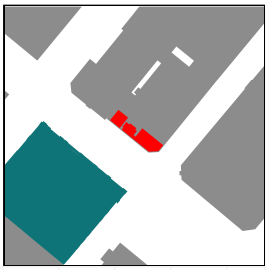




F00



F01

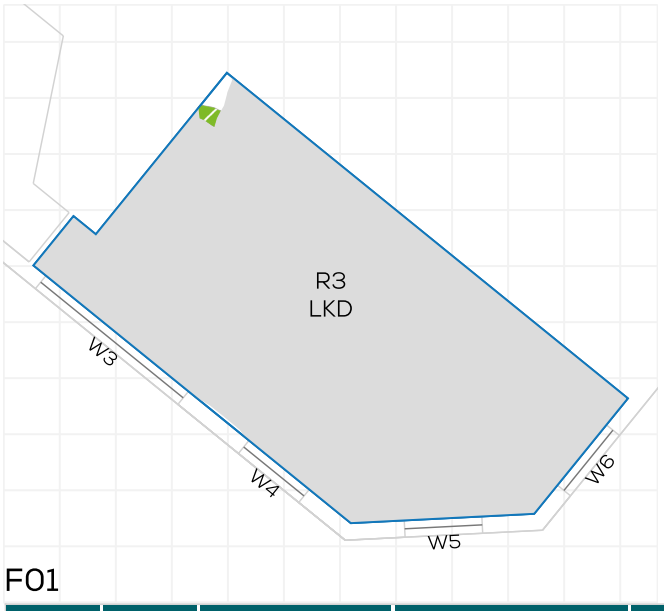

F01




F02


FLOOR	ROOM	PROPERTY TYPE	ROOM USE	ROOM AREA-sqm	EXISTING %	PROPOSED %	LOSS-sqm	LOSS %
3 DALE STREET								
F00	R2	RESIDENTIAL	BEDROOM	15.7	91.9	92.2	0.0	-0.3
F00	R3	RESIDENTIAL	LKD	36.8	99.1	99.1	0.0	0
F01	R1	RESIDENTIAL	BEDROOM	19.7	77.6	73.4	0.8	5.4
F01	R2	RESIDENTIAL	BEDROOM	11.7	99.7	99.6	0.0	0
F01	R3	RESIDENTIAL	LKD	42.6	99.3	99.5	-0.1	-0.2
F02	R1	RESIDENTIAL	BEDROOM	19.7	100	100	0.0	0
F02	R2	RESIDENTIAL	BEDROOM	11.7	99.7	99.7	0.0	0

NSL CONTOURS


PROJECT: 2590 - METHODIST CENTRAL HALL, MAI
REPORT TITLE: VS.
ADDRESS: 3 DALE STREET
DATE: 13/03/2024
SCHEME IR: IR01
DRAWING No.: 2590-REL01-IS01-NSL2

KEY:
GAIN
LOSS
MAINTAINED LIT AREA
1 METRE GRID

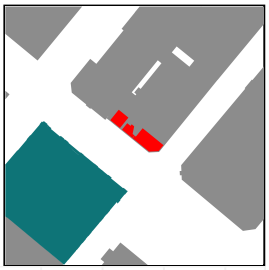


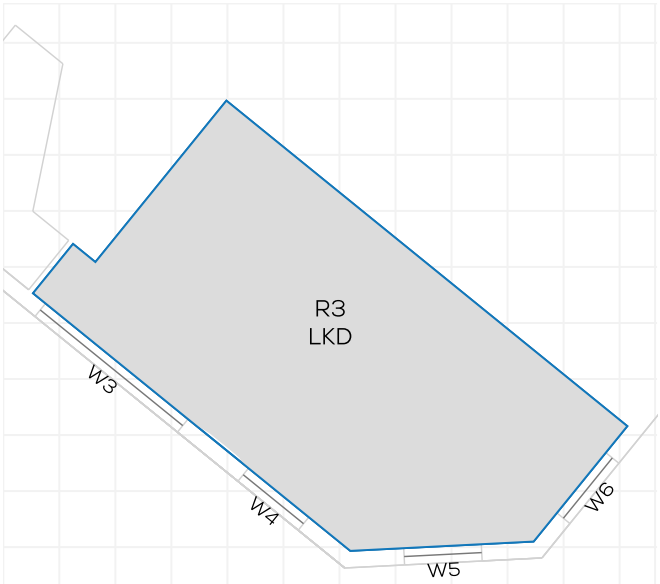

F02

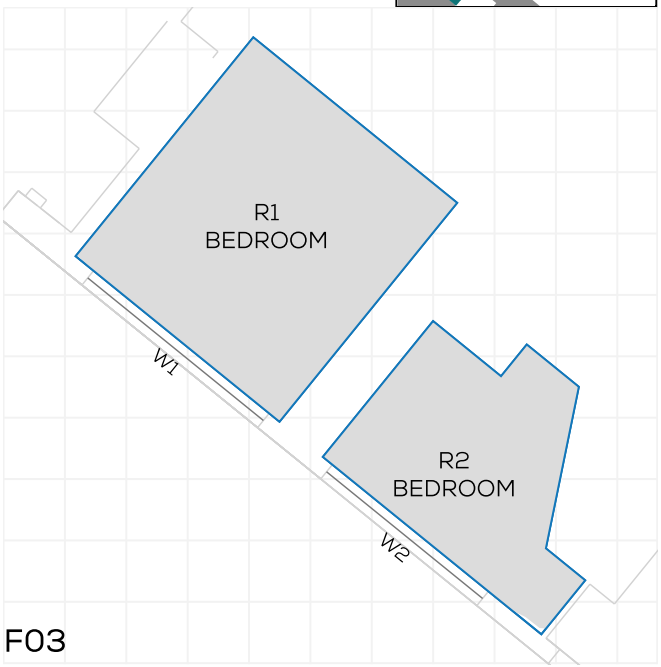

F03

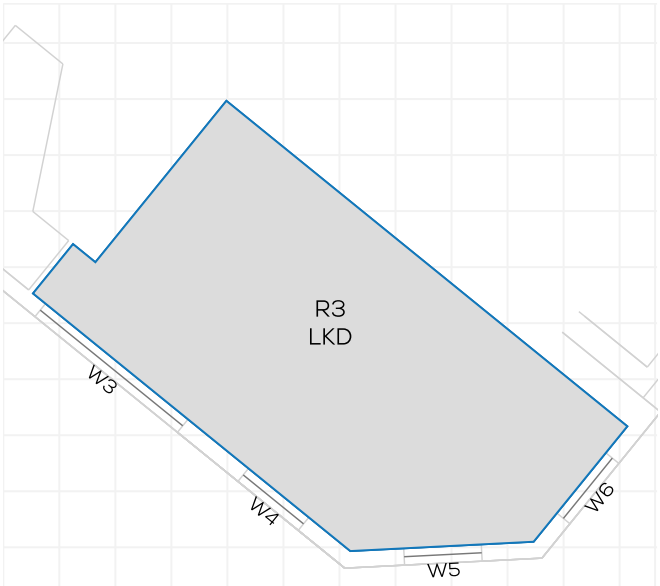


F03

FLOOR	ROOM	PROPERTY TYPE	ROOM USE	ROOM AREA-sqm	EXISTING %	PROPOSED %	LOSS-sqm	LOSS %
3 DALE STREET								
F02	R3	RESIDENTIAL	LKD	42.6	99.9	99.9	0.0	0
F03	R1	RESIDENTIAL	BEDROOM	19.7	100	100	0.0	0
F03	R2	RESIDENTIAL	BEDROOM	11.7	99.7	99.7	0.0	0
F03	R3	RESIDENTIAL	LKD	42.6	100	100	0.0	0

NSL CONTOURS

PROJECT: 2590 - METHODIST CENTRAL HALL, MAI
REPORT TITLE: VS.
ADDRESS: 3 DALE STREET
DATE: 13/03/2024
SCHEME IR: IR01
DRAWING No.: 2590-REL01-IS01-NSL3

KEY:
- GAIN
- LOSS
- MAINTAINED LIT AREA
- 1 METRE GRID

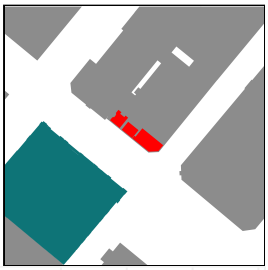





F04

FLOOR	ROOM	PROPERTY TYPE	ROOM USE	ROOM AREA-sqm	EXISTING %	PROPOSED %	LOSS-sqm	LOSS %
3 DALE STREET								
F04	R1	RESIDENTIAL	BEDROOM	17.8	99.8	99.8	0.0	0
F04	R2	RESIDENTIAL	BEDROOM	16.1	98.9	98.9	0.0	0
F04	R3	RESIDENTIAL	LKD	42.6	100	100	0.0	0


PROJECT: 2590 - METHODIST CENTRAL HALL, MAI
REPORT TITLE: VS.
ADDRESS: 1 DALE STREET
DATE: 13/03/2024
SCHEME IR: IR01
DRAWING No.: 2590-REL01-IS01-NSL4

KEY:
GAIN
LOSS
MAINTAINED LIT AREA
1 METRE GRID

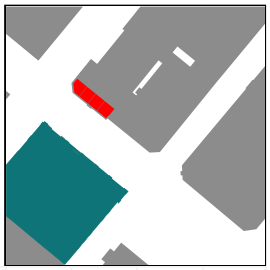


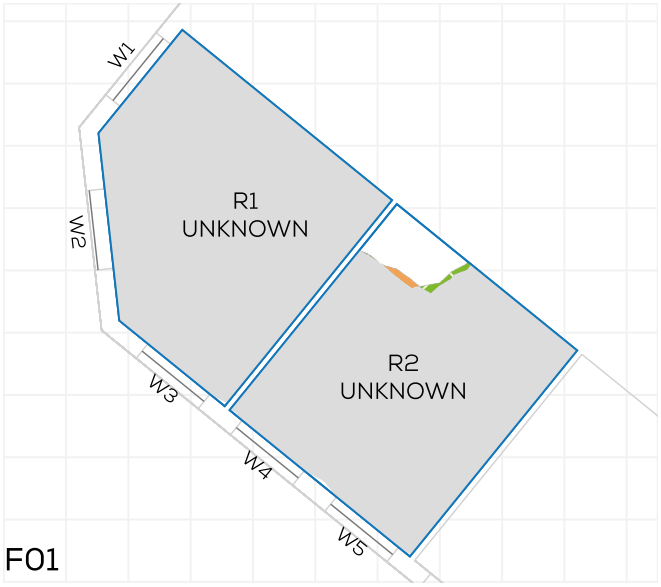


F01

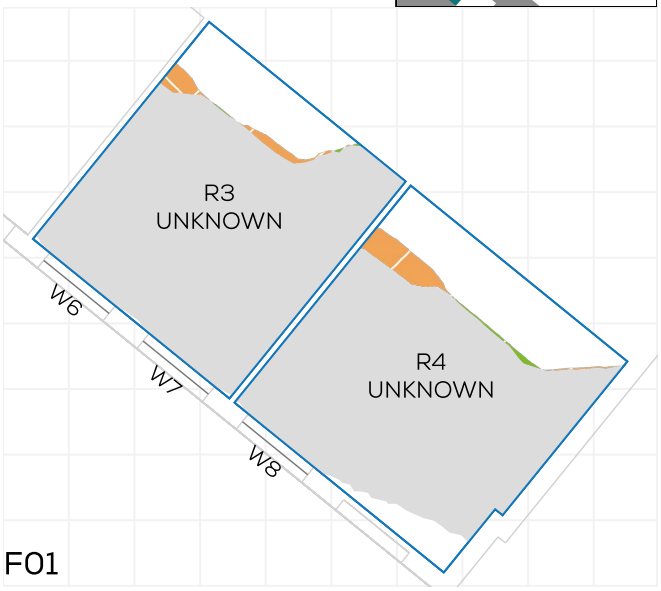

F01

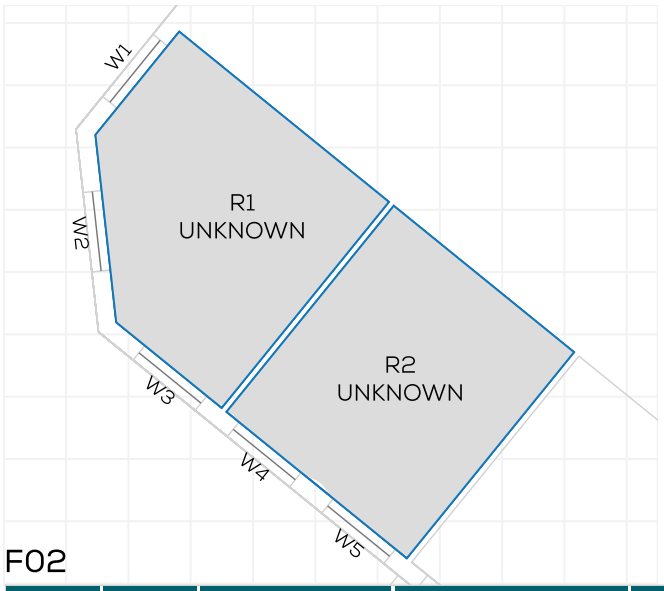

F02

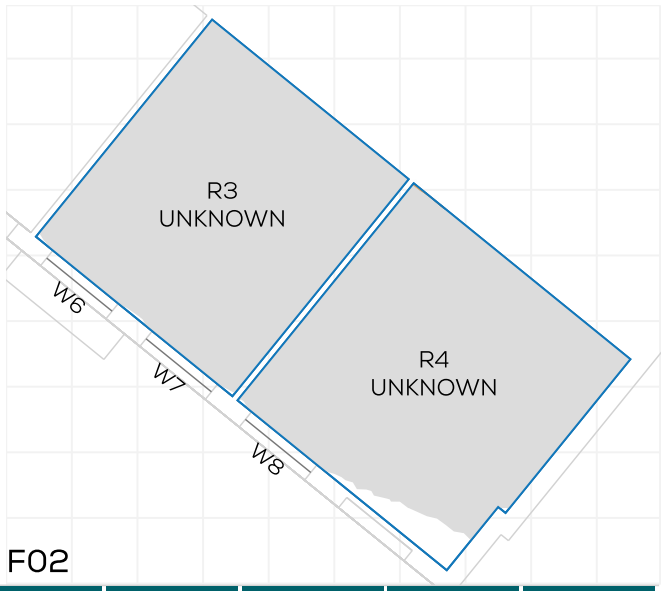


F02

FLOOR	ROOM	PROPERTY TYPE	ROOM USE	ROOM AREA-sqm	EXISTING %	PROPOSED %	LOSS-sqm	LOSS %
1 DALE STREET								
F01	R1	RESIDENTIAL	UNKNOWN	16.2	99.9	99.9	0.0	0
F01	R2	RESIDENTIAL	UNKNOWN	15.9	92.2	92.3	0.0	-0.1
F01	R3	RESIDENTIAL	UNKNOWN	16.4	86.1	84.3	0.3	2
F01	R4	RESIDENTIAL	UNKNOWN	17.9	76.5	74.1	0.4	3.2
F02	R1	RESIDENTIAL	UNKNOWN	16.2	100	100	0.0	0
F02	R2	RESIDENTIAL	UNKNOWN	15.9	99.8	99.8	0.0	0
F02	R3	RESIDENTIAL	UNKNOWN	16.4	99.8	99.8	0.0	0
F02	R4	RESIDENTIAL	UNKNOWN	17.9	95.6	95.5	0.0	0.1

NSL CONTOURS

PROJECT: 2590 - METHODIST CENTRAL HALL, MAI
REPORT TITLE: VS.
ADDRESS: 1 DALE STREET
DATE: 13/03/2024
SCHEME IR: IR01
DRAWING No.: 2590-REL01-IS01-NSL5

KEY:
- GAIN
- LOSS
- MAINTAINED LIT AREA
- 1 METRE GRID

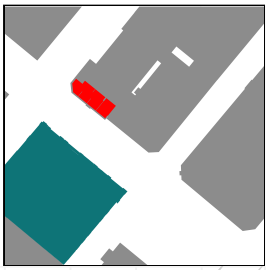





F03



F03

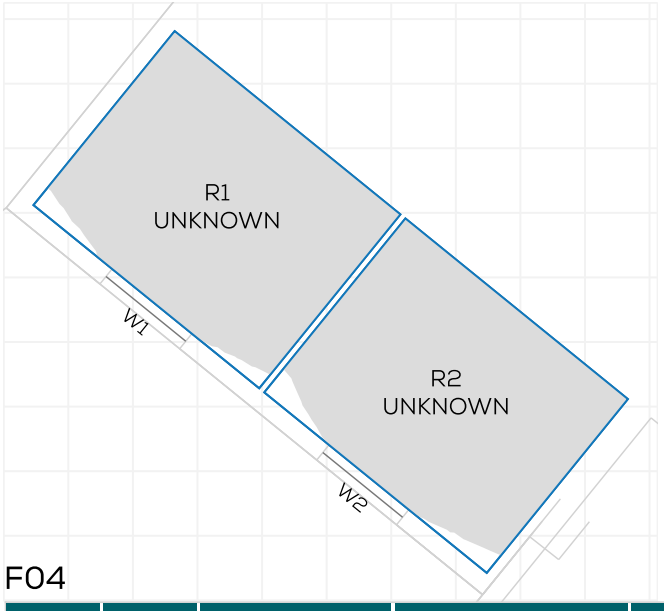

F04

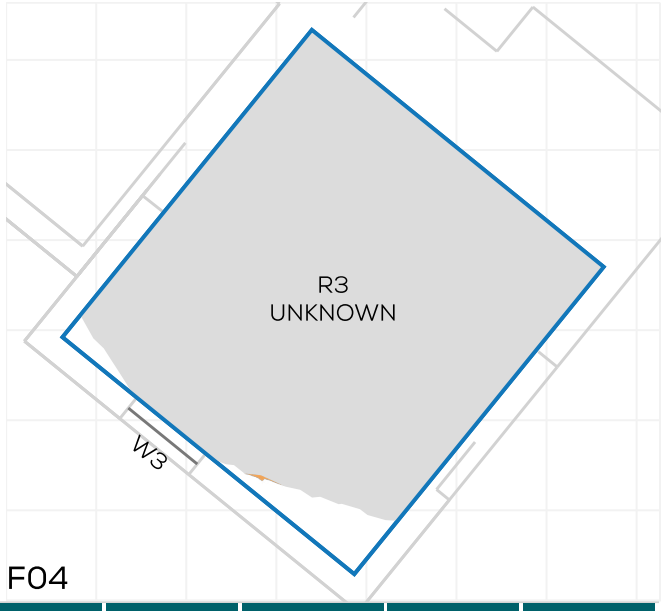



F04

FLOOR	ROOM	PROPERTY TYPE	ROOM USE	ROOM AREA-sqm	EXISTING %	PROPOSED %	LOSS-sqm	LOSS %
1 DALE STREET								
F03	R1	RESIDENTIAL	UNKNOWN	16.2	100	100	0.0	0
F03	R2	RESIDENTIAL	UNKNOWN	15.9	99.8	99.8	0.0	0
F03	R3	RESIDENTIAL	UNKNOWN	16.4	99.8	99.8	0.0	0
F03	R4	RESIDENTIAL	UNKNOWN	17.9	95.2	95.2	0.0	0
F04	R1	RESIDENTIAL	UNKNOWN	15.6	97.4	97.4	0.0	0
F04	R2	RESIDENTIAL	UNKNOWN	15.4	96.6	96.6	0.0	0
F04	R3	RESIDENTIAL	UNKNOWN	18.3	95.2	95.2	0.0	0


PROJECT: 2590 - METHODIST CENTRAL HALL, MAI
REPORT TITLE: VS.
ADDRESS: SMITHFIELD BUILDING
DATE: 13/03/2024
SCHEME IR: IR01
DRAWING No.: 2590-REL01-IS01-NSL6

KEY:
GAIN
LOSS
MAINTAINED LIT AREA
1 METRE GRID

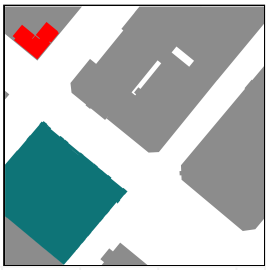


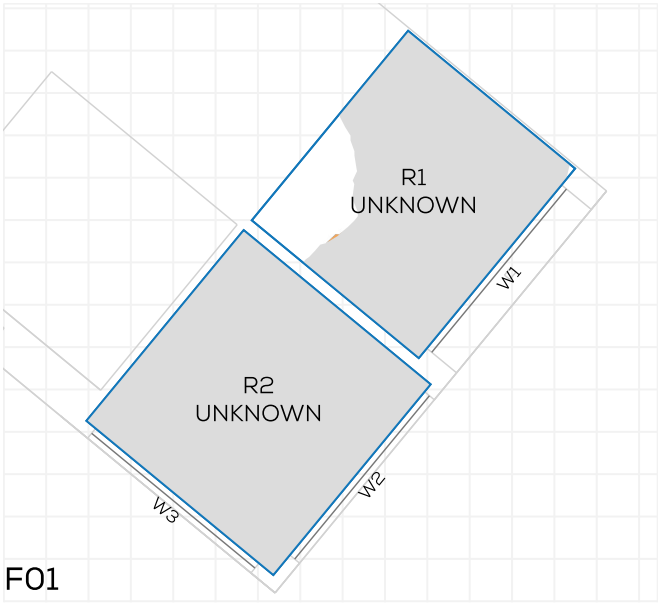


F01

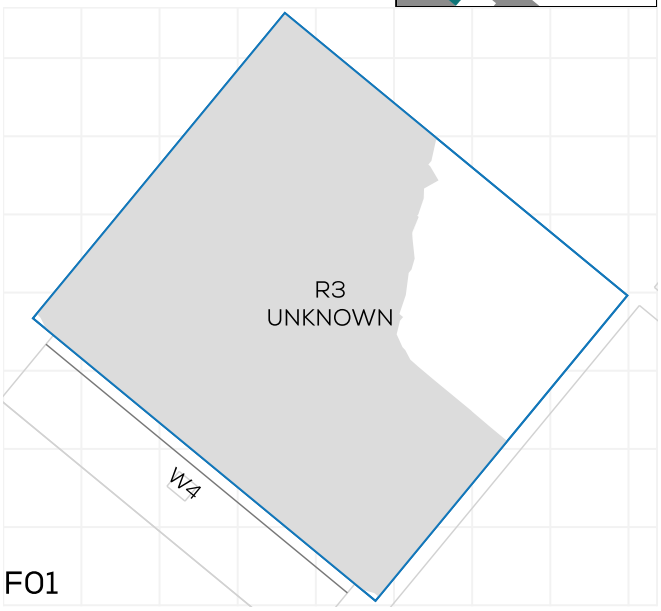

F01

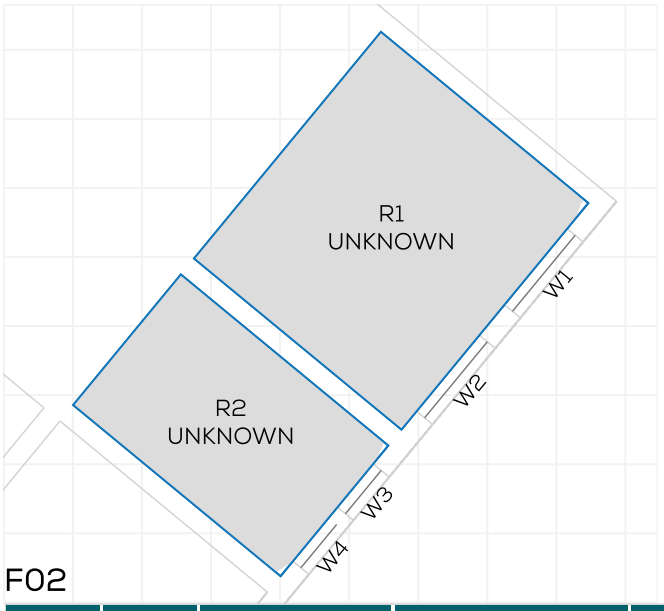

F02

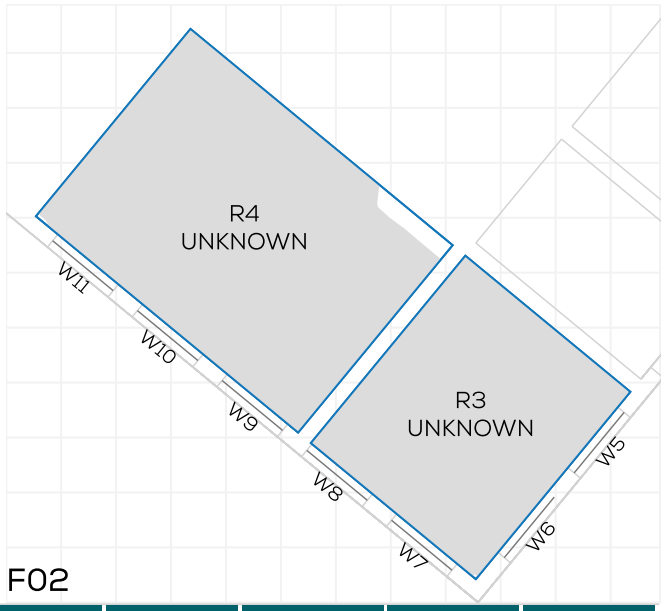


F02


FLOOR	ROOM	PROPERTY TYPE	ROOM USE	ROOM AREA-sqm	EXISTING %	PROPOSED %	LOSS-sqm	LOSS %
SMITHFIELD BUILDING								
F01	R1	RESIDENTIAL	UNKNOWN	29.6	84.6	84.5	0.0	0.1
F01	R2	RESIDENTIAL	UNKNOWN	33.4	100	100	0.0	0
F01	R3	RESIDENTIAL	UNKNOWN	28.8	78.9	78.9	0.0	0
F02	R1	RESIDENTIAL	UNKNOWN	16.6	99.9	99.9	0.0	0
F02	R2	RESIDENTIAL	UNKNOWN	9.5	99.8	99.8	0.0	0
F02	R3	RESIDENTIAL	UNKNOWN	17.2	100	100	0.0	0
F02	R4	RESIDENTIAL	UNKNOWN	27.3	98	98	0.0	0

NSL CONTOURS


PROJECT: 2590 - METHODIST CENTRAL HALL, MAI
REPORT TITLE: VS.
ADDRESS: SMITHFIELD BUILDING
DATE: 13/03/2024
SCHEME IR: IR01
DRAWING No.: 2590-REL01-IS01-NSL7

KEY:
- GAIN
- LOSS
- MAINTAINED LIT AREA
- 1 METRE GRID

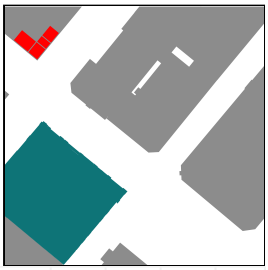


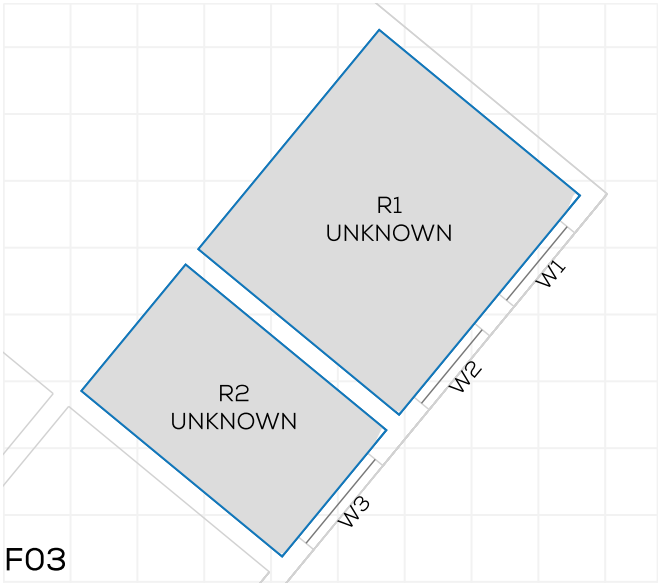


F03

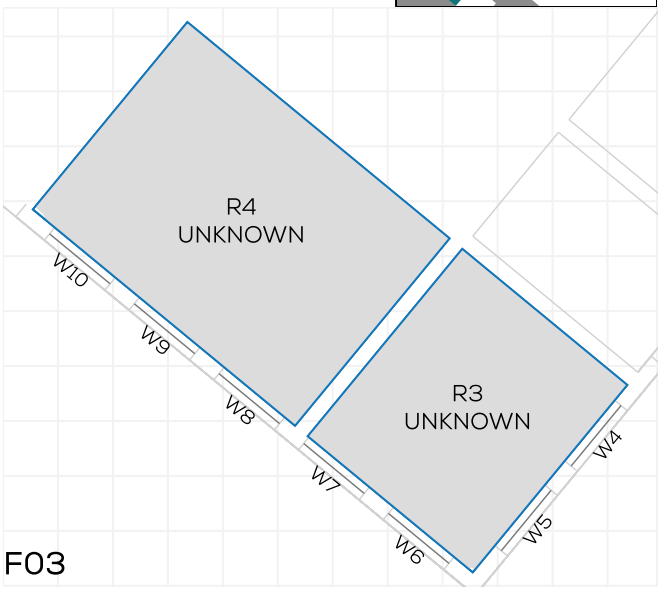

F03

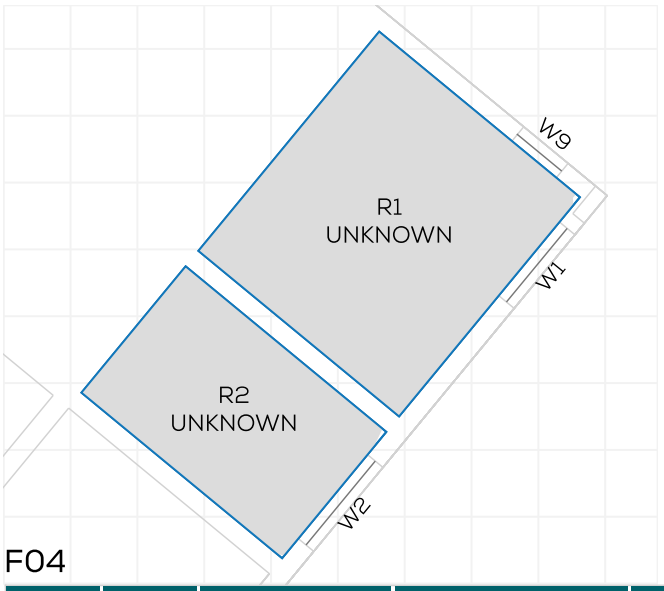

F04

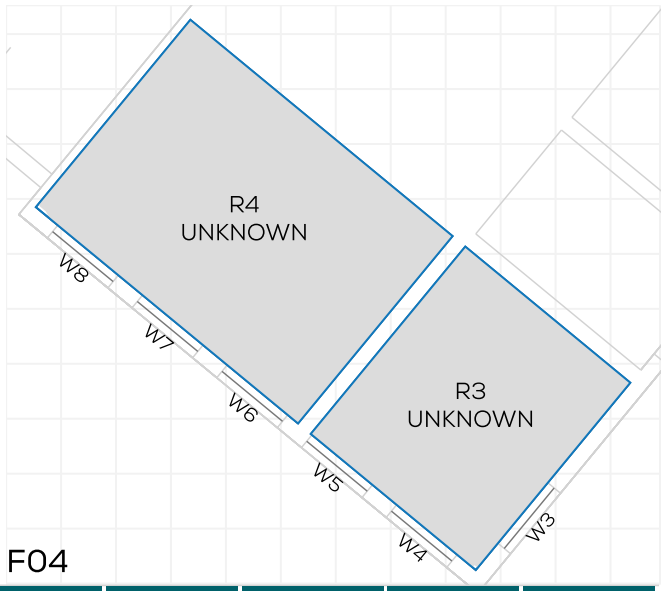



F04

FLOOR	ROOM	PROPERTY TYPE	ROOM USE	ROOM AREA-sqm	EXISTING %	PROPOSED %	LOSS-sqm	LOSS %
SMITHFIELD BUILDING								
F03	R1	RESIDENTIAL	UNKNOWN	16.6	99.9	99.9	0.0	0
F03	R2	RESIDENTIAL	UNKNOWN	9.5	99.9	99.9	0.0	0
F03	R3	RESIDENTIAL	UNKNOWN	17.2	100	100	0.0	0
F03	R4	RESIDENTIAL	UNKNOWN	27.3	99.9	99.9	0.0	0
F04	R1	RESIDENTIAL	UNKNOWN	16.6	99.9	99.9	0.0	0
F04	R2	RESIDENTIAL	UNKNOWN	9.5	99.9	99.9	0.0	0
F04	R3	RESIDENTIAL	UNKNOWN	17.2	100	100	0.0	0
F04	R4	RESIDENTIAL	UNKNOWN	27.3	99.9	99.9	0.0	0

PROJECT: 2590 - METHODIST CENTRAL HALL, MAI
REPORT TITLE: VS.
ADDRESS: SMITHFIELD BUILDING
DATE: 13/03/2024
SCHEME IR: IR01
DRAWING No.: 2590-REL01-IS01-NSL8

KEY:
GAIN
LOSS
MAINTAINED LIT AREA
1 METRE GRID

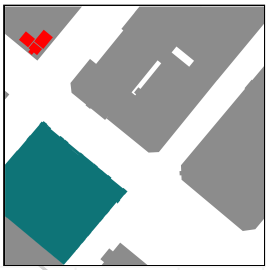

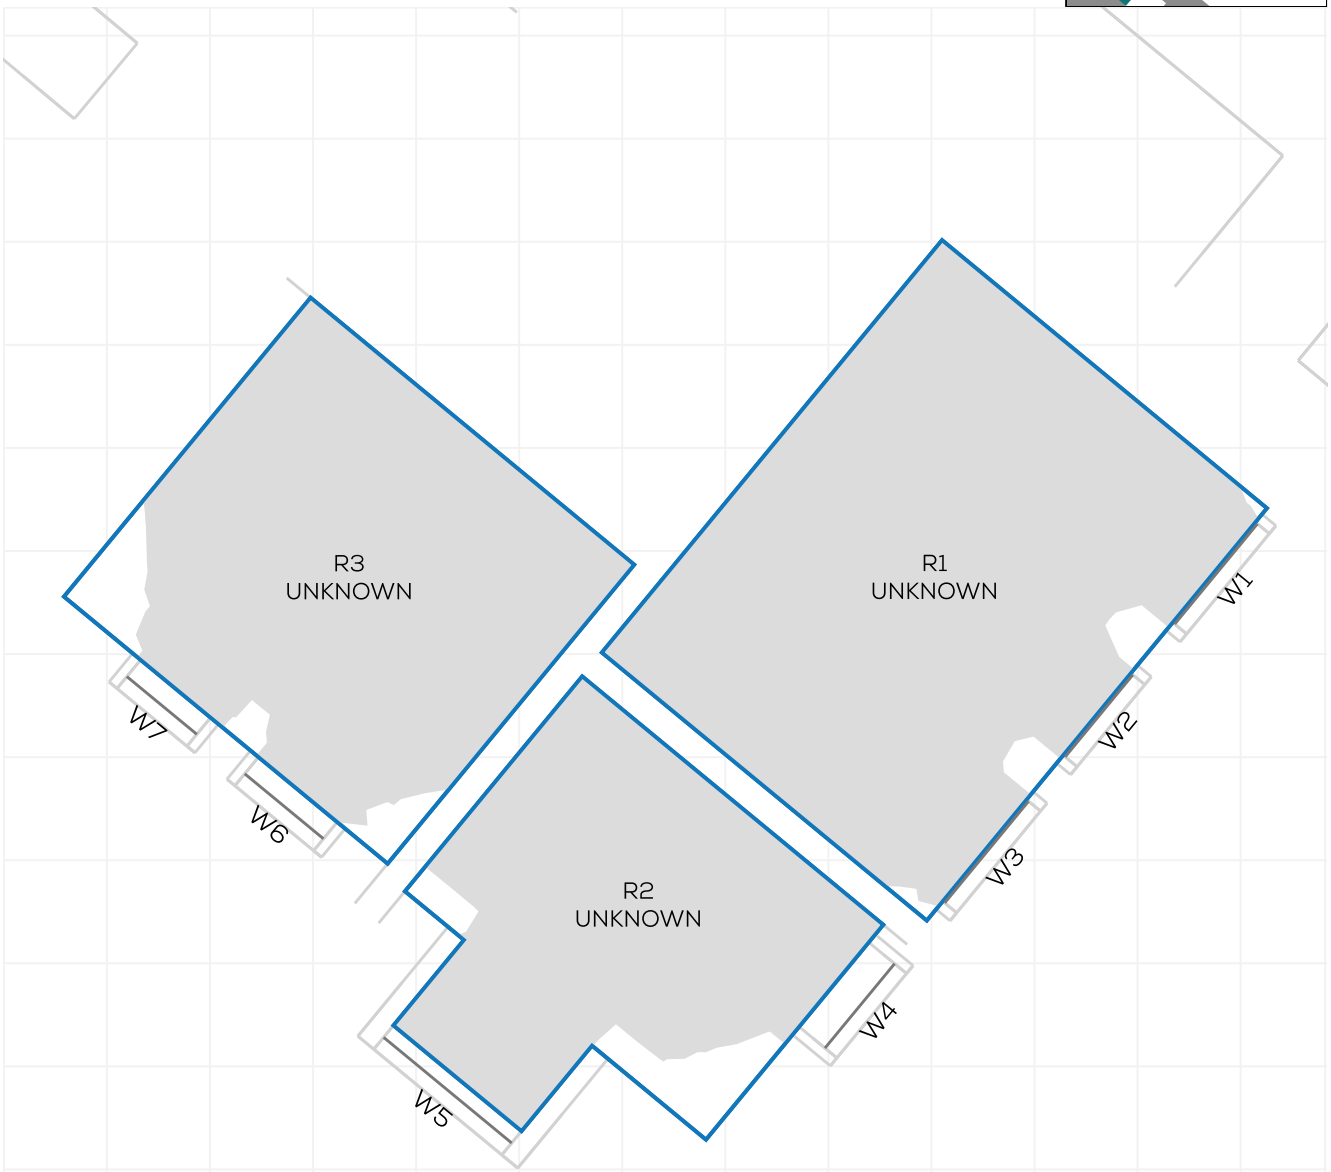

F05


FLOOR	ROOM	PROPERTY TYPE	ROOM USE	ROOM AREA-sqm	EXISTING %	PROPOSED %	LOSS-sqm	LOSS %
SMITHFIELD BUILDING								
F05	R1	RESIDENTIAL	UNKNOWN	21.2	97.7	97.7	0.0	0
F05	R2	RESIDENTIAL	UNKNOWN	12.0	91	91	0.0	0
F05	R3	RESIDENTIAL	UNKNOWN	15.3	93.1	93.1	0.0	0

NSL CONTOURS

PROJECT: 2590 - METHODIST CENTRAL HALL, MAI
REPORT TITLE: VS.
ADDRESS: CHATSWORTH HOUSE
DATE: 13/03/2024
SCHEME IR: IR01
DRAWING No.: 2590-REL01-IS01-NSL9

KEY:
- GAIN
- LOSS
- MAINTAINED LIT AREA
- 1 METRE GRID



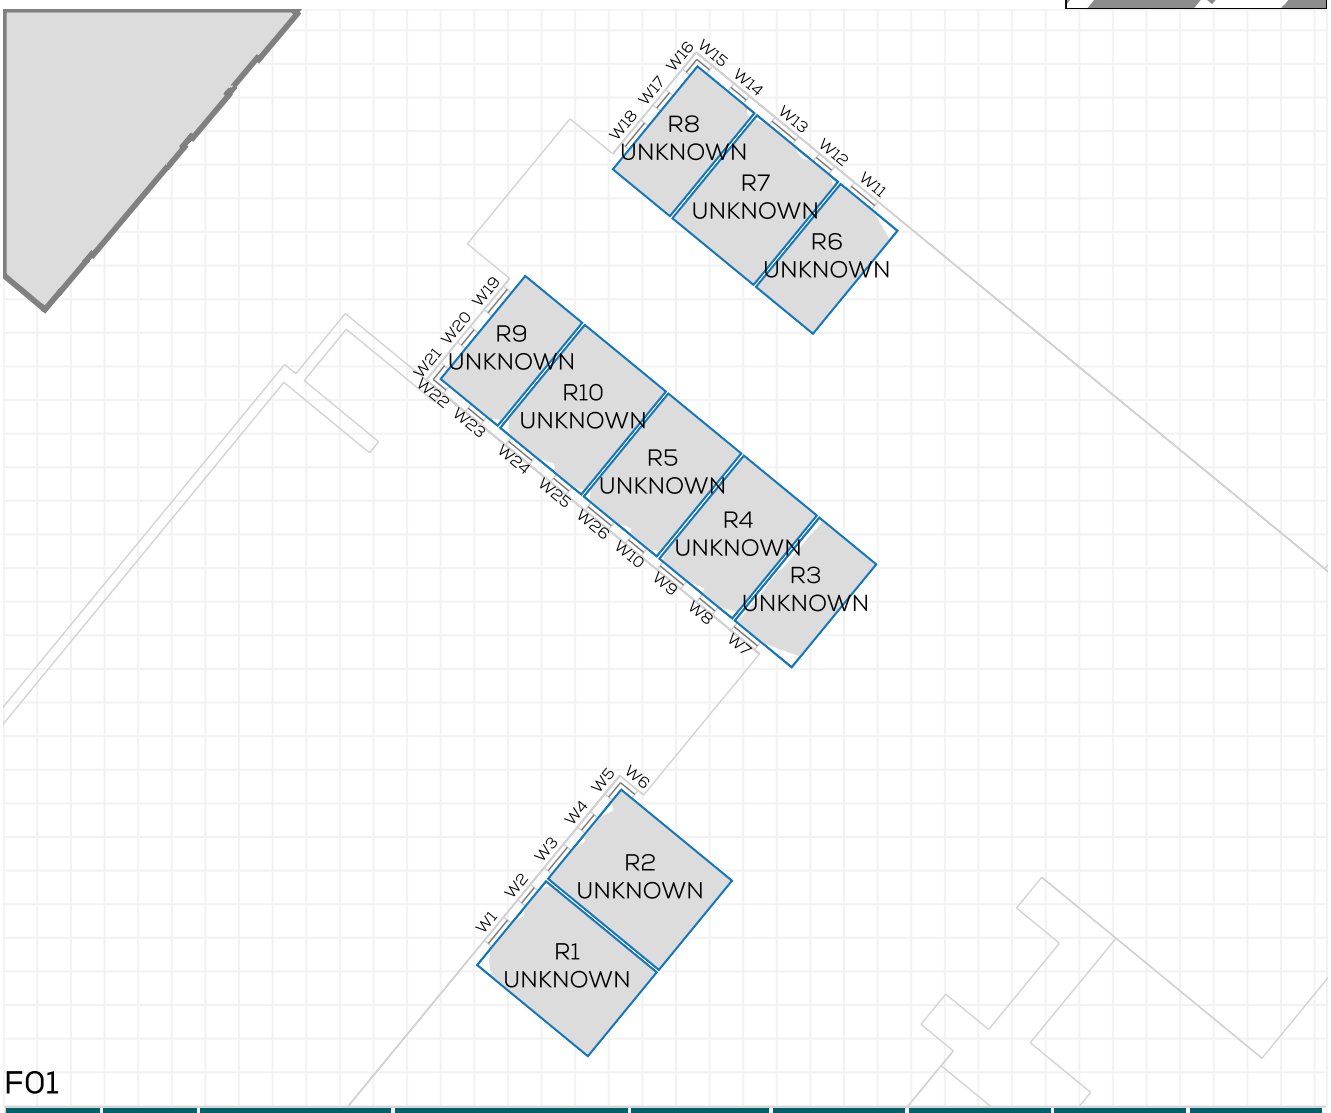

F01

FLOOR	ROOM	PROPERTY TYPE	ROOM USE	ROOM AREA-sqm	EXISTING %	PROPOSED %	LOSS-sqm	LOSS %
CHATSWORTH HOUSE								
F01	R1	RESIDENTIAL	UNKNOWN	13.7	98.3	98.3	0.0	0
F01	R2	RESIDENTIAL	UNKNOWN	14.6	99.2	99.2	0.0	0
F01	R3	RESIDENTIAL	UNKNOWN	8.7	92.6	92.6	0.0	0
F01	R4	RESIDENTIAL	UNKNOWN	11.1	98.8	98.8	0.0	0
F01	R5	RESIDENTIAL	UNKNOWN	11.1	98.9	98.9	0.0	0
F01	R6	RESIDENTIAL	UNKNOWN	8.7	98	98	0.0	0
F01	R7	RESIDENTIAL	UNKNOWN	12.3	99.1	99.1	0.0	0
F01	R8	RESIDENTIAL	UNKNOWN	8.7	99.6	99.5	0.0	0.1
F01	R9	RESIDENTIAL	UNKNOWN	8.7	99.6	99.6	0.0	0
F01	R10	RESIDENTIAL	UNKNOWN	12.3	98.6	98.6	0.0	0

PROJECT: 2590 - METHODIST CENTRAL HALL, MAI
REPORT TITLE: VS.
ADDRESS: CHATSWORTH HOUSE
DATE: 13/03/2024
SCHEME IR: IR01
DRAWING No.: 2590-REL01-IS01-NSL10

KEY:
GAIN
LOSS
MAINTAINED LIT AREA
1 METRE GRID





F02


FLOOR	ROOM	PROPERTY TYPE	ROOM USE	ROOM AREA-sqm	EXISTING %	PROPOSED %	LOSS-sqm	LOSS %
CHATSWORTH HOUSE								
F02	R1	RESIDENTIAL	UNKNOWN	13.7	97.9	97.9	0.0	0
F02	R2	RESIDENTIAL	UNKNOWN	14.6	99.2	99.2	0.0	0
F02	R3	RESIDENTIAL	UNKNOWN	8.7	83.9	83.9	0.0	0
F02	R4	RESIDENTIAL	UNKNOWN	11.1	94.1	94.1	0.0	0
F02	R5	RESIDENTIAL	UNKNOWN	11.1	98.3	98.3	0.0	0
F02	R6	RESIDENTIAL	UNKNOWN	8.7	95.6	95.6	0.0	0
F02	R7	RESIDENTIAL	UNKNOWN	12.3	98.9	98.9	0.0	0
F02	R8	RESIDENTIAL	UNKNOWN	8.7	100	100	0.0	0
F02	R9	RESIDENTIAL	UNKNOWN	8.7	100	100	0.0	0
F02	R10	RESIDENTIAL	UNKNOWN	12.3	98.5	98.5	0.0	0

NSL CONTOURS

PROJECT: 2590 - METHODIST CENTRAL HALL, MAI
REPORT TITLE: VS.
ADDRESS: CHATSWORTH HOUSE
DATE: 13/03/2024
SCHEME IR: IR01
DRAWING No.: 2590-REL01-IS01-NSL11

KEY:
- GAIN
- LOSS
- MAINTAINED LIT AREA
- 1 METRE GRID



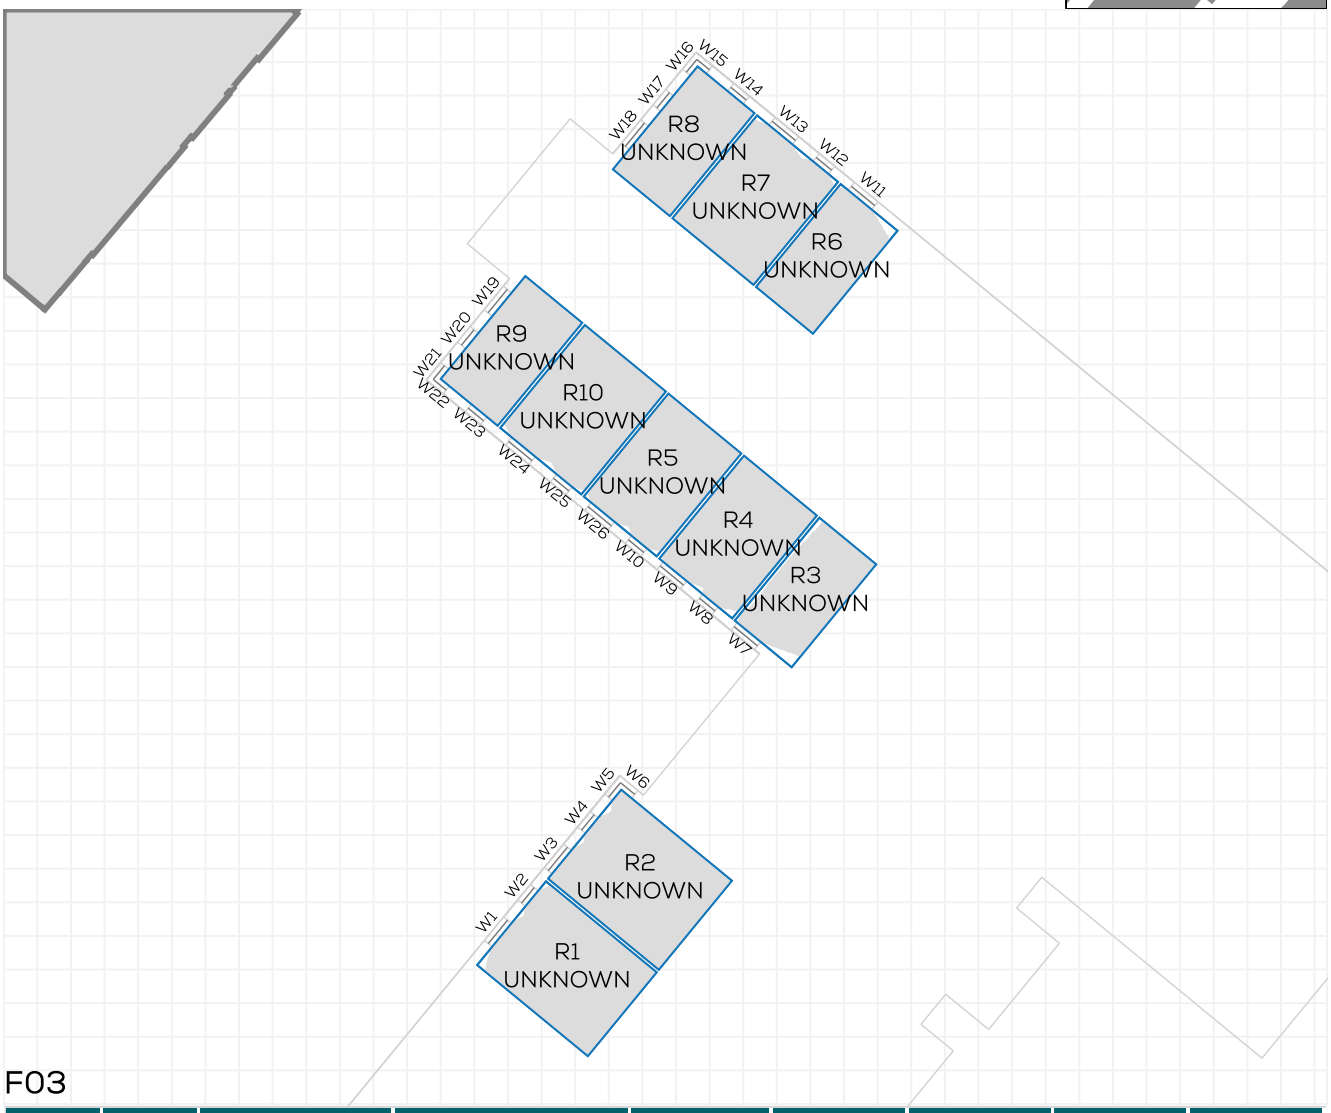

F03

FLOOR	ROOM	PROPERTY TYPE	ROOM USE	ROOM AREA-sqm	EXISTING %	PROPOSED %	LOSS-sqm	LOSS %
CHATSWORTH HOUSE								
F03	R1	RESIDENTIAL	UNKNOWN	13.7	98.8	98.8	0.0	0
F03	R2	RESIDENTIAL	UNKNOWN	14.6	99.3	99.3	0.0	0
F03	R3	RESIDENTIAL	UNKNOWN	8.7	93.3	93.3	0.0	0
F03	R4	RESIDENTIAL	UNKNOWN	11.1	98.9	98.9	0.0	0
F03	R5	RESIDENTIAL	UNKNOWN	11.1	99.1	99.1	0.0	0
F03	R6	RESIDENTIAL	UNKNOWN	8.7	98	98	0.0	0
F03	R7	RESIDENTIAL	UNKNOWN	12.3	99.1	99.1	0.0	0
F03	R8	RESIDENTIAL	UNKNOWN	8.7	100	100	0.0	0
F03	R9	RESIDENTIAL	UNKNOWN	8.7	100	100	0.0	0
F03	R10	RESIDENTIAL	UNKNOWN	12.3	99	99	0.0	0

NSL CONTOURS

PROJECT: 2590 - METHODIST CENTRAL HALL, MAI
REPORT TITLE: VS.
ADDRESS: CHATSWORTH HOUSE
DATE: 13/03/2024
SCHEME IR: IR01
DRAWING No.: 2590-REL01-IS01-NSL12

KEY:
GAIN
LOSS
MAINTAINED LIT AREA
1 METRE GRID





F04


FLOOR	ROOM	PROPERTY TYPE	ROOM USE	ROOM AREA-sqm	EXISTING %	PROPOSED %	LOSS-sqm	LOSS %
CHATSWORTH HOUSE								
F04	R1	RESIDENTIAL	UNKNOWN	13.7	98.2	98.2	0.0	0
F04	R2	RESIDENTIAL	UNKNOWN	14.6	99.5	99.5	0.0	0
F04	R3	RESIDENTIAL	UNKNOWN	8.7	84.5	84.4	0.0	0
F04	R4	RESIDENTIAL	UNKNOWN	11.1	98.6	98.6	0.0	0
F04	R5	RESIDENTIAL	UNKNOWN	11.1	99	99	0.0	0
F04	R6	RESIDENTIAL	UNKNOWN	8.7	95.5	95.5	0.0	0
F04	R7	RESIDENTIAL	UNKNOWN	12.3	98.9	98.9	0.0	0
F04	R8	RESIDENTIAL	UNKNOWN	8.7	100	100	0.0	0
F04	R9	RESIDENTIAL	UNKNOWN	8.7	100	100	0.0	0
F04	R10	RESIDENTIAL	UNKNOWN	12.3	98.8	98.8	0.0	0

NSL CONTOURS

PROJECT: 2590 - METHODIST CENTRAL HALL, MAI
REPORT TITLE: VS.
ADDRESS: CHATSWORTH HOUSE
DATE: 13/03/2024
SCHEME IR: IR01
DRAWING No.: 2590-REL01-IS01-NSL13

KEY:
- GAIN
- LOSS
- MAINTAINED LIT AREA
- 1 METRE GRID



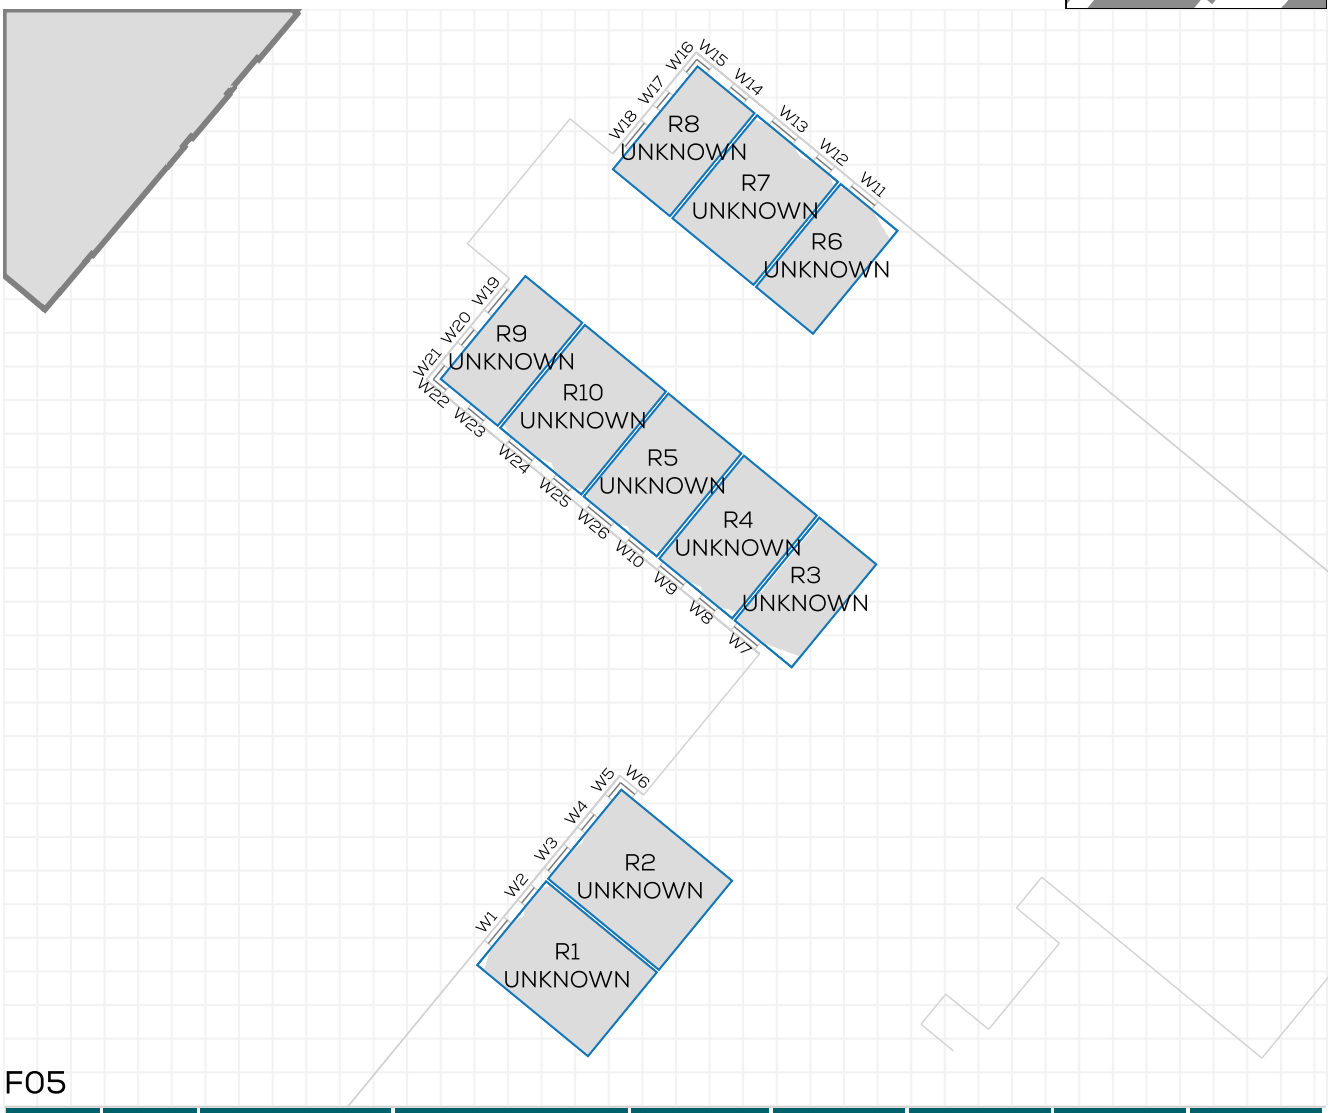

F05

FLOOR	ROOM	PROPERTY TYPE	ROOM USE	ROOM AREA-sqm	EXISTING %	PROPOSED %	LOSS-sqm	LOSS %
CHATSWORTH HOUSE								
F05	R1	RESIDENTIAL	UNKNOWN	13.7	98.9	98.9	0.0	0
F05	R2	RESIDENTIAL	UNKNOWN	14.6	99.7	99.7	0.0	0
F05	R3	RESIDENTIAL	UNKNOWN	8.7	95	95	0.0	0
F05	R4	RESIDENTIAL	UNKNOWN	11.1	99	99	0.0	0
F05	R5	RESIDENTIAL	UNKNOWN	11.1	99.2	99.2	0.0	0
F05	R6	RESIDENTIAL	UNKNOWN	8.7	97.8	97.8	0.0	0
F05	R7	RESIDENTIAL	UNKNOWN	12.3	98.9	98.9	0.0	0
F05	R8	RESIDENTIAL	UNKNOWN	8.7	100	100	0.0	0
F05	R9	RESIDENTIAL	UNKNOWN	8.7	100	100	0.0	0
F05	R10	RESIDENTIAL	UNKNOWN	12.3	99	99	0.0	0

NSL CONTOURS

PROJECT: 2590 - METHODIST CENTRAL HALL, MAI
REPORT TITLE: VS.
ADDRESS: CHATSWORTH HOUSE
DATE: 13/03/2024
SCHEME IR: IR01
DRAWING No.: 2590-REL01-IS01-NSL14

KEY:
- GAIN
- LOSS
- MAINTAINED LIT AREA
- 1 METRE GRID





F06


FLOOR	ROOM	PROPERTY TYPE	ROOM USE	ROOM AREA-sqm	EXISTING %	PROPOSED %	LOSS-sqm	LOSS %
CHATSWORTH HOUSE								
F06	R1	RESIDENTIAL	UNKNOWN	13.7	98.3	98.3	0.0	0
F06	R2	RESIDENTIAL	UNKNOWN	14.6	99.5	99.5	0.0	0
F06	R3	RESIDENTIAL	UNKNOWN	8.7	88.4	88.4	0.0	0
F06	R4	RESIDENTIAL	UNKNOWN	11.1	99.2	99.2	0.0	0
F06	R5	RESIDENTIAL	UNKNOWN	11.1	99.2	99.2	0.0	0
F06	R6	RESIDENTIAL	UNKNOWN	8.7	95.5	95.5	0.0	0
F06	R7	RESIDENTIAL	UNKNOWN	12.3	98.9	98.9	0.0	0
F06	R8	RESIDENTIAL	UNKNOWN	8.7	100	100	0.0	0
F06	R9	RESIDENTIAL	UNKNOWN	8.7	100	100	0.0	0
F06	R10	RESIDENTIAL	UNKNOWN	12.3	98.8	98.8	0.0	0

NSL CONTOURS

PROJECT: 2590 - METHODIST CENTRAL HALL, MAI
REPORT TITLE: VS.
ADDRESS: CHATSWORTH HOUSE
DATE: 13/03/2024
SCHEME IR: IR01
DRAWING No.: 2590-REL01-IS01-NSL15

KEY:
- GAIN
- LOSS
- MAINTAINED LIT AREA
- 1 METRE GRID



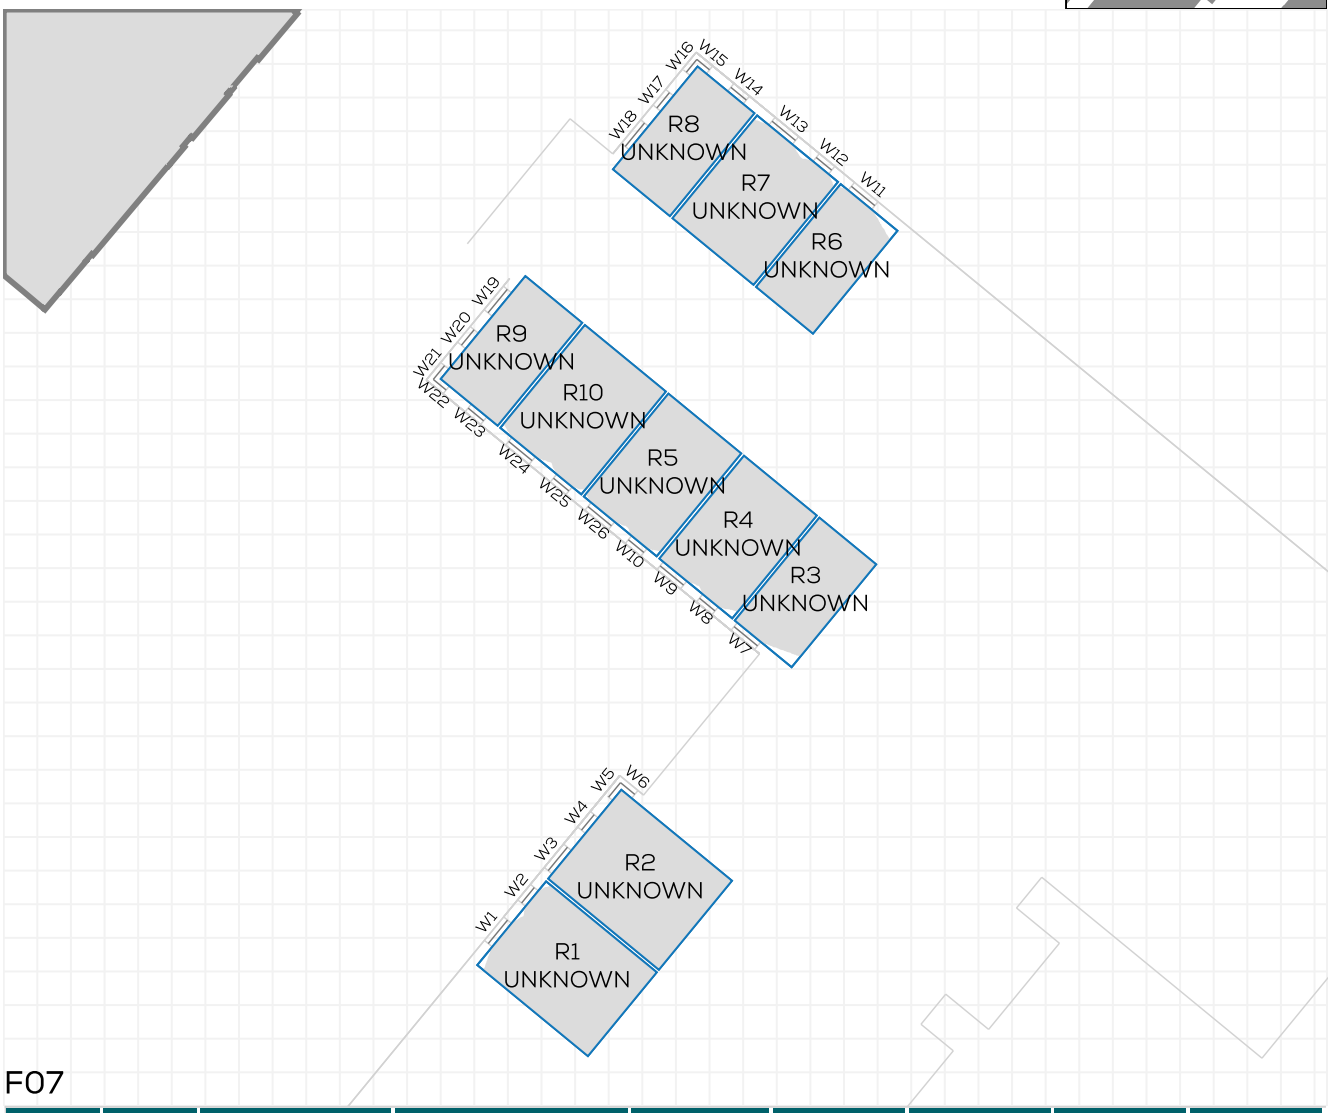

F07

FLOOR	ROOM	PROPERTY TYPE	ROOM USE	ROOM AREA-sqm	EXISTING %	PROPOSED %	LOSS-sqm	LOSS %
CHATSWORTH HOUSE								
F07	R1	RESIDENTIAL	UNKNOWN	13.7	98.9	98.9	0.0	0
F07	R2	RESIDENTIAL	UNKNOWN	14.6	100	100	0.0	0
F07	R3	RESIDENTIAL	UNKNOWN	8.7	97.3	97.3	0.0	0
F07	R4	RESIDENTIAL	UNKNOWN	11.1	99	99	0.0	0
F07	R5	RESIDENTIAL	UNKNOWN	11.1	99.2	99.2	0.0	0
F07	R6	RESIDENTIAL	UNKNOWN	8.7	98	98	0.0	0
F07	R7	RESIDENTIAL	UNKNOWN	12.3	99	99	0.0	0
F07	R8	RESIDENTIAL	UNKNOWN	8.7	100	100	0.0	0
F07	R9	RESIDENTIAL	UNKNOWN	8.7	100	100	0.0	0
F07	R10	RESIDENTIAL	UNKNOWN	12.3	99.1	99.1	0.0	0

INTENTIONALLY BLANK PAGE

For further details please contact us on:

LONDON

T **020 7202 1400**

E **mail@gia.uk.com**

The Whitehouse
Belvedere Road
London SE1 8GA

MANCHESTER

T **0161 672 5100**

E **manchester@gia.uk.com**

2 Commercial Street
Manchester
M15 4RQ

BELFAST

T **02892 449 674**

E **belfast@gia.uk.com**

River House
48-60 High Street
Belfast BT1 2BE

BRISTOL

T **0117 374 1504**

E **bristol@gia.uk.com**

33 Bristol
Colston Avenue
Bristol BS1 4UA

DUBLIN

T **020 7202 1400**

E **hello@giasurveyors.ie**

26-27 Upper Mount Street
Dublin Ireland
DO2 F890

GIA SURVEYORS LIMITED incorporated and registered in England and Wales with company number **14032506** whose registered office is at **The Whitehouse, Belvedere Road, London SE1 8GA**