
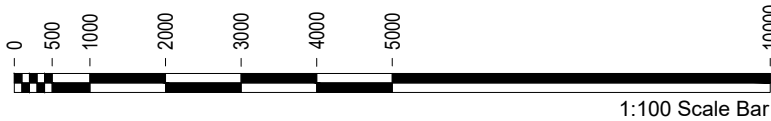
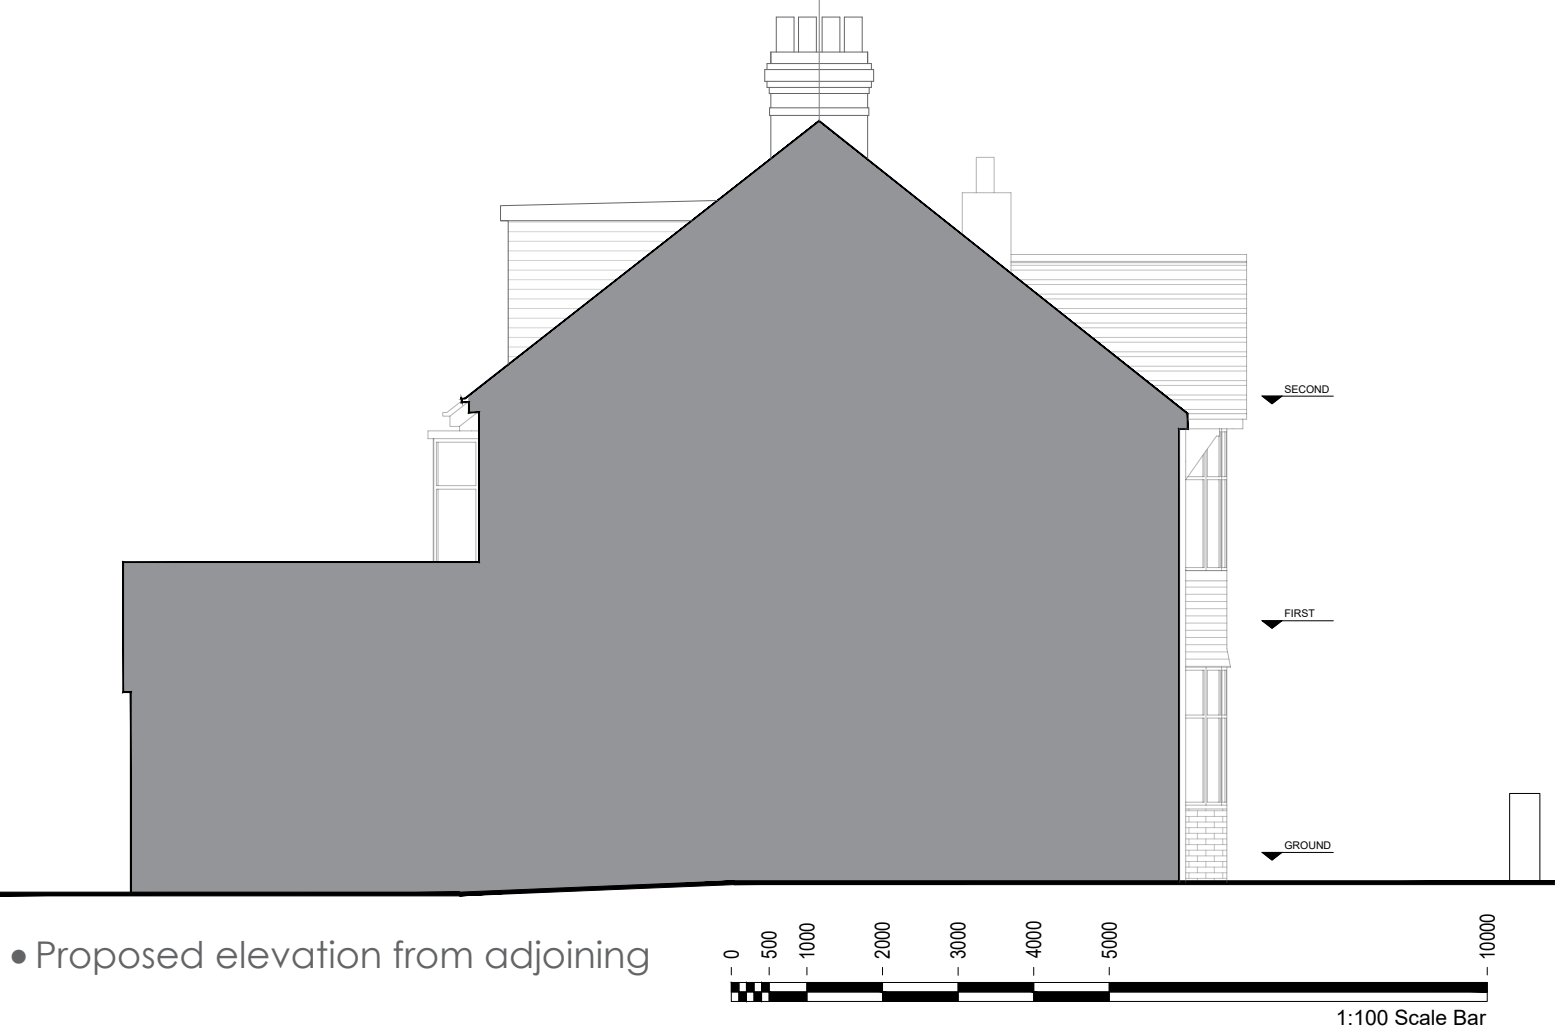


Material Key:

- 1. Render finish
- 2. Flat roof
- 3. Brick to match existing
- 4. Double doors with high level glazing
- 5. Aluminium sliding glazed doors
- 6. Aluminium hinged glazed door

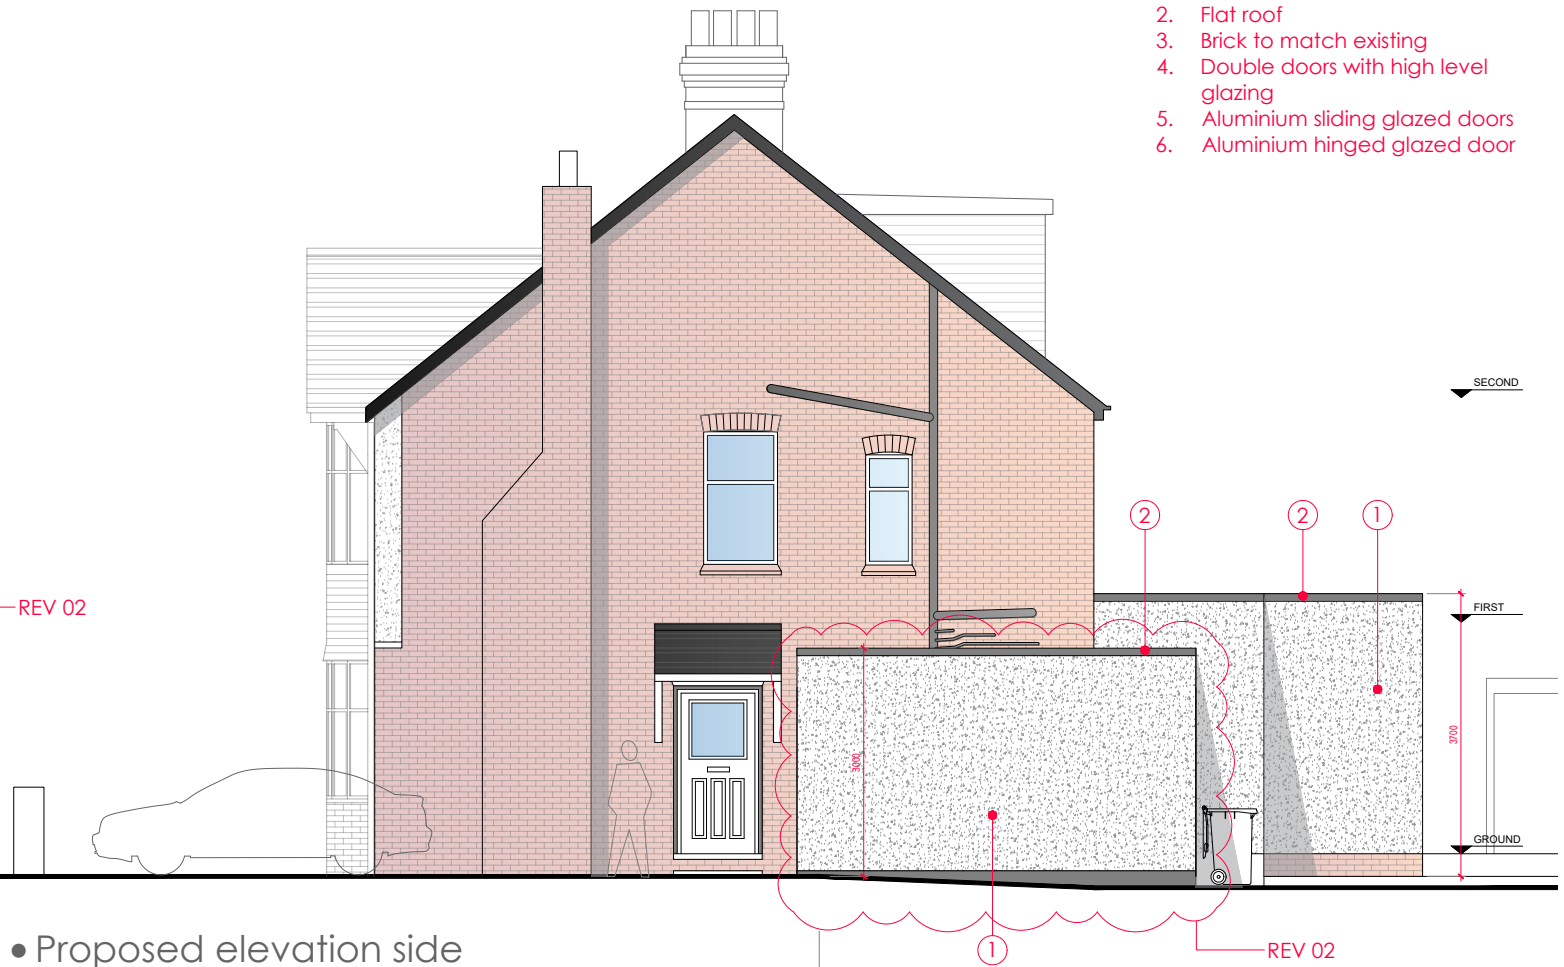

Project.
35 Danesmoor Rd,
Didsbury, M20 3JT

Scale.
1:100 @ A3

Title.
Proposed
Elevations

Drwg No.

009