

KEY PLAN

NOTES

THIS DRAWING MUST NOT BE SCALED.

ALL DIMENSIONS ARE TO BE VERIFIED AND CHECKED ON SITE. ANY DISCREPANCIES THAT ARE OR BECOME APPARENT SHOULD BE REPORTED TO CHAPMAN TAYLOR.

AREAS INDICATED ARE APPROXIMATE GROSS INTERNAL AREA. THEY RELATE TO THE LATEST AREAS OF THE BUILDING AT THE CURRENT STAGE OF DESIGN. ANY DECISIONS TO BE MADE ON THE BASIS OF THESE FIGURES SHOULD BE MADE AS TO PROJECT VIABILITY, PRE-LETTING, LEASE AGREEMENTS, OR THE LIKE, SHOULD INCLUDE DUE ALLOWANCE FOR THE INCREASES AND DECREASES INHERENT IN THE DESIGN DEVELOPMENT AND BUILDING PHASES.

© COPYRIGHT CHAPMAN TAYLOR 2017

REV	DATE	BY	DESCRIPTION	CHKD
P1	10.04.2017	CJW	Go Native Zone Amended	FR
P2	04.04.2017	CJW	PRELIMINARY ISSUE	FR

CLIENT

Mount Anvil
140 Aldersgate
London
EC1A 4HT

PROJECT

Kampus Manchester
Aytoun Street, Manchester

ARCHITECT

Chapman Taylor
INTERNATIONAL ARCHITECTS AND PLANNERS DESIGNERS
Bess Warehouse, 4 Castle Street, Castlefield, Manchester, M3 4LZ
Tel: +44 (0)161 828 8000 / Fax: +44 (0)161 828 8005
manchester@chapmantaylor.com

STRUCTURAL ENGINEER

BuroHappold Engineering
Essexgate
2nd Floor
Cassidy St
Manchester, M3 4LZ

SERVICES ENGINEER


TUV SUD
Suite 010 Level House
412 The Quadrant
Warrington, Cheshire
WA3 8PW

DRAWING TITLE

Site Wide - Level 00 - GA Plan
Plan
General Arrangement

PRELIMINARY

Scale 1:250 @ A1

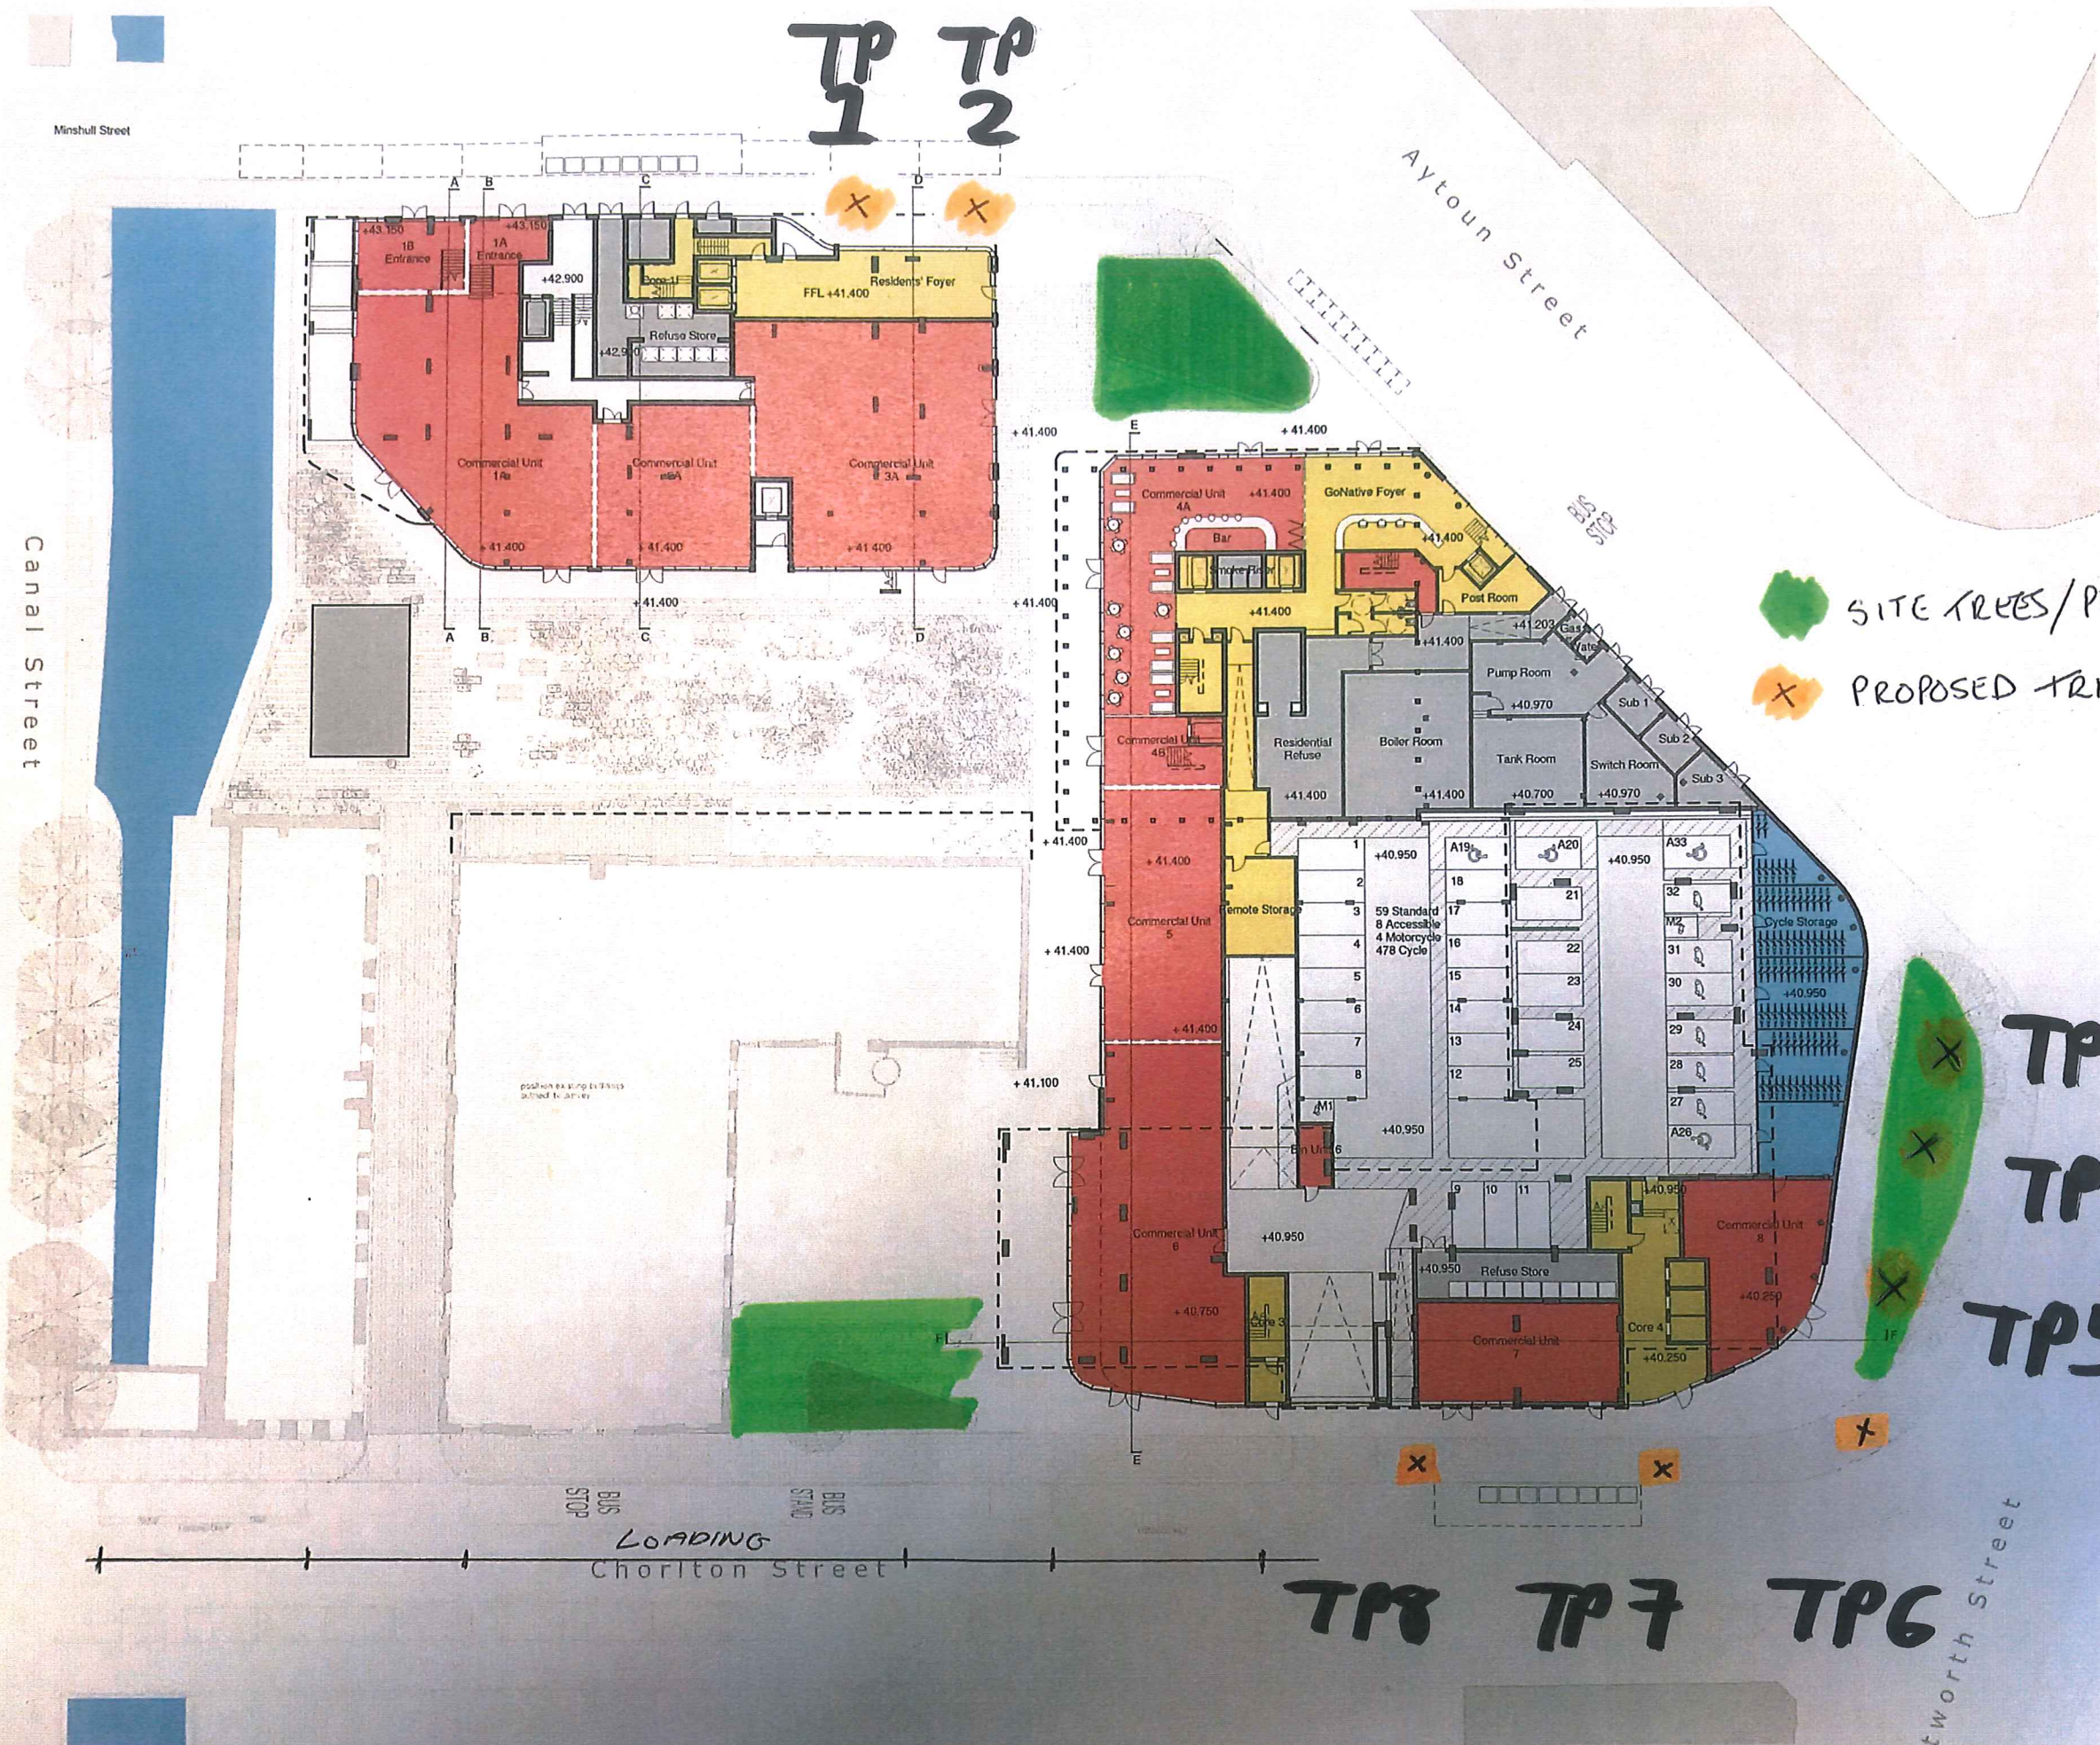

SITE TREES/PLANTING
 PROPOSED TRIAL PITS

TP3
 TP4
 TP5

TP8
 TP7
 TP6