



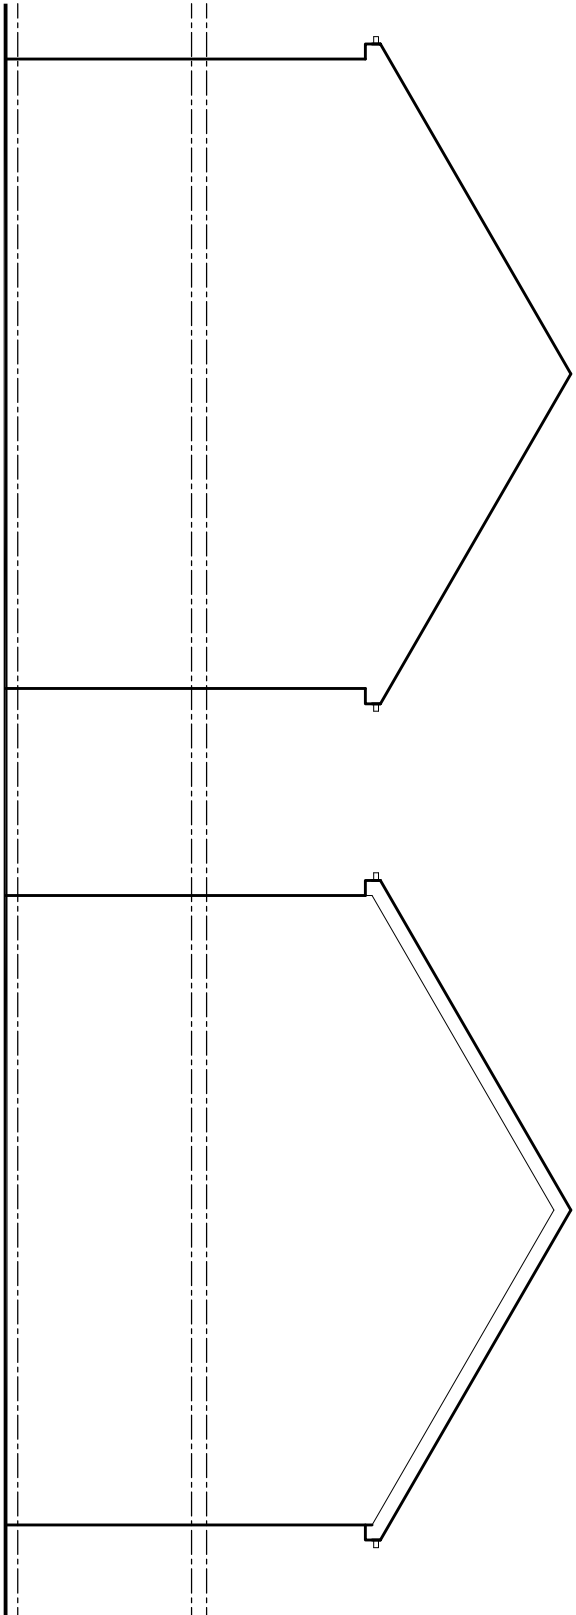


EXISTING SIDE ELEVATION

EXISTING SIDE ELEVATION

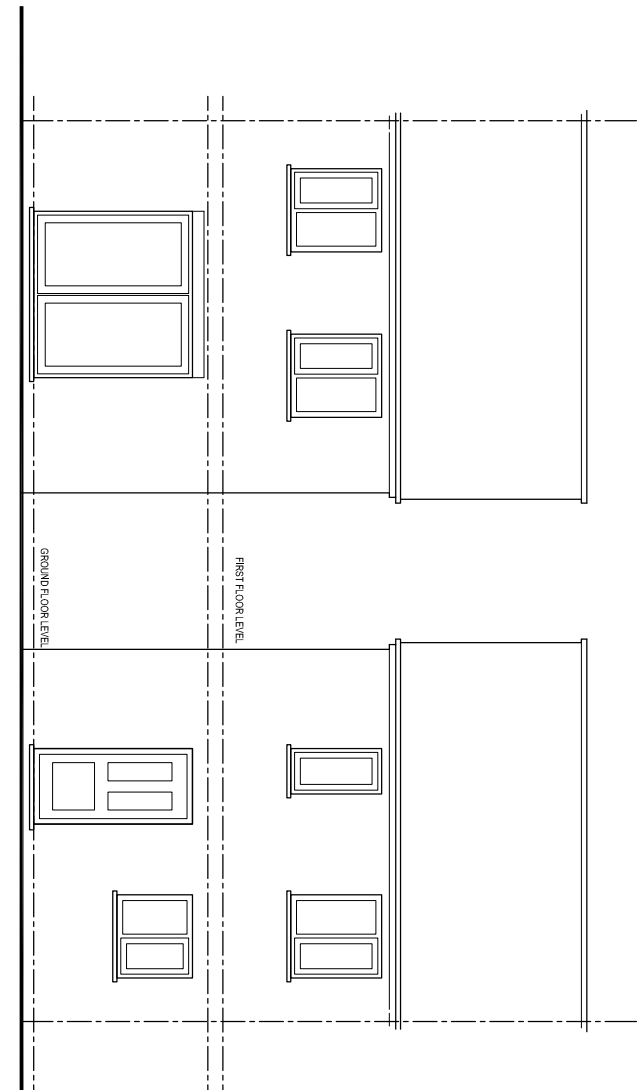

EXISTING REAR ELEVATION

EXISTING FRONT ELEVATION

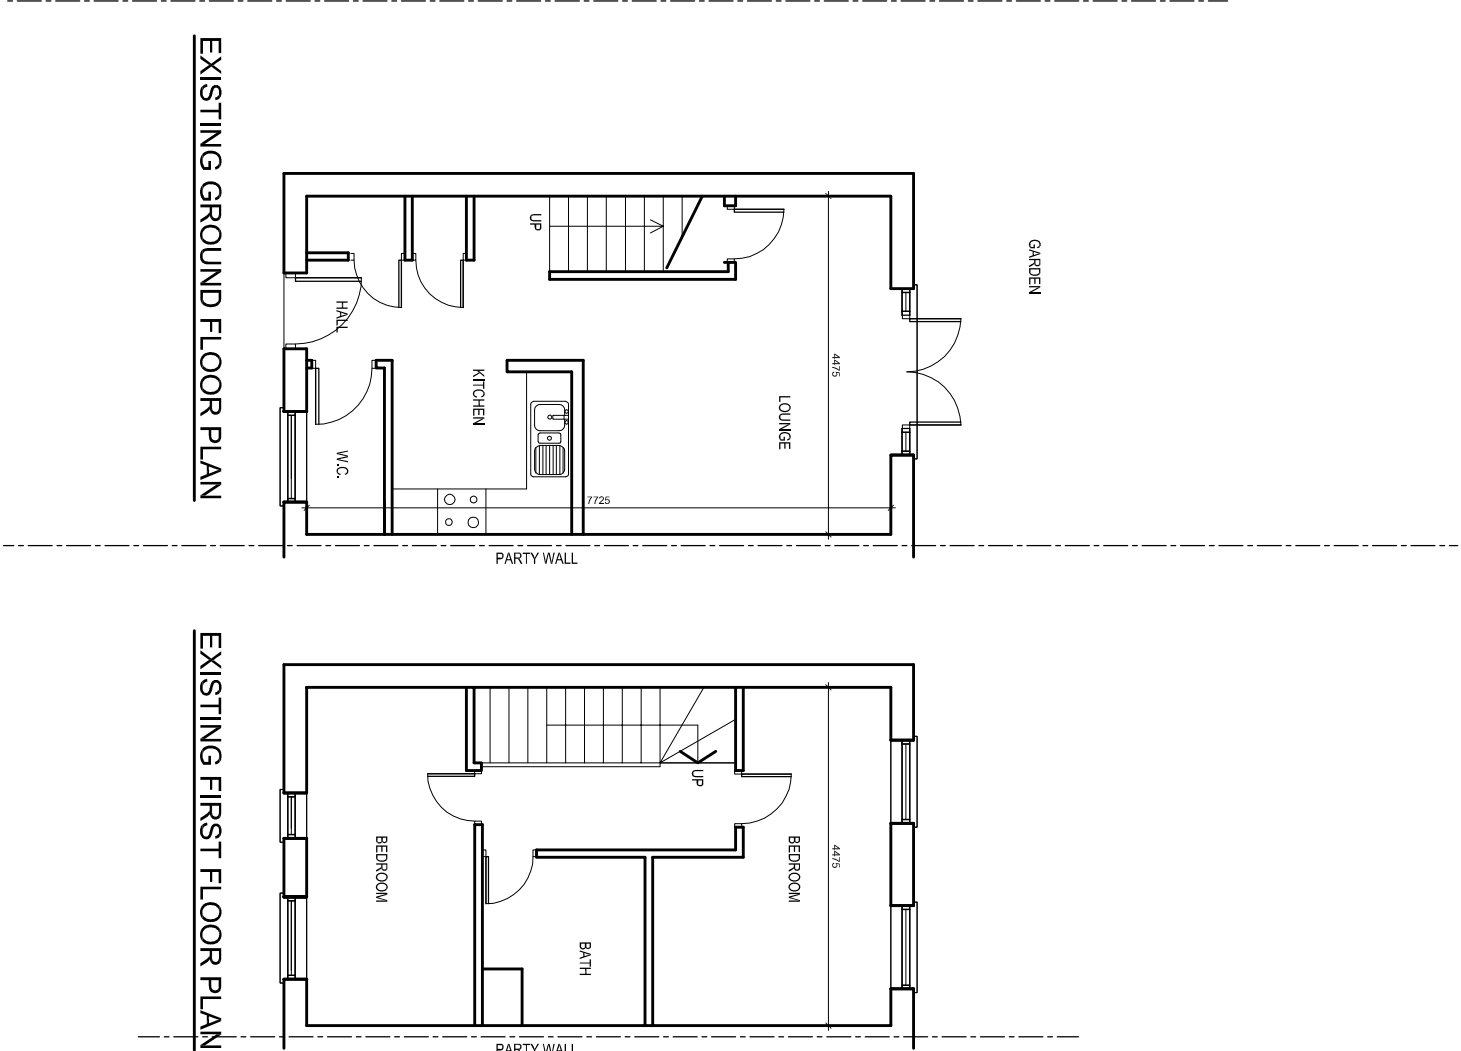

EXISTING GROUND FLOOR PLAN

EXISTING FIRST FLOOR PLAN