

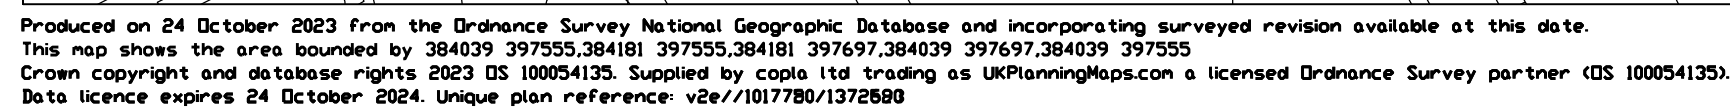
THE CONTRACTOR IS TO CHECK AND VERIFY ALL BUILDING AND SITE DIMENSIONS, LEVELS AND SEWER INVERT LEVELS AT CONNECTION POINTS BEFORE WORK STARTS.

THIS DRAWING IS TO BE READ AND CHECKED IN
CONJUNCTION WITH ENGINEERS AND OTHER
SPECIALIST DRAWINGS.

THE DRAWING AND THE WORKS DEPICTED ARE THE
COPYRIGHT OF STUDIO DJL AND MAY NOT BE
REPRODUCED EXCEPT BY WRITTEN PERMISSION.

TO BE READ IN CONJUNCTION WITH GA PLANS,
SECTIONS AND ELEVATIONS.

THIS DRAWING HAS BEEN PREPARED SOLELY FOR
PLANNING APPLICATION/ LAWFUL DEVELOPMENT
CERTIFICATE AND BUILDING CONTROL AND IS NOT
TO BE USED FOR ANY OTHER PURPOSE.
DIMENSIONS NOTED ARE INDICATIVE. ALL WALL,
FLOOR AND ROOF THICKNESSES AND SETTING OUT
TO BE CONFIRMED BY CONTRACTOR.

[illegible]

REV	DATE	DESCRIPTION
-----	------	-------------

STUDIO DJL
23 Hilldrop Road
BR1 4DB
Danny@studiodjl.com www.studiodjl.com

OB 2334 -03

DRG No	REV
2334-03_DJL_00_P_011	-

SCALE VARIES DATE 31-10-23

DRAWN BY **DL** INSPECTED BY

DRAWING
STATUS **PLANNING**