**Description:**
- Furniture Type 21 & 22 - Podium Pergola

**Material:**
- Frame: Galvanised Mild Steel
- High Tensile Wires: Stainless Steel

**Colour:**
- Anthracite Grey Ral 7016

**Finish:**
- Frame: Polyester Powder Coated

**Fixings / Supports**
- All fixings to be hidden and anti-vandal
- Fixings to fabricators detail and specification
- Supports and cross bracing to suppliers detail and specification

**Foundation and Sub-Base:**
- To engineers detail and specification

**NOTE:**

**Fabrication Drawings:**
- Complete fabrication drawings are to be submitted to the Landscape Architect for approval prior to manufacture.
- Note panel pattern to be mirrored from one elevation to the other to align the perforations.




**FT 21 TYPICAL DETAIL 001**
**PLAN @ 1:25**




**FT 22 TYPICAL DETAIL 001**
**PLAN @ 1:25**

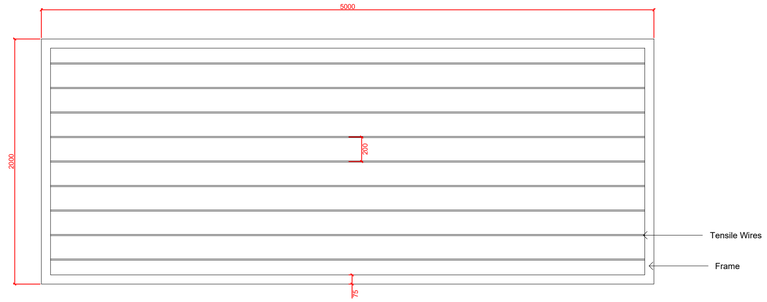


**TYPICAL PERGOLA DETAIL**
**ELEVATION 003 @ 1:25**

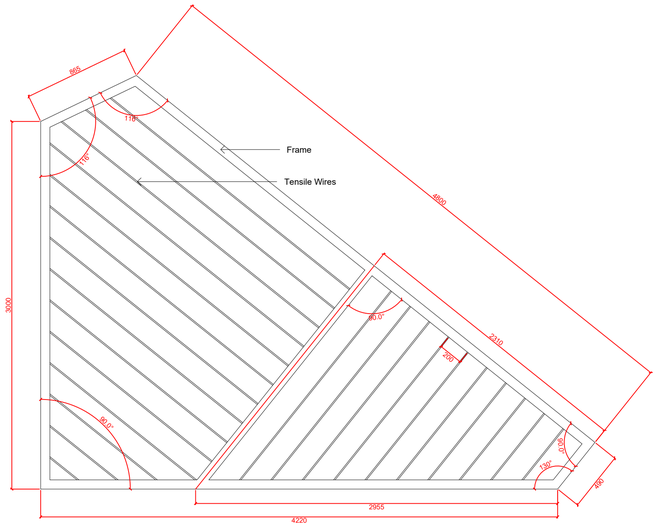


**TYPICAL PERGOLA DETAIL**
**ELEVATION 003 @ 1:25**

**21/22**
sheet
50021
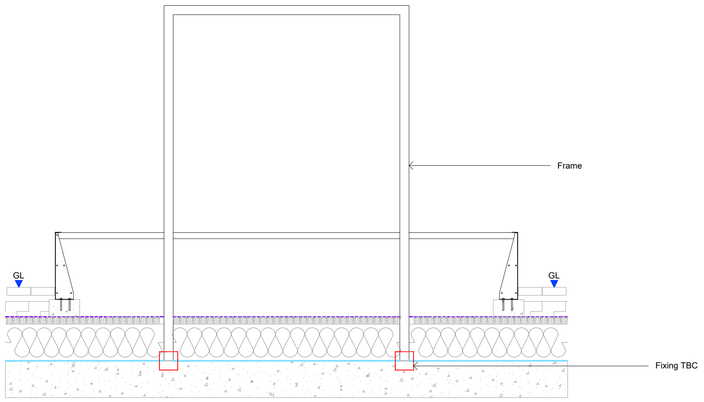
## Furniture Type 21 & 22: Podium Pergola

Scale: 1 : 25

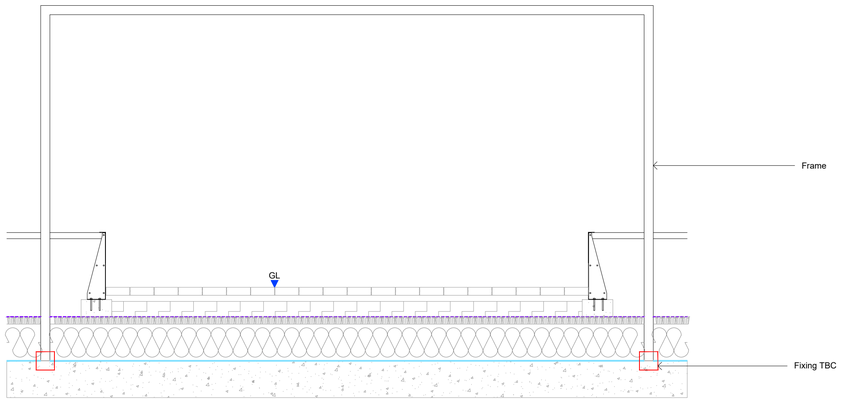**DESIGN INTENT**

NOTES

1. This drawing is to be read in conjunction with all other drawings and specifications.
2. Do not scale off this drawing. Written dimensions to be taken only.
3. Any discrepancies found between this drawing and other drawings and specifications in the construction documents must be referred to the Landscape Architect prior to work commencing.
4. This drawing must not be copied in whole or in part without prior written consent of Optimised Environments Ltd.
5. Survey information is based upon Topographical Survey.

DRAWING INFORMATION BASED UPON

CDM INFORMATION

KEY PLAN

| Issue | Revision | Initial | Date |
|---|---|---|---|
| 03 | RAL colour Updated | SB | 03.04.24 |
| 02 | Furniture Code Updated | CO | 10.07.23 |
| 01 | Stage 4 Update | CO | 15.12.22 |


optimised environments

**optimised environments ltd**

**EDINBURGH** 2nd Floor | Quartermile Two | 2 Lister Square | Edinburgh | EH3 9GL
t: 0131 221 5920 w: optimisedenvironments.com

**LONDON** Unit 6 | 36-42 New Inn Yard | Shoreditch | London | EC2A 3EY
t: 0203 984 4022 w: optimisedenvironments.com

**MANCHESTER** 86 Princess Street | Manchester | M1 6NG
t: 0161 696 7550 w: optimisedenvironments.com

Optimised Environments Ltd. Registered in Scotland:SC293985
Registered address 2nd Floor | Quartermile Two | 2 Lister Square | Edinburgh | EH3 9GL


Client

**Downing Living (Manchester) Limited**

Project

**PLOT 11 FIRST STREET SOUTH**

**Manchester**

Drawing Title

**Furniture Type 21 & 22**
**Podium Pergola**

**Page 1 of 1**

Scale Bar 0.1m 0.2m 0.3m 0.4m 0.5m

North

| | | | |
|---|---|---|---|
| Scale: | **1:10@A1** | Date: | **23.09.22** |
| By: | **SB** | Status: | **TENDER** |
| Checked: | **CO** | Approved: | **AW** |

Drawing Number **M90183_50021**

Rev **03**

Computer File: R:\Projects\2019\M90183_FirstStr\CAD\AUTOCAD\SHEETS\DETAILS