



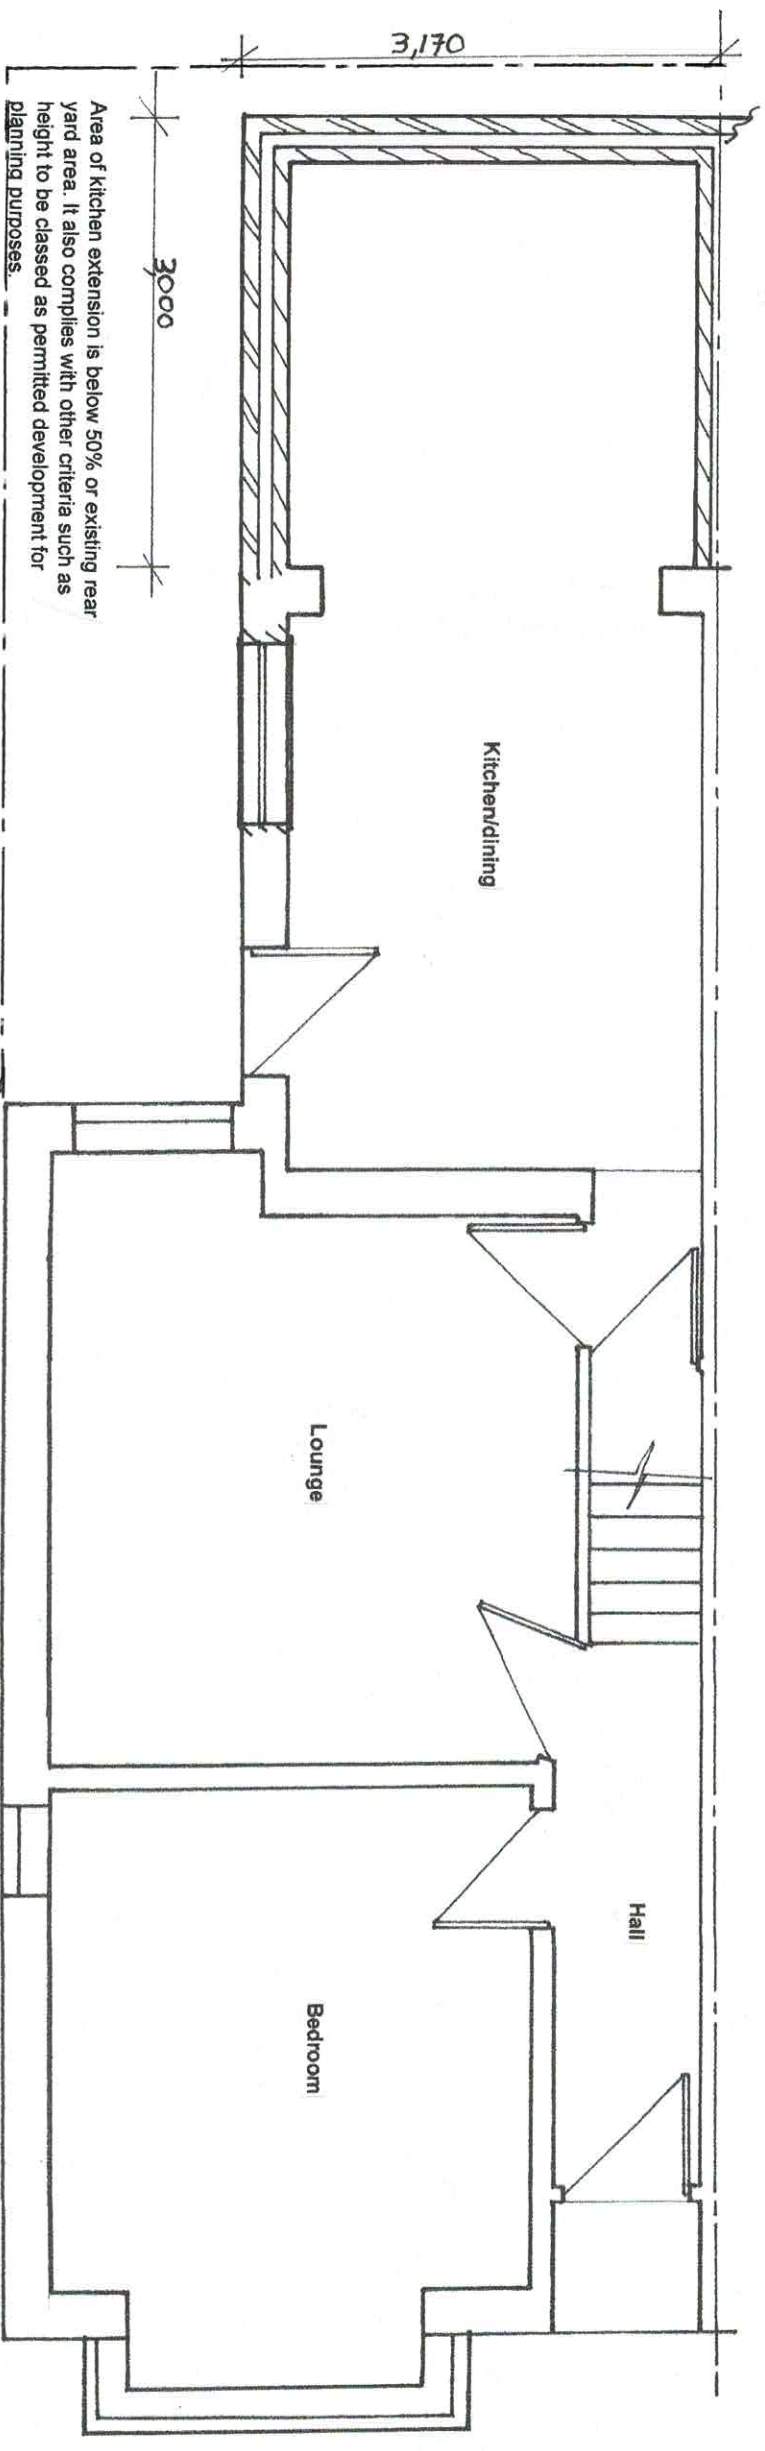

**PROPOSED
GROUND FLOOR
LAYOUT**

Area of existing amenity space to
Side and rear of property = 19.30 Sq.M.
Allowable extension size allowed
under permitted development is
50% X 19.30 = 9.65 Sq.M.
Actual new area of extension is
3.0M X 3.17M = 9.51 Sq.M
Therefore satisfactory

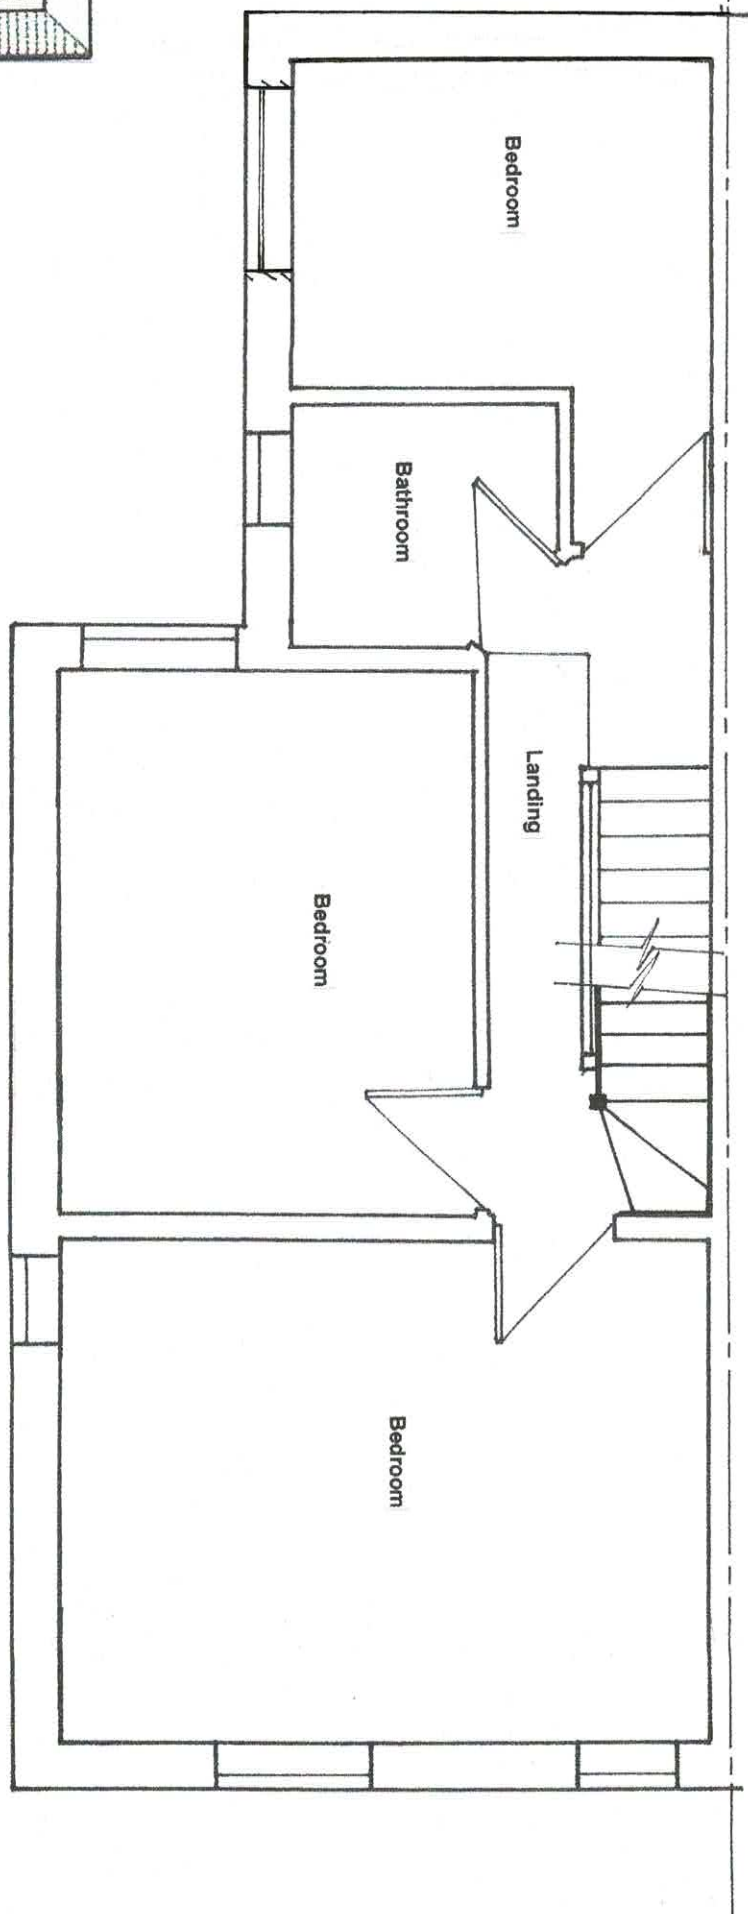

**PROPOSED
FIRST FLOOR
LAYOUT**

