




TYPICAL KINGSFOLD AVENUE SECTION
WITH VEHICLE CROSS OVER

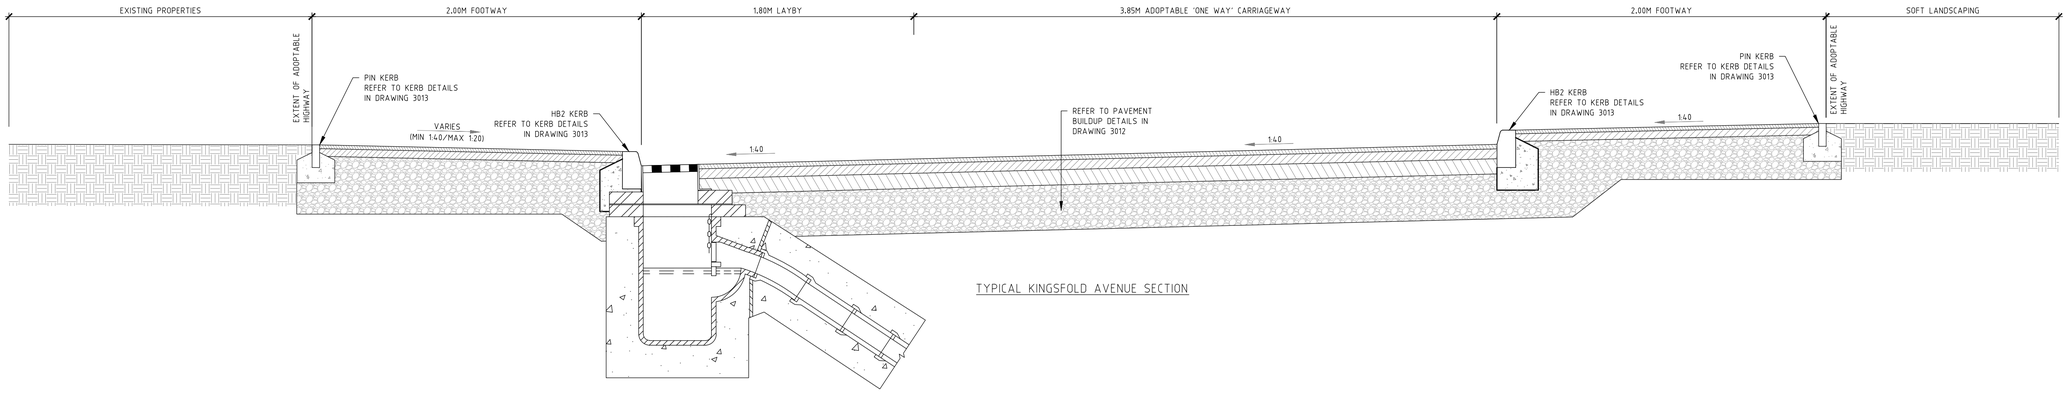


TYPICAL KINGSFOLD AVENUE SECTION

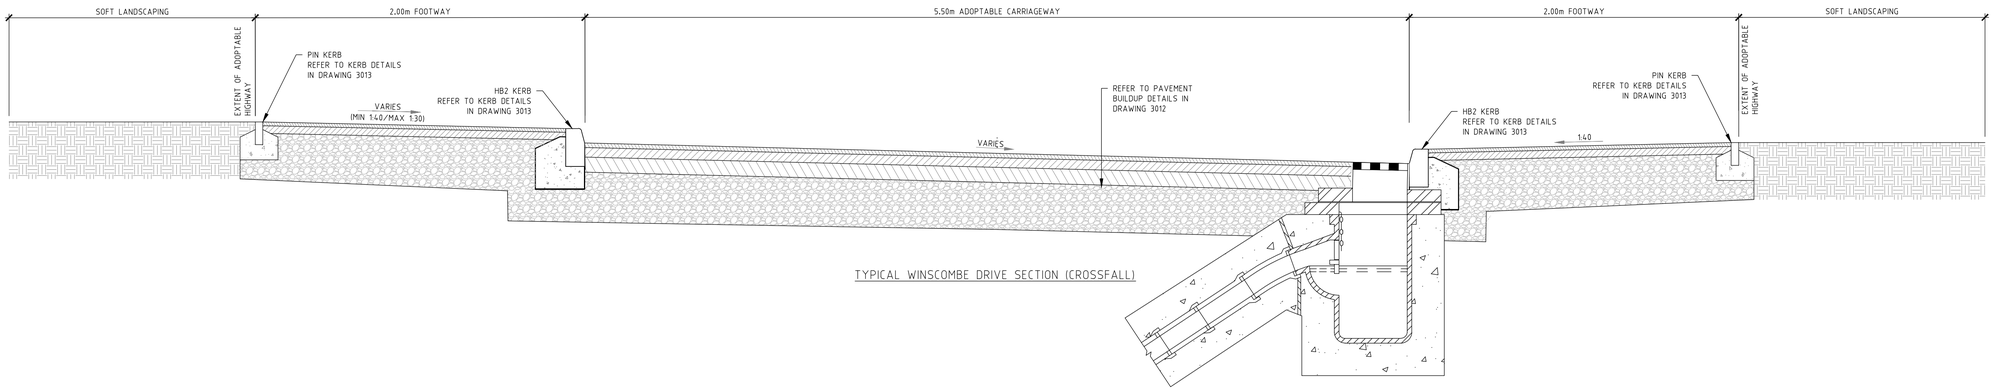

TYPICAL WINSCOMBE DRIVE SECTION (CROSSFALL)

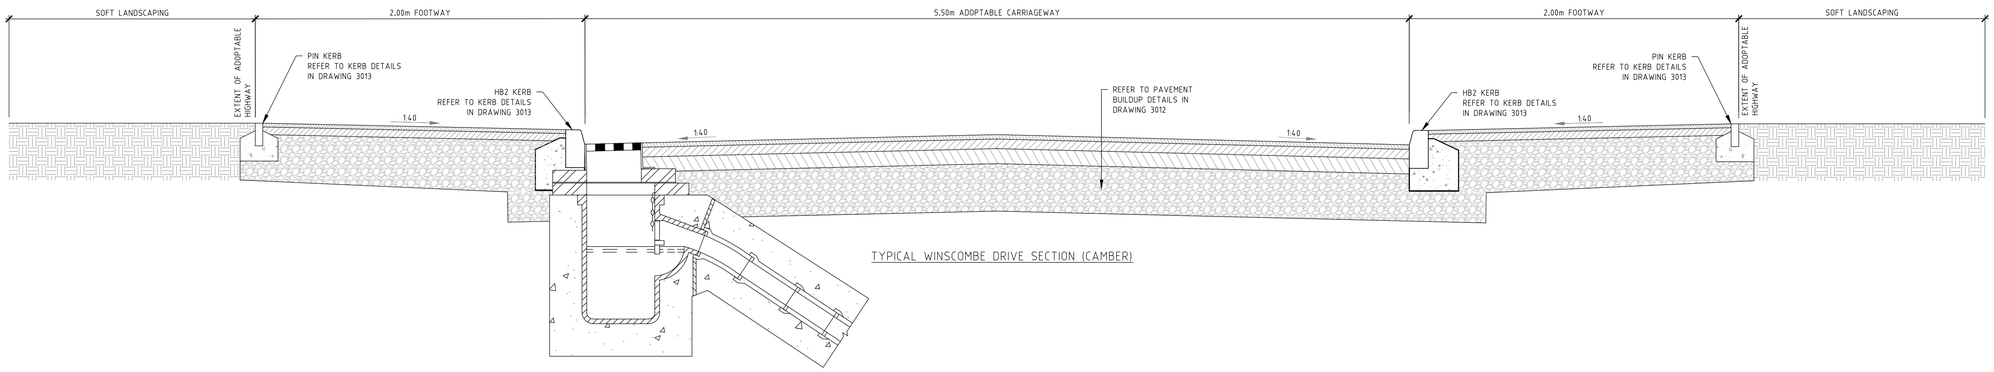

TYPICAL WINSCOMBE DRIVE SECTION (CAMBER)

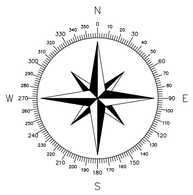

NOTES

1) FOR KERB DETAILS REFER TO DRAWING 221625-EDGE-STH-XX-DR-C-3013
2) FOR PAVEMENT DETAILS REFER TO DRAWING 221625-EDGE-STH-XX-DR-C-3012
3) FOR DRAINAGE DETAILS REFER TO DRAWINGS 221625-EDGE-STH-XX-DR-C-3017 AND 221625-EDGE-STH-XX-DR-C-3204
4) DRAWING IS SUBJECT TO APPROVAL BY MCC HIGHWAYS UNDER SECTION 278 AGREEMENT.

Rev	Date	Description	By	Chk
P02	11.06.24	4th Technical Review Comments	A.R.	R.A.
P01	28.02.24	PRELIMINARY - Issued for Information	A.R.	R.A.

EDGE CONSULTING ENGINEERS
www.edgece.com
Manchester . UK
3rd Floor, Conavon Court,
12 Blackfriars Street,
Manchester, M3 5BQ,
United Kingdom
T: +44 (0) 161 834 1938
E: manchester@edgece.com

The concepts + information contained in this document are the copyright of EDGE Consulting Engineers. Use or copying of this document in whole or in part without the written permission of EDGE Consulting Engineers constitutes an infringement of copyright.
DO NOT SCALE DRAWINGS. IF IN DOUBT, ASK!

Project Name
COLLYHURST VILLAGE

Client
DEX CONSTRUCTION

Designed	Drawn	Checked	Scale @ A1
A.R.	A.R.	R.A.	1:200

Drawing Title
CROSS SECTIONS

Project No.
221625

PRELIMINARY
NOT FOR CONSTRUCTION

Drawing No.
221625-EDGE-STH-XX-DR-C-3014

Revision
P02

FILENAME
PLOT DATE
0 mm 10 20 30 40 50