ELEVATION BB

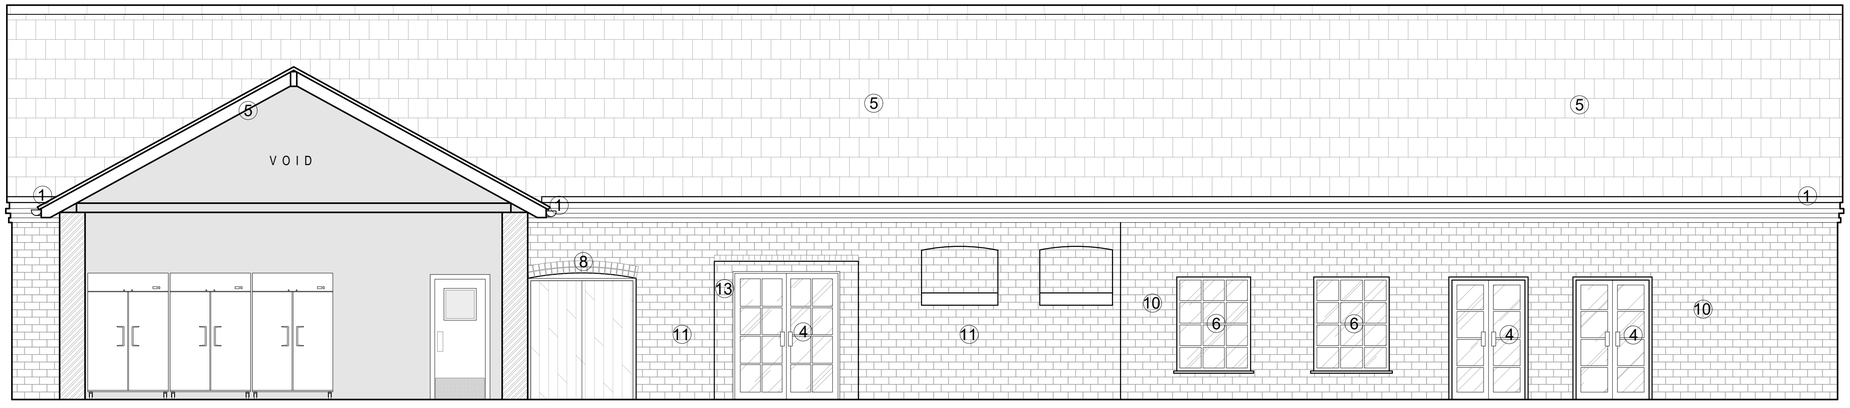

ELEVATION CC

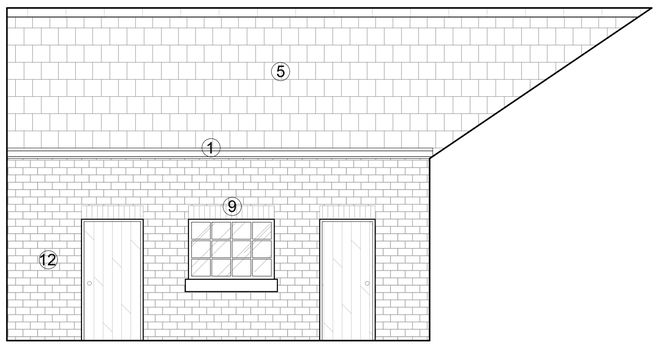

ELEVATION DD

All dimensions are to be checked on site, any discrepancies are to be reported to the Architect before work commences.Do not scale from this drawing.

This drawing is to be read in conjunction with all relevant consultants and specialists drawings/ documents, any discrepancies are to be reported to the architect before the affected work commences.

This drawing is copyright.

1. Original rain water goods to be re installed.
2. Brick slips to be installed to match existing brick.
3. Window frames to be painted and made good.
4. New timber framed doors to be installed.
5. New batons, roof liner and tiles to be replaced. tiles to be welsh slate.
6. New fixed double glazed timber frame windows to be installed and painted on site.
7. Roof to be cut back to original line, and original rainwater goods to be installed.
8. Arches to be re opened and doors to be installed.
9. Window to be installed to allow light in to kitchen prep area.
10. Brick slips to be installed to match existing brick.
11. Original brick work to be cleaned down with wire brush.

Rev		
Rev B	Updated Key Plan	08/05/24

ARCHITECTURE AND DESIGN

Project Wolfgang & Maria's	
Client Allied London	
Drawing Elevations BB CC DD	
Scale 1:50@A1 1:100@A3	Date 22/06/2023
Number 004	Revision Rev B