

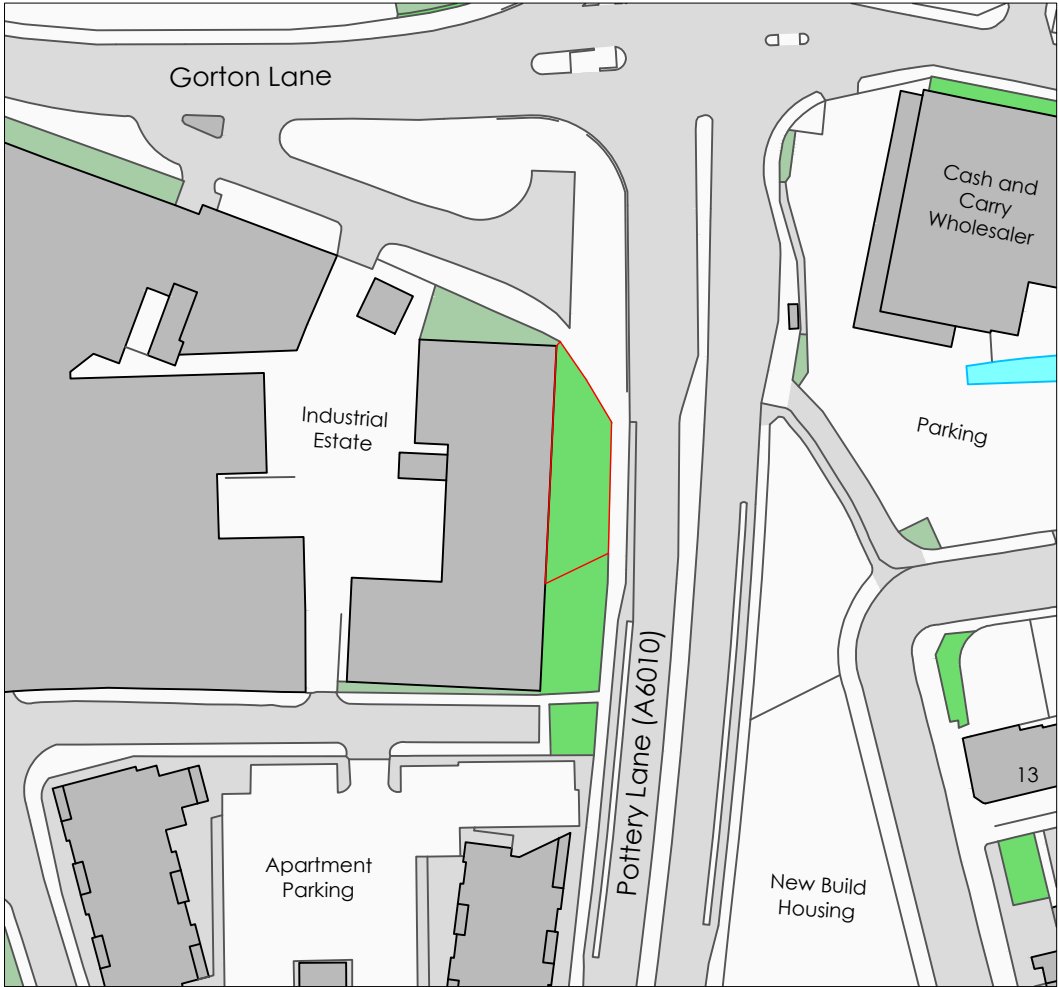


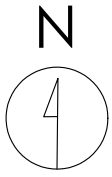

Crown copyright and database rights (2021) OS (100063368)

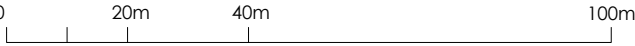

Title
Site Location Plan

Address
Pottery Lane At Gorton Road,
Manchester, M12 5DX



Client

Job No. 12873
Issued 16/02/24


Scale
1:1250 @ A3

Key
1. Site Boundary

All information is to be checked on site for accuracy and fit. Only drawings with WD status with the most recent revision are to be used for construction.

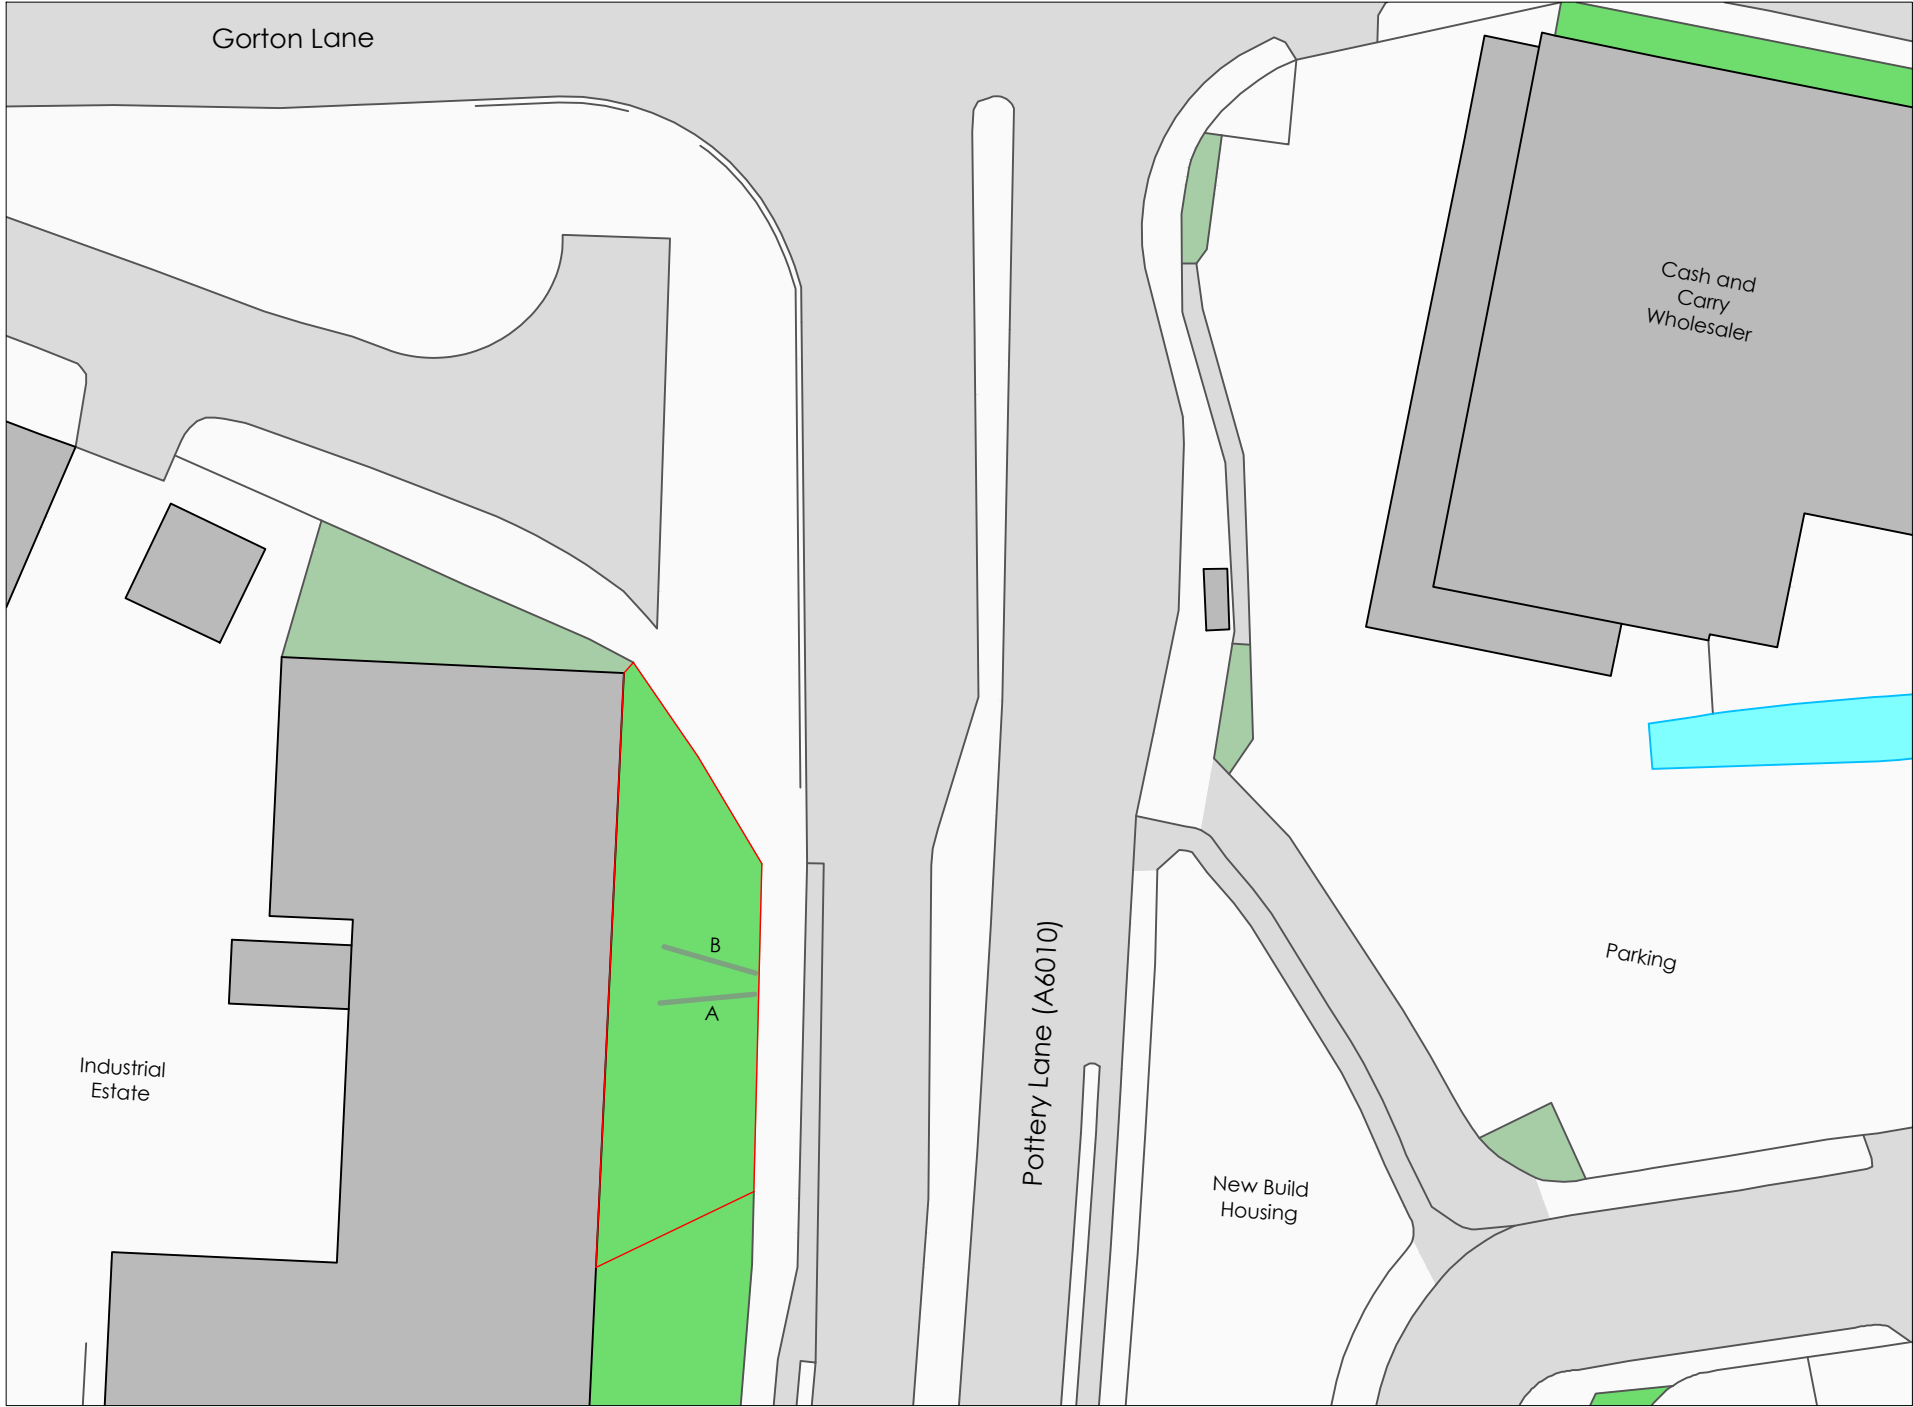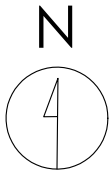

Crown copyright and database rights (2021) OS (100063368)

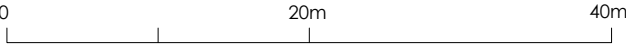

Title
Existing Site Plan

Address
Pottery Lane At Gorton Road,
Manchester, M12 5DX

Client

Job No.
12873



Issued
16/02/24

Scale
1:500 @ A3


Key

1.	Site Boundary
2.	Existing Advertising Panel

All information is to be checked on site for accuracy and fit. Only drawings with WD status with the most recent revision are to be used for construction.

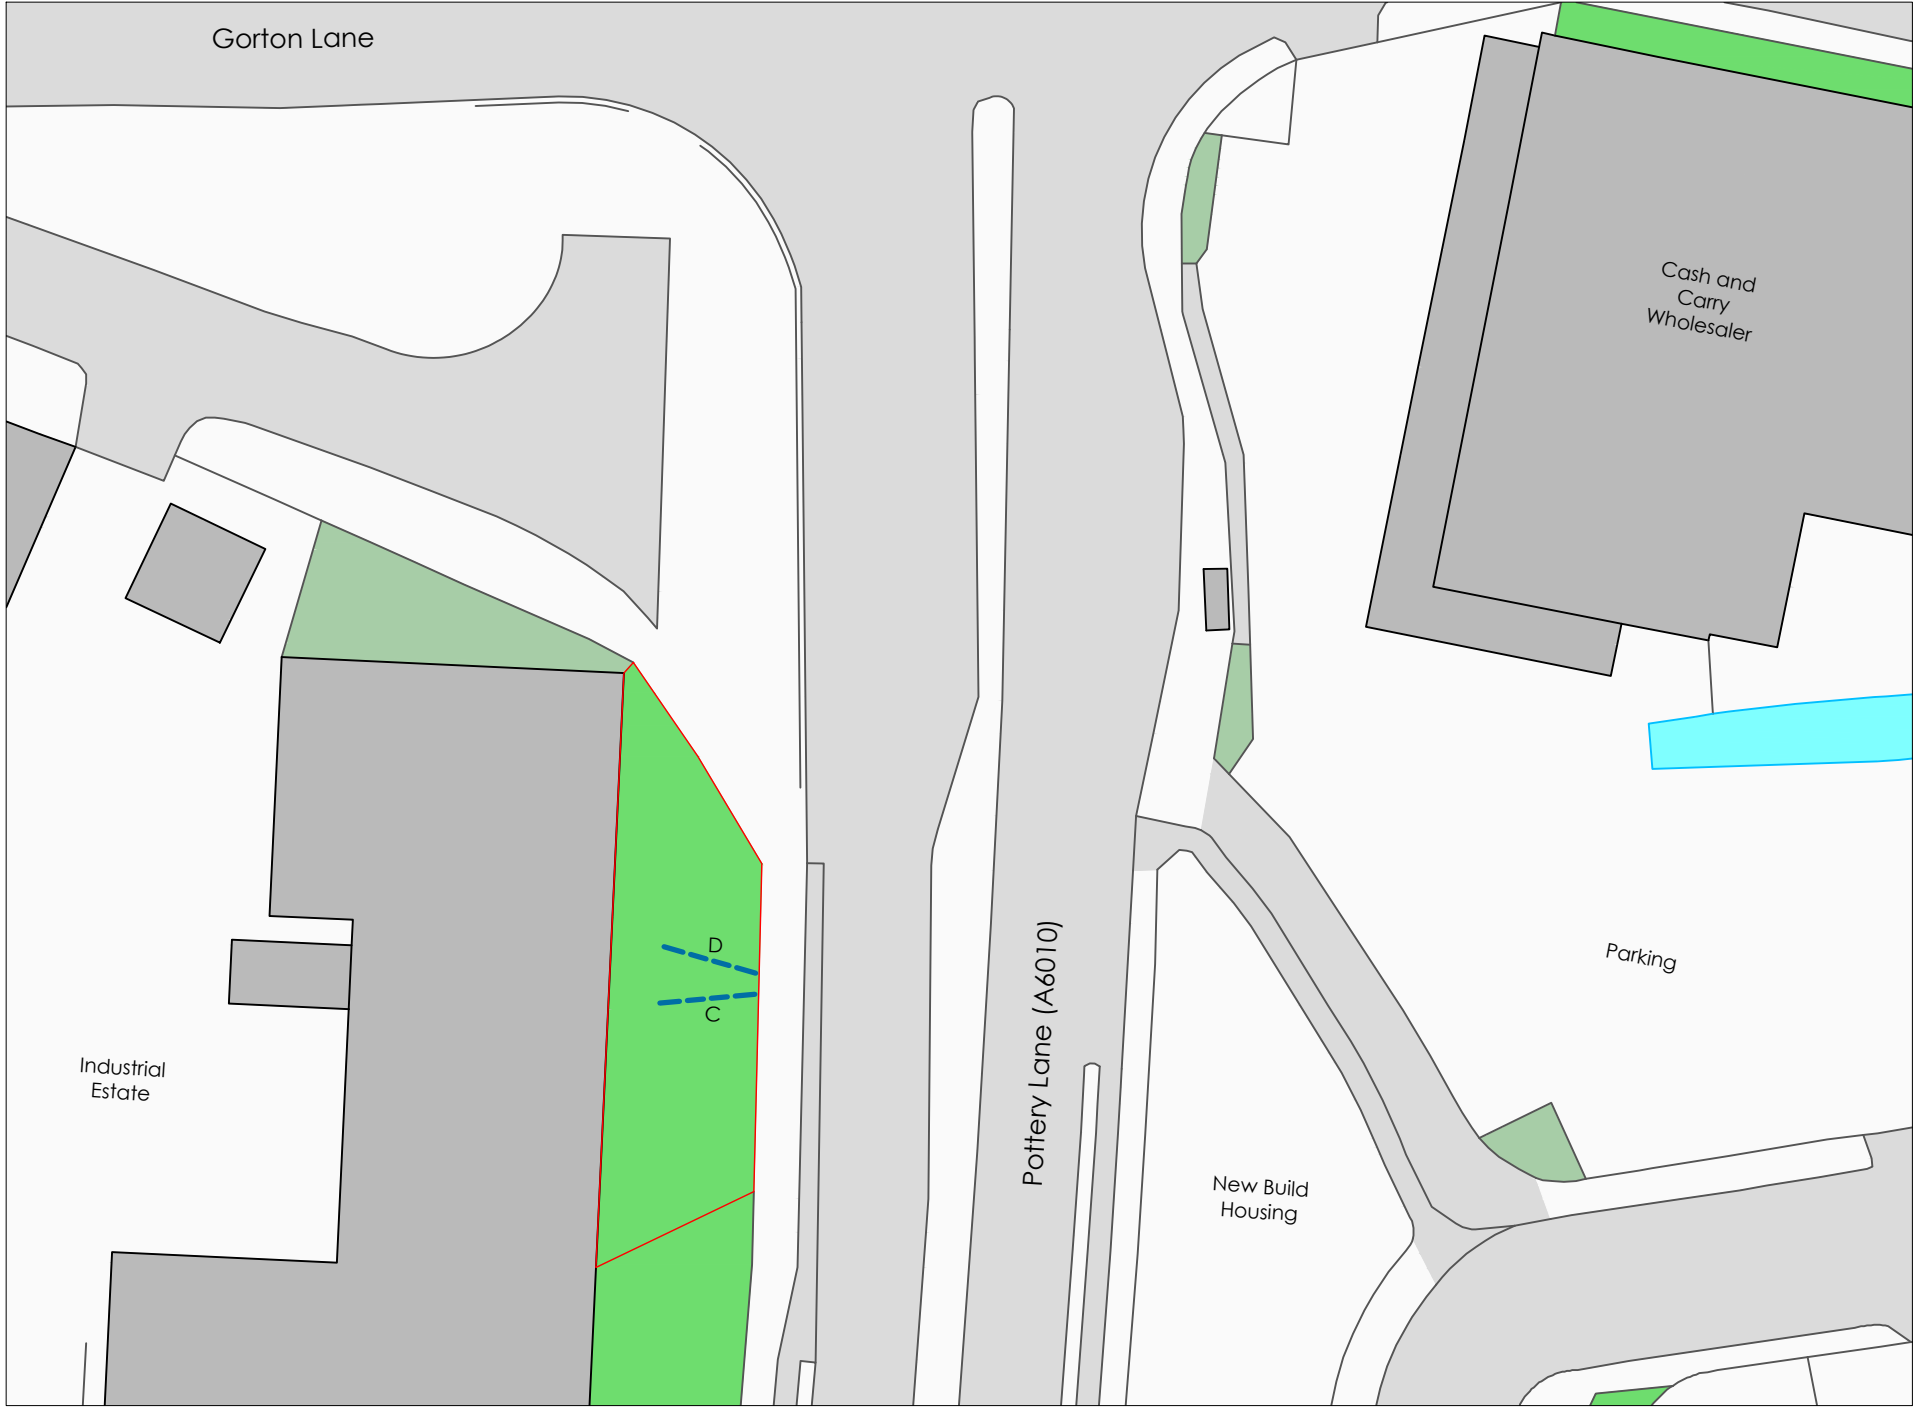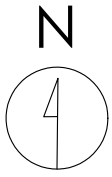

Crown copyright and database rights (2021) OS (100063368)

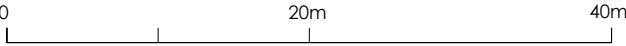

Title
Proposed Site Plan

Address
Pottery Lane At Gorton Road,
Manchester, M12 5DX

Client

Job No.
12873


Issued
16/02/24

Scale
1:500 @ A3


Key

1.	Site Boundary
2.	Proposed Digital Display


All information is to be checked on site for accuracy and fit. Only drawings with WD status with the most recent revision are to be used for construction.

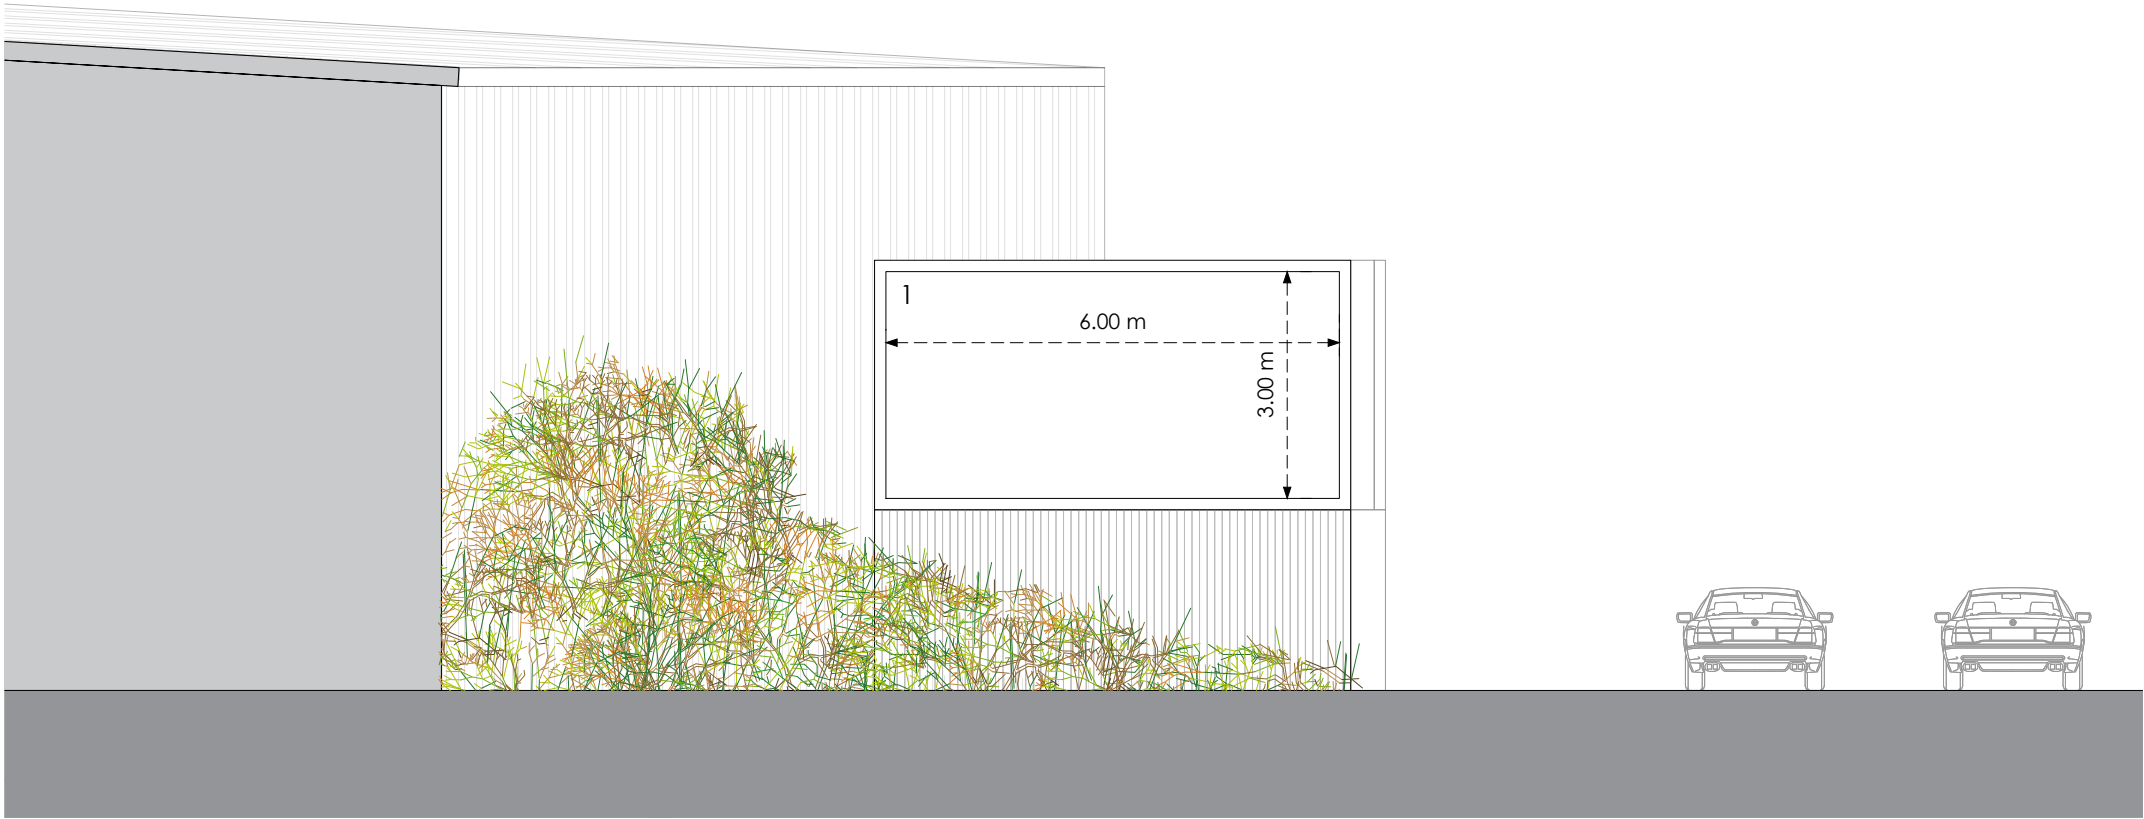


Front Panel A

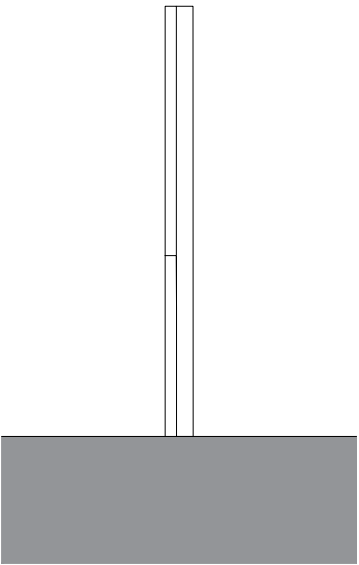

Side
Existing

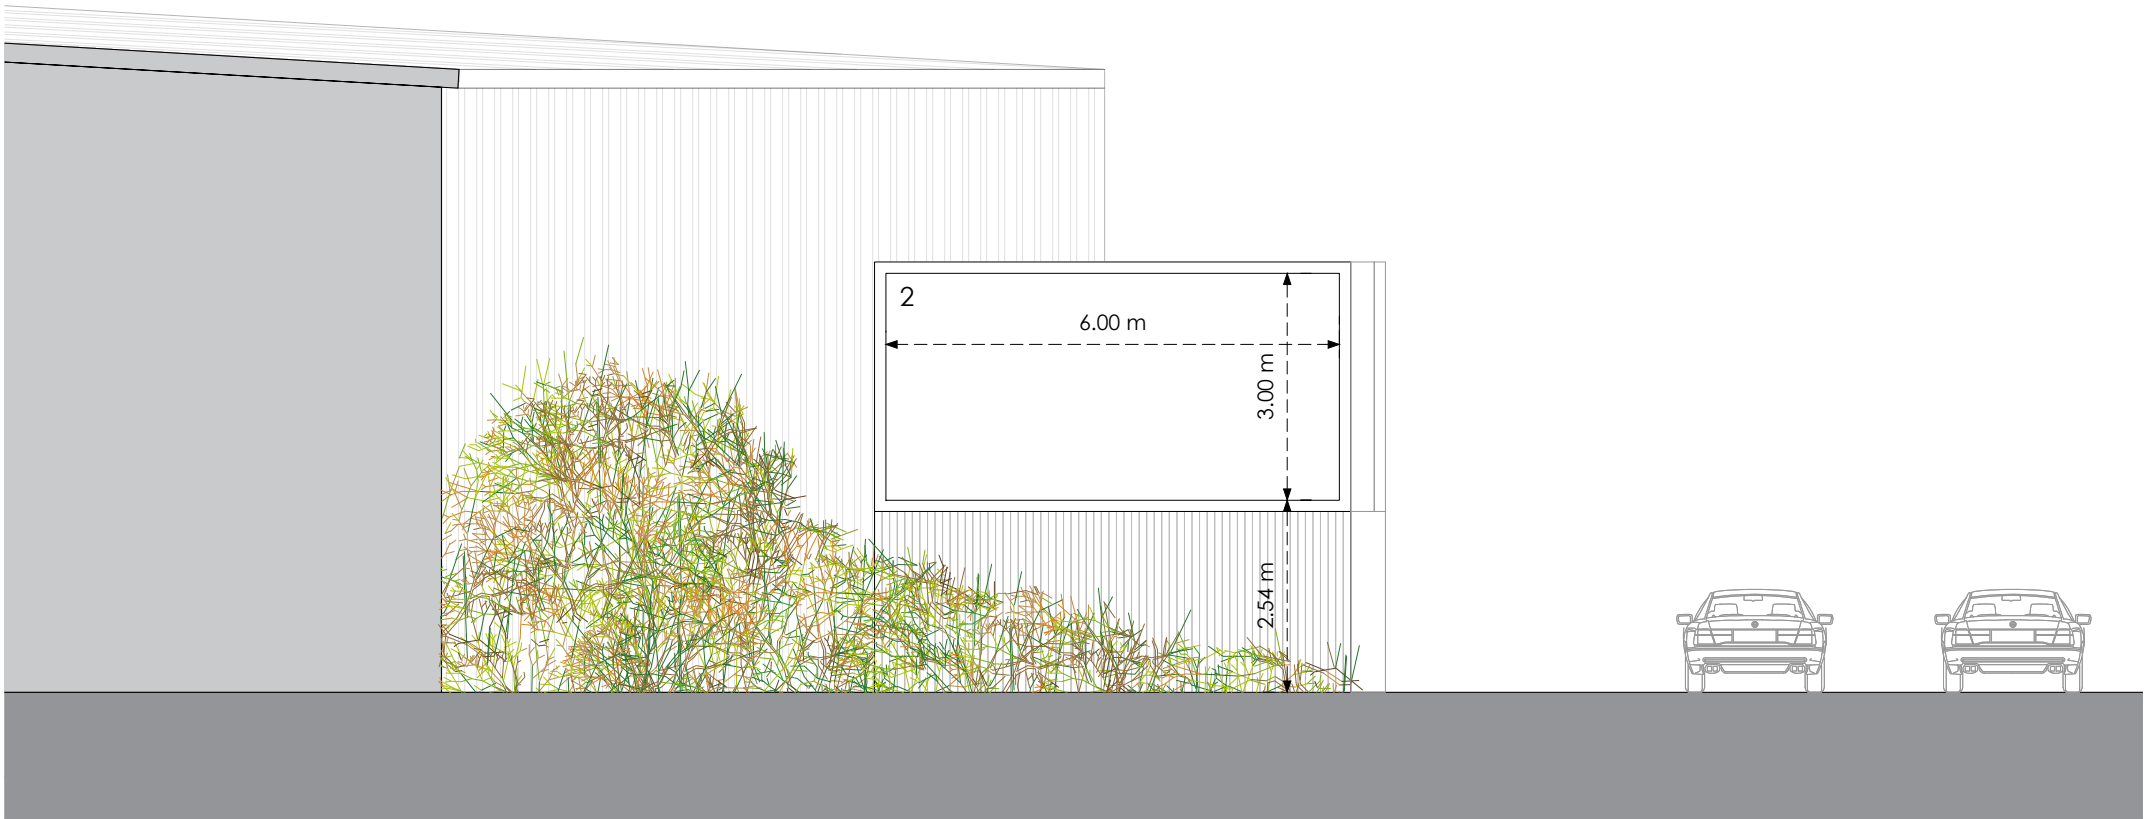

Front Panel C

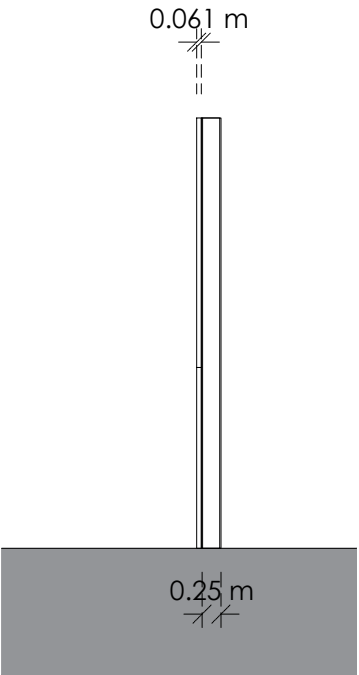

Side
Proposed

0 4m 8m

Title
Existing and Proposed Elevations

Address
Pottory Lane At Gorton Road,
Manchester, M12 5DX


Client

Job No. 12873 **Issued** 16/02/24


Scale
1:100 @ A3

Key
1. Existing Advertising Panel
2. Proposed Digital Display


All information is to be checked on site for accuracy and fit. Only drawings with WD status with the most recent revision are to be used for construction.

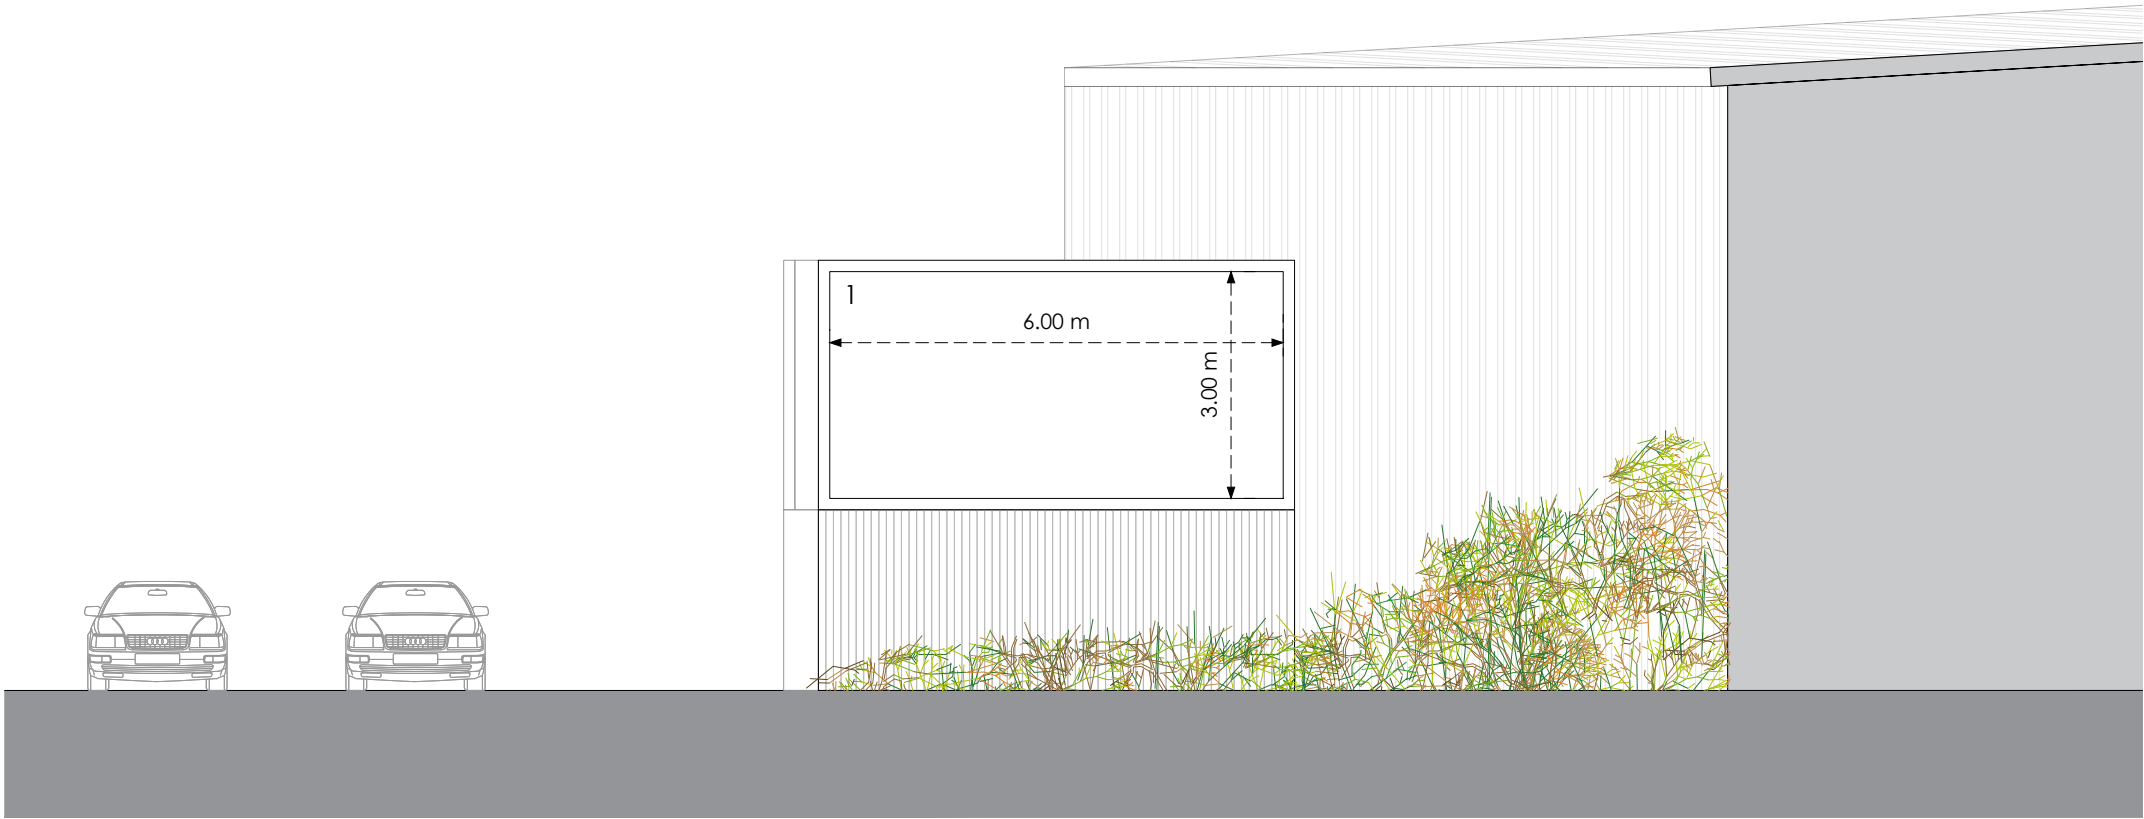


Front Panel B

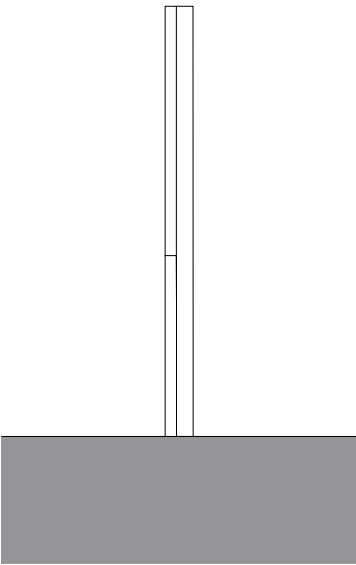


Side Existing

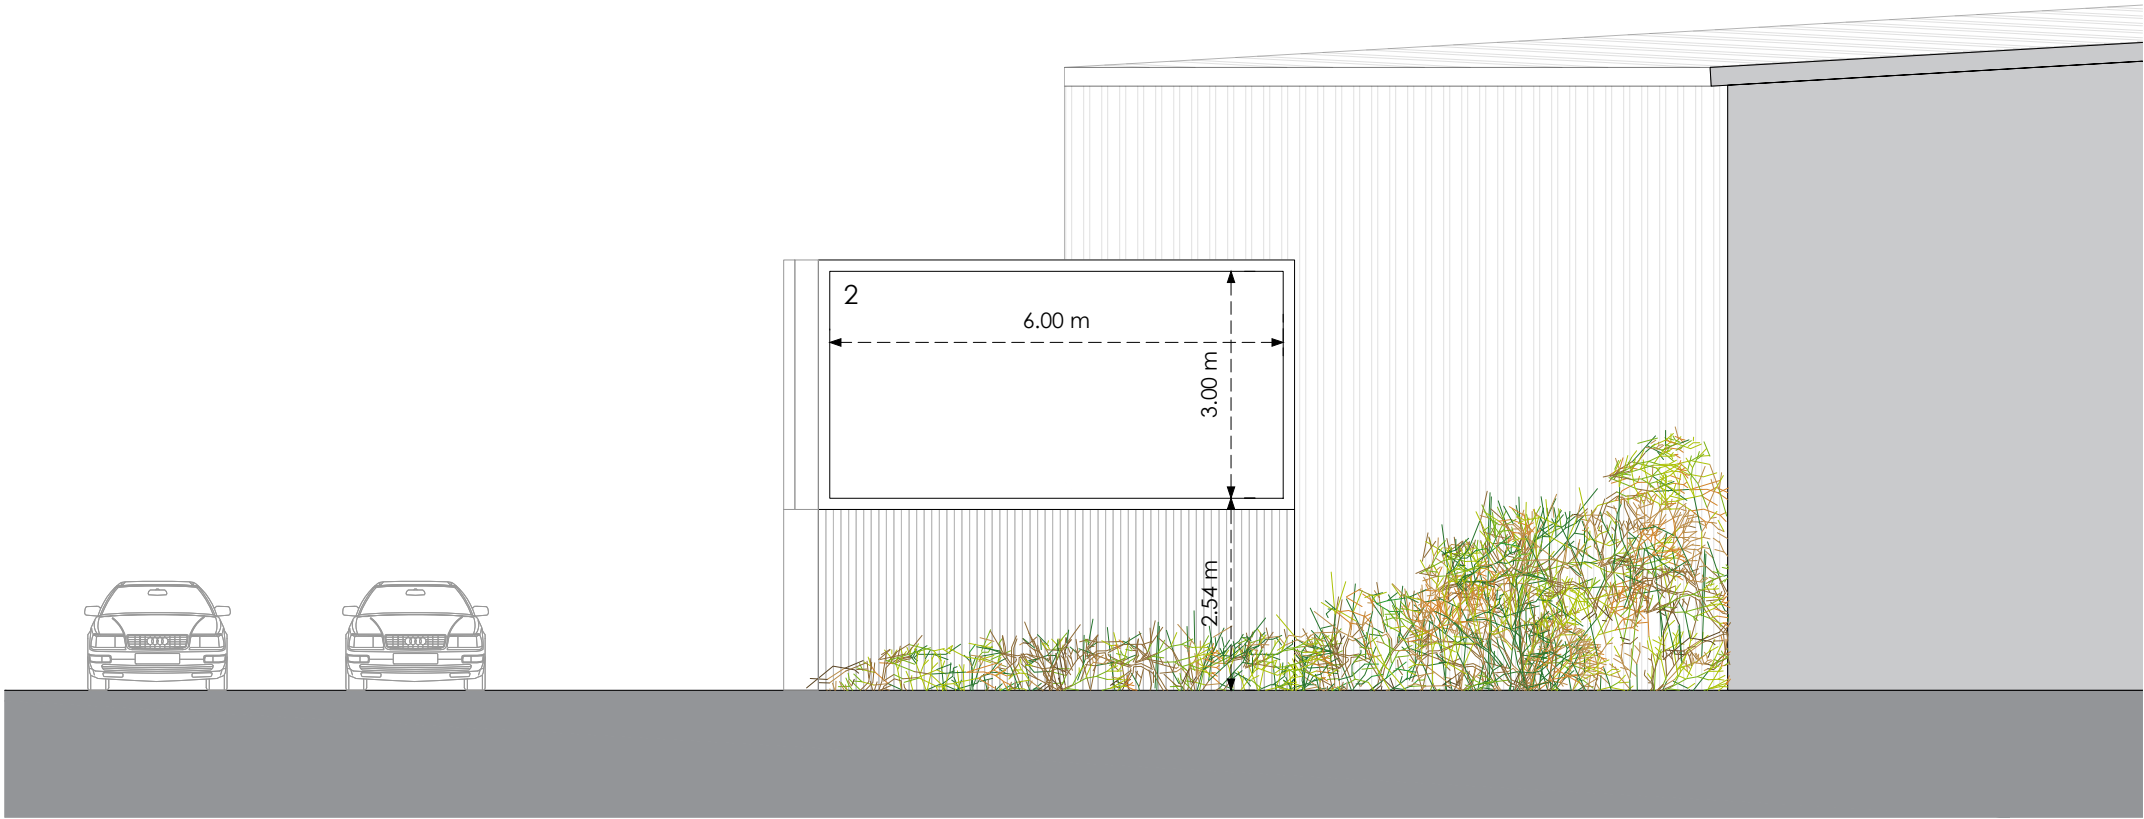

Front Panel D

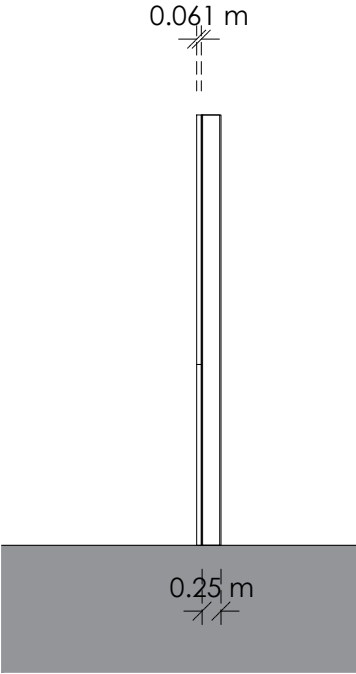

Side Proposed

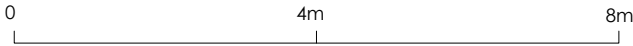

Title
Existing and Proposed Elevations

Address
Pottery Lane At Gorton Road,
Manchester, M12 5DX

Client

Job No. 12873
Issued 16/02/24

Scale
1:100 @ A3

- Key**
- 1. Existing Advertising Panel
 - 2. Proposed Digital Display

All information is to be checked on site for accuracy and fit. Only drawings with WD status with the most recent revision are to be used for construction.