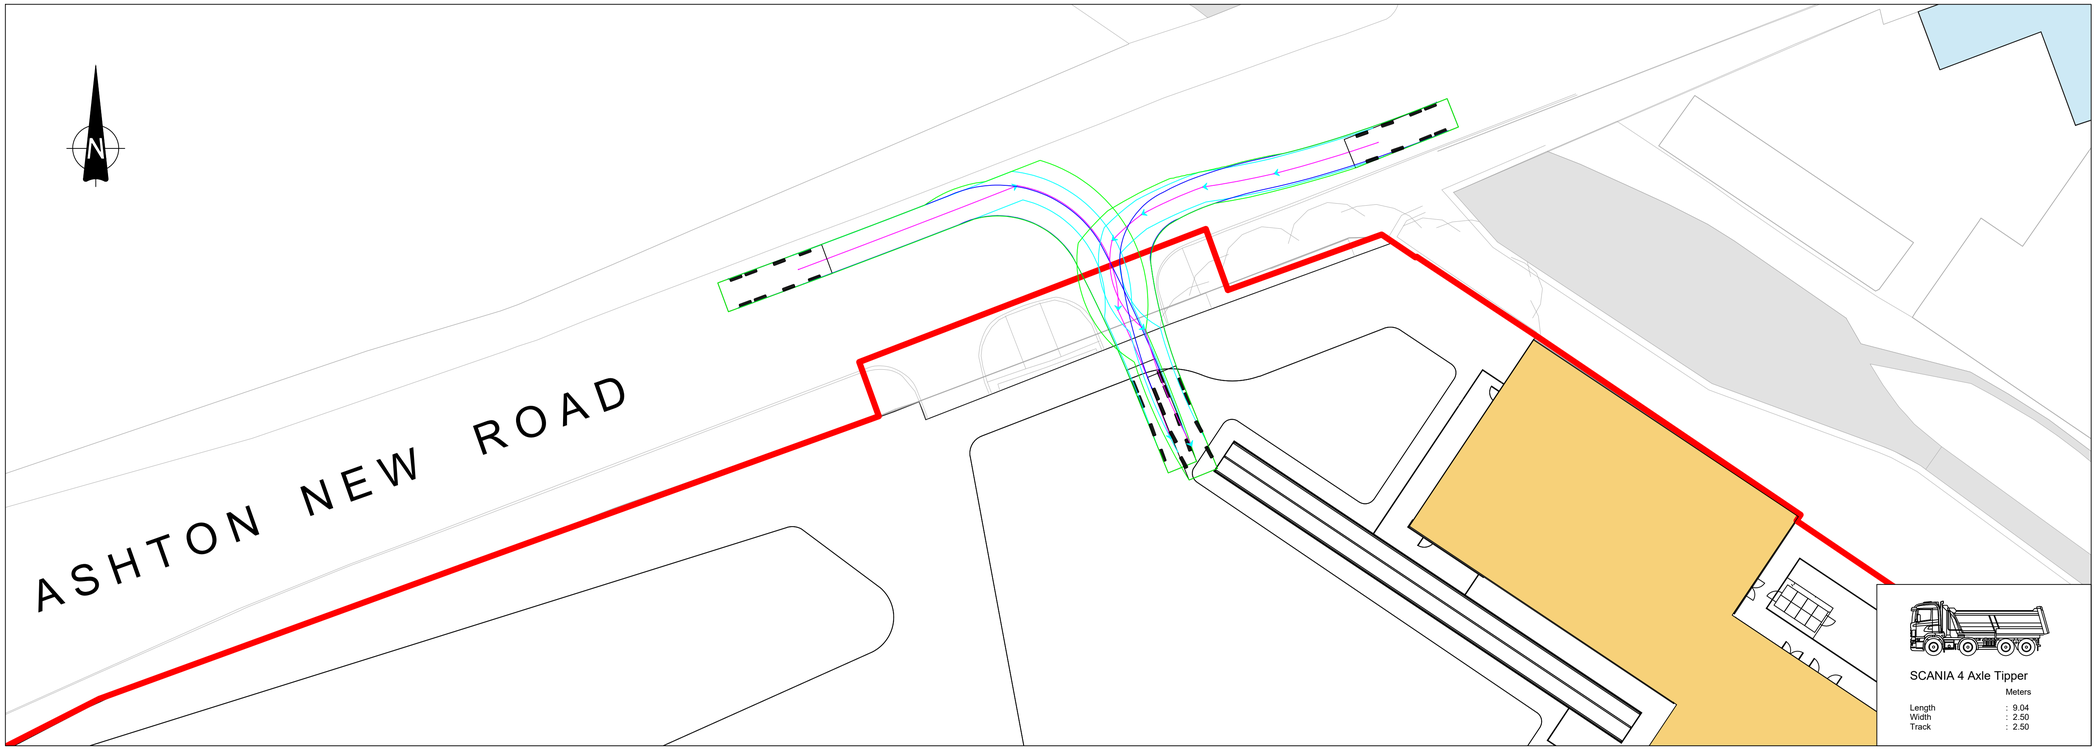

VEHICLE INGRESS
1:250 @ A1
1:500 @ A3

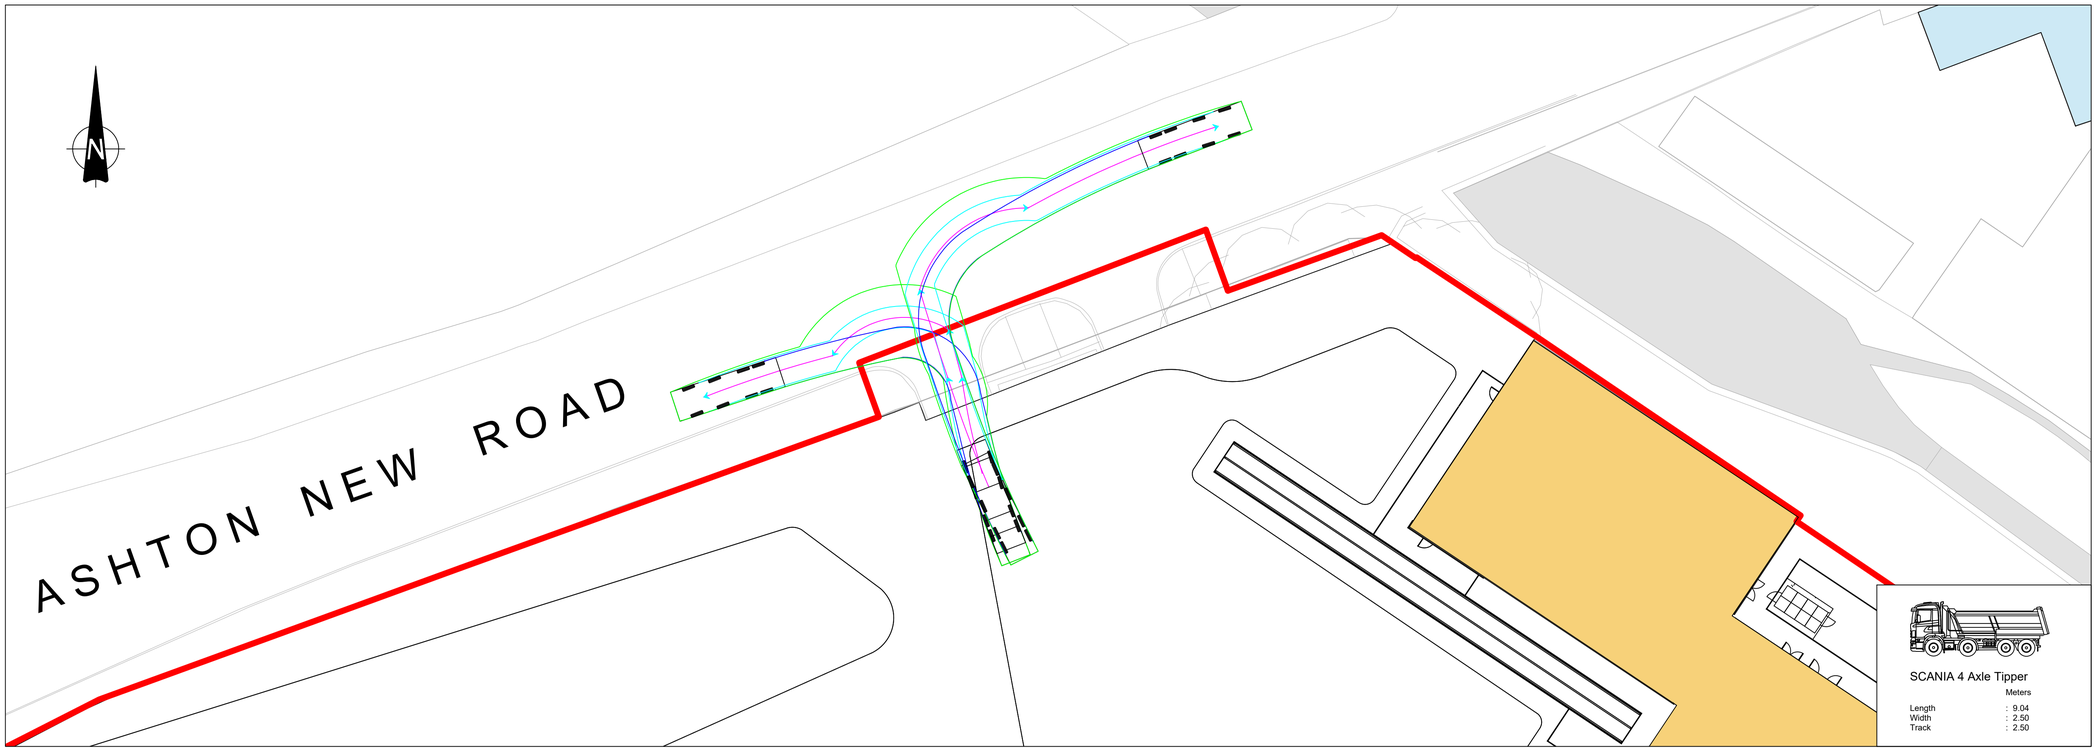

VEHICLE EGRESS
1:250 @ A1
1:500 @ A3

NOTES:

1. THIS DRAWING IS COPYRIGHT AND THE PROPERTY OF BELL MUNRO CONSULTING LTD. THE DRAWING MUST NOT BE REPRODUCED IN PART OR IN WHOLE WITHOUT PRIOR WRITTEN AUTHORITY.
2. THIS DRAWING MUST NOT BE SCALED BY EITHER CONTRACTORS OR OTHER CONSULTANTS ANY DIMENSIONAL OR SETTING - OUT DISCREPANCIES ARE TO BE REPORTED TO BELL MUNRO CONSULTING PRIOR TO CONSTRUCTION / FABRICATION COMMENCING.
3. THIS DRAWING MUST BE READ IN CONJUNCTION WITH THE RELEVANT BMC SPECIFICATIONS TOGETHER WITH THE APPROPRIATE ARCHITECTS AND SERVICES CONSULTANTS DRAWINGS AND SPECIFICATIONS.

FOR DISCUSSION PURPOSES ONLY - DRAFT INFORMATION

REV.	COMMENTS	DATE	BY
-	INITIAL ISSUE	03.05.24	DB

BMC

BELL MUNRO CONSULTING LTD

CONSULTING CIVIL & STRUCTURAL ENGINEERS
TURING HOUSE
5 ARCHWAY
MANCHESTER
M15 5RL
TEL: 0161 2098032
FAX: 0161 2098033
EMAIL: CONSULTING@BELLMUNRO.CO.UK
WWW.BELLMUNRO.CO.UK

CLIENT: JOHN TURNER

PROJECT: MCFC TRAINING GROUND

TITLE: SWEPT PATH - TEMPORARY ENTRANCE

DRAWN BY:	CHECKED BY:	SCALE:	DATE:
DB	SB	1:250	05/24

DRAWING NUMBER:	REVISION:
J8494 / EX02	-