


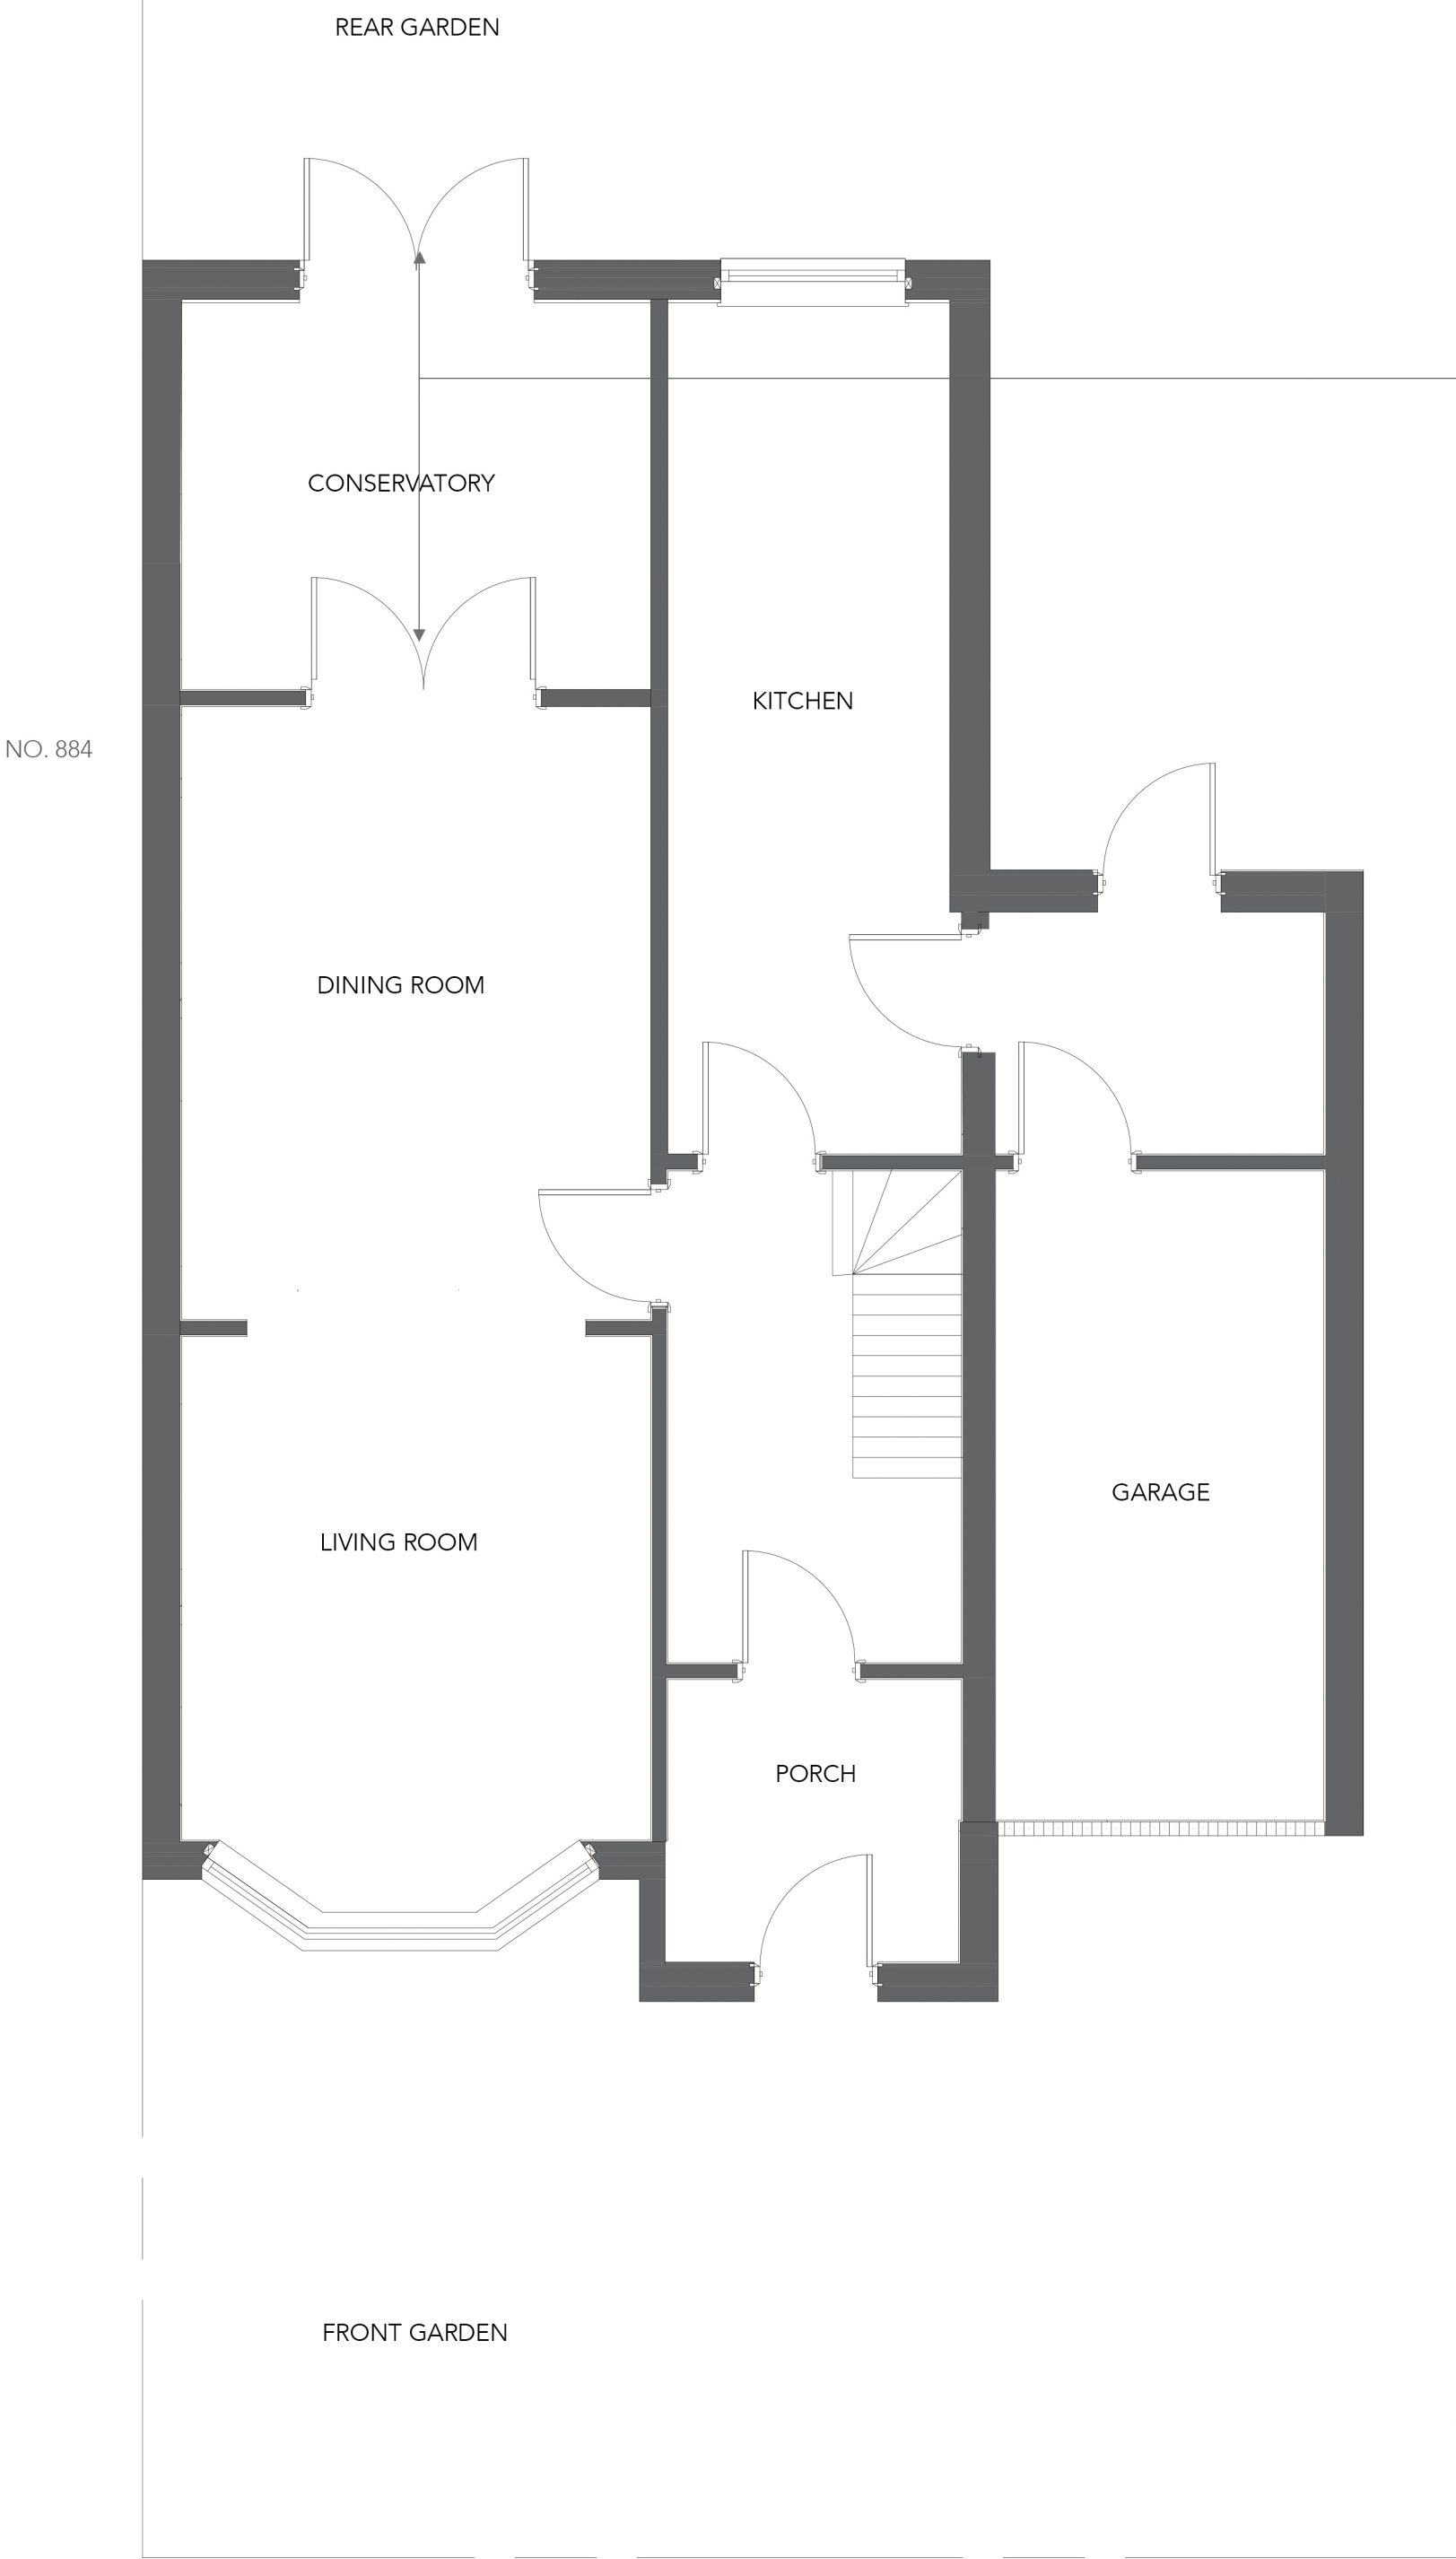

PROJECT	882 BURNAGE LANE MANCHESTER M19 1RS
DRAWING	EXISTING FLOOR PLANS
DATE	28/04/2024
SCALE	1:50 @A1
CLIENT	D Mahmmud