

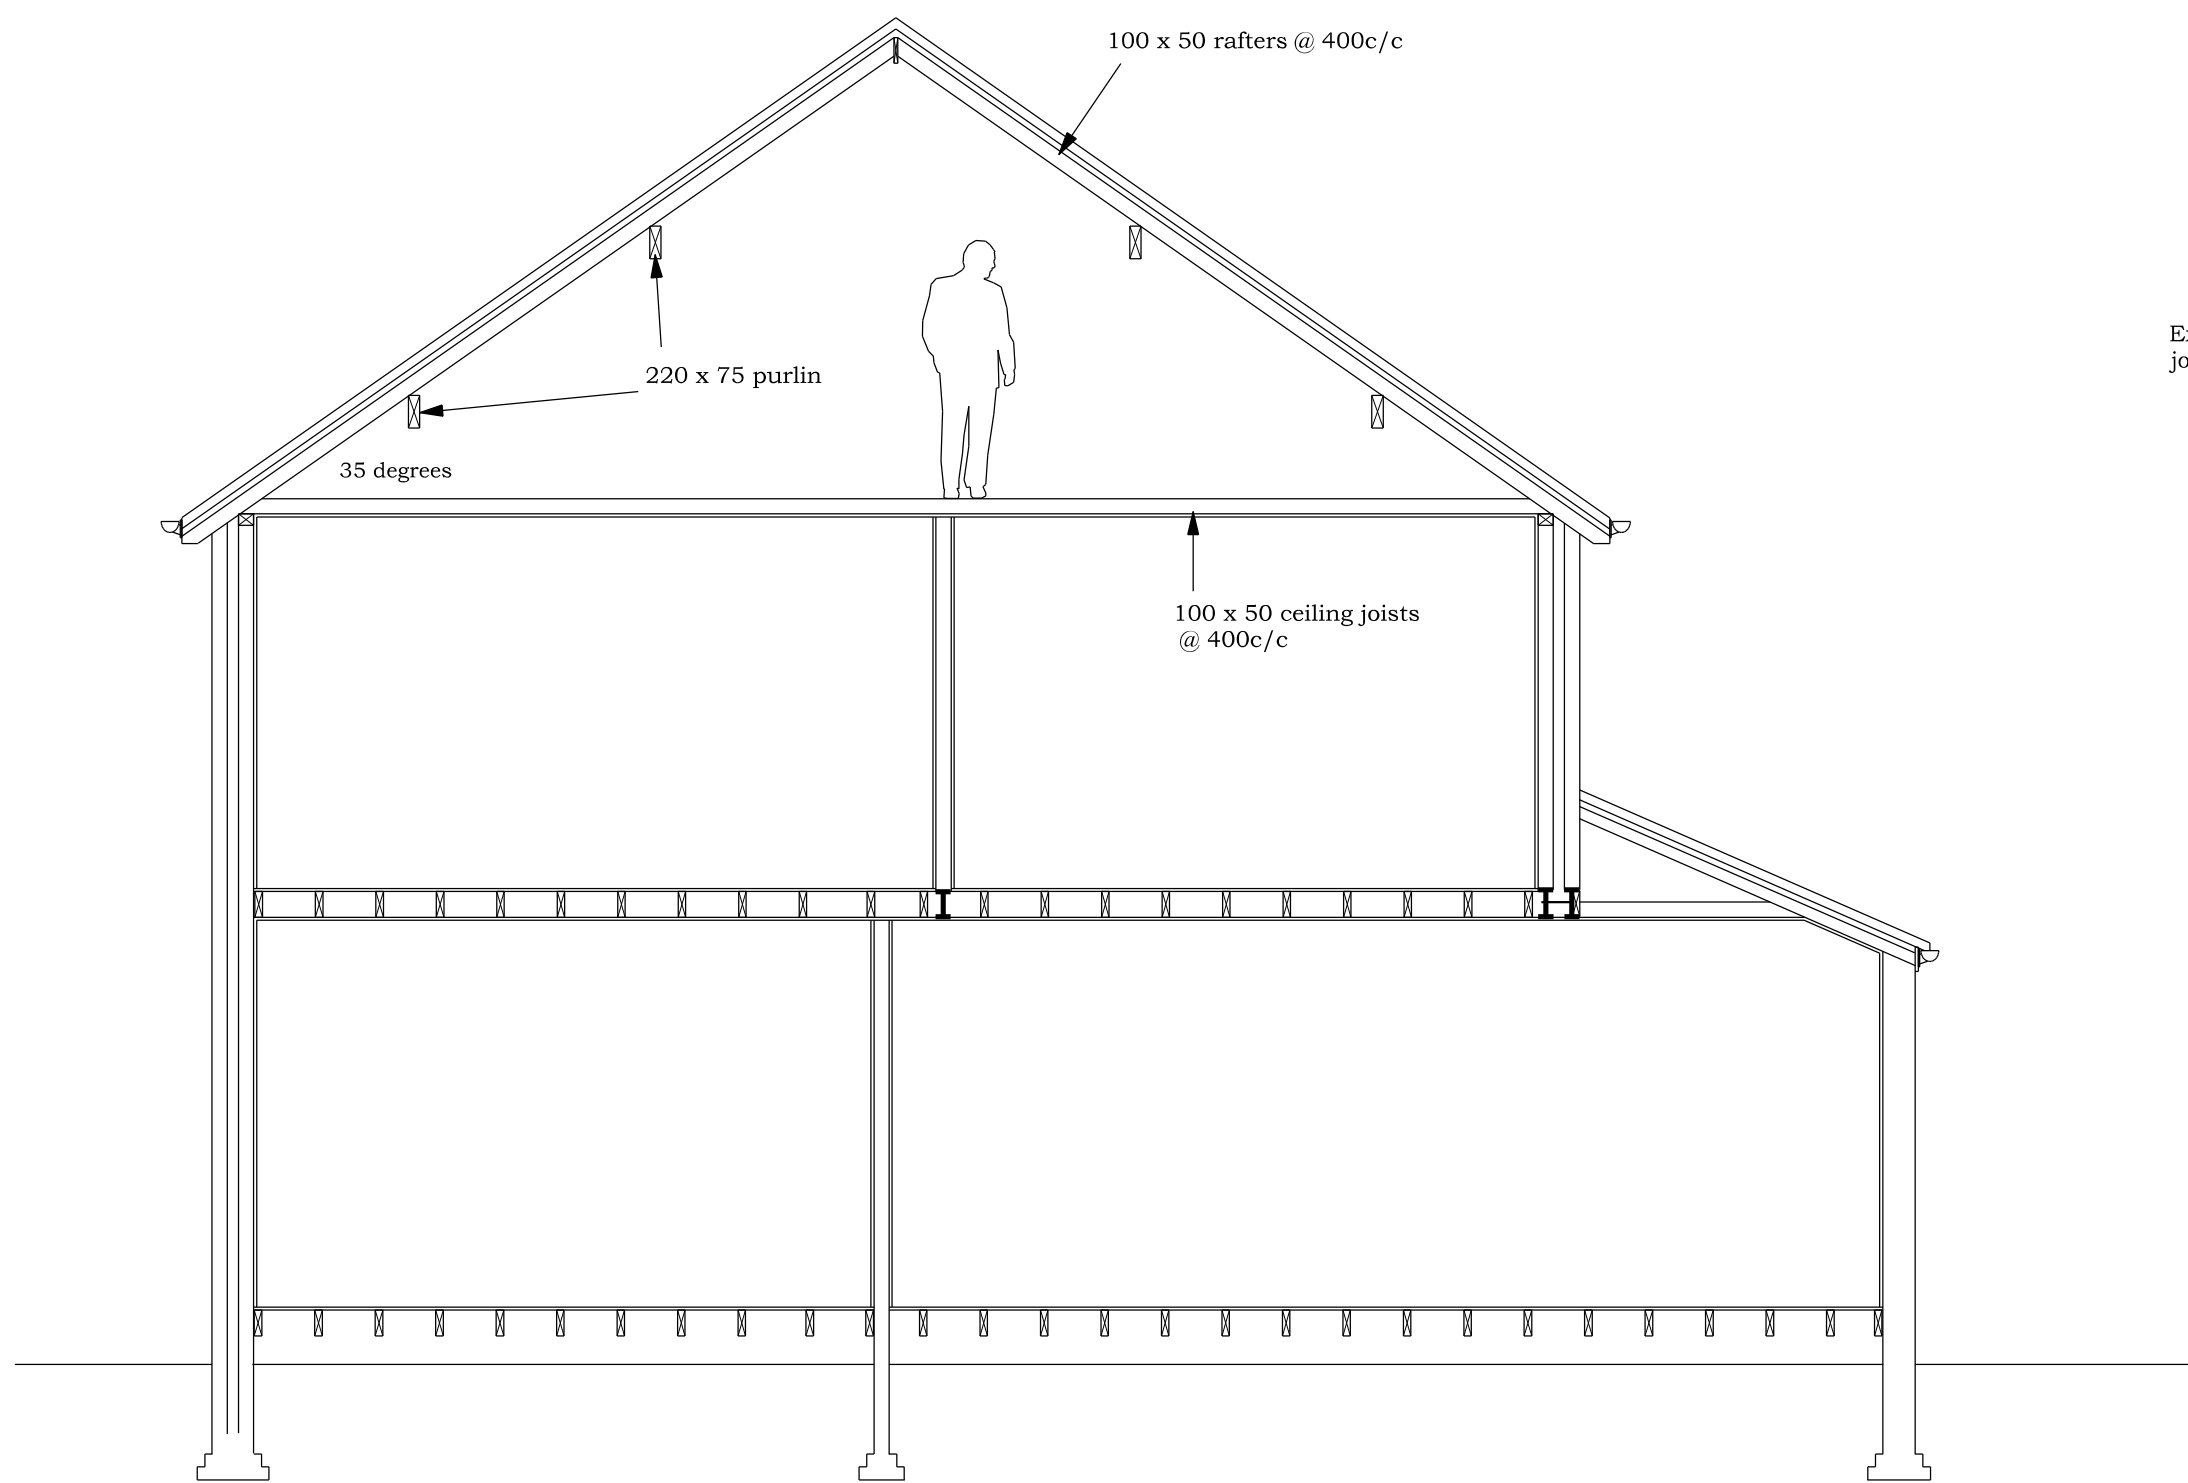


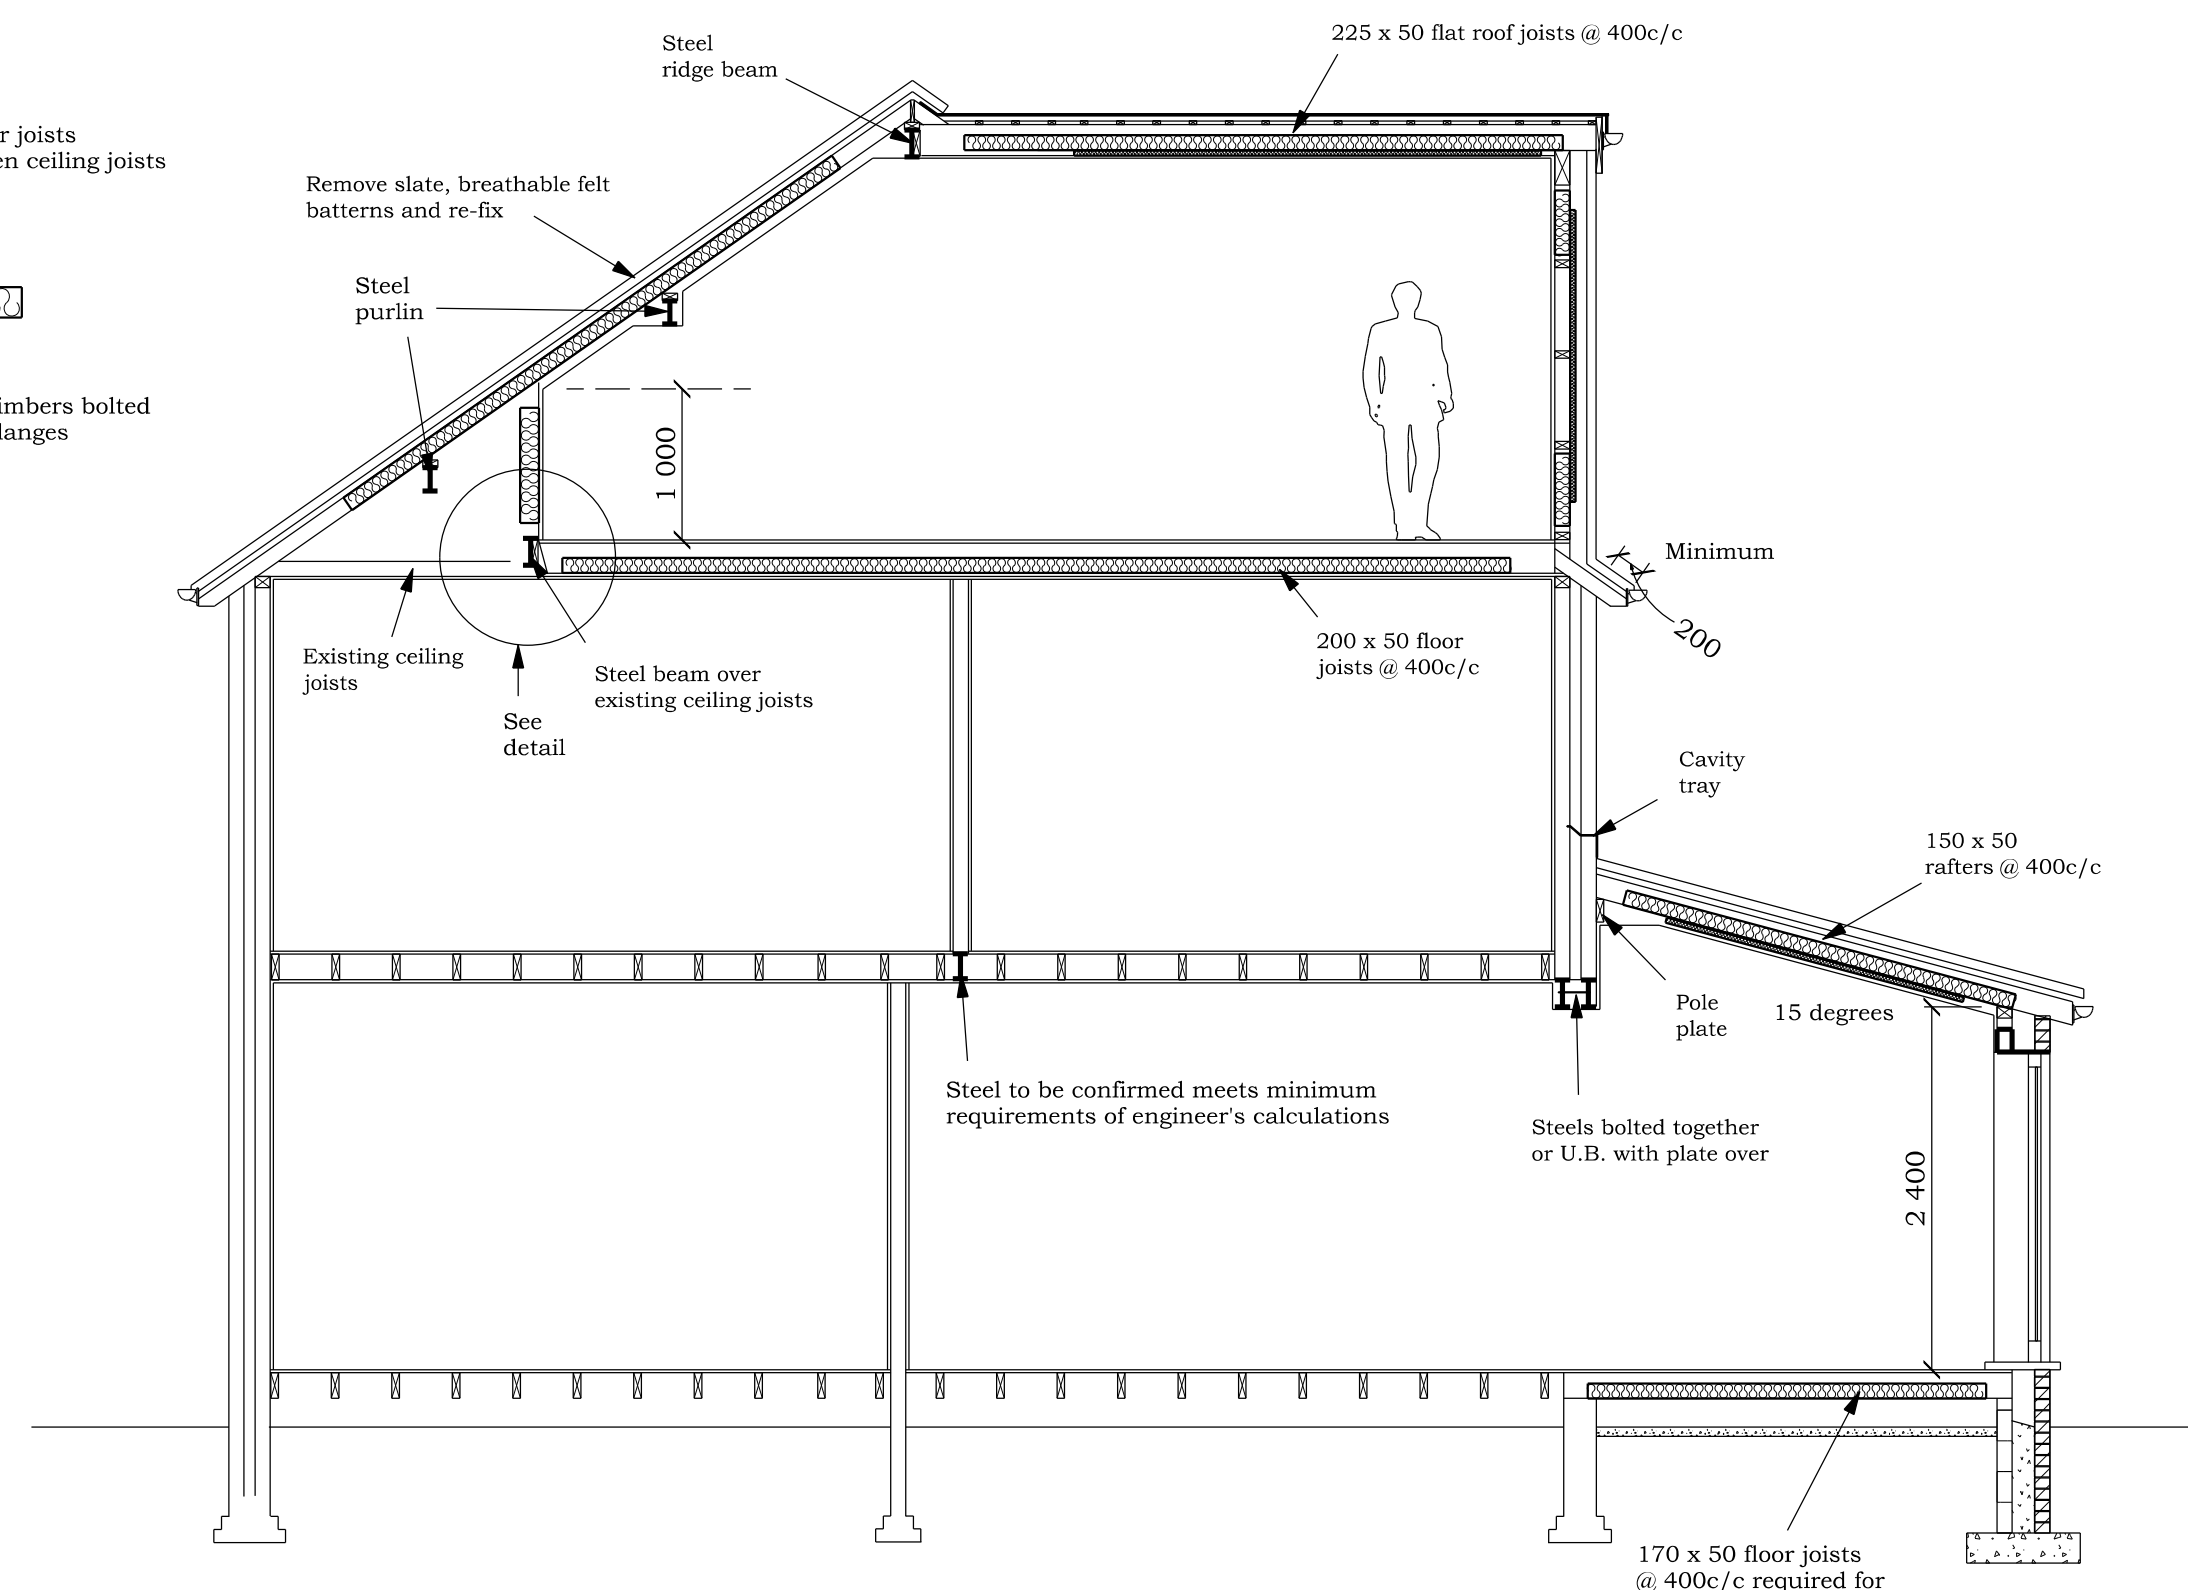


SECTION A - A

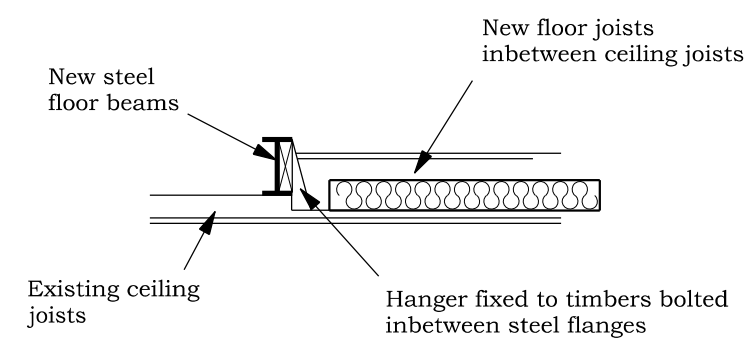

SECTION B - B

BRADLEY BUILDING DESIGN LTD.
KEEPERS COTTAGE,
LYME PARK,
DISLEY,
STOCKPORT.
SK12 2NS.
01625 858244
Mob 07989 326039
bradleybuildingdesign@btopenworld.com

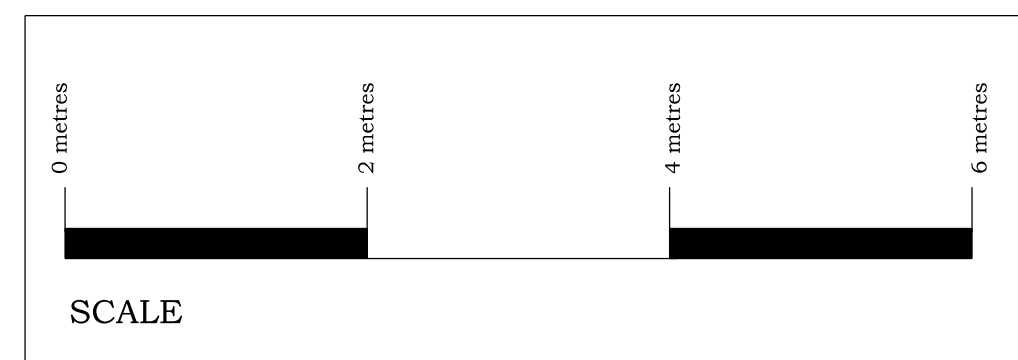

CONSTRUCTION DETAIL
HIP TO GABLE LOFT CONVERSION &
SINGLE STOREY REAR EXTENSION
for
Mr. J. NICKSON & Ms. S. WHITELEY,
at
15, PARKVILLE ROAD,
DIDSBURY,
M20 4TX
Scale 1:50 @ A1
Date FEBRUARY 2024
Drawing Number 2210/3