

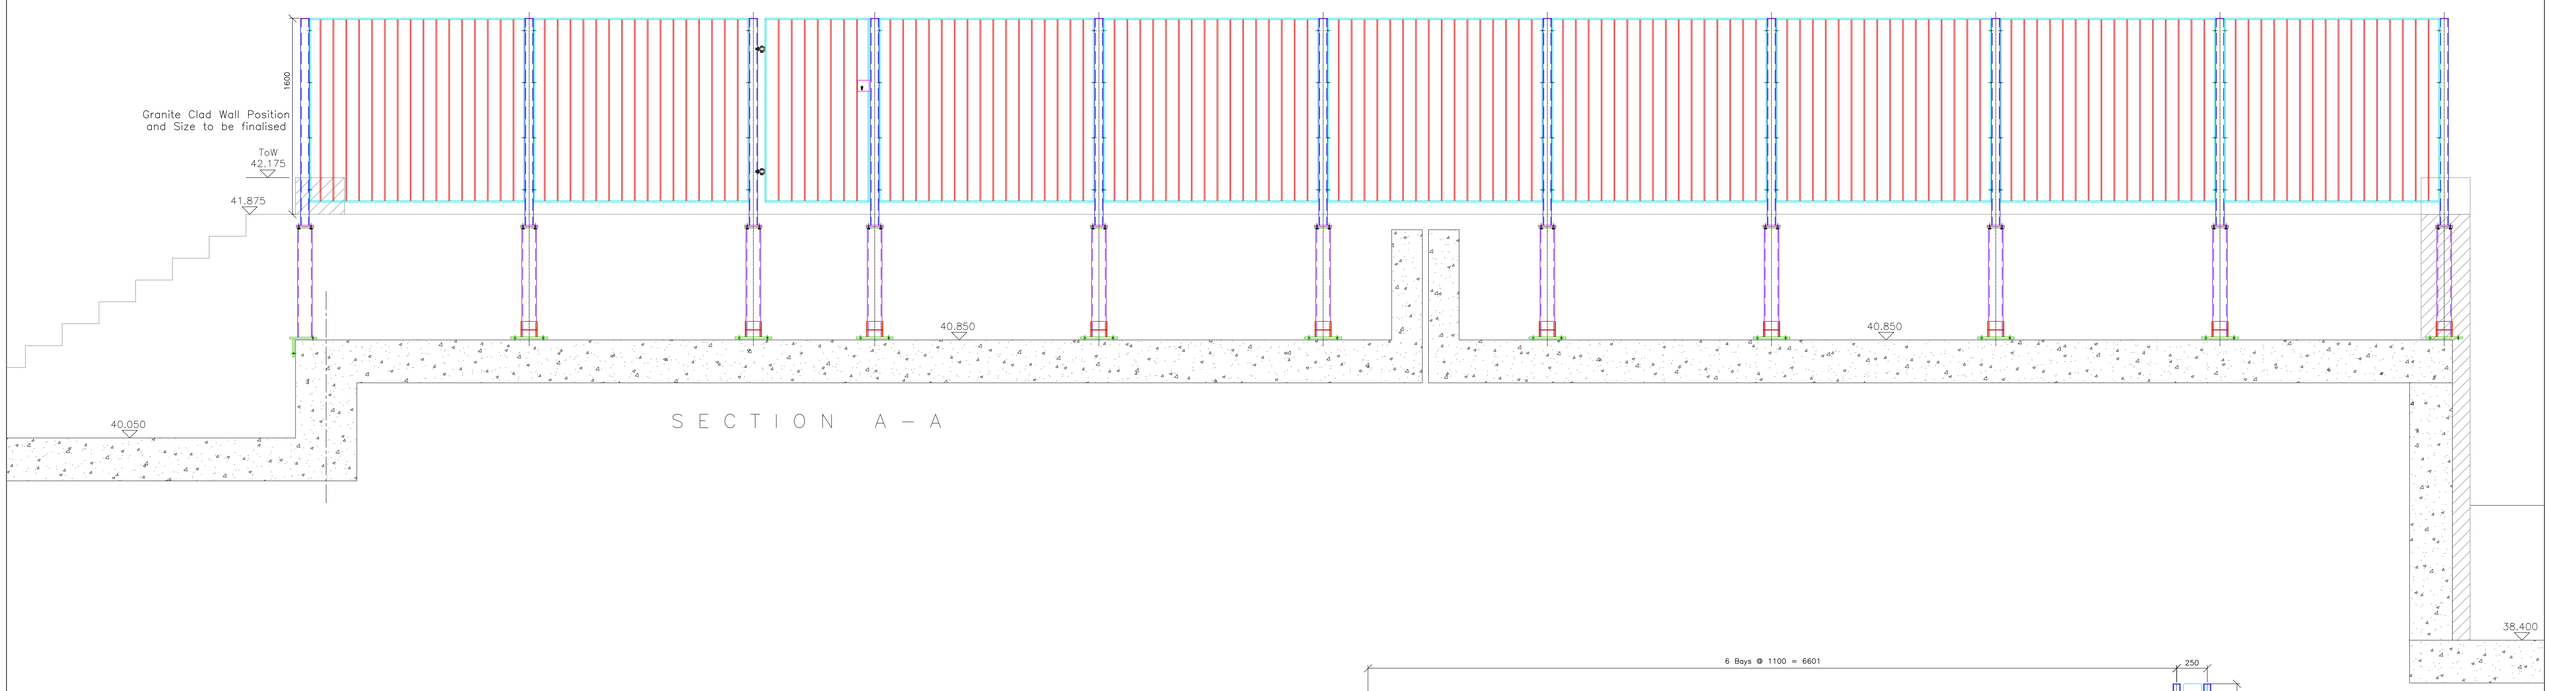



SECTION A – A

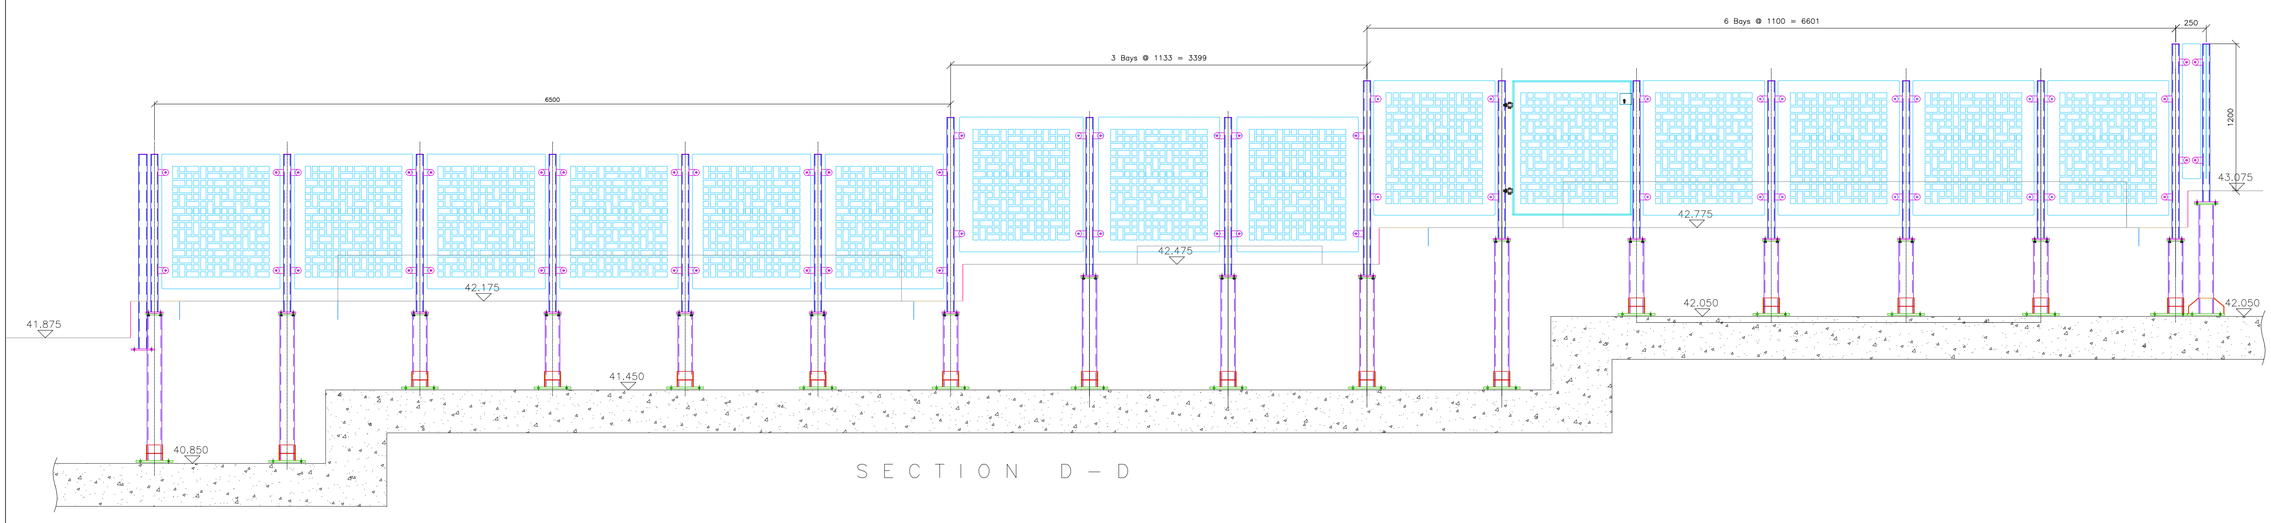


SECTION D – D

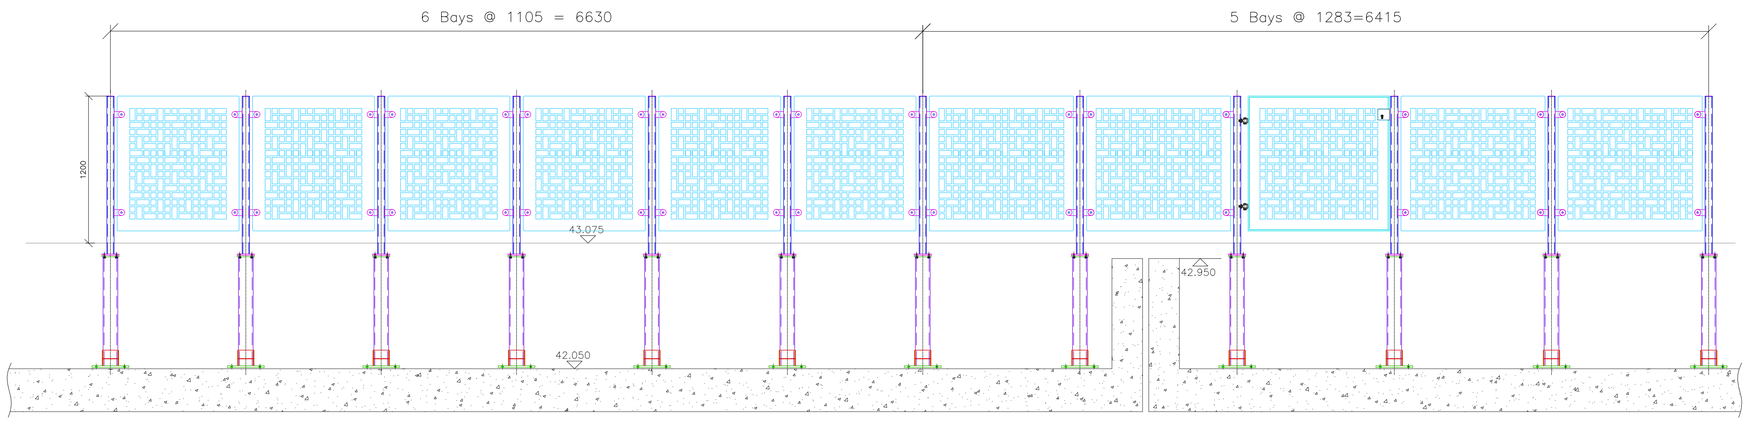


SECTION E – E

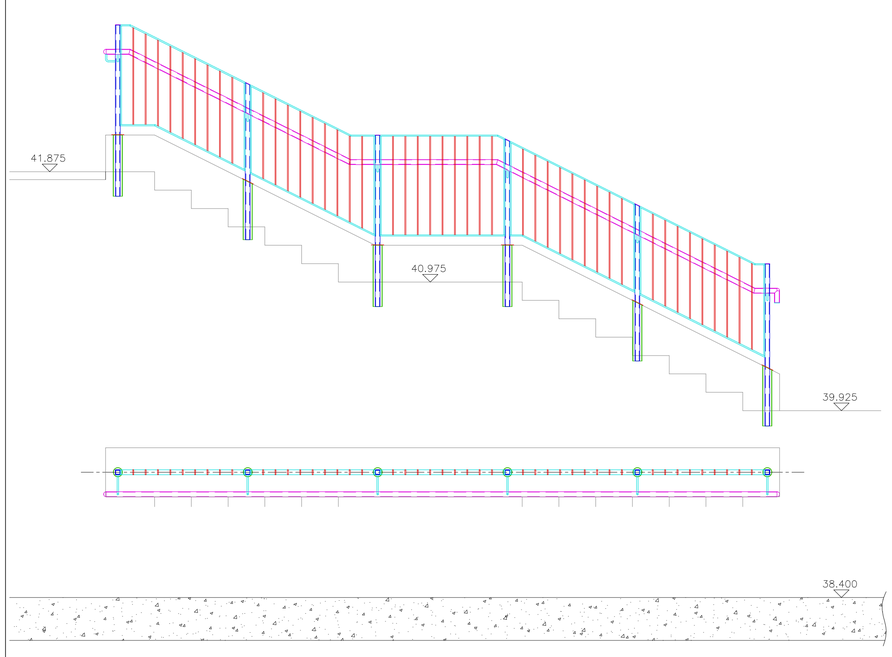


SECTION F – F

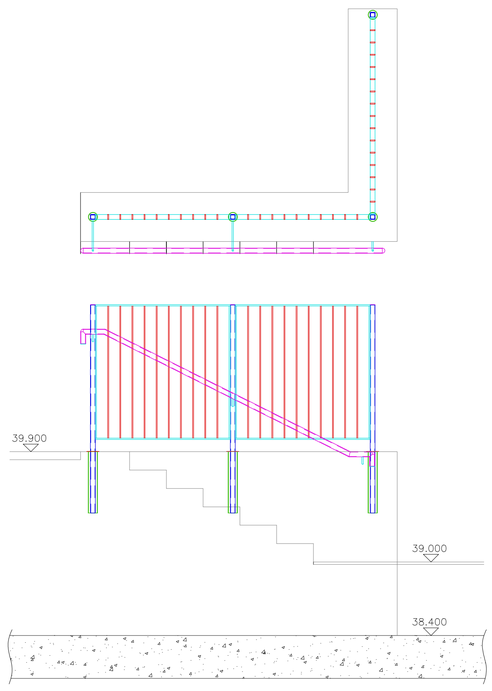


SECTION G – G

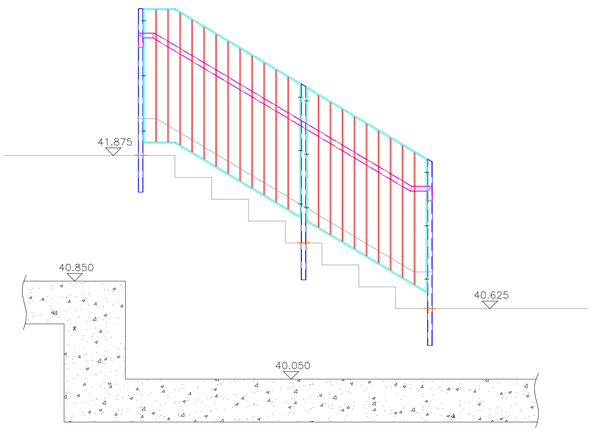


SECTION B – B

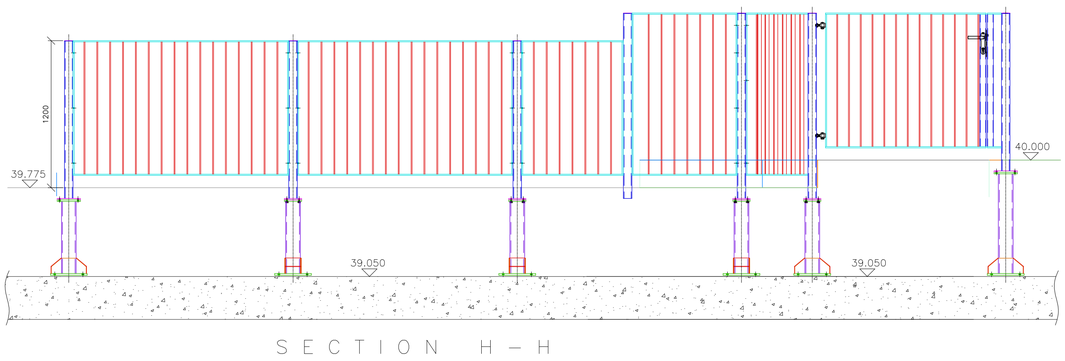

SECTION H – H

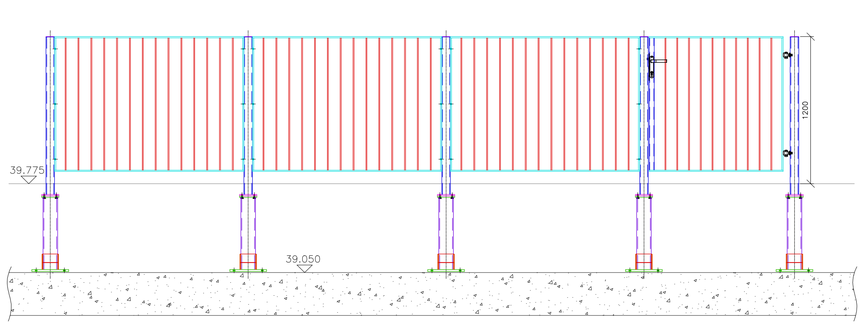

SECTION J – J

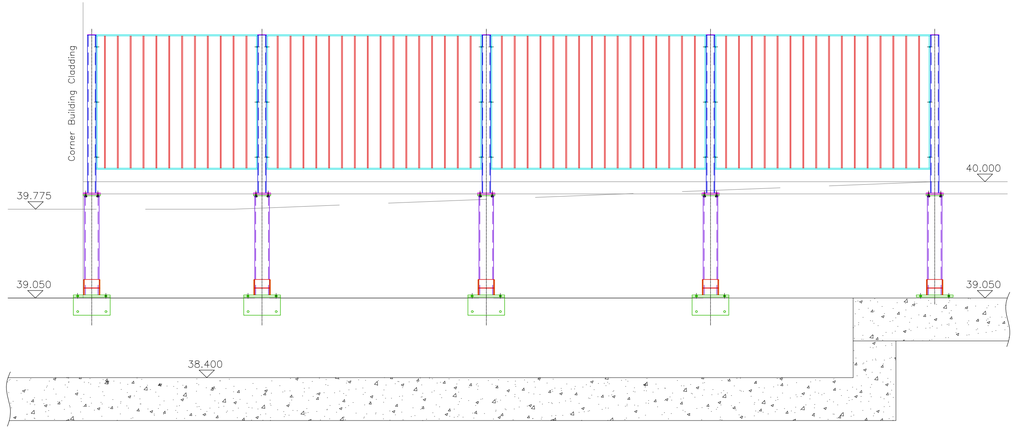

SECTION K – K

REV	DESCRIPTION	BY	
C01	Issued for Construction	DJR	27/02/24
P03	Post's Changes to Steps, Gates	DJR	14/02/24
P02	Changes as per Structural Engineer	DJR	29/01/24
P01	Original Issue	DJR	14/12/23

STRAFFORD FABRICATIONS LTD
Unit 3 Strafford Industrial Park
Gilroyd Lane
Dodworth
Barnsley
S75 3EJ
Tel/Fax: 01226 296767
Email: info@straffordfabrications.co.uk

CLIENT: Downings Construction Ltd

PROJECT: First Street Block A–B

TITLE: Podium Sections
Construction Drawing

DRAWN	DATE	SCALES	
DJR	28-02-24	1:25	
CHECKED	DATE	SUITABILITY	REV
BW		D4	C01

DWG. No. FSS-SFL-AB-02-DR-X-00012 Podium