

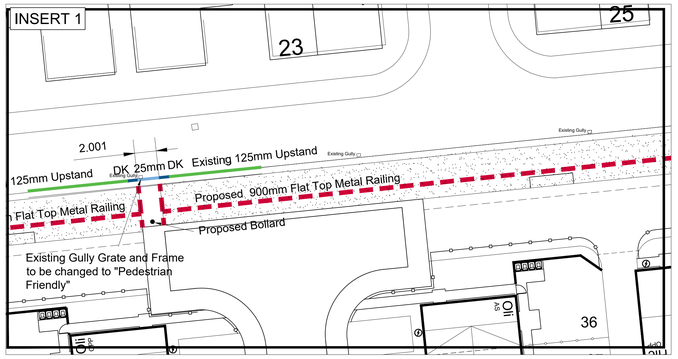


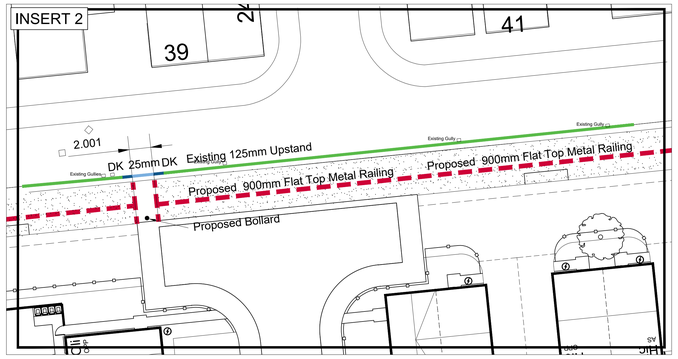

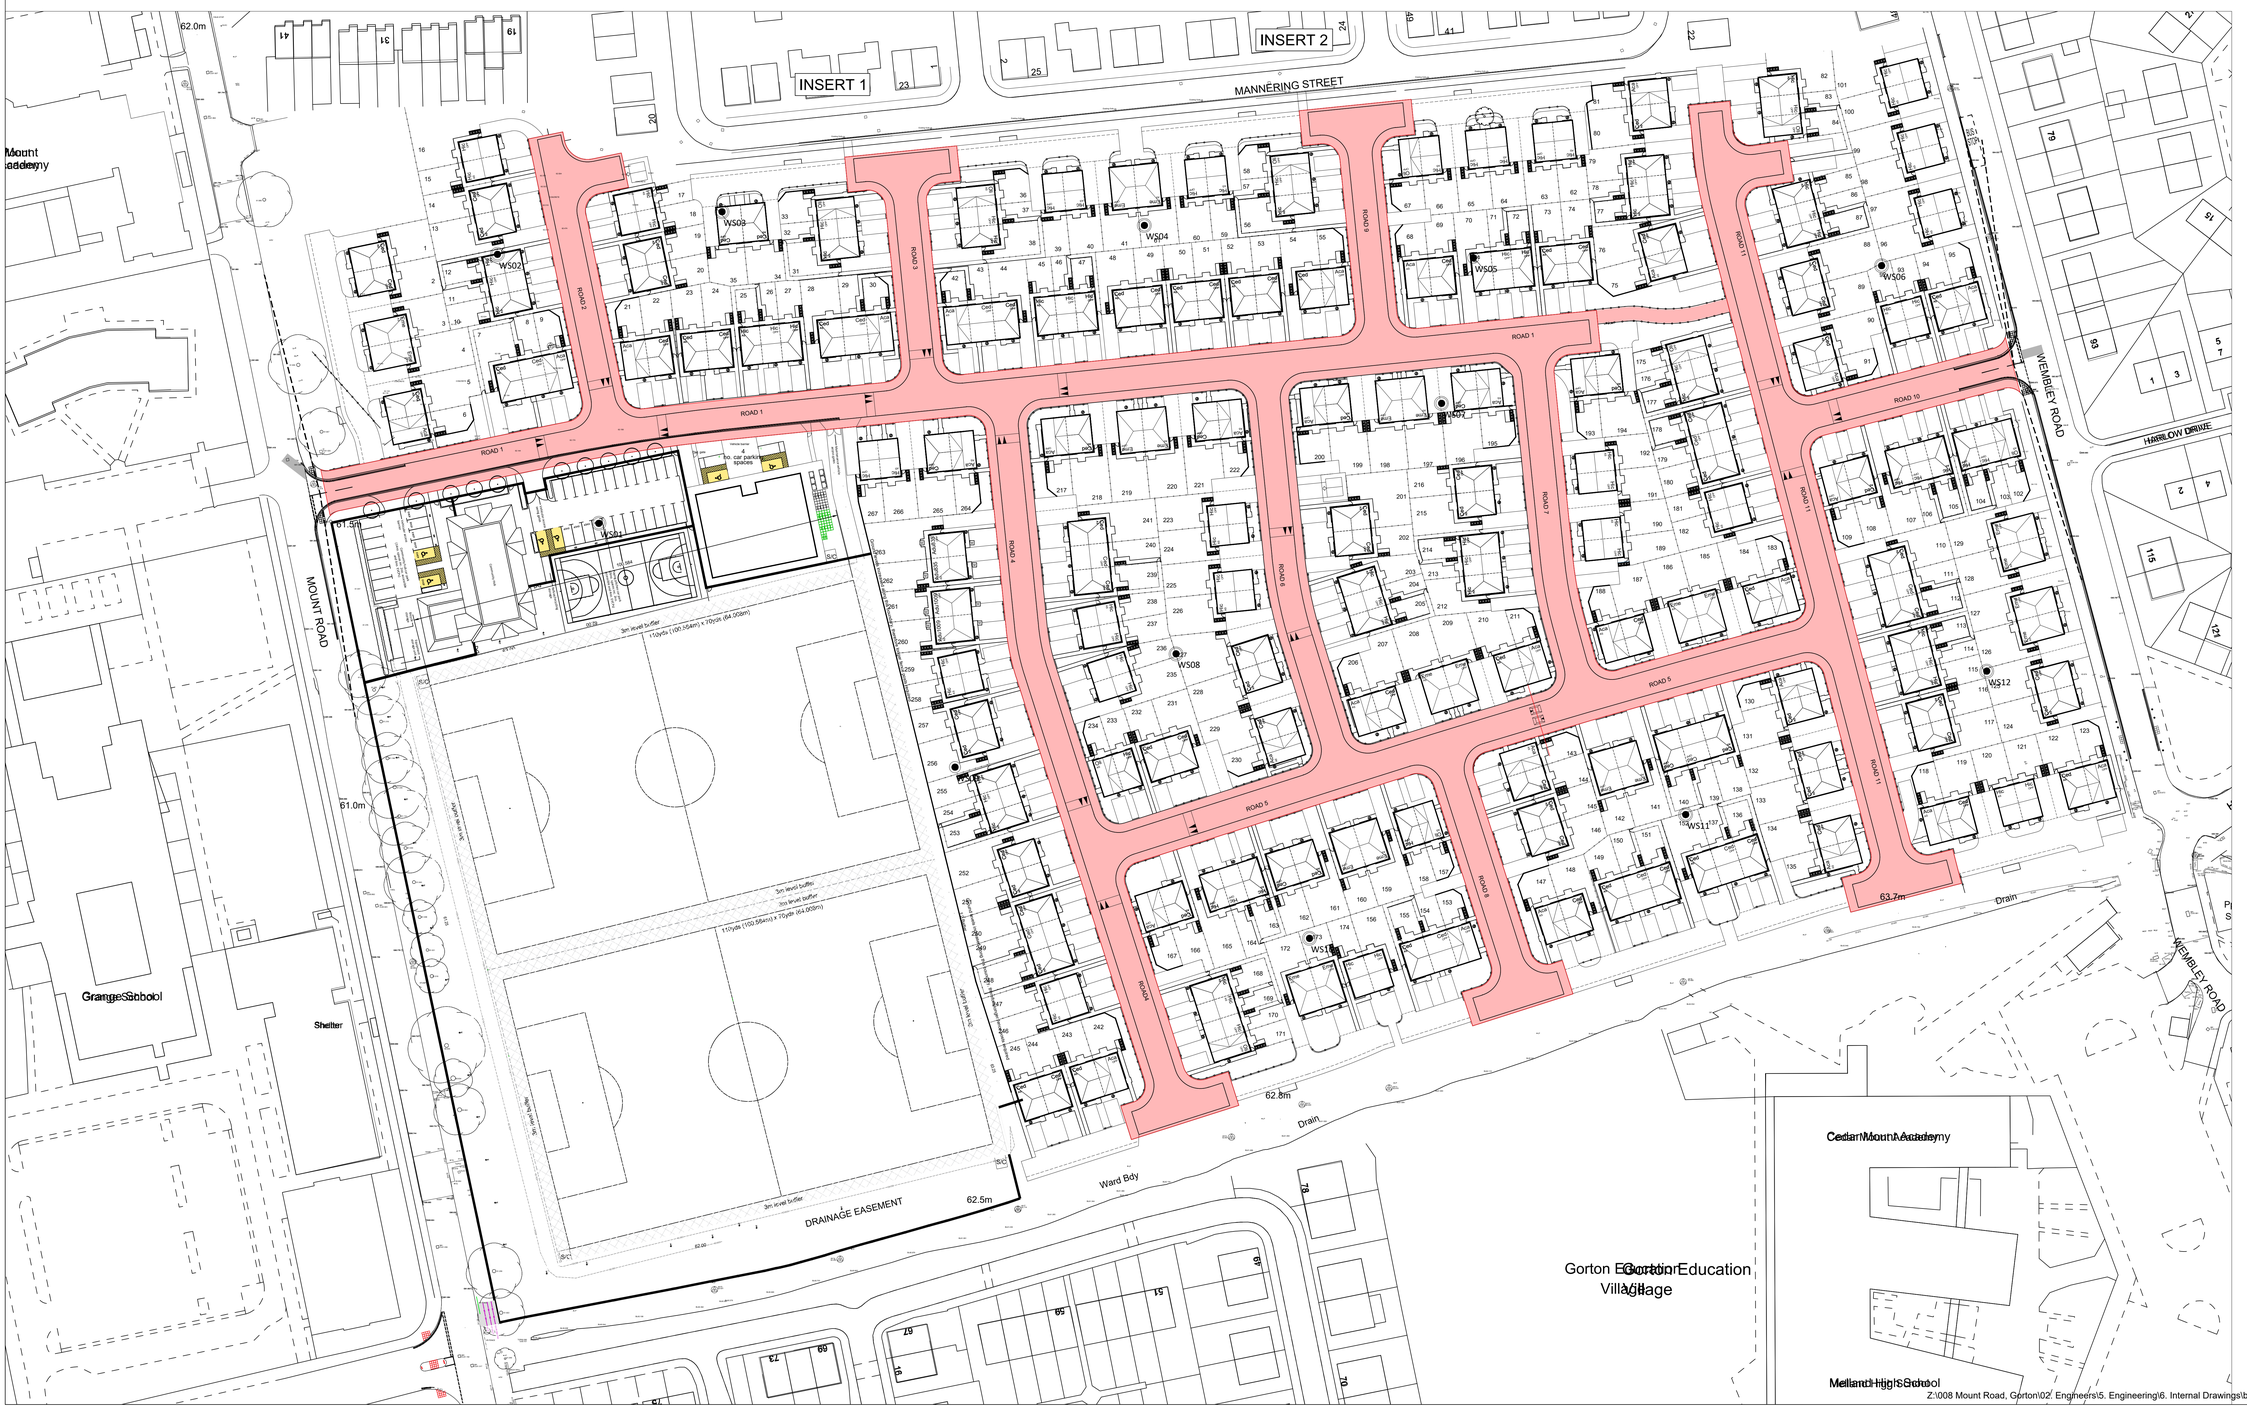

Revision	Date	Amendment	Initials
B	16.05.2024	Mannering Road gully frame and grate to be amended to "pedestrian friendly" type	ASB
A	29.02.2024	Detail showing access to Mannering Road added	ASB

Development	**Mount Road**
Location	Manchester
Marketing Name	-
Drawing Title	Extent of Adoption
Job No.	**KH008**
Drawing No.	**607-01**
Revision	**B**
Scale @ A0	1:500
Drawn By	ASB
Date	13.02.2024
Checked by	-
Date Checked	-

1st Floor, 103 Dalton Avenue, Birchwood Park, Warrington WA3 6YE
T: 01925 363108 W: www.kellenhomes.com
KELLEN HOMES

Z:\008 Mount Road, Gorton\02. Engineers\5. Engineering\6. Internal Drawings\base plan eng Rev M.dwg