Notes:
• This drawing is copyright.
• Do not scale dimensions from this drawing.
• This drawing is to be read in conjunction with all other relevant drawings.
• All discrepancies on this drawing are to be reported to the architect.
• Do not modify any element of this drawing.
• Use drawing only for purpose(s) issued.

VISUAL SCALE 1:50 @ A3

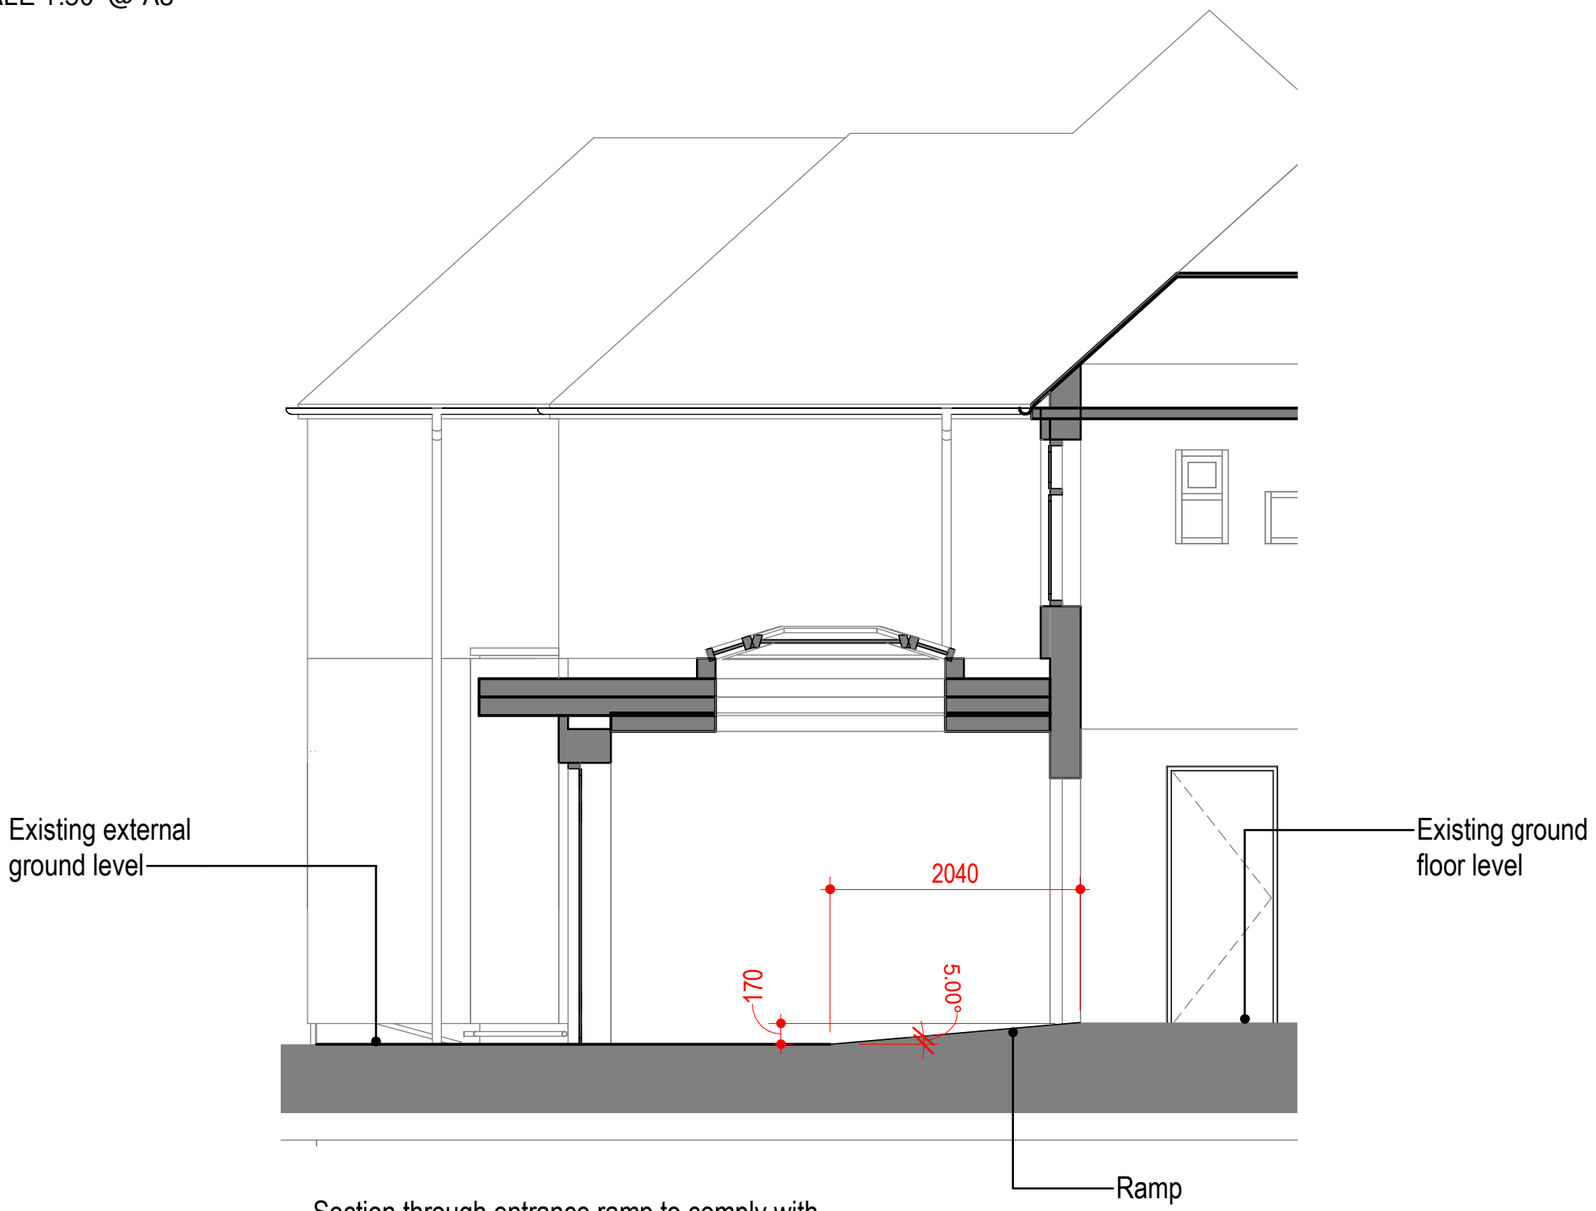

Section through entrance ramp to comply with Building Regulations Part K. Ramp to have slip resistant vinyl finish

Rev	Date	Revision Notes	Dn	Rv

Client / Contractor

Maple Dental Care Ltd

Project

11 Maple Rd M23 9HN

Drawing Title

Elevation Through Entrance Ramp

Job Number	Drawing Originated Date
Scale@A3 1 : 50	Purpose

Drawing Number	Revision
DRG08	