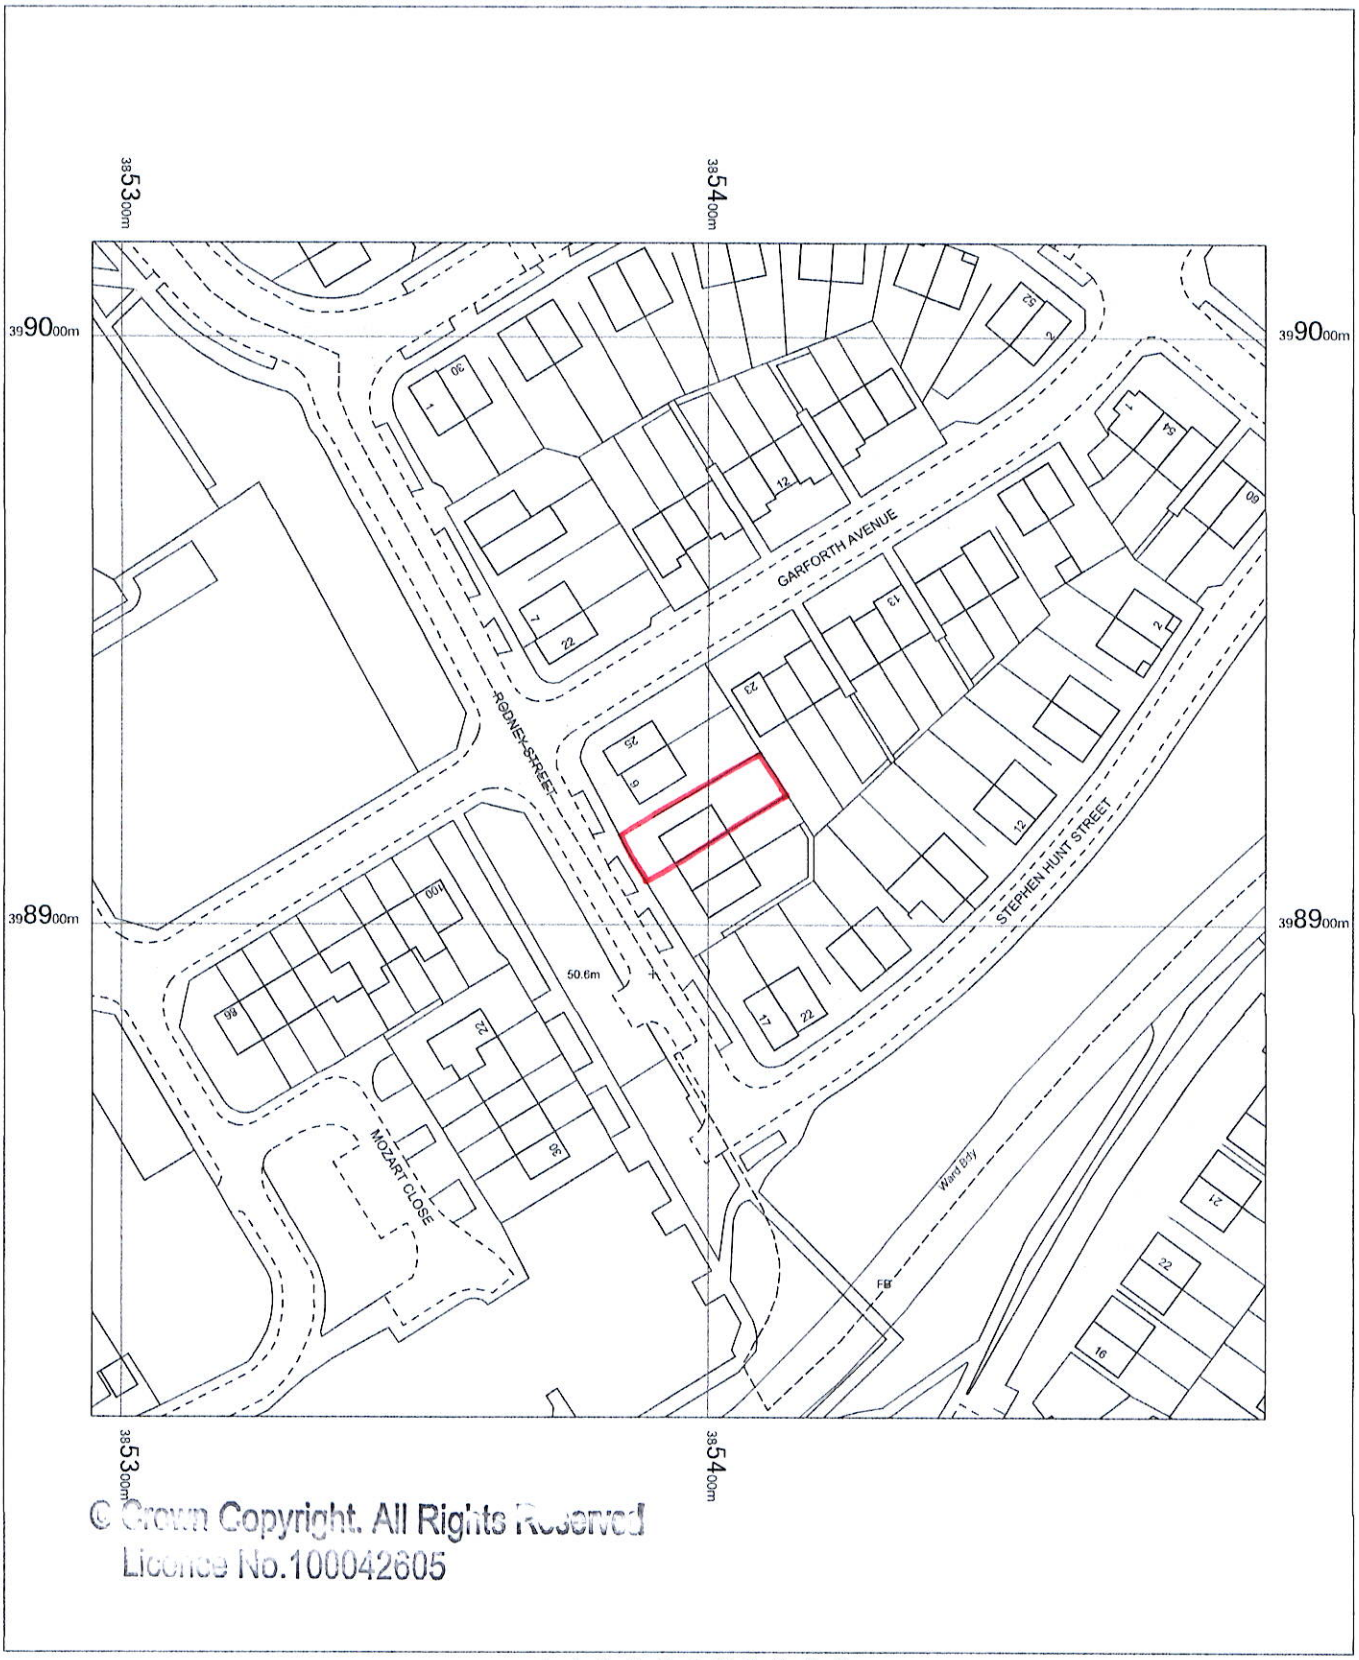


© Crown Copyright. All Rights Reserved
Licence No.100042605

0 5 10 15 20 25 30 35 40 45 50
m

11 Rodney Street
Manchester
M4 6JJ

OS MasterMap 1250/2500/10000 scale
Wednesday, April 24, 2024, ID: MDP-01161767
www.malcolmhughes.co.uk

1:1250 scale print at A4, Centre: 385395 E, 398916 N

©Crown Copyright Ordnance Survey. Licence no. 100019980

N

MALCOLM HUGHES
CHARTERED LAND SURVEYORS