




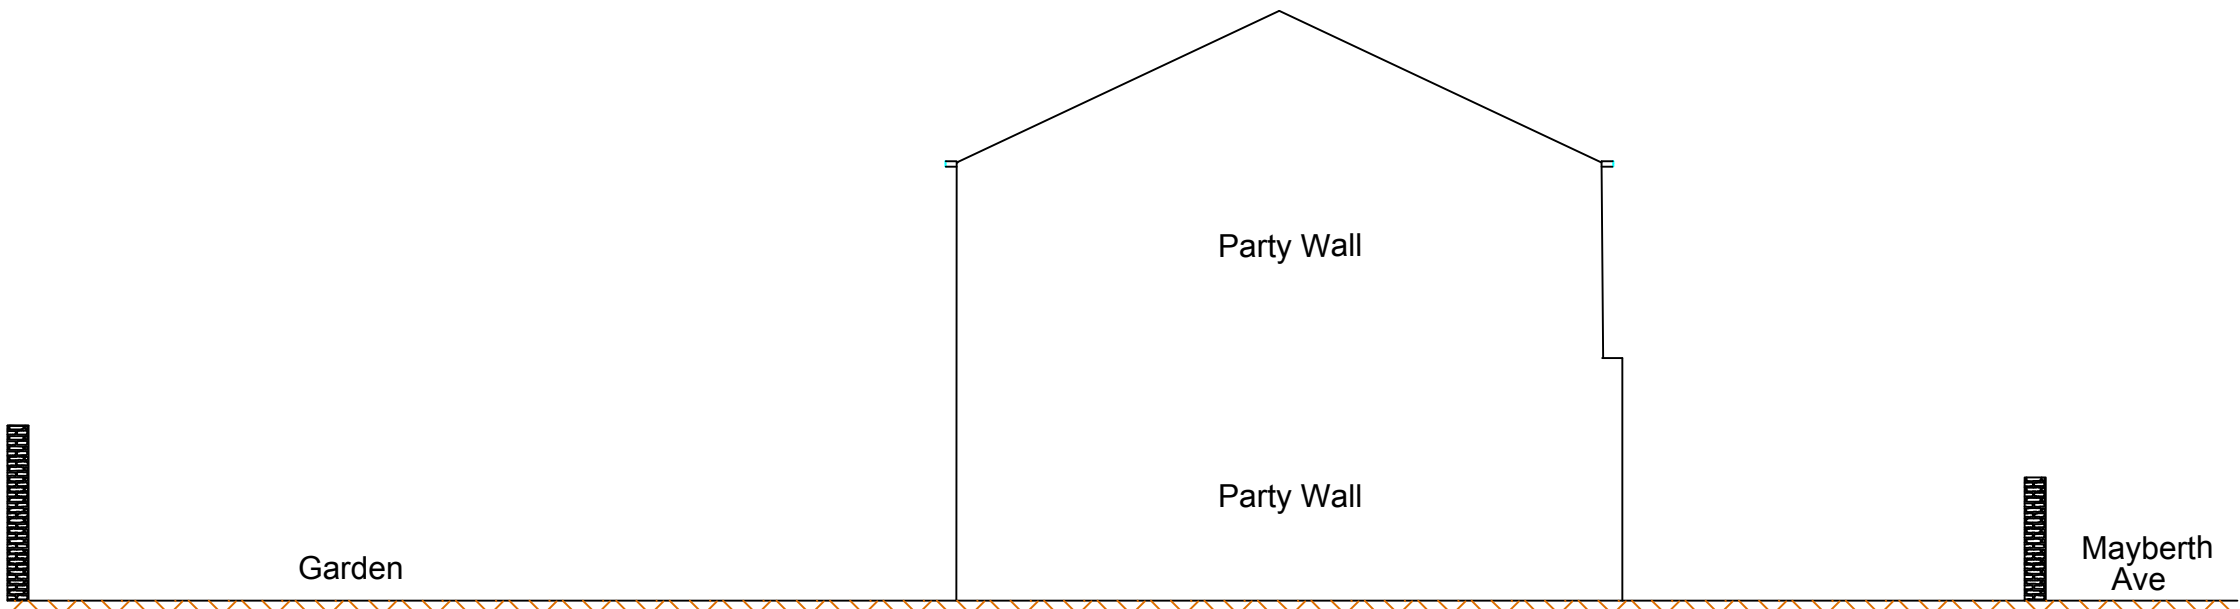


EXISTING NEIGHBOURING ELEVATION
1:100 @ A1

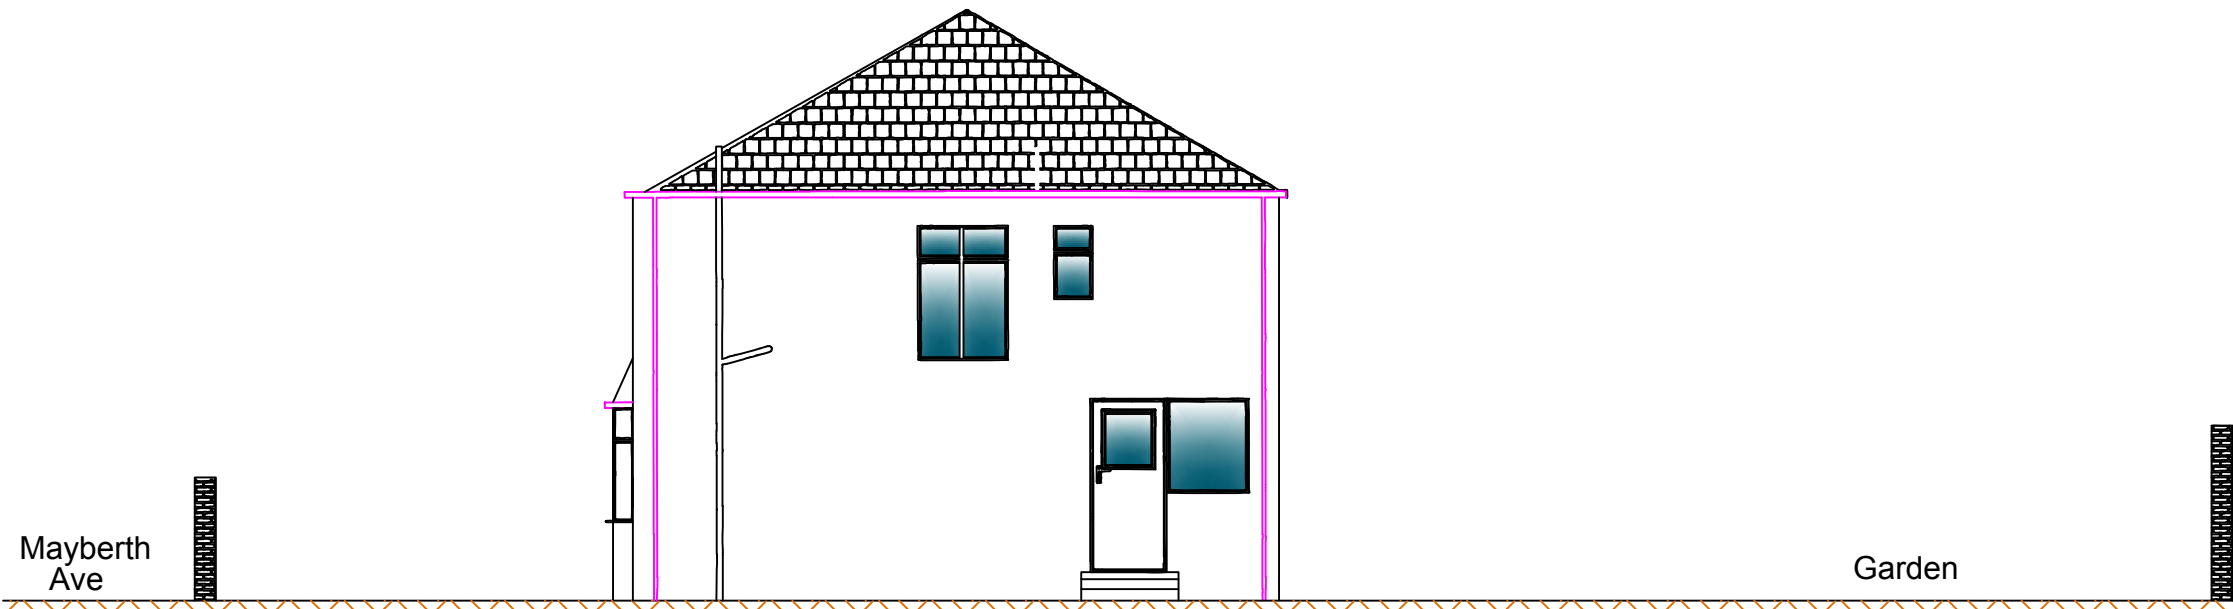

EXISTING SIDE ELEVATION
1:100 @ A1

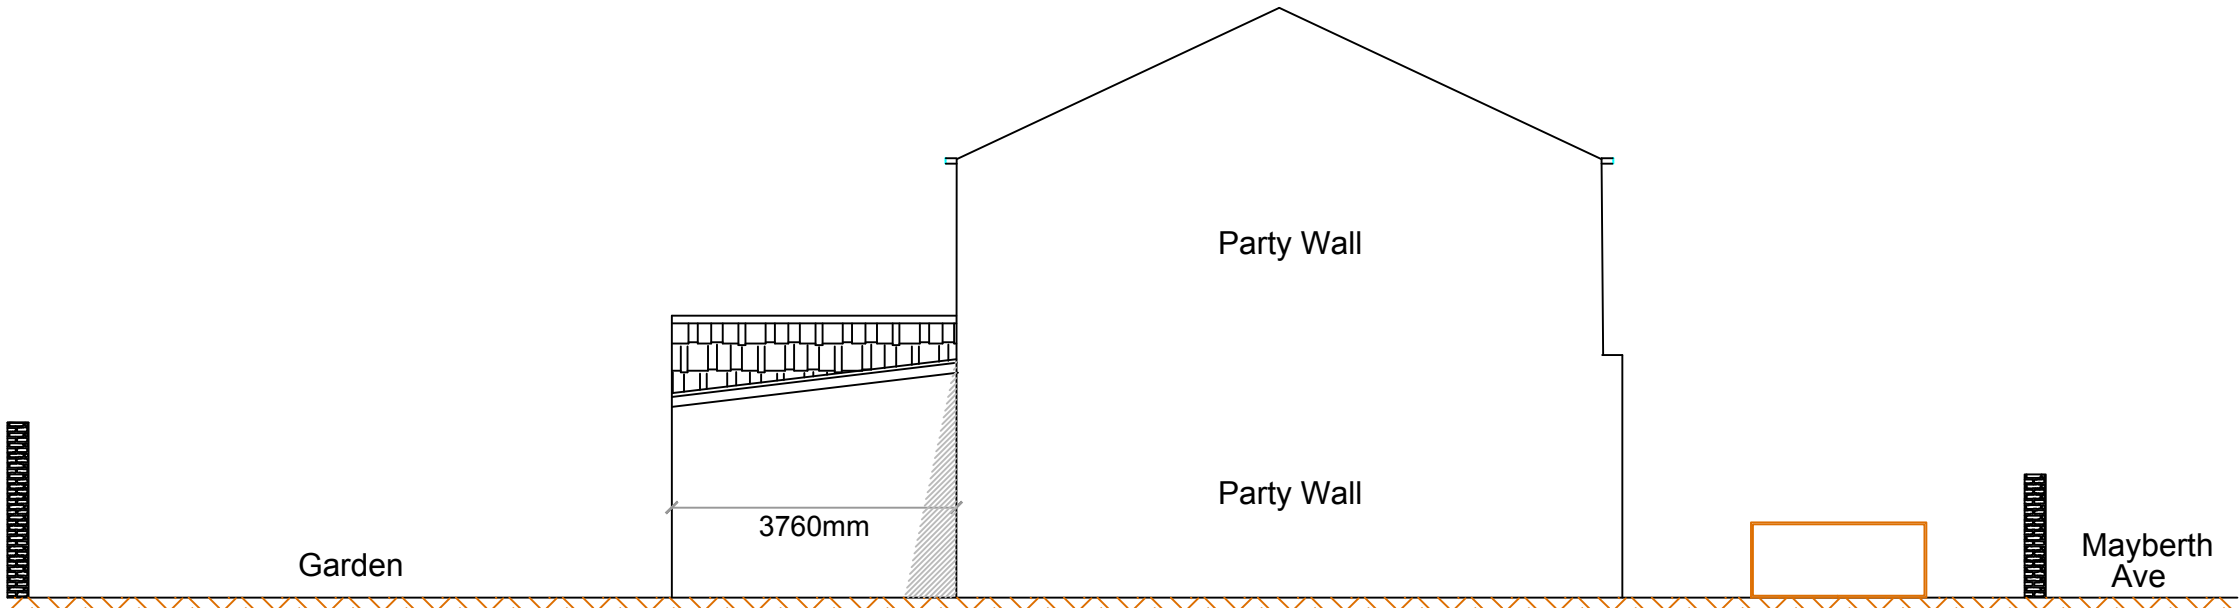

PROPOSED NEIGHBOURING ELEVATION
1:100 @ A1

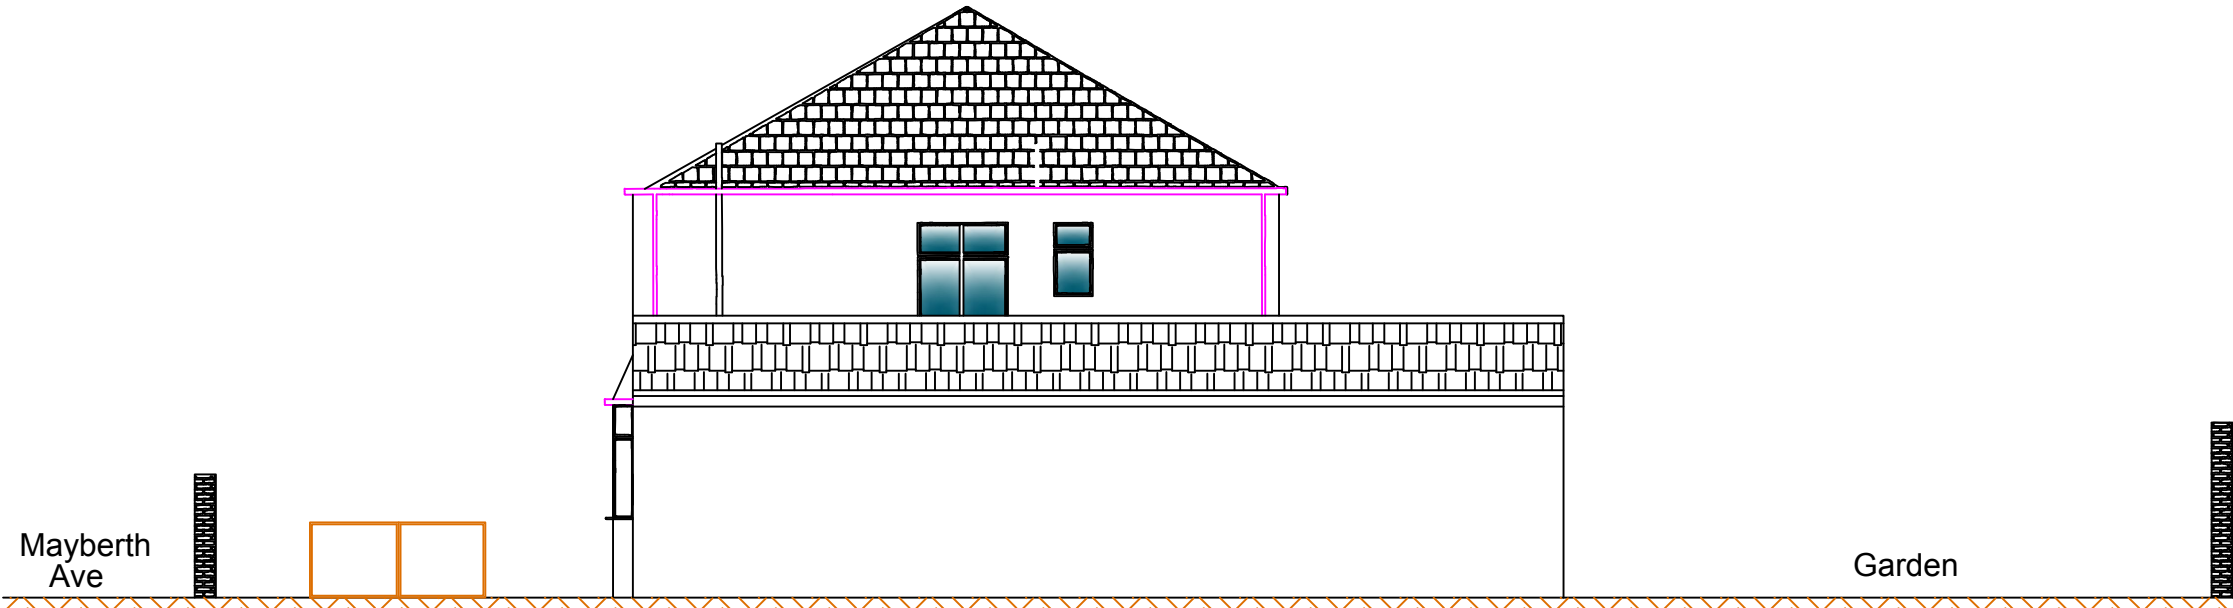

PROPOSED SIDE ELEVATION
1:100 @ A1

NU-FIT

ARCHITECTURAL DESIGN LTD

NOTE TO CONTRACTOR: DO NOT SCALE FROM THIS DRAWING

Client
5 MAYBERTH AVENUE, CRUMPSALL
Project

**SINGLE STOREY SIDE EXTENSION
incl. SINGLE STOREY REAR EXTENSION**

Title
**EXISTING & PROPOSED SIDE
ELEVATIONS**

Drawn by	Date	Purpose of issue	Scale
Dec.	Dec.	PLANNING.	1:100 @ A1
Checked by	Date	Drawing No.	
Approved by	Date	PLANNING/26158192-C	