


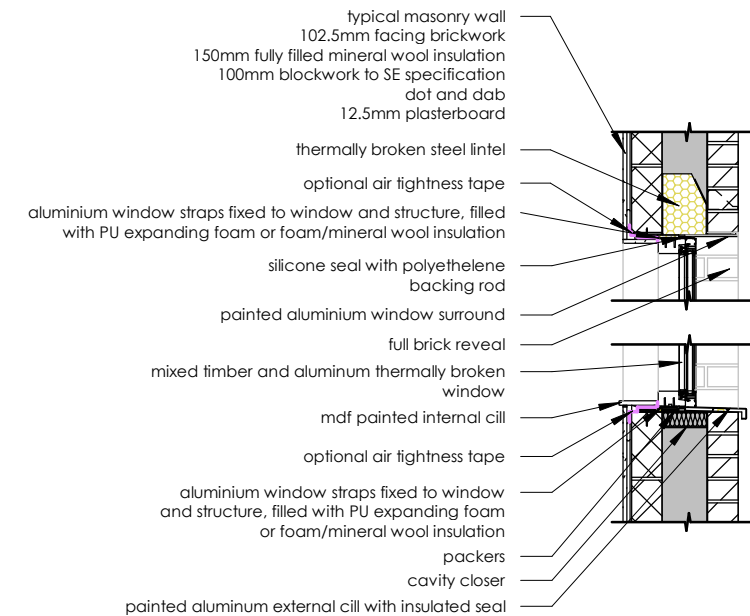
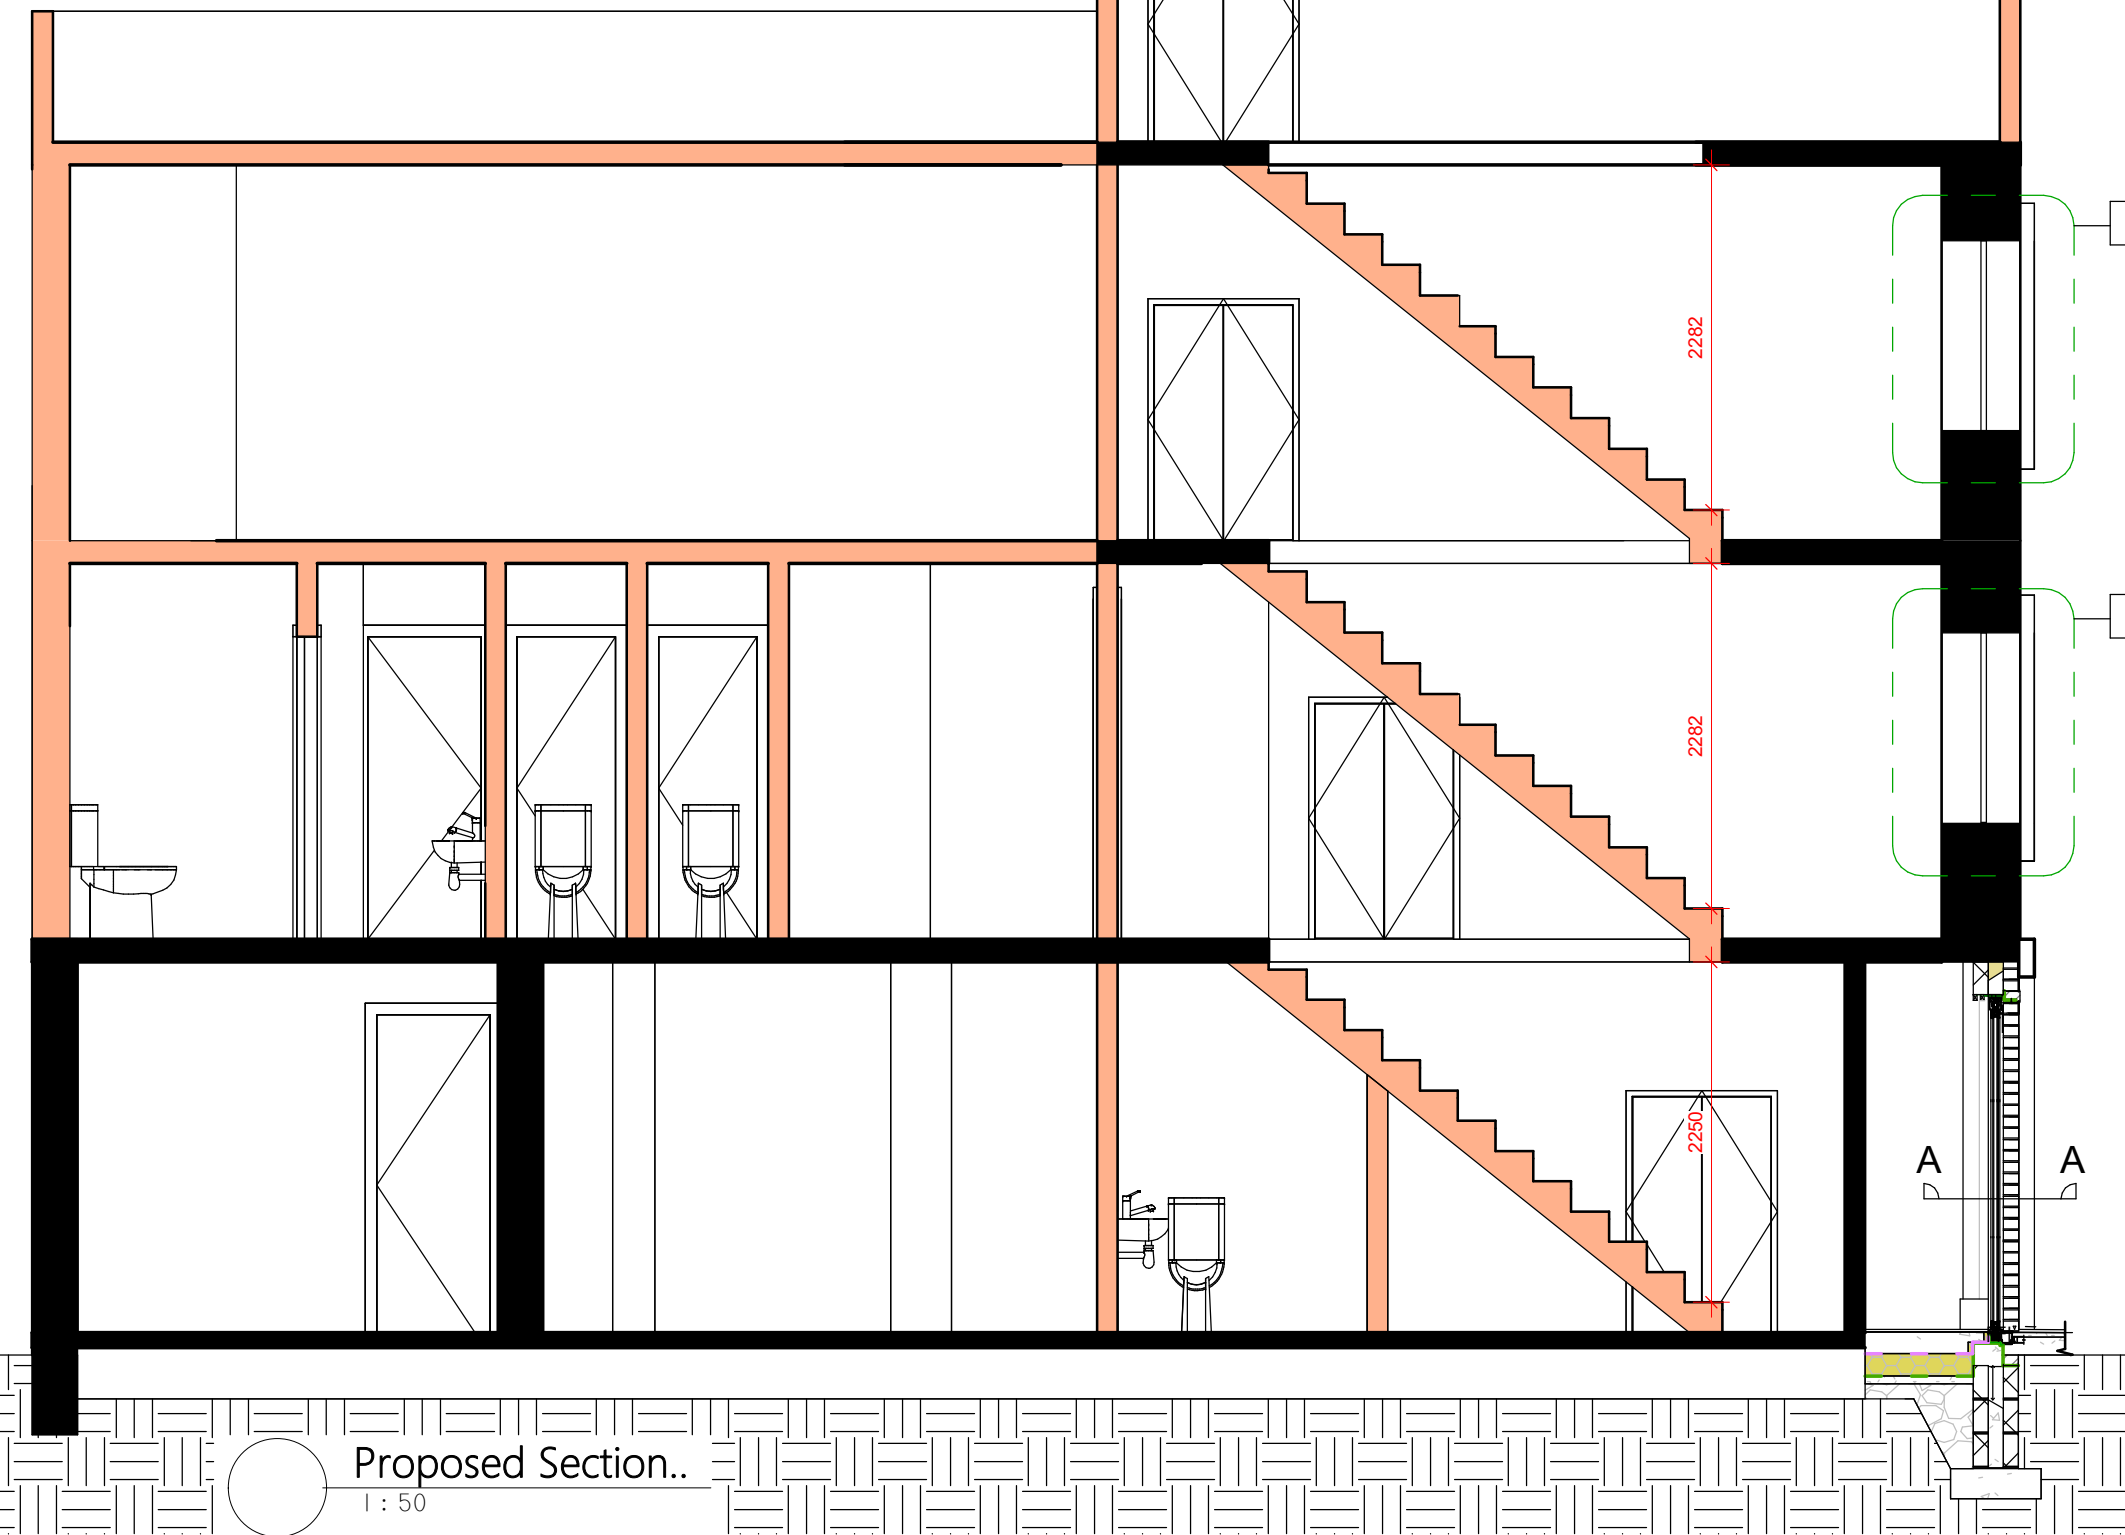


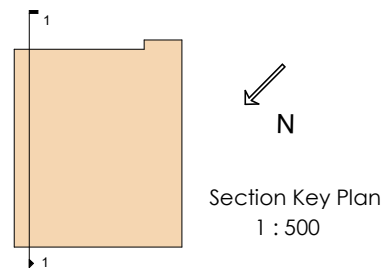

**B** Window with full brick reveal  
Wide cavity - Section

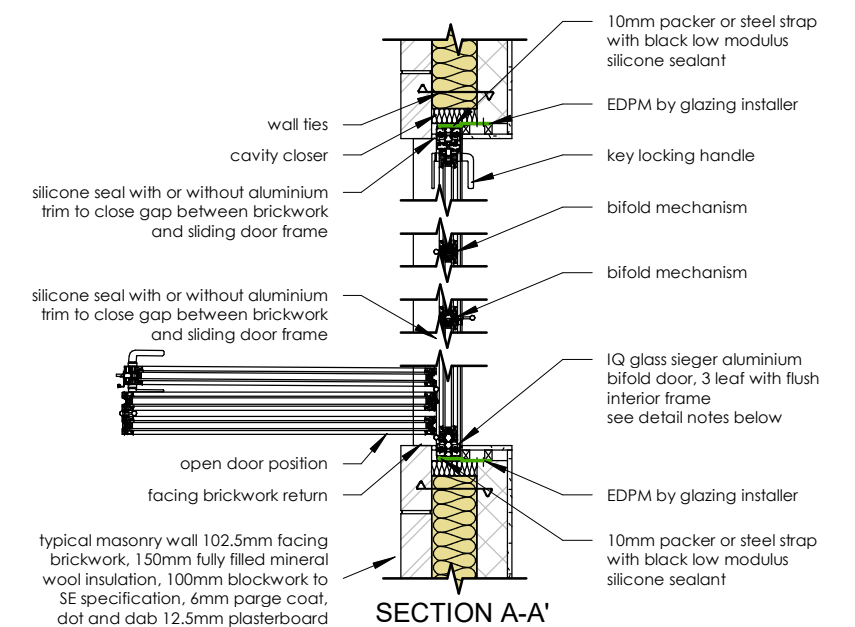

Shop Front IQ glass sieger aluminium bifold door, 4 leaf jamb plan detail in masonry construction

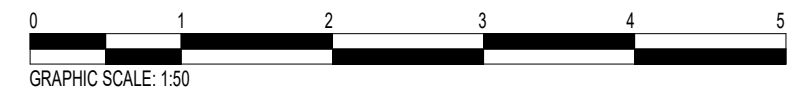

LDM Design

PROJECT  
78-80 Tib Street Manchester M4  
1LG

SHEET  
Section 2

CLIENT  
Yuk Chan

Scale (@ A3)  
As indicated

|                  |                        |          |
|------------------|------------------------|----------|
| Drawn by<br>BA   | DRAWING NUMBER<br>A422 | REV<br>A |
| Checked by<br>KK |                        |          |