



- Description:**
- Typical recessed cover details
- Units:**
- Recessed cover detail and specification to engineers
 -
- Build up and foundation:**
- To engineers detail and specification
- Installation:**
- Covers are not to be installed across proposed and existing edging.
 - Service covers are to be aligned with paving layout. Inboard cutting and service cover alignment is to be utilised.
 - Minimum unit sizes as stated on paving detail.

NOTE:


- Typical details state the required principles in delivering the specified hardworks package.

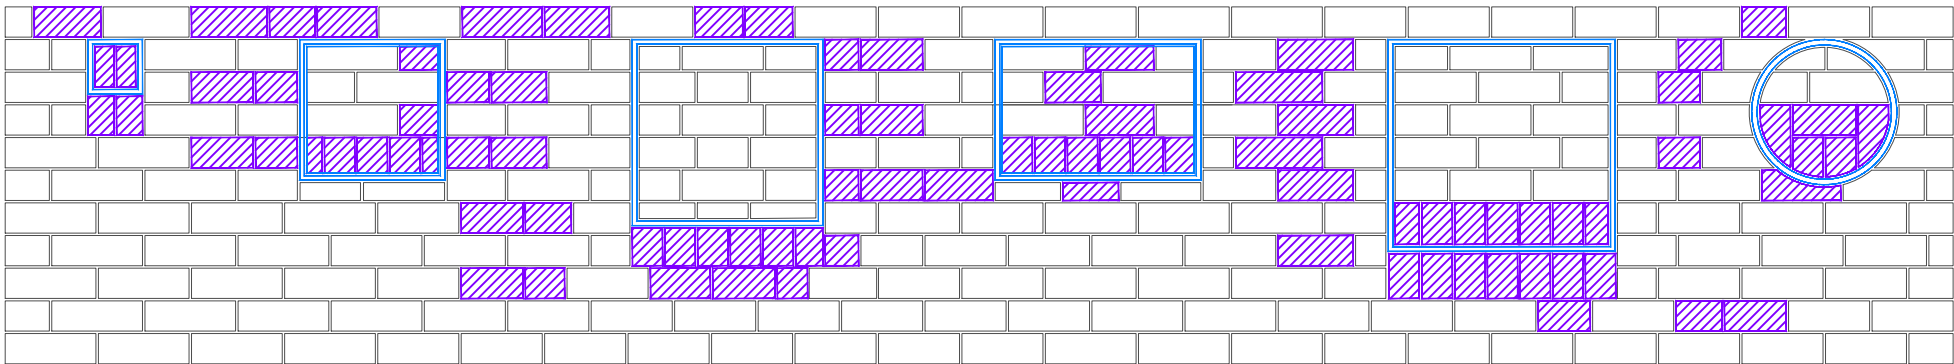

TYPICAL NATURAL STONE SETT WITH JOINT
PLAN @ 1:25

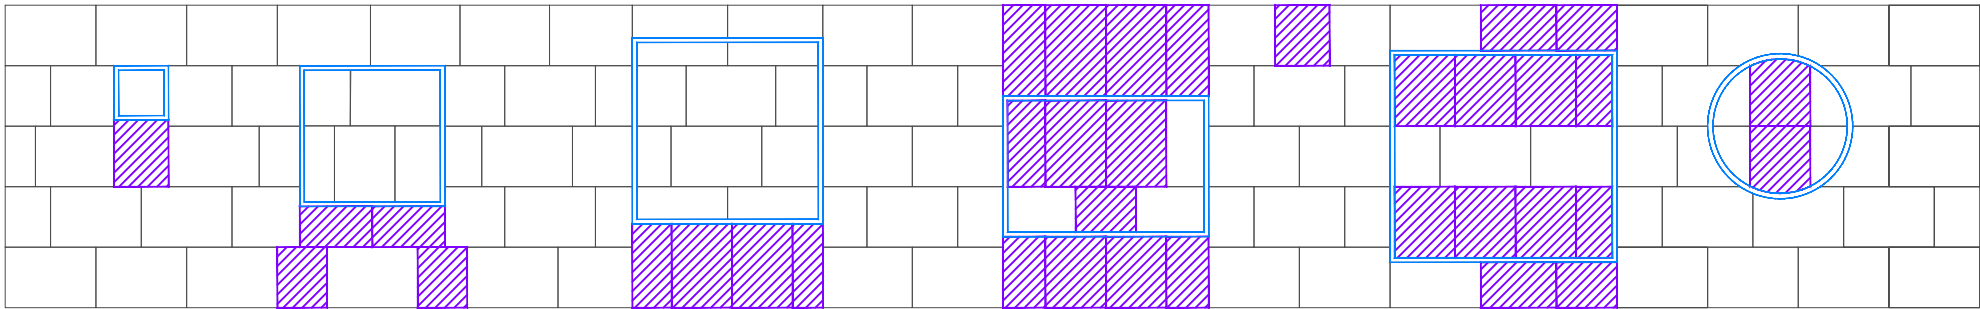

TYPICAL BLOCK PAVING
PLAN @ 1:25

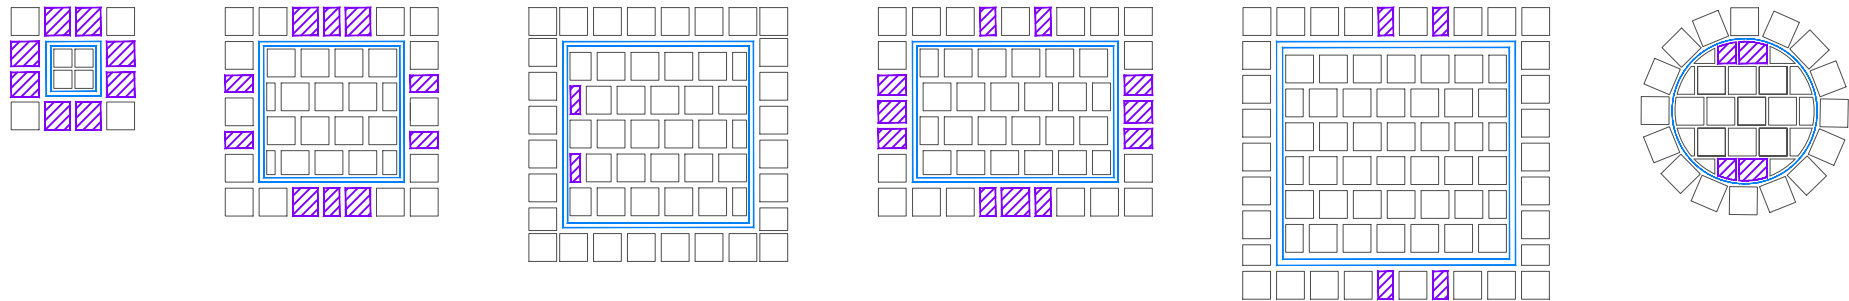

TYPICAL CUBES
PLAN @ 1:25

01
sheet
10013

Typical Recessed Cover Paving Page 1 of 2

Scale: 1 : 25

TYPICAL DETAIL

- NOTES**
1. This drawing is to be read in conjunction with all other drawings and specifications.
 2. Do not scale off this drawing. Written dimensions to be taken only.
 3. Any discrepancies found between this drawing and other drawings and specifications in the construction documents must be referred to the Landscape Architect prior to work commencing.
 4. This drawing must not be copied in whole or in part without prior written consent of Optimised Environments Ltd.

DRAWING INFORMATION BASED UPON

Emapsite: © Crown copyright and database rights 2019 Ordnance Survey 0100031673.
OS OpenData: Contains OS data © Crown copyright and database right (2019).
Google Earth: Please show the attribution statement shown on the Google map or image that you are using.
Topographical Survey: Please reference surveyor's survey.

- CDM INFORMATION**
1. Minimise on-site cutting where possible, if necessary use dust suppression.

01 -	Stage 4 Update Stage 4 Issue	CO CO	15.12.22 31.10.22
Issue	Revision	Initial	Date

optimised environments ltd

EDINBURGH 2nd Floor | Quartermile Two | 2 Lister Square | Edinburgh | EH3 9GL
t 0131 221 5920 w optimisedenvironments.com

LONDON Unit 6 | 36-42 New Inn Yard | Shoreditch | London | EC2A 3EY
t 0203 984 4022 w optimisedenvironments.com

MANCHESTER 86 Princess Street | Manchester | M1 6NG
t 0161 696 7550 w optimisedenvironments.com

Optimised Environments Ltd. Registered in Scotland SC359690.
Registered address: 2nd Floor | Quartermile Two | 2 Lister Square | Edinburgh | EH3 9GL.

Client

Downing Living (Manchester) Limited

Project

PLOT 11 FIRST STREET SOUTH

Manchester

Drawing Title

Typical Recessed Cover Paving

Page 1 of 2

Scale Bar	North
0.25m 0.50m 0.75m 1.00m 1.25m	
Scale: 1:25@A3	Date: 23.09.22
By: CO	Status: TENDER
Checked: AW	Approved: AW

Drawing Number M90183_10013	Rev 01
---------------------------------------	------------------