




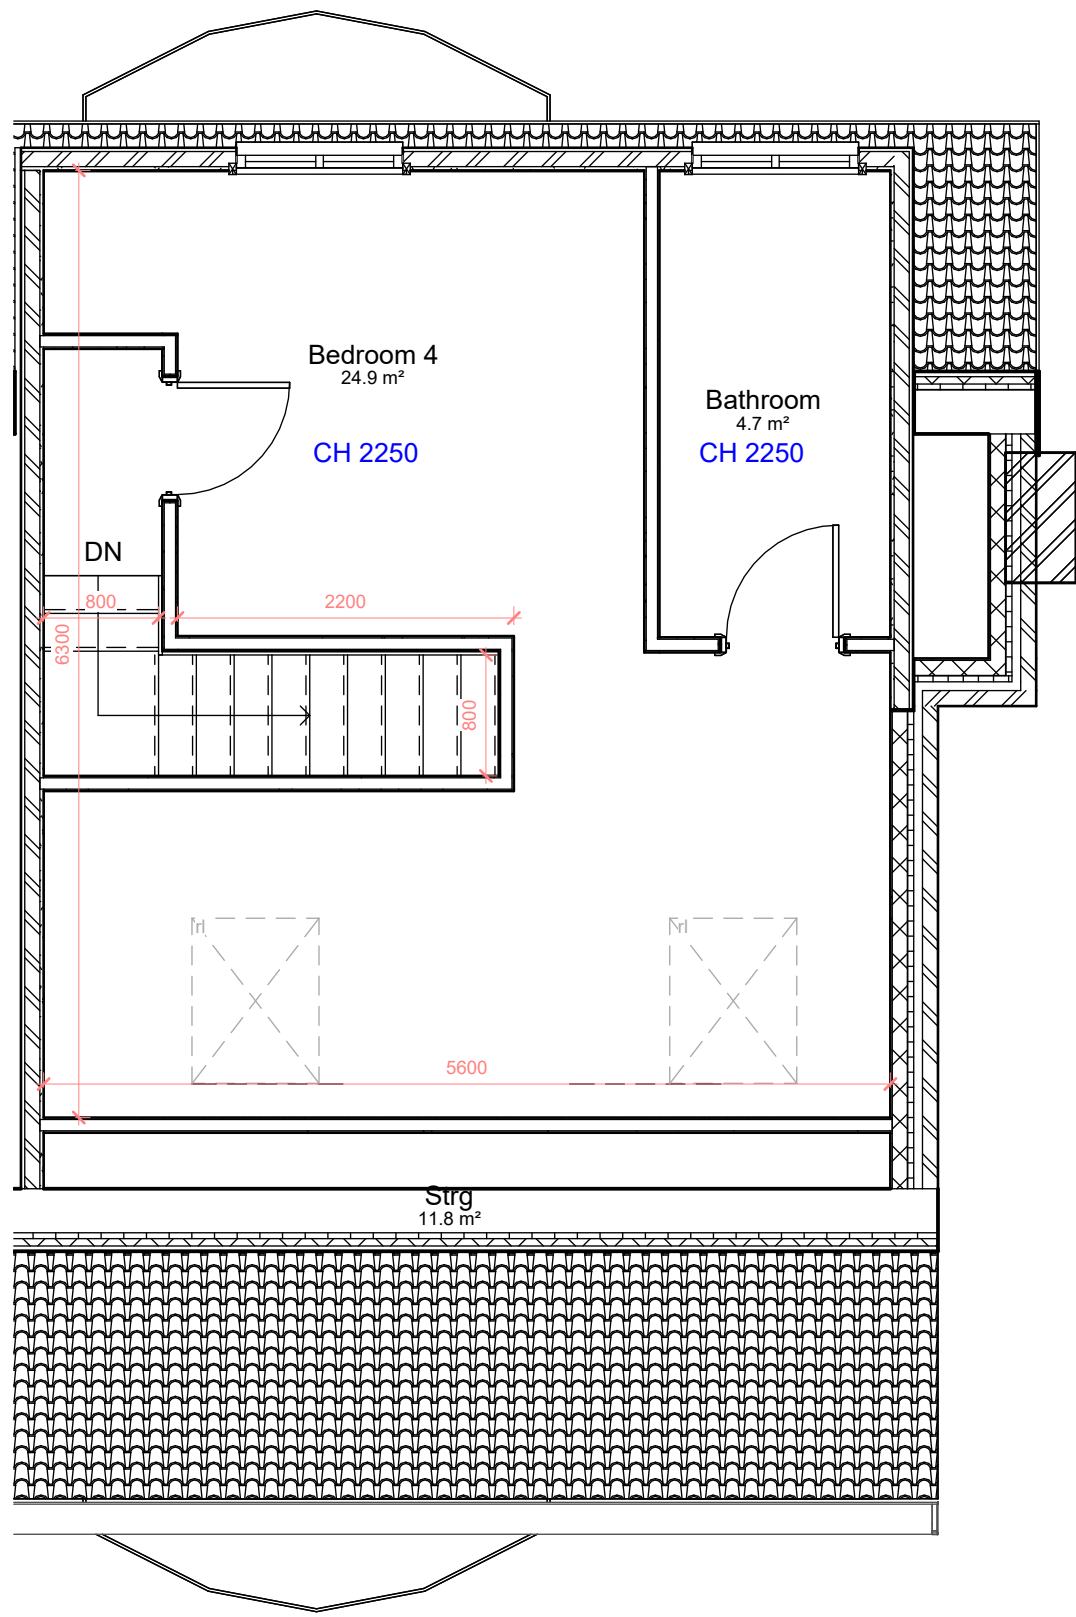


Proposed Loft
1 : 50

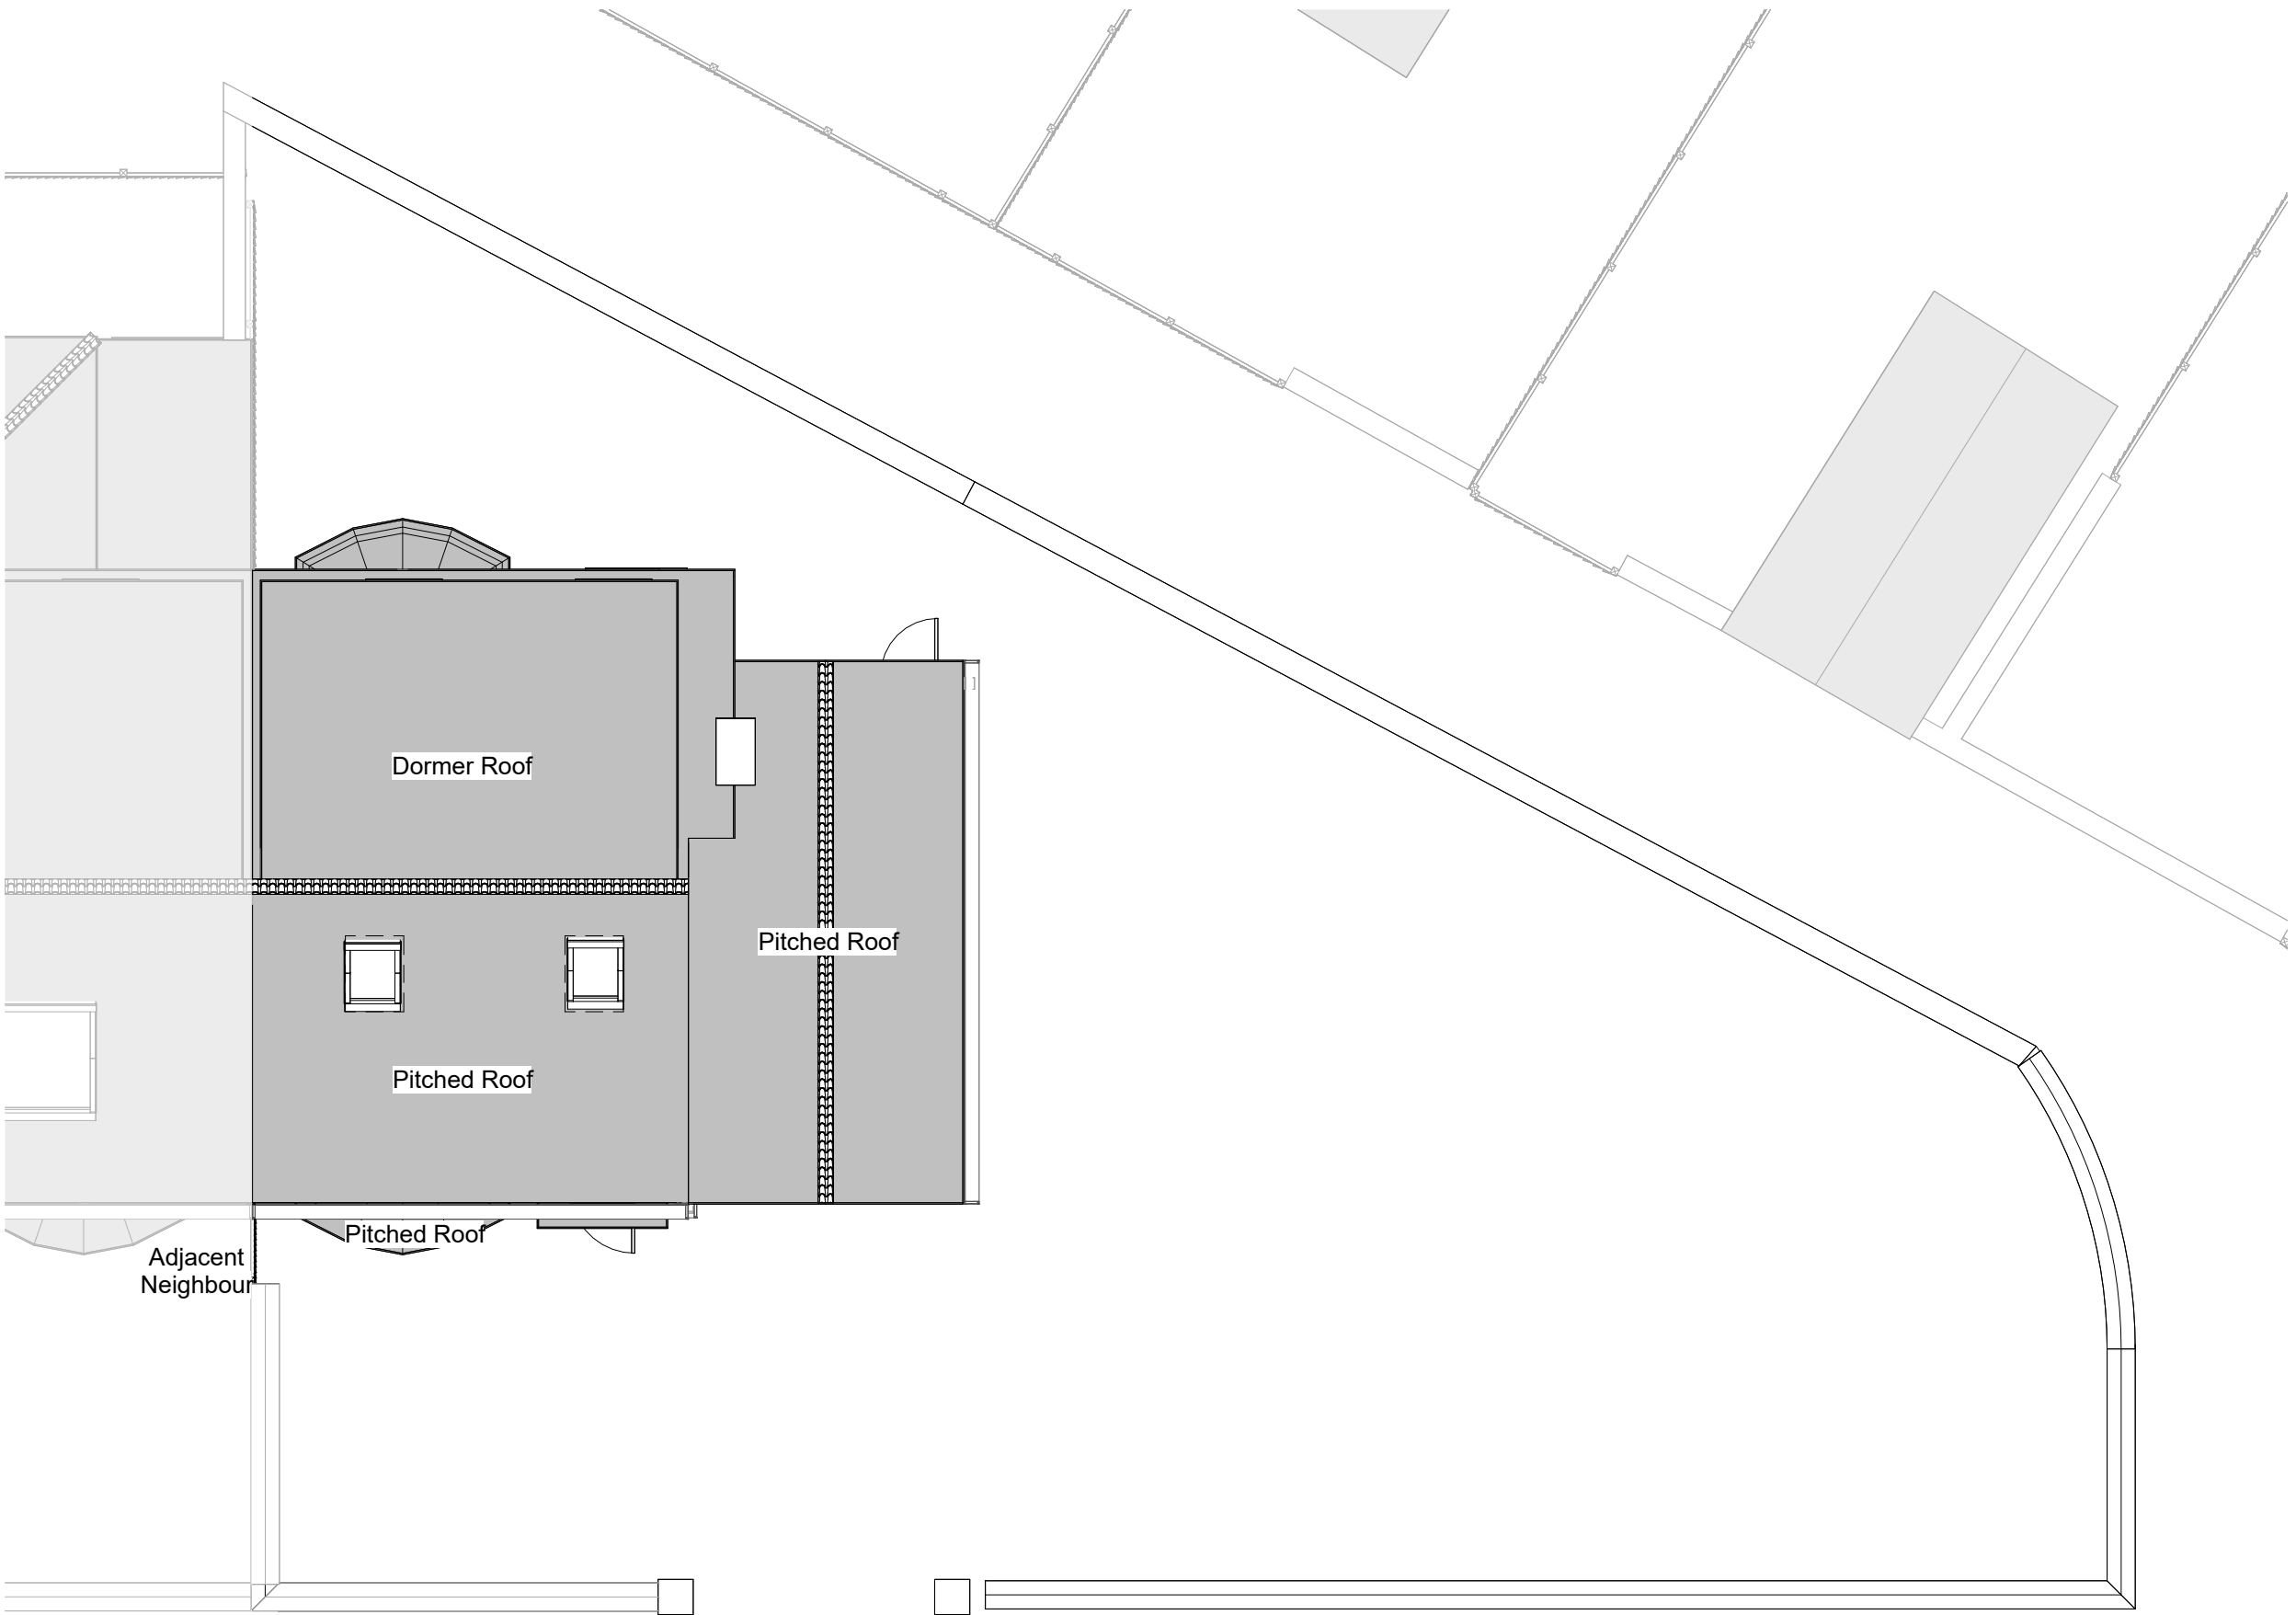


Proposed Roof Plan
1 : 100

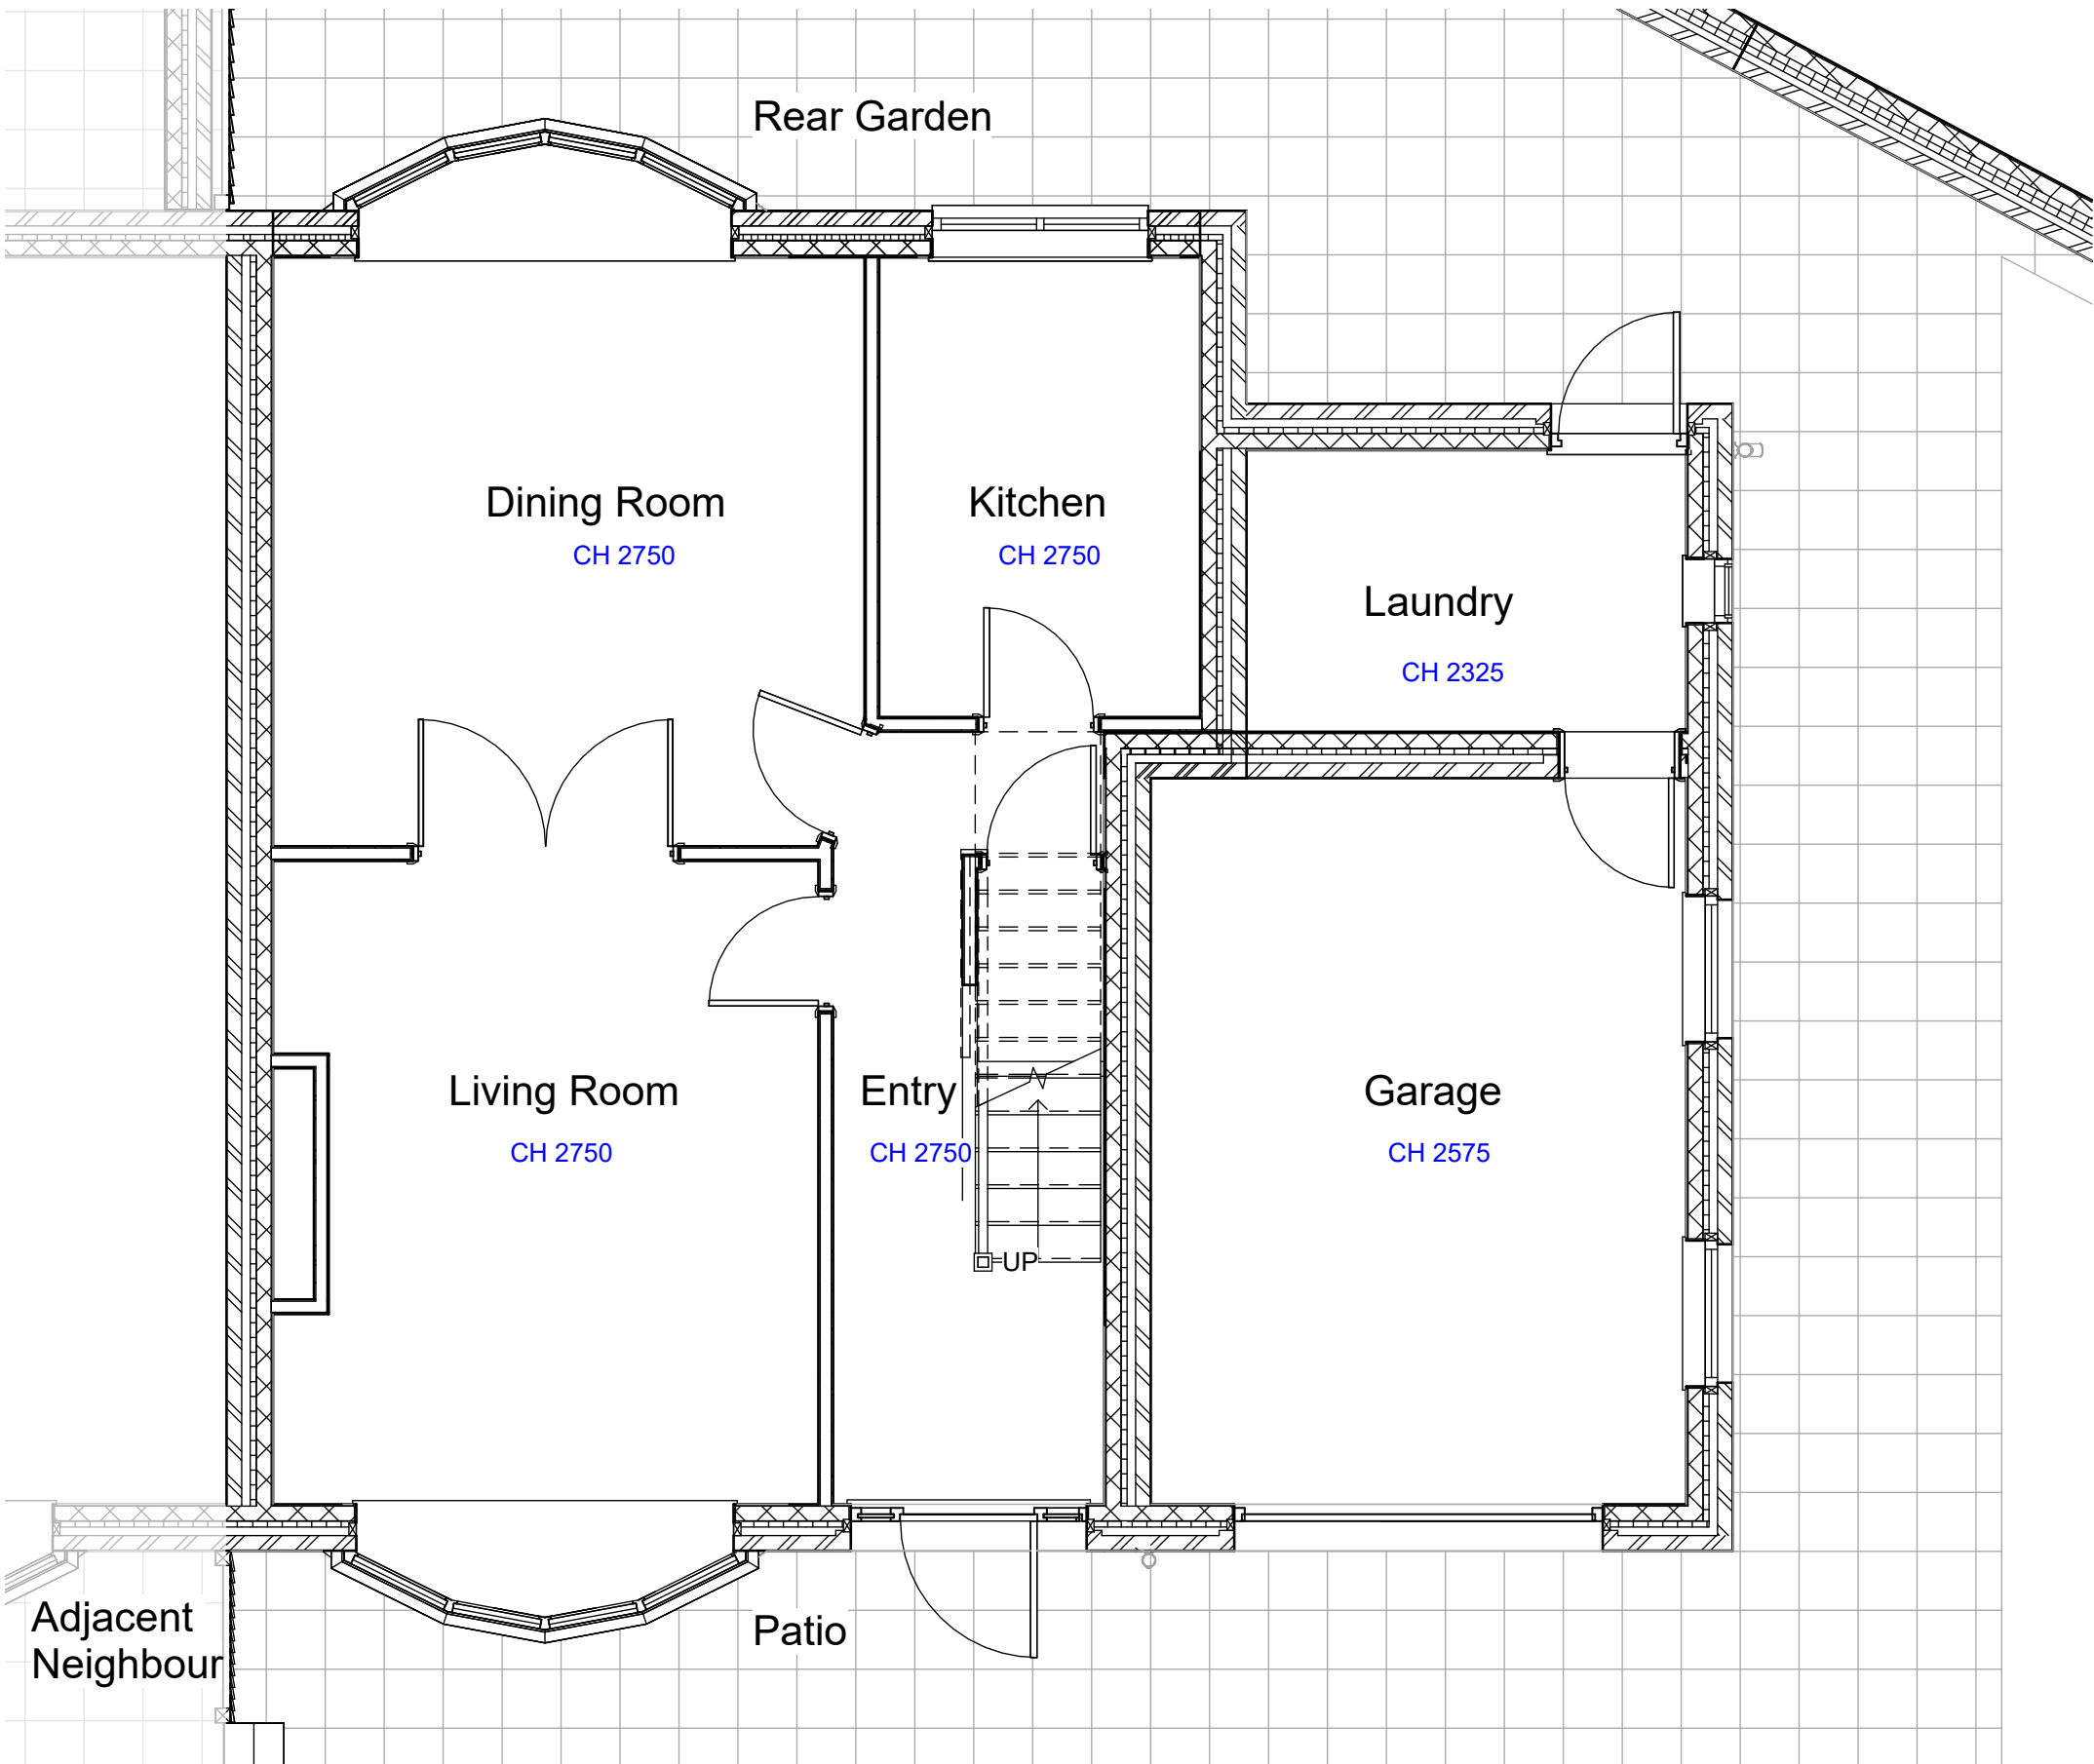

Proposed Ground Floor Plan
1 : 50

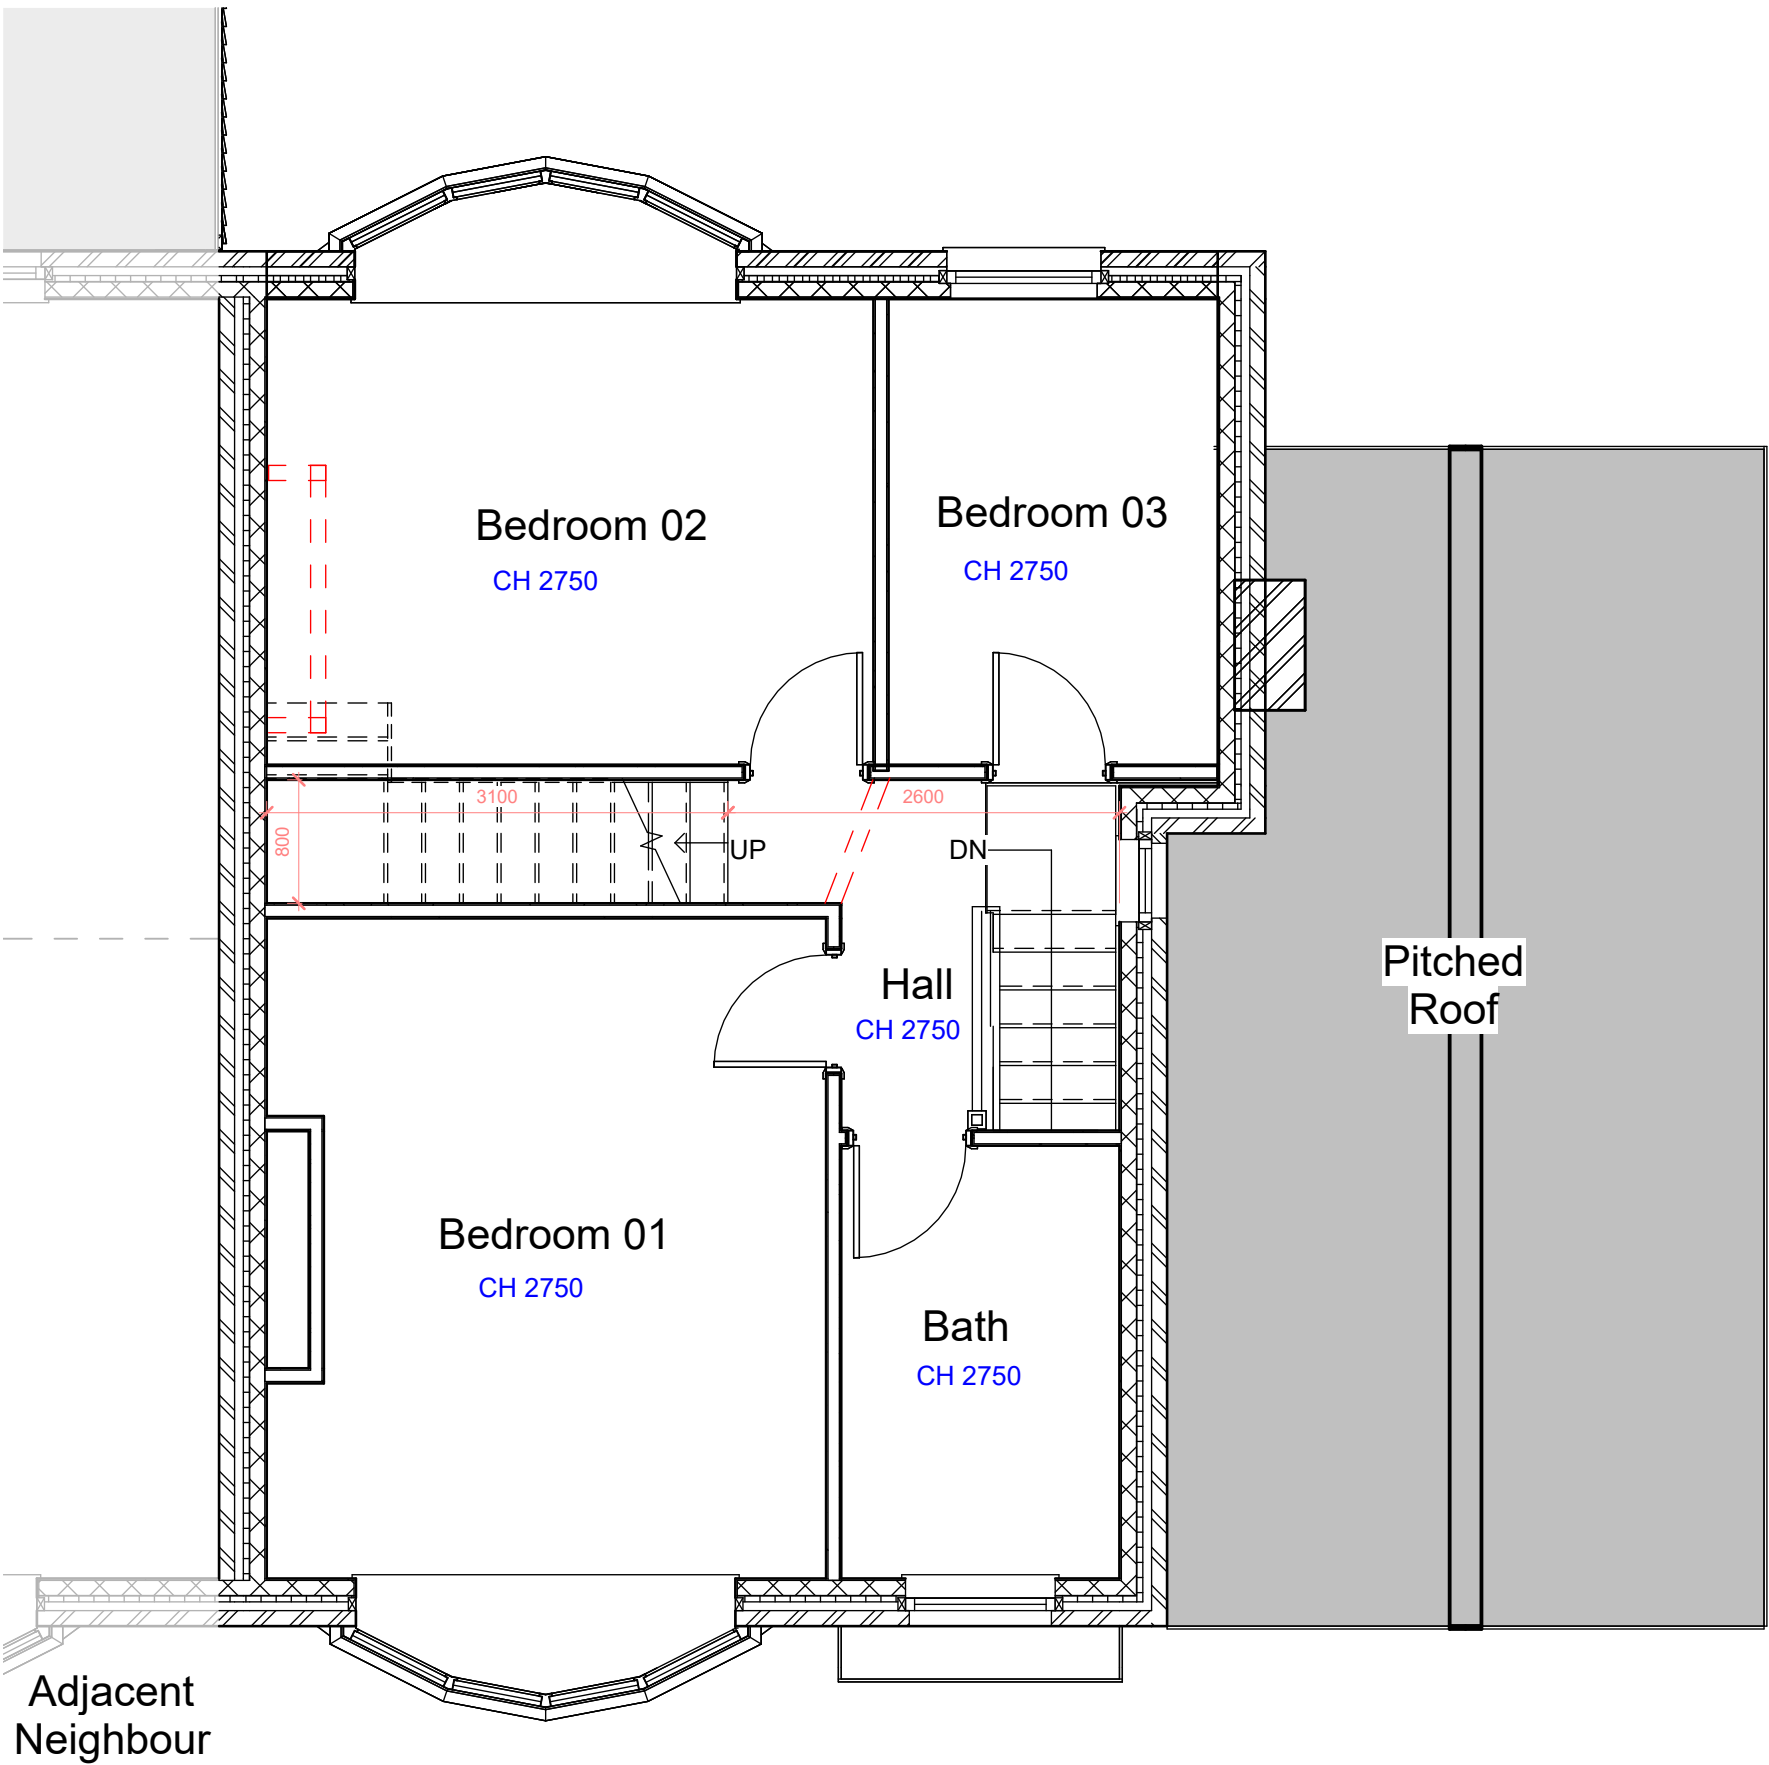

Proposed First Floor Plan
1 : 50

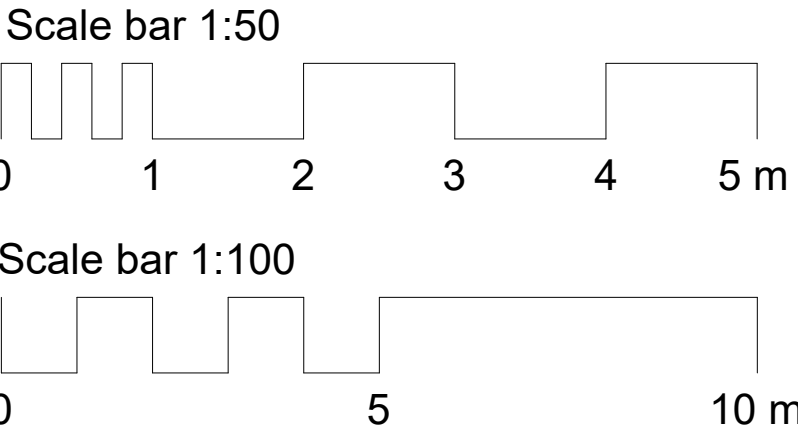

PLANNING

Rev	Description	Issued	Dwn	Chk

Client
Abdullah Hayat

Project
16 Kingsway M19 2DD

Proposed Plans

Scale	Date	AM	US
As indicated@A1	April '24	AM	US



Home Extension Advisory Service
Suite 318, Broadstone Mill, Broadstone Road, Stockport SK5 7DL
Email: info@heas.co.uk
Tel: 0161 443 4117

0069	03	31	Rev. No.
------	----	----	----------