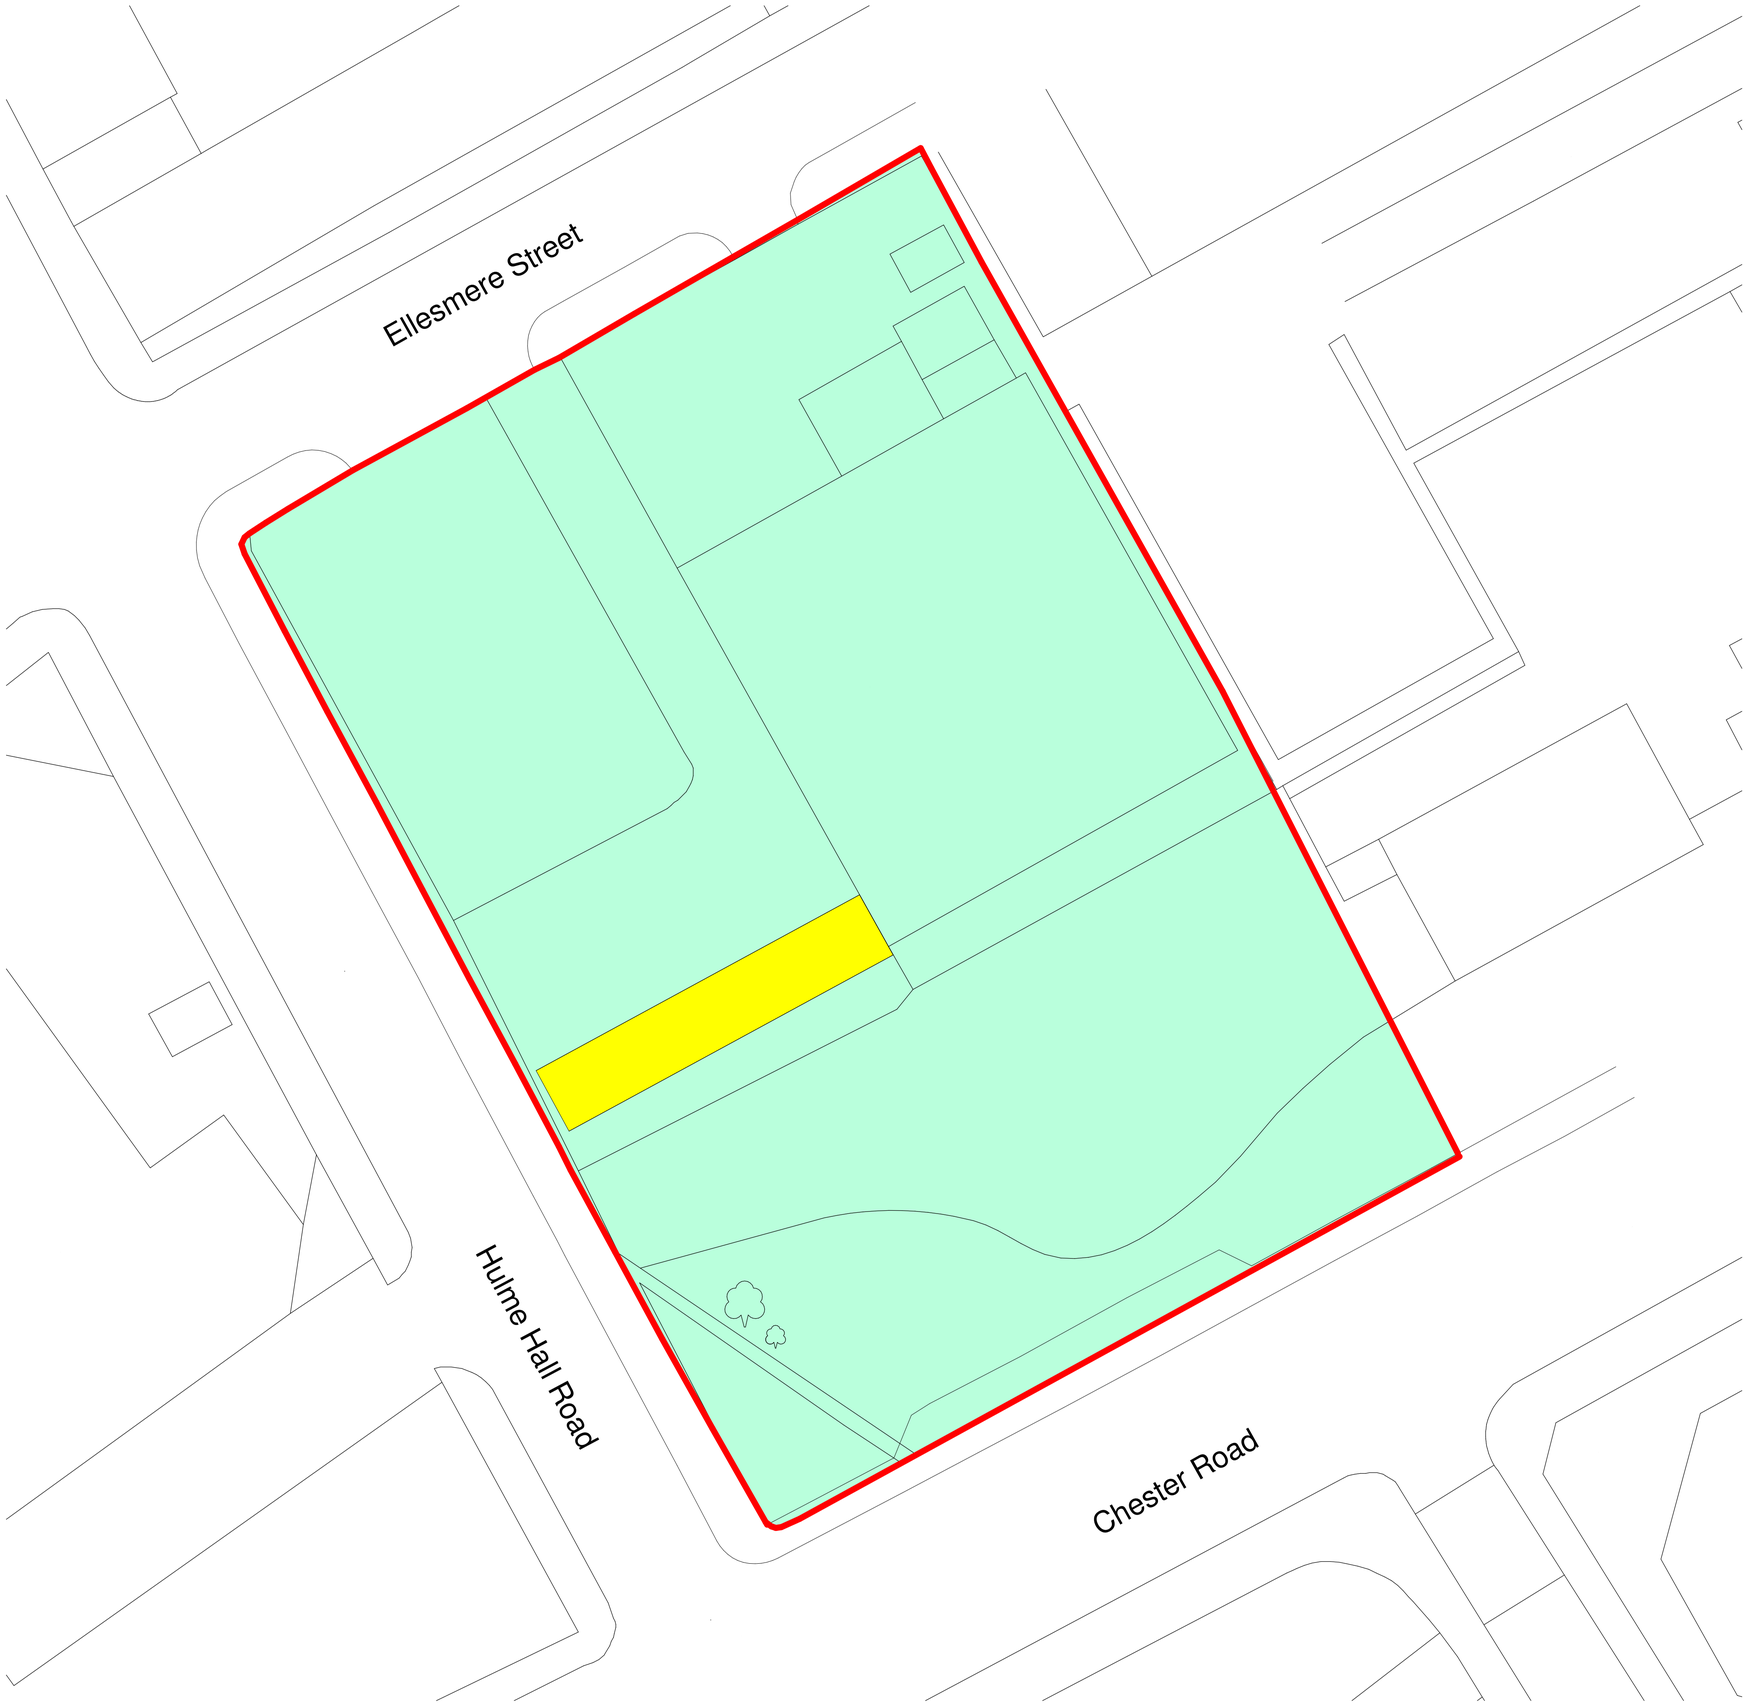


Scale 1:200 @ A1

Notes :
1. This drawing should not be scaled, figured dimensions only to be taken
2. should any discrepancies be found with this drawing, please inform this office.
3. Copyright of this drawing is owned by JM Architects.

Structural information indicative only. To be confirmed by Structural Engineer.

KEY

Site Boundary

Phase 1 - Early Works
Area of works for proposed road

Scope:

1. Excavate c200mm below existing hardstanding to suitable formation level
2. Peg extents of the proposed road layout to indicated dimensions
3. End state: secure heras fencing around perimeter of excavated area including c.300mm buffer

Phase 2 - Main Works

Rev	Description	Date	Drn By	Chk By
P01	First Issue	05.07.2024	CNJ	AI

jmarchitects

3A, 54 Princess Street
Manchester
M1 6HS

T : 0161 200 6300

man@jmarchitects.net
www.jmarchitects.net

Project
Gallery Gardens

Title
Phasing Plan

Client
Drum Capital Project LTD

Purpose :
For Information

Scale :
As indicated @ A1

Drawing Number
Project - Originator - Volume - Level - Type - Role - Class - Number
6335-JMA-01-ZZ-DR-A-SK0001

Status S2
Revision P01

Version: 00.00.09