


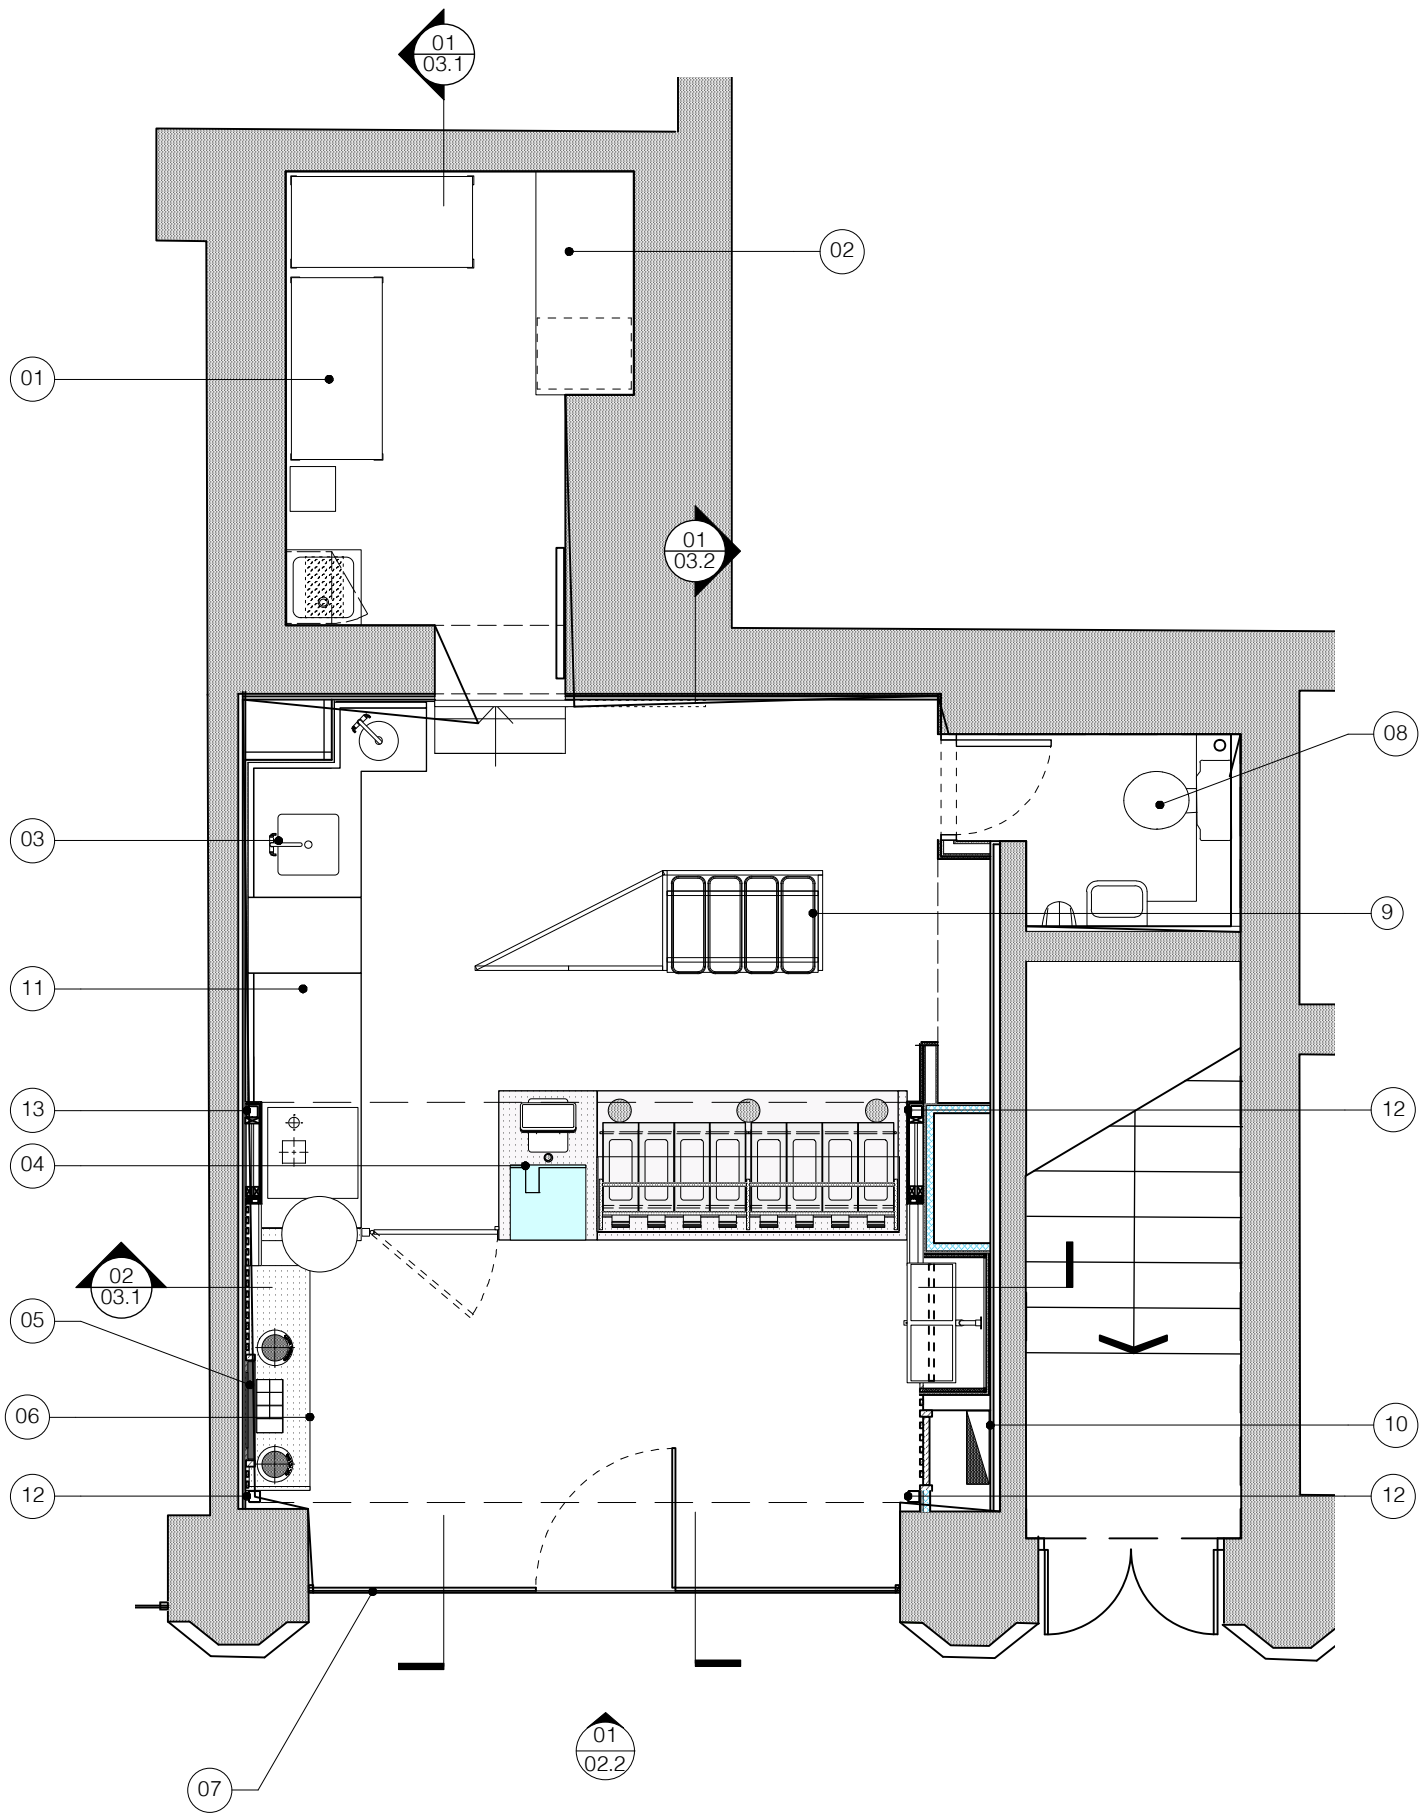

TIMBER WALL LININGS MUST ACHIEVE
SURFACE SPREAD OF FLAME
PERFORMANCE COMPLIANT WITH:

EN 13501 EURO CLASS B-s3, d2

**Timber can be treated with Thermoguard
base coat and varnish (or similar) to
manufactures guidelines.**

- 01. Freestanding racking.
- 02. Free standing desk
- 03. Rear counter.
- 04. Free standing front counter
- 05. 1no. Samsung 50" portrait digital screen to be fixed back to existing plasterboard wall lining. No fixings permitted to existing structural wall. Screen and suitable fixing brackets to be supplied by specilaist contractor. Existing plasterboard wall lining to be supplemented as necessary with ply to spread load.
- 06. Freestanding condiments unit.
- 07. Existing shopfront to be retained.
- 08. Existing WC to be retained / refurbished
- 09. Freestanding rear display unit
- 10. Existing electrical supply and distribution board location
- 11. Rear counter with lateral restriant fixed back to existing plasterboard lining only
- 12. Freestanding structure for feature display 'box'
- 13. Freestanding structure for feature display 'box' - lateral restrain to be taken back to existing plasterboard lining

Revision

DESCRIPTION

General Arrangement

CLIENT

Krispy Kreme

PROJECT

Manchester Deansgate

ADDRESS

111 Deansgate, Manchester M3 2BQ

JOB No.

DWG No.

REV.

044.01.2

-

DATE.

APR 24

STATUS.

APPROVAL

DRAWN BY

SW

SCALE

1:50 @ A3

Unit 5, 7 Wenlock Road, London N1 7SL

T +44 (0)20 7253 9005 F +44 (0)20 7253 9004

www.pathdesign.co.uk info@pathdesign.co.uk

THIS DRAWING IS FOR DESIGN INTENT PURPOSES ONLY. DO NOT SCALE THIS DRAWING

* This drawing is issued on condition that it is not copied or disclosed to any other unauthorised person without the prior consent of PATH DESIGN.

* Contractors should provide their own setting out drawings for consent by PATH DESIGN.

* This drawing is the property of PATH DESIGN and copyright is reserved by PATH DESIGN.

* All dimensions shall be to the finished construction and approved by structural engineer.

* All dimensions to be verified on site prior to work commencing.

**ALL EXISTING WALL SUPPORTS
BEHIND EXISTING WALL FINISHES
TO BE RETAINED FOR NEW
FINISHES TO BE FIXED BACK TO.**

**NO FIXINGS PERMITTED TO ANY
EXISTING GRADE II LISTED
HISTORIC PERIMETER WALLS.**

