


Location Plan

Site Address: First Floor, Phoenix House, Bradnor Road, Manchester, M22 4TE

Date Produced: 19-Apr-2024

Scale: 1:1250 @A4

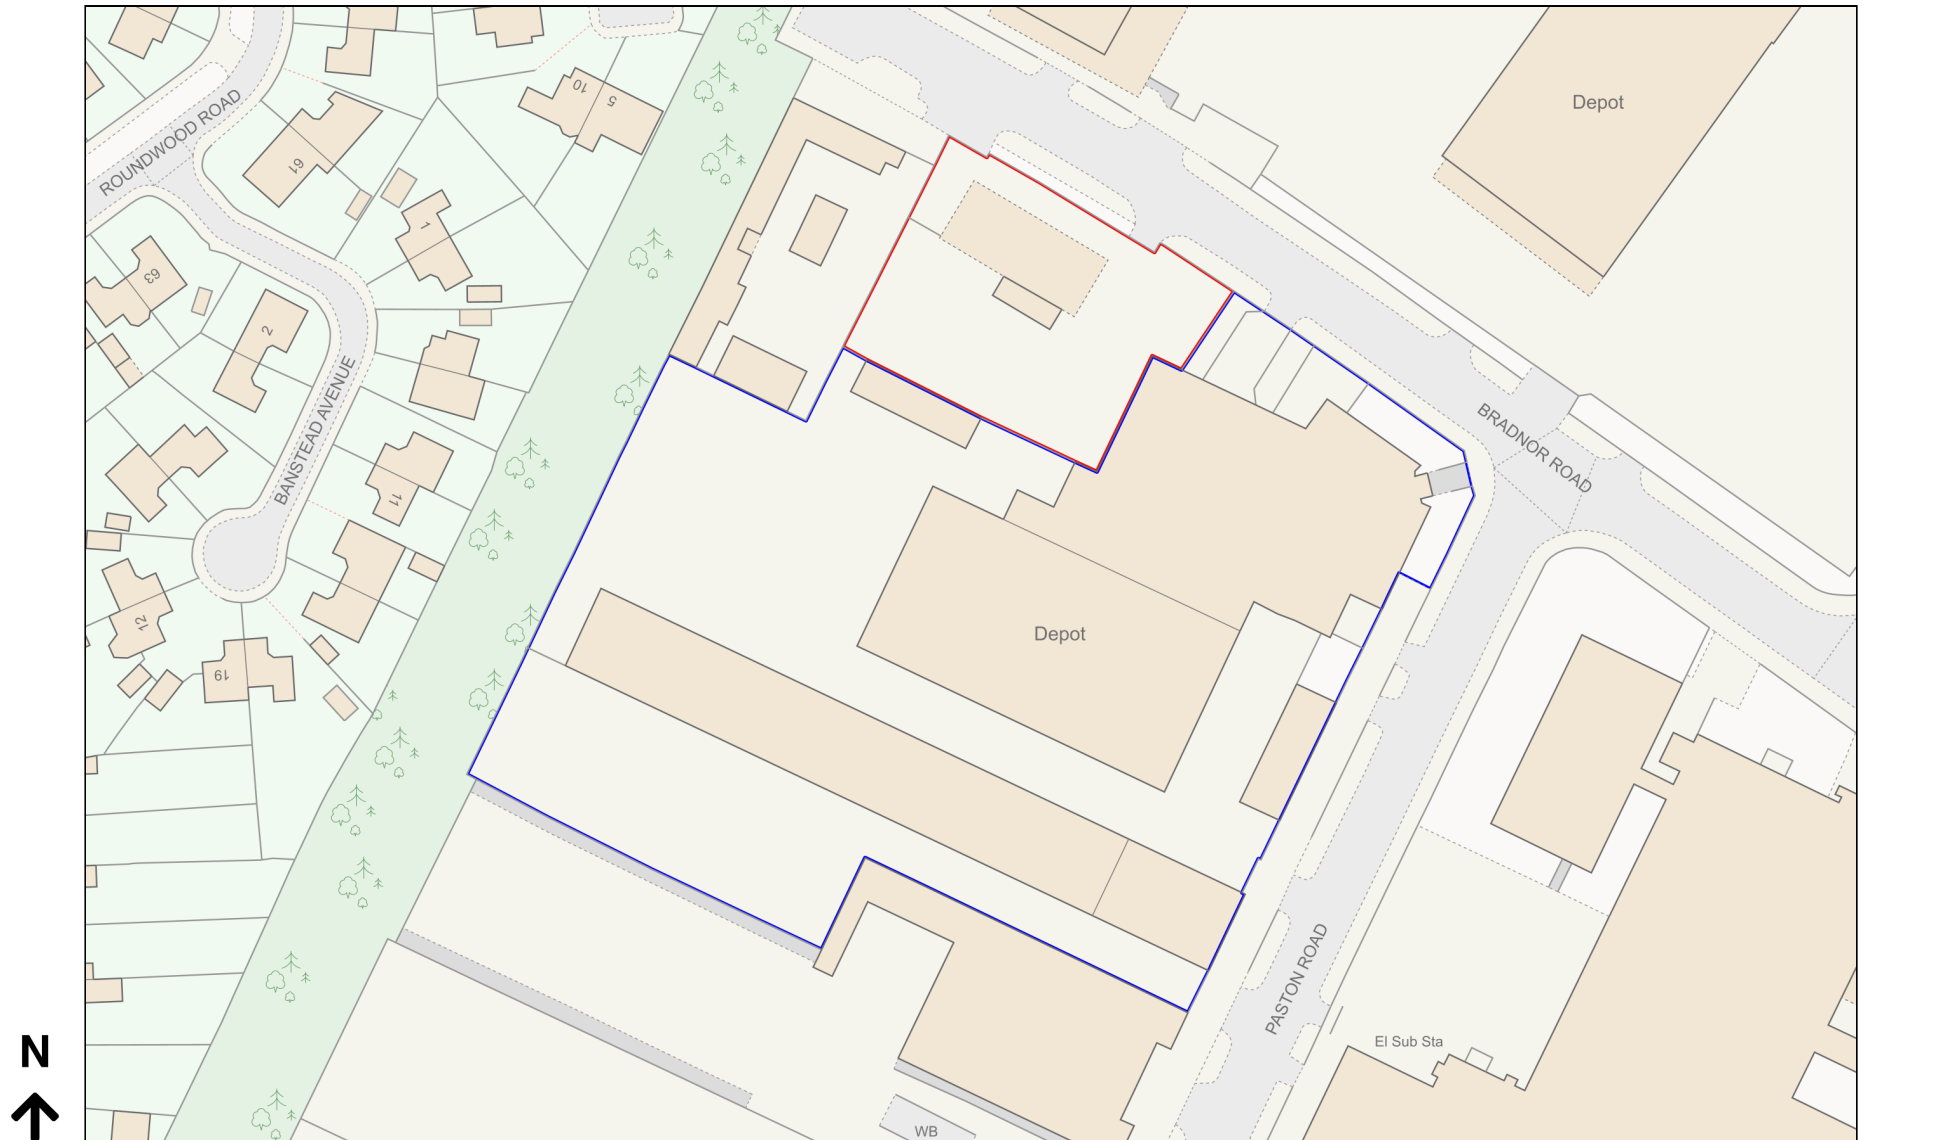

Planning Portal Reference: PP-12950442v1

0 50
Metres