


This drawing & design is the copyright of Munshi+Partners and may not be reproduced in any way without prior written consent.

Any discrepancies on this drawing between drawings area to be reported to this office.

Unless specifically specified these drawings are not to be used for construction purposes or placing of any orders.

Do not scale from this drawing.

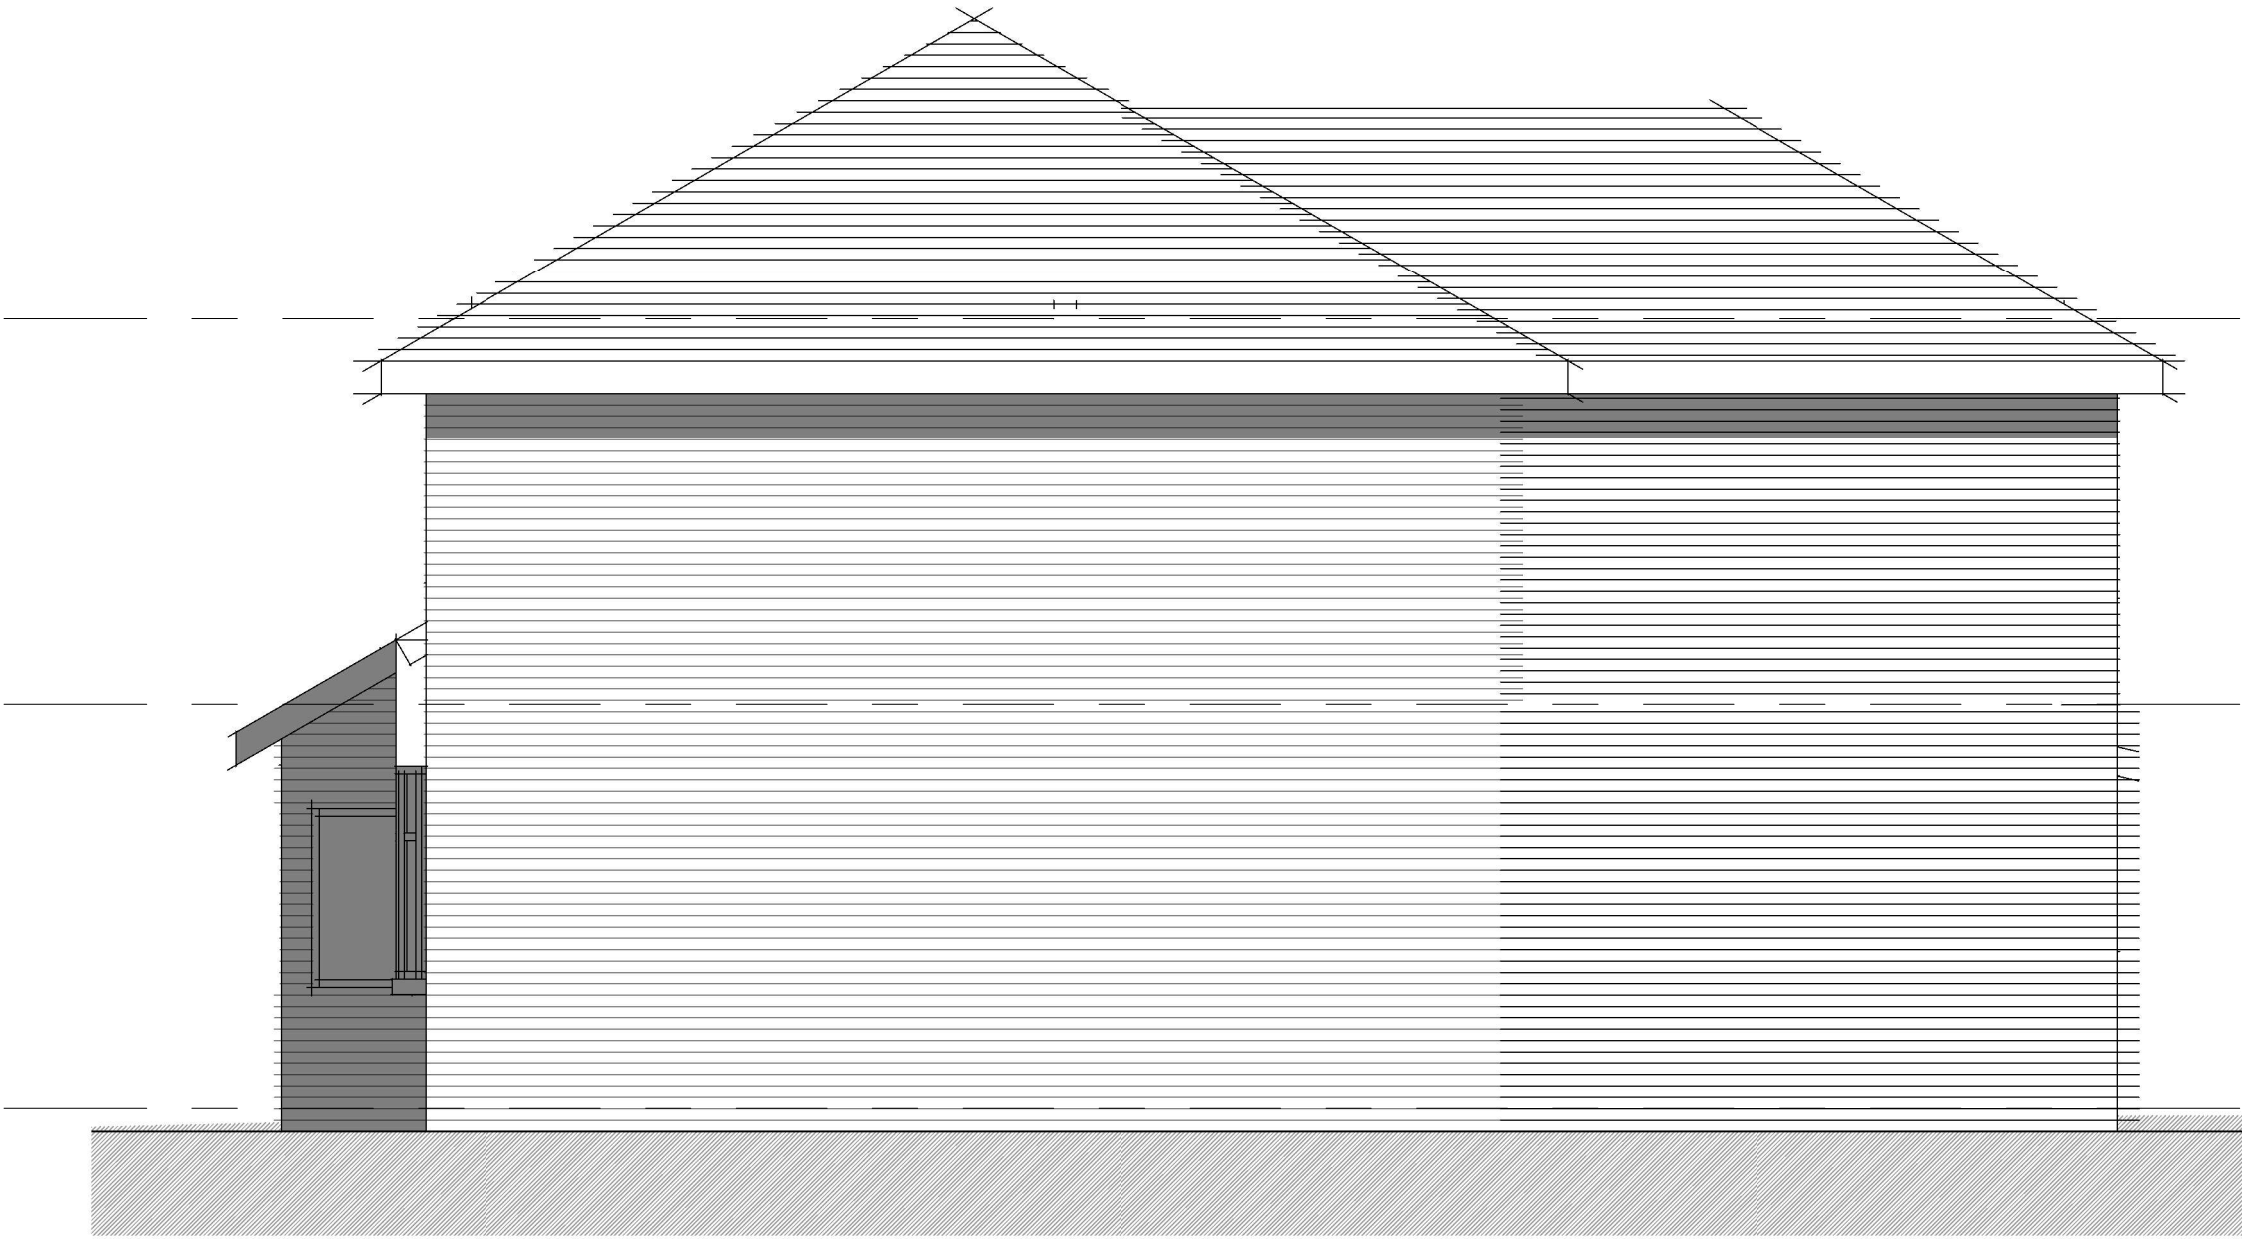

- Status
- ☐ FEASIBILITY
 - ☒ PLANNING APPROVAL
 - ☐ BUILDING REGULATIONS
 - ☐ TENDER
 - ☐ CONSTRUCTION

Project 7 Wynfield Avenue

Client Mr A F

Drawing title Existing Elevations

Project No	Drawing No	Rev No	Scale	Date
MAP24XXX	004		1 : 50	Issue Date

MUNSHI+
PARTNERS
ARCHITECTURE & PROPERTIES

No 3 Caxton Road, Fulwood. Preston. PR2 9ZZ.
Tel- 01772 342570
Email- info@munshiandpartners.com

☐ Blackburn

☐ Bolton

☒ Preston

☐ London