

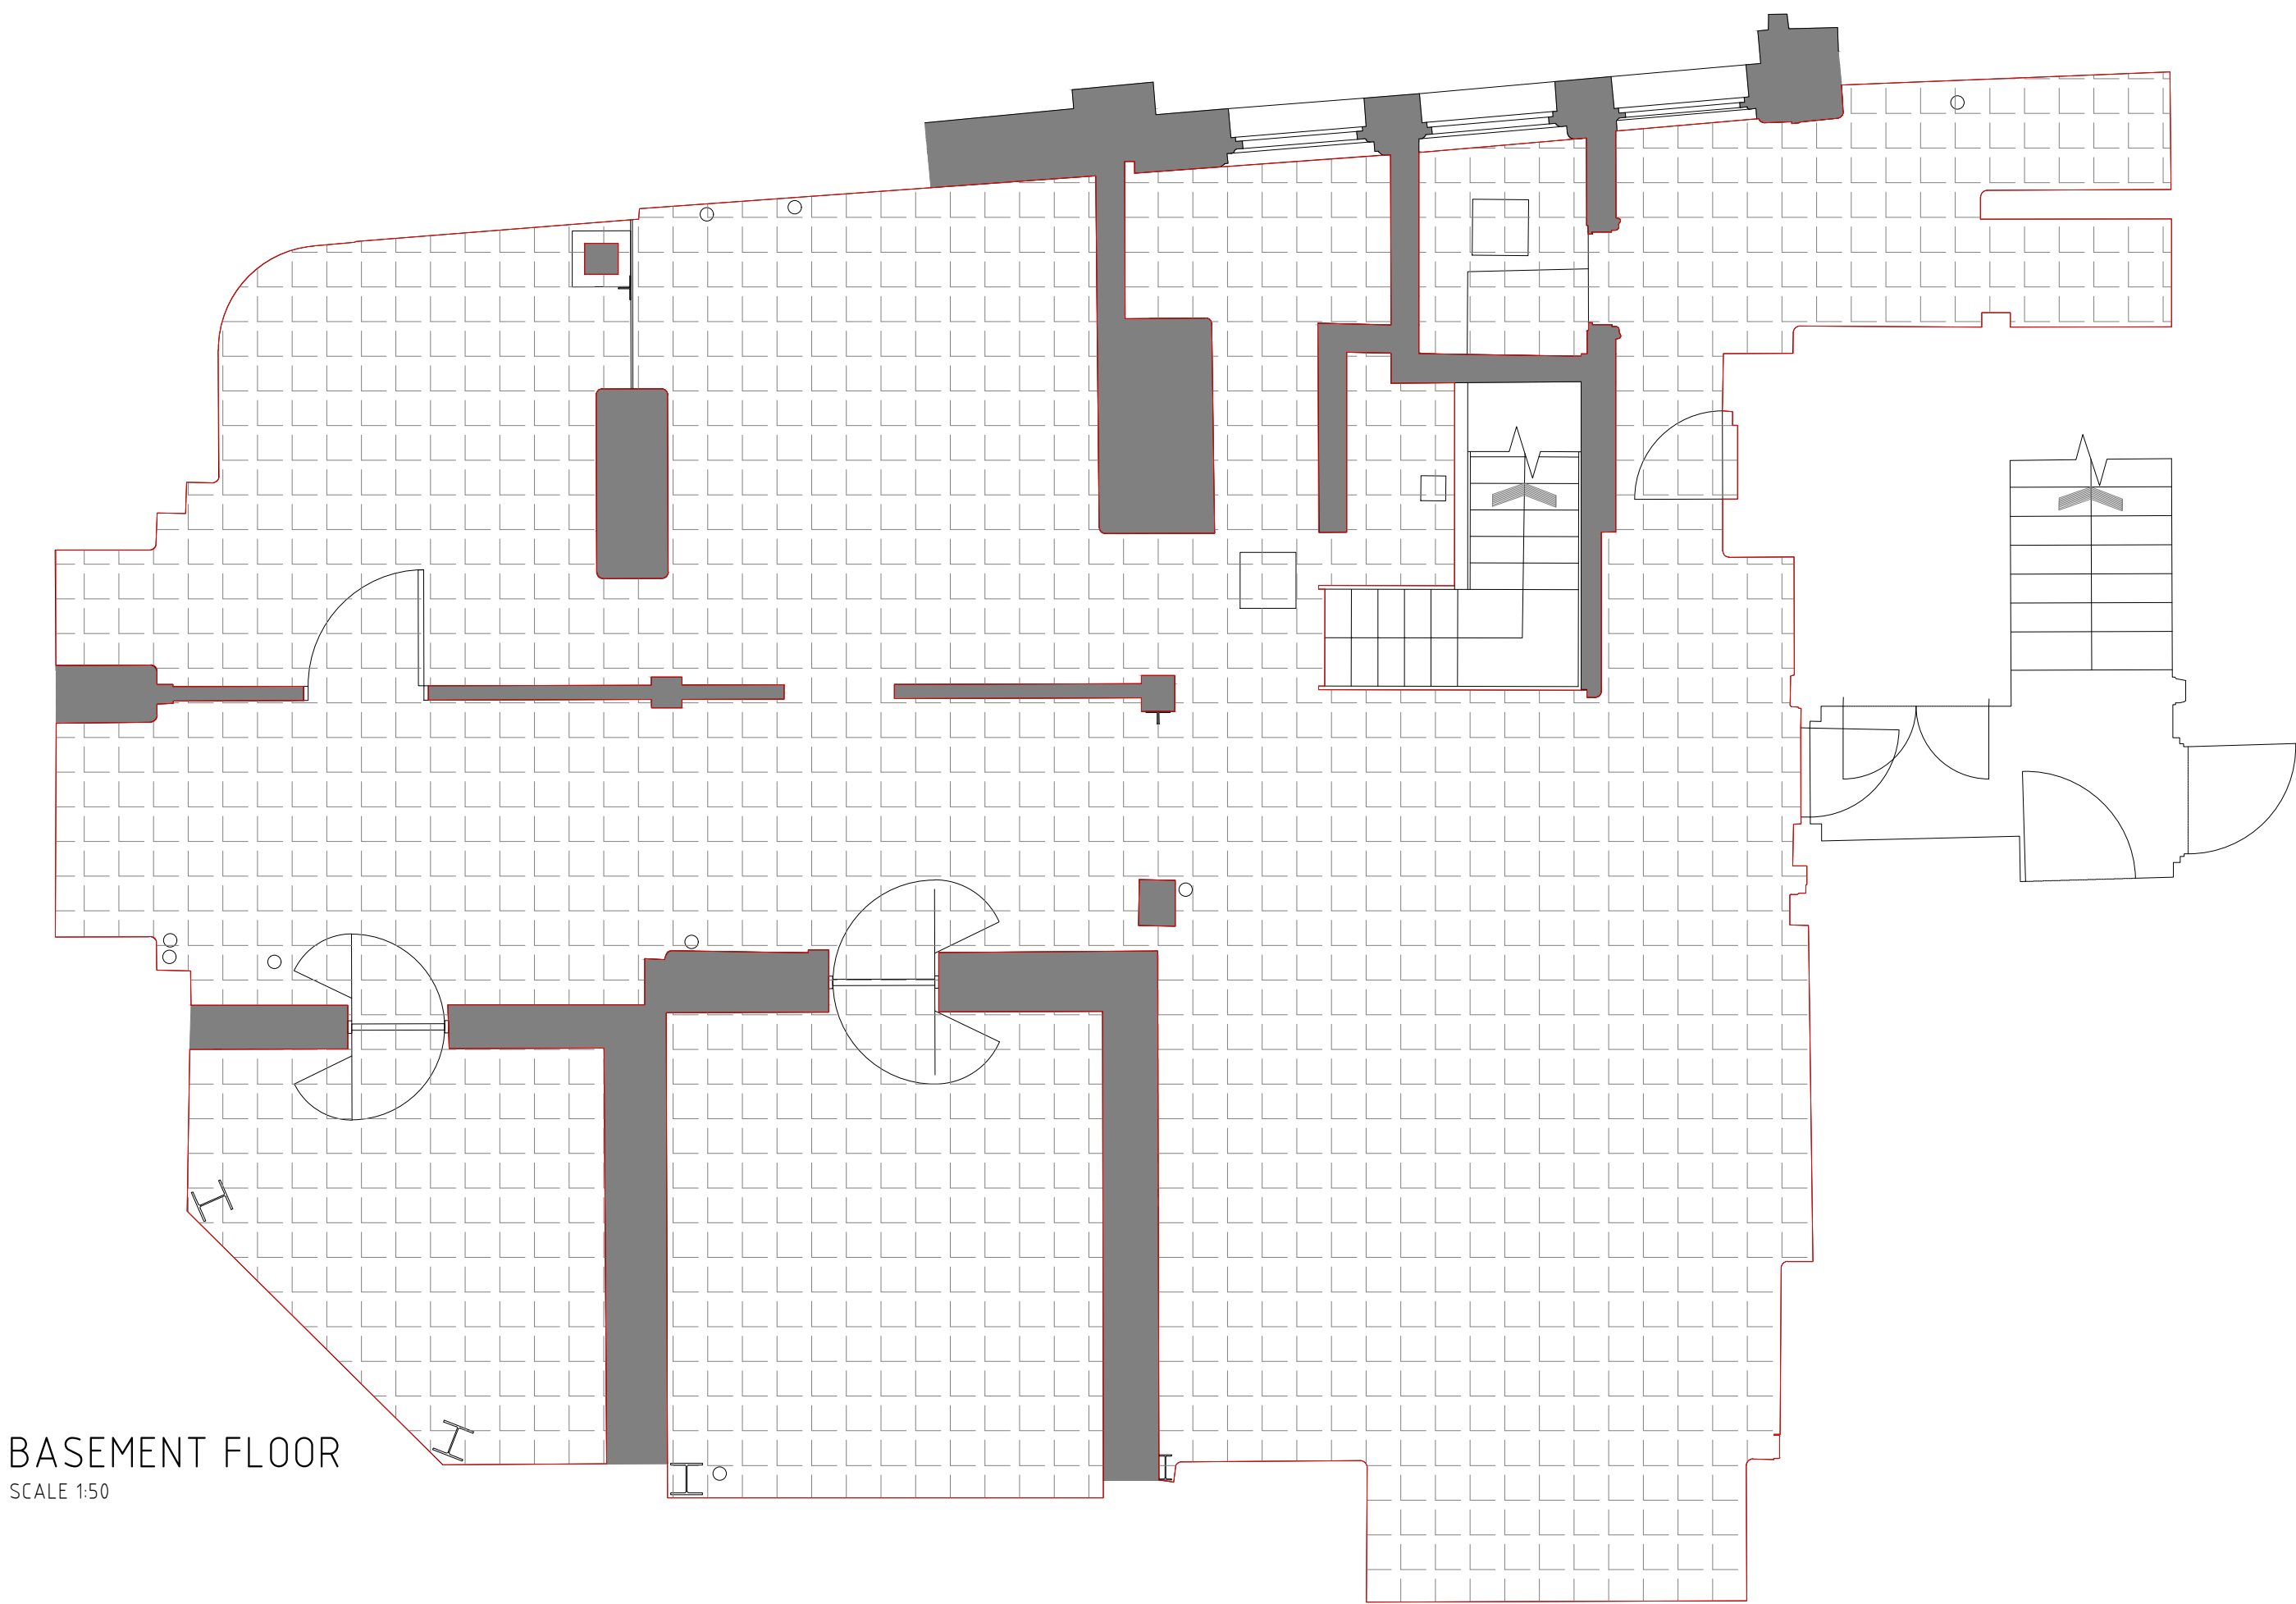
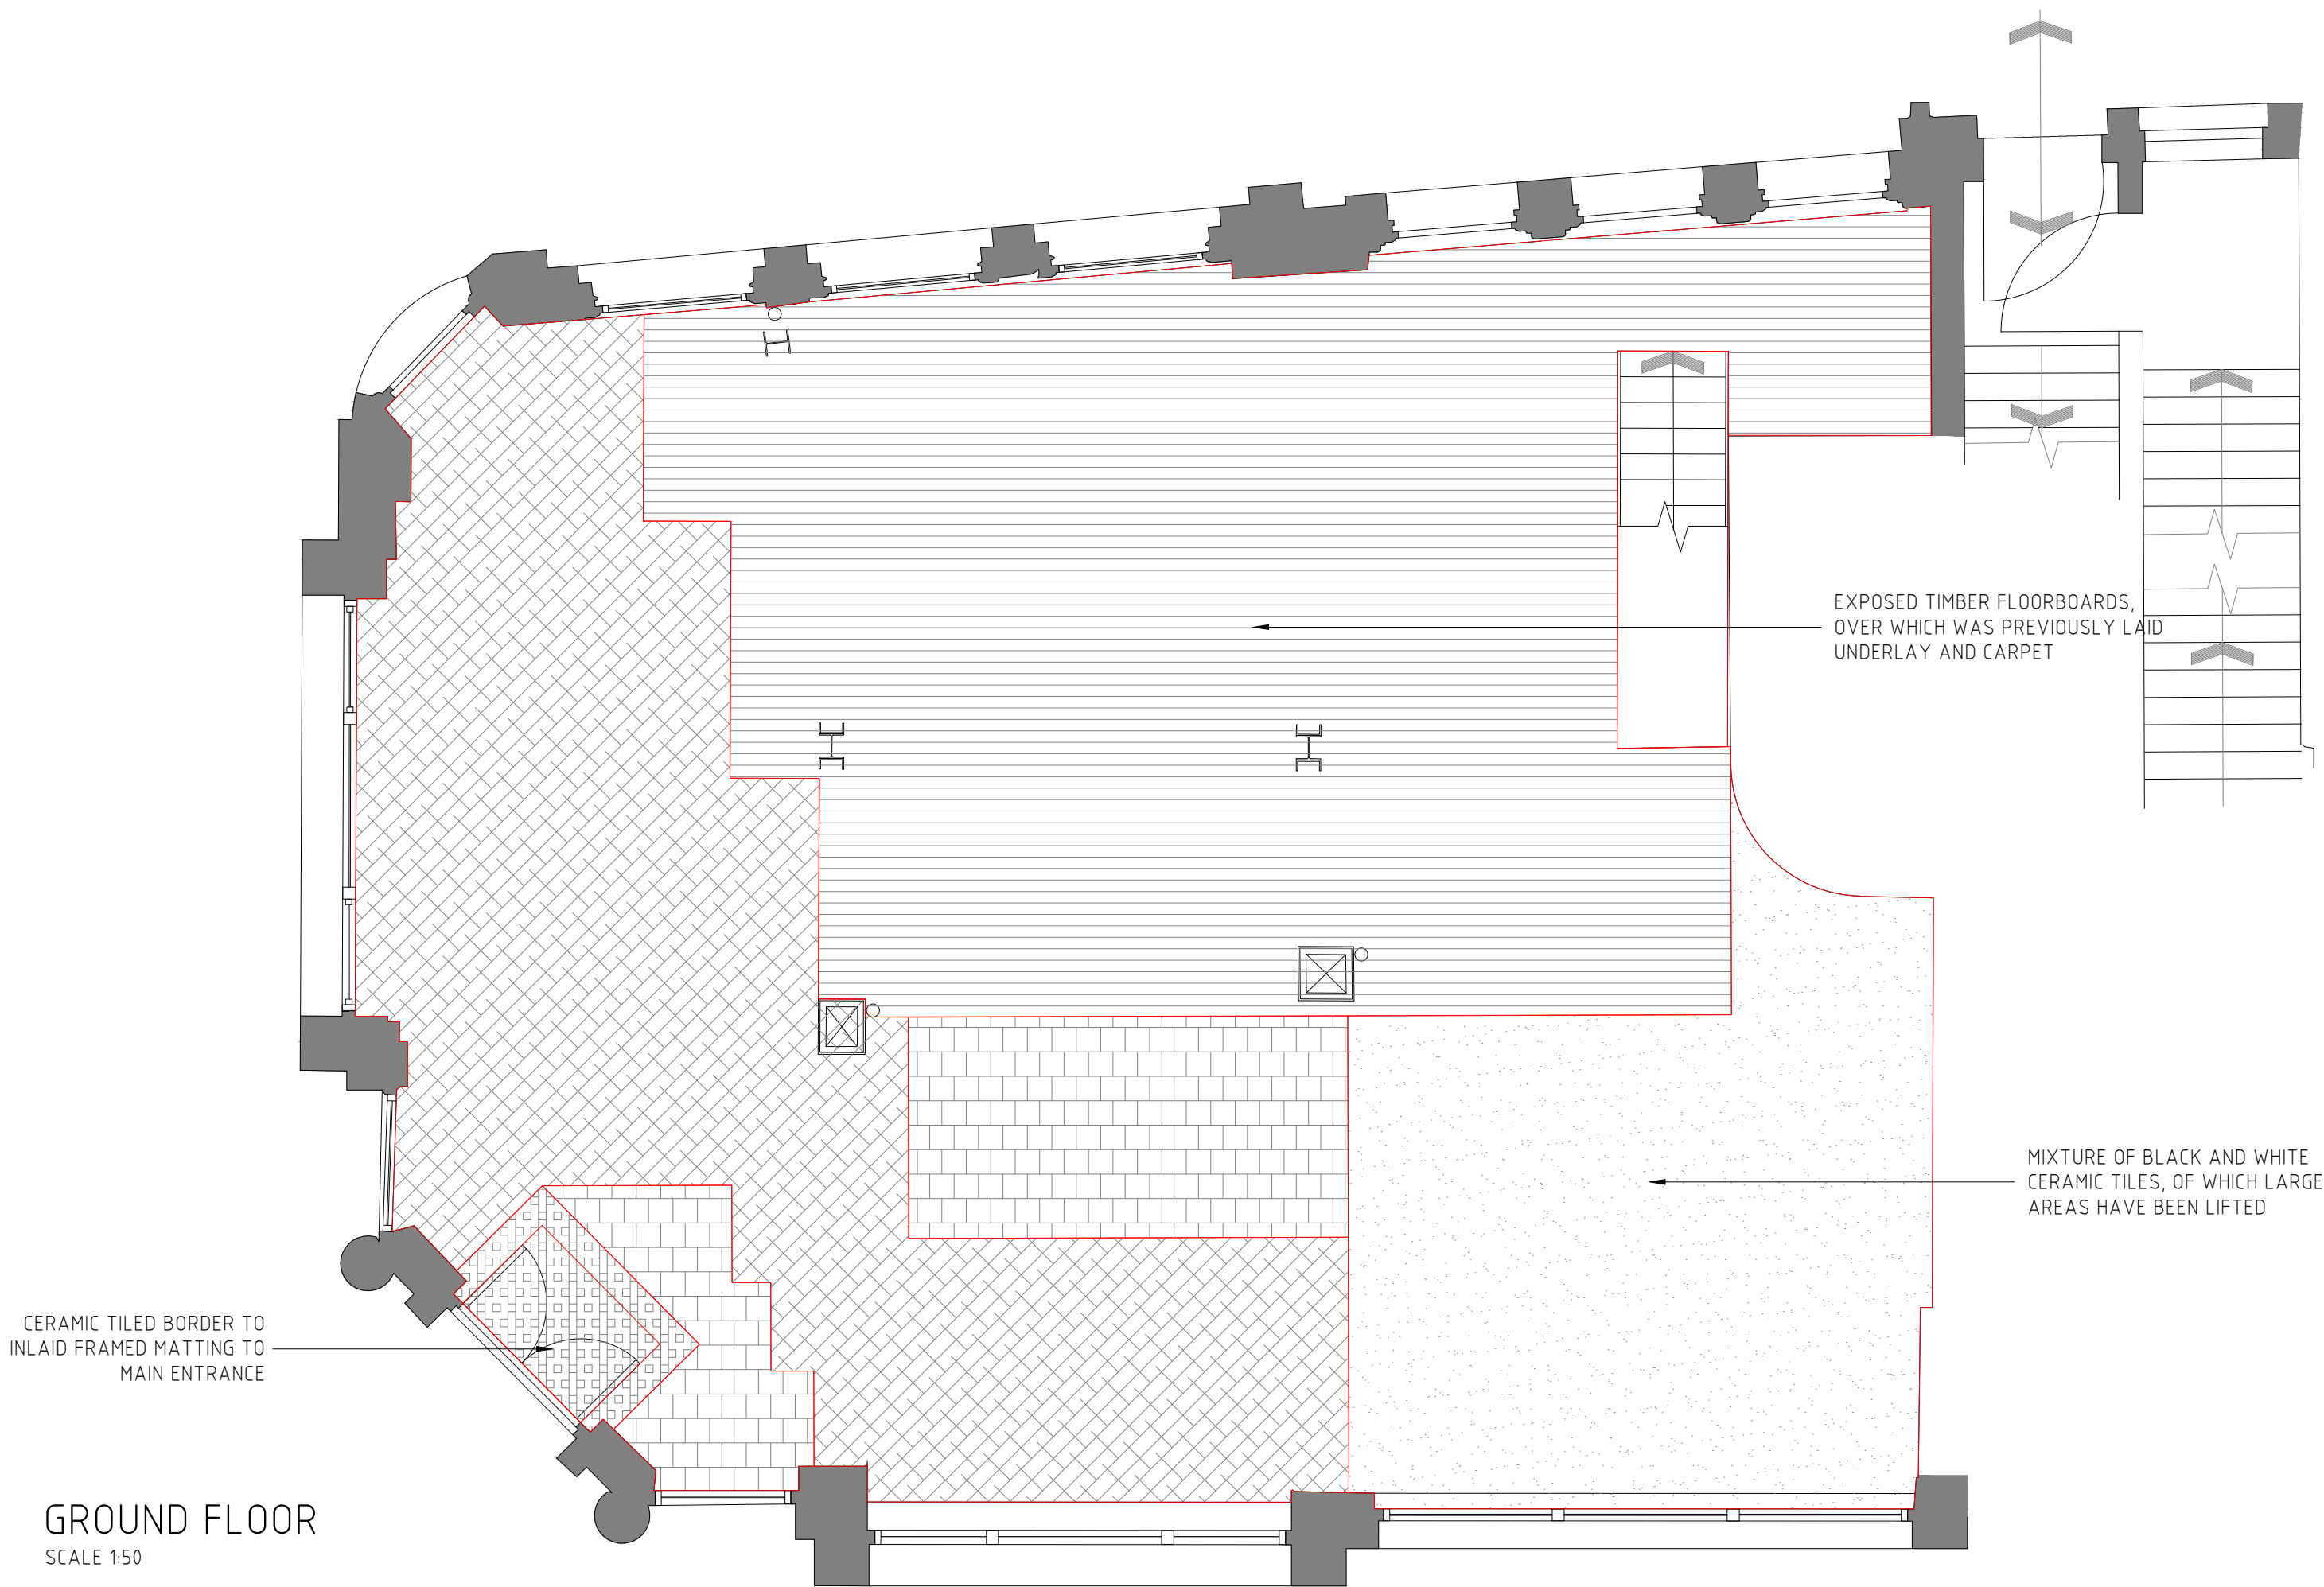
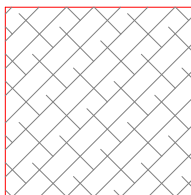
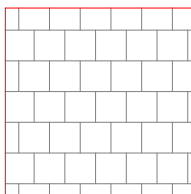
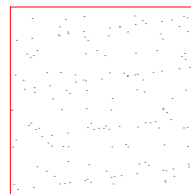
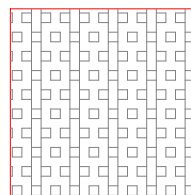


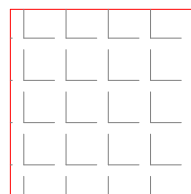

	EXPOSED TIMBER FLOOR BOARDS
	EXPOSED SCREED WHERE BLACK AND WHITE CERAMIC TILES HAVE BEEN REMOVED.
	BLACK AND WHITE CERAMIC TILES

	LEVELLING SCREED APPLIED OVER CERAMIC TILES.
	ENTRANCE MATTWELL WITH CERAMIC TILE BORDER
	VINYL TILES THROUGHOUT, IN VERY POOR STATE OF REPAIR, MISSING TO MOST AREAS, LOOSE, LIFTING AND SUBSCREED EXPOSED

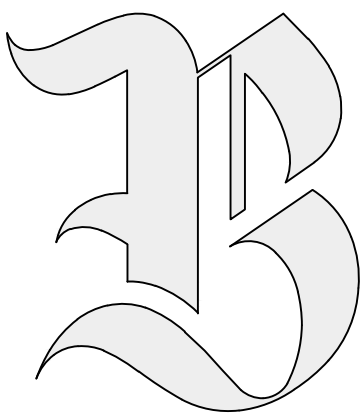

BRAWN DESIGN LIMITED.

BIZ HUB, ROOM G01, MELTON COURT, GIBSON LN,
NORTH FERRIBY. HU14 3HH
EMAIL: RICHARD@BRAWNDESIGN.CO.UK
MOBILE: 07985 344636

CLIENT

INDIVIDUAL RESTAURANTS
FORBICI

PROJECT

MANCHESTER
CROSS ST

DRAWING TITLE

EXISTING
FLOORING

JOB NUMBER

2405

DRAWING No

102

REVISION

-

SCALE

1:50

DRAWN BY

RCN

APPROVED BY

DIRECTOR

REV DATE

- -

NOTES

-

BY

-

SCALE BAR

1:50

1:100

