This drawing is protected by copyright and the information contained therein is the property of William McCall.
The drawing must not be copied and the information contained therein may not be used or disclosed without written permission of and in the manner permitted by William McCall.

0 1 2 3 4 5M
Scale 1:50@ A1
0 1 2 3 4 5 6 7 8 9 10M
Scale 1:100@ A1

Proposed Front Elevation

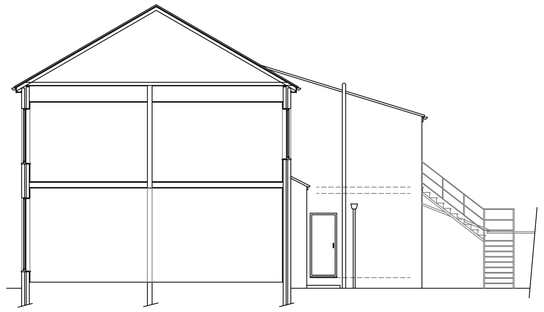

Proposed Side Section / Elevation

Proposed Rear Elevation

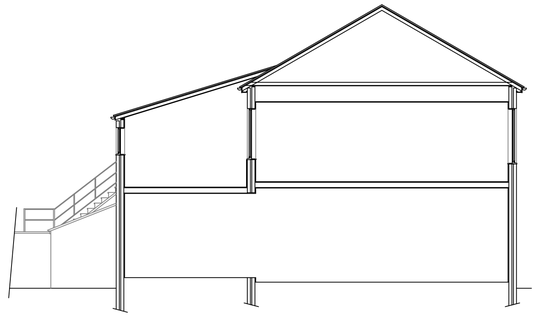

Proposed Side Section

1:100

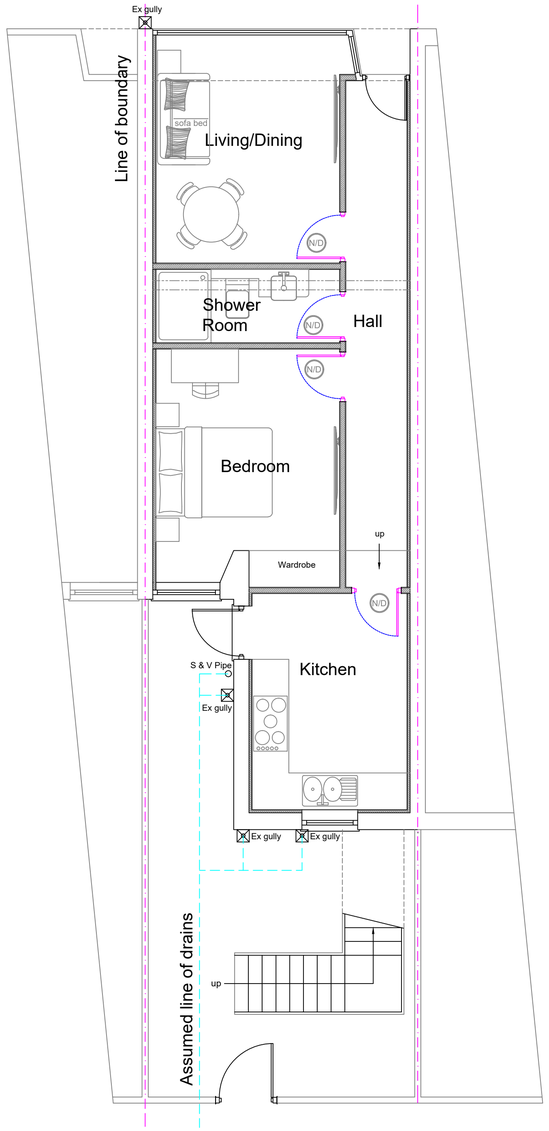

Proposed Ground Floor Plan

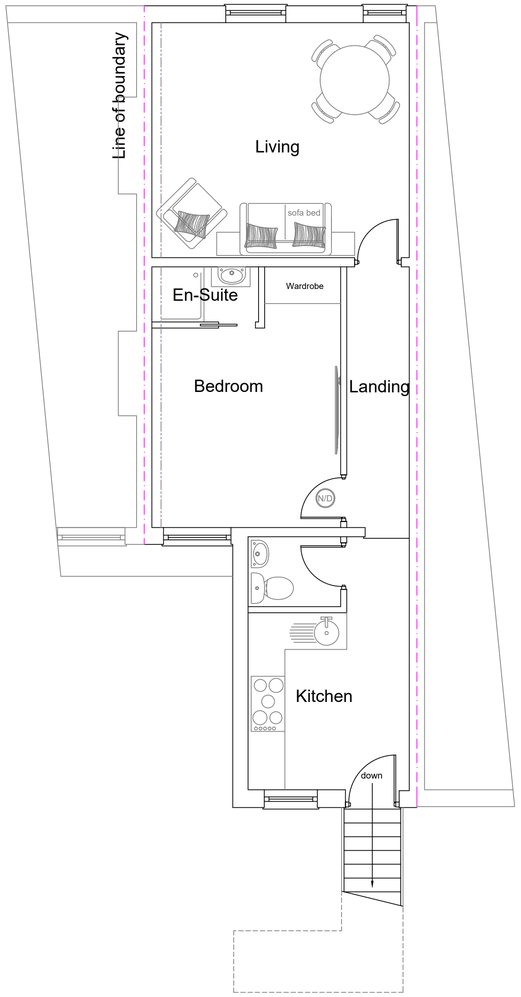

Proposed First Floor Plan

1:50

Stage :-	Lawful Development		
Project Title :-	Proposed Change of Use of Ground Floor Retail Unit & First Floor Flat to Form Two Separate Flats		
Drawing Title :-	Proposed Plans & Elevations		
Client :-	Mr Lenehen		
Drwg No :- 04 24 27	2 of 3	Date :- April ' 24	Rev :-
Scale :- 1:100 & 1:50@A1		Drawn:- SCM	Checked :-
Site Address :-	205 Lightbowne Road Harpurhey Manchester M40 9DD		

The Old Post Room
34 Chew Valley Road
Greenfield
Saddleworth
OL3 7DA
Tel: 01457 871202
www.william-mccall.com | enquiries@william-mccall.com

A1