




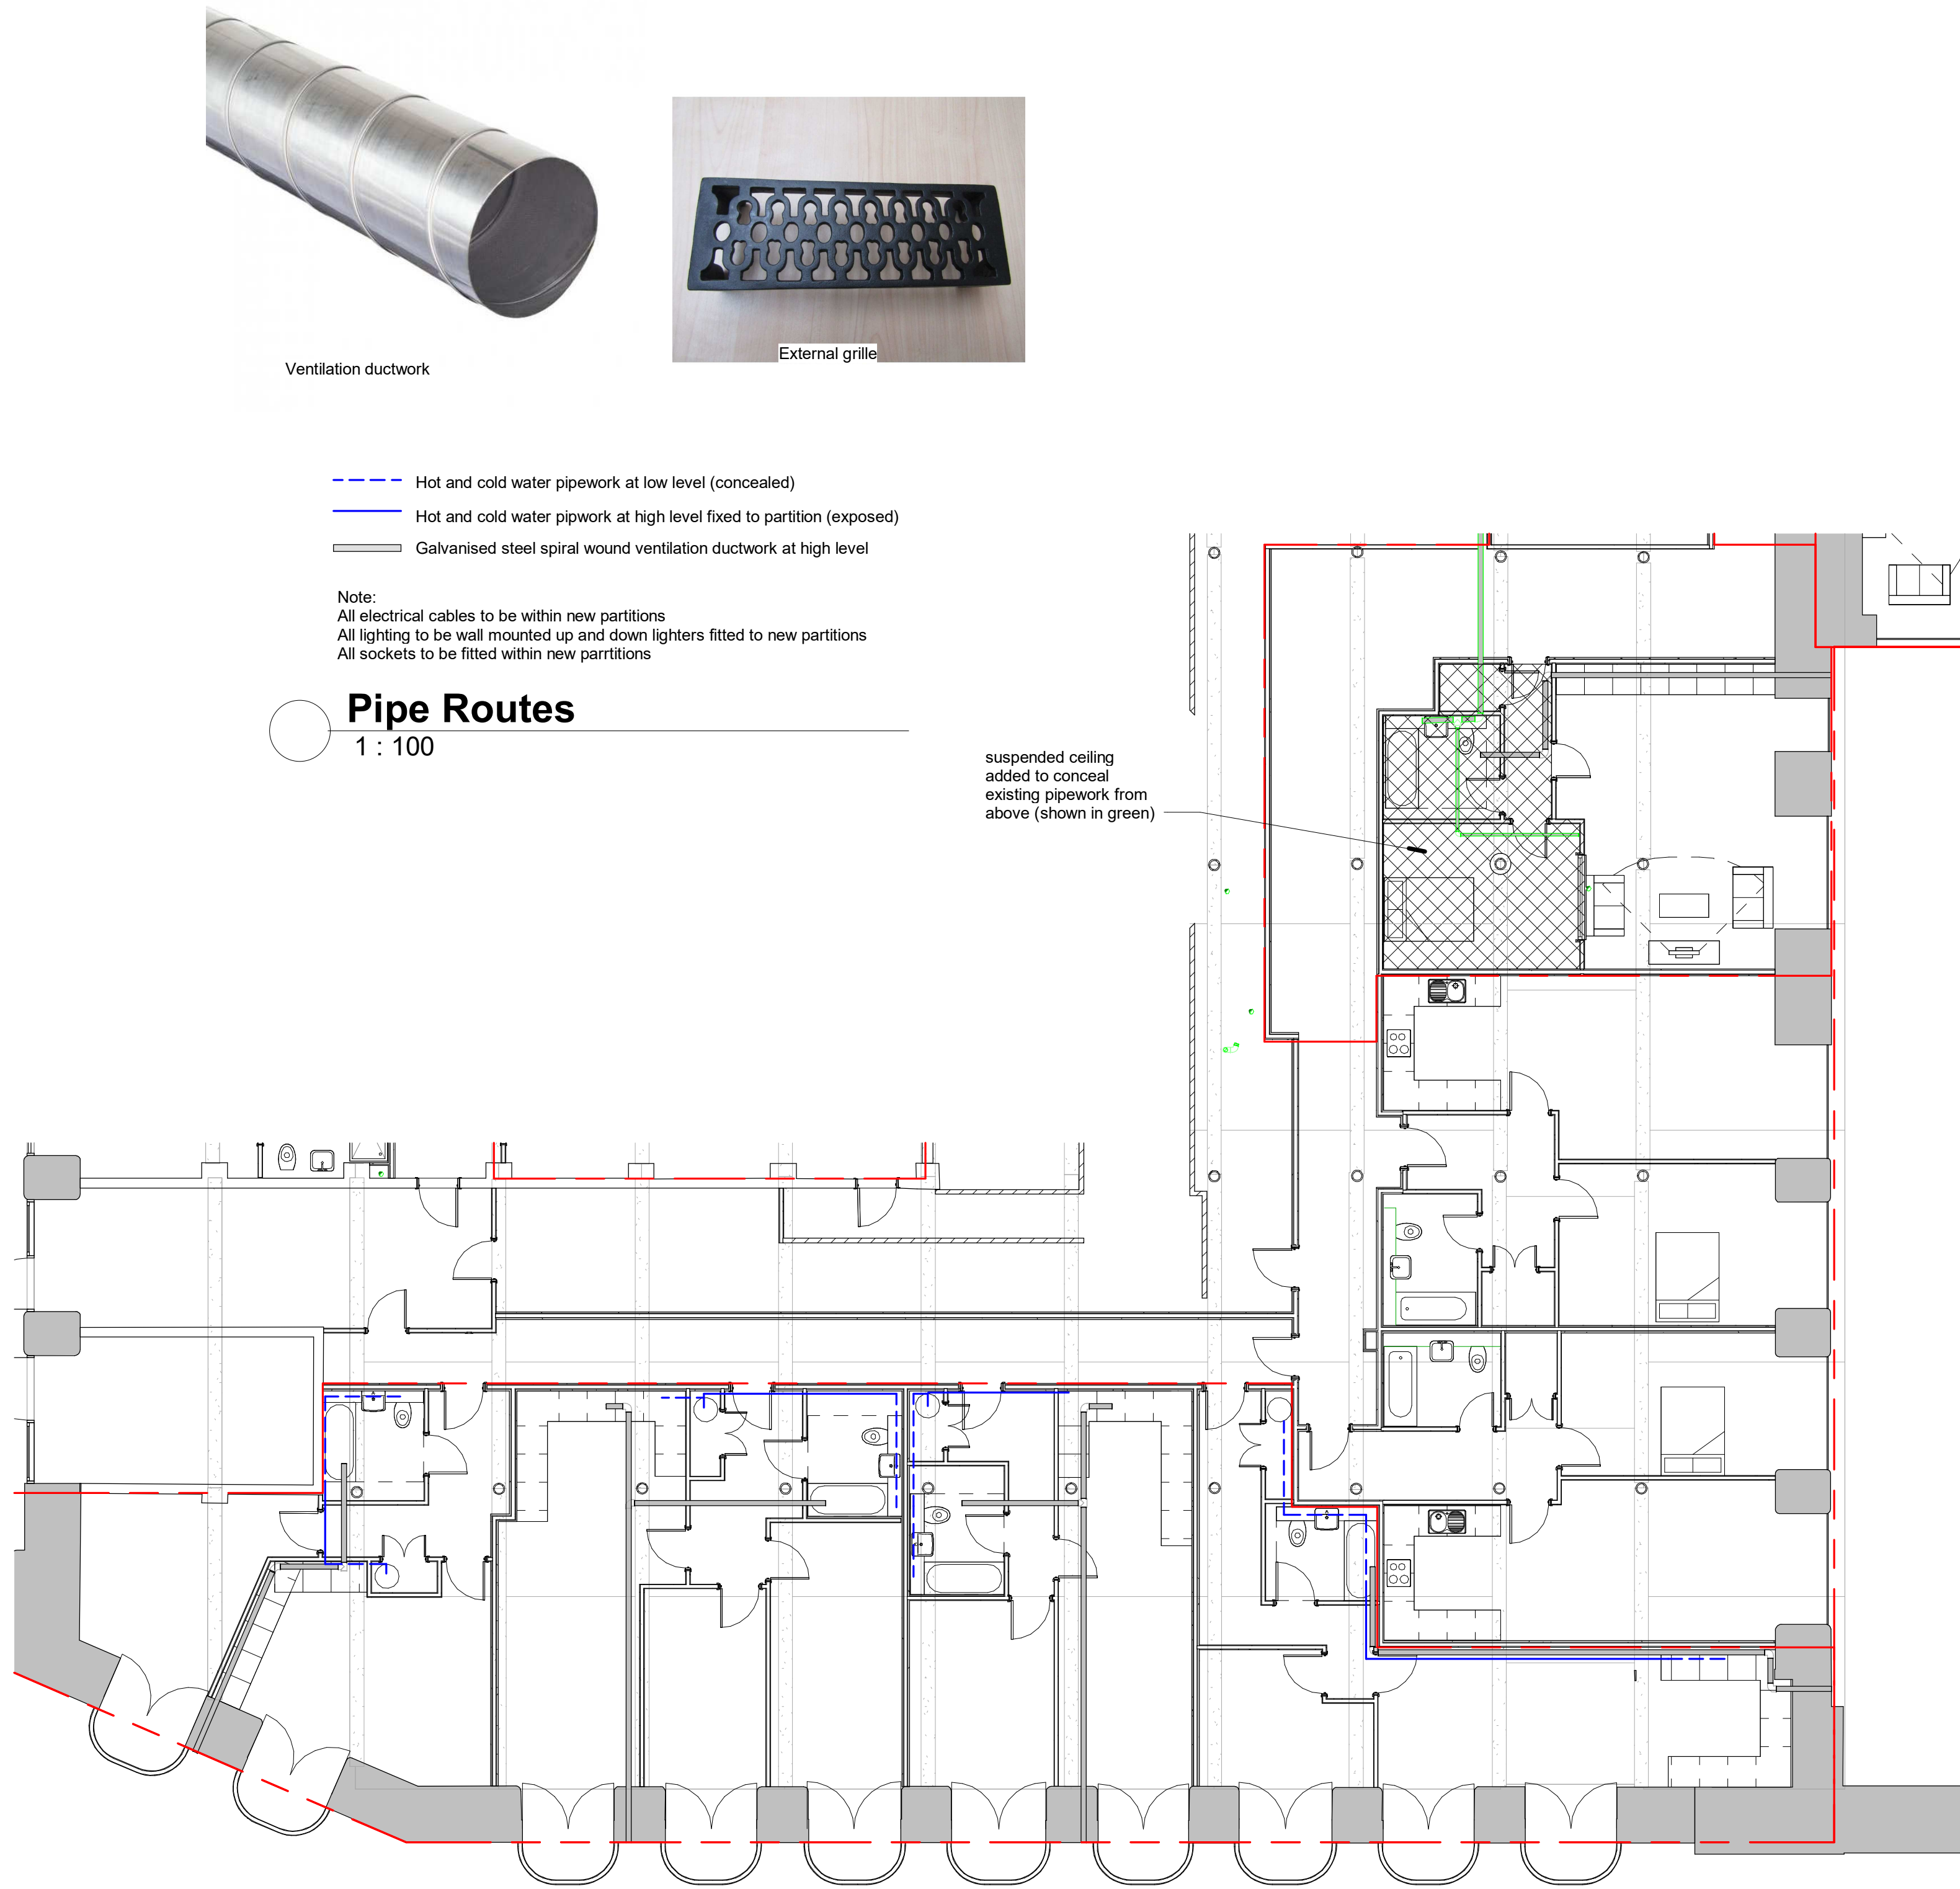

1 Floor plan - reflected plan view
1 : 100

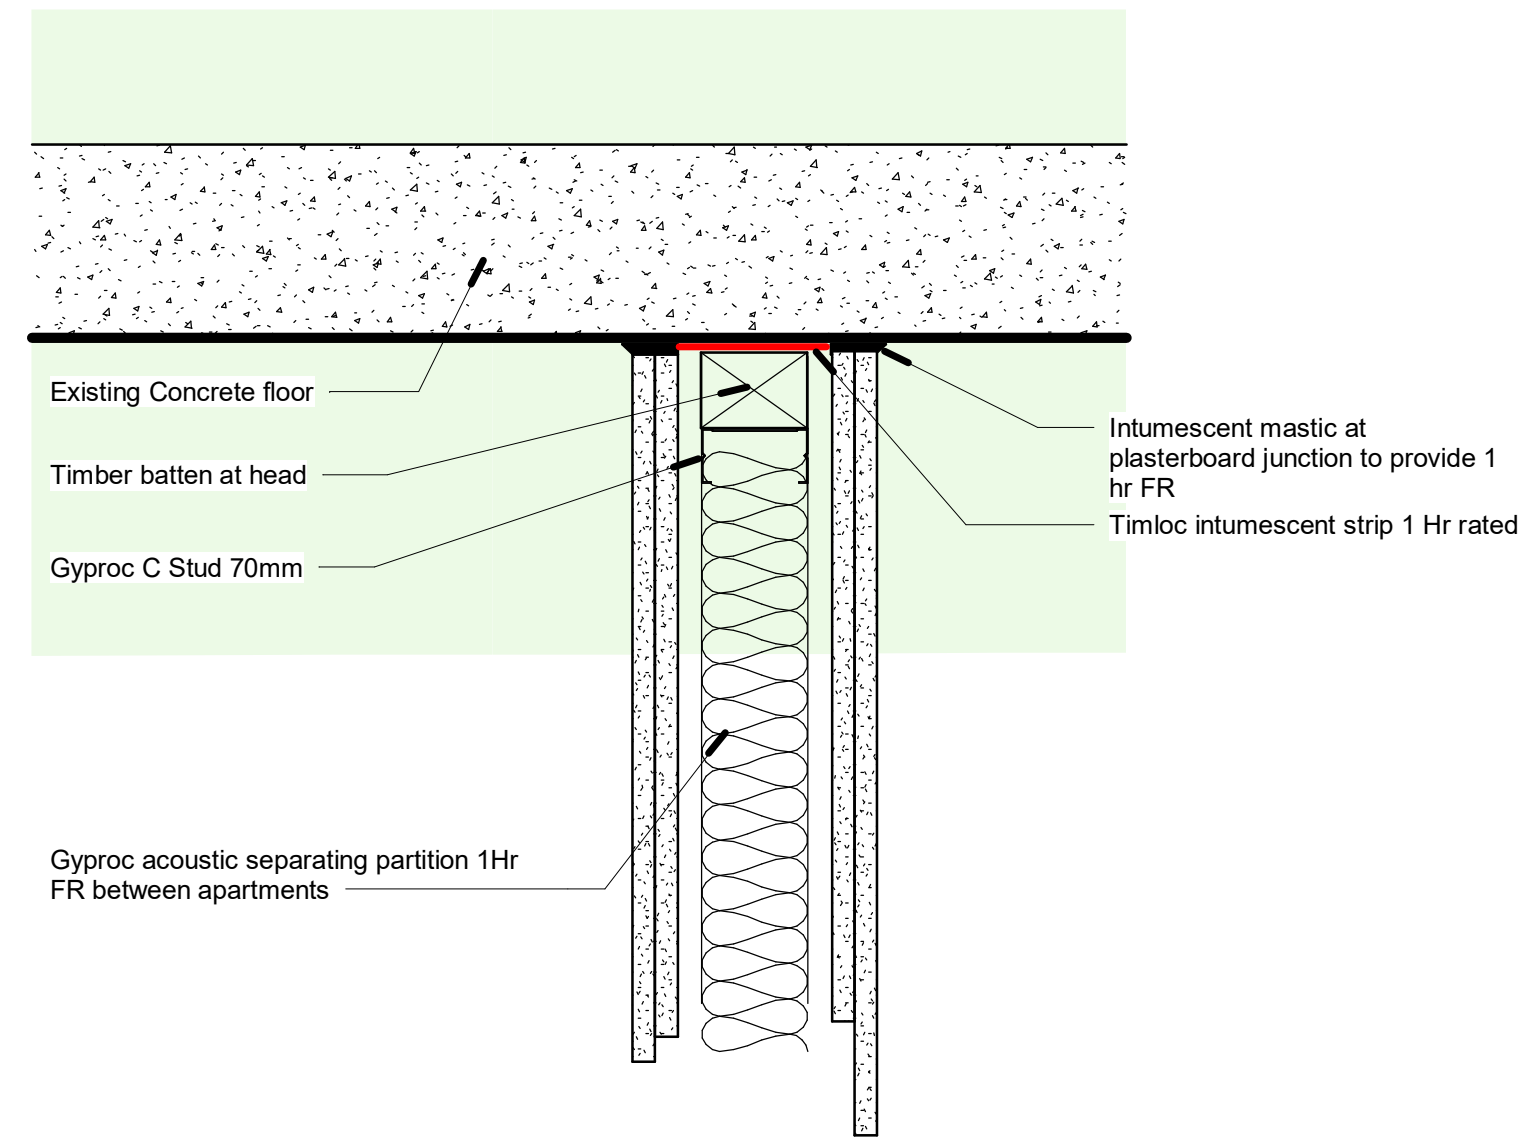

3 Compartment Partition head fixing
1 : 5

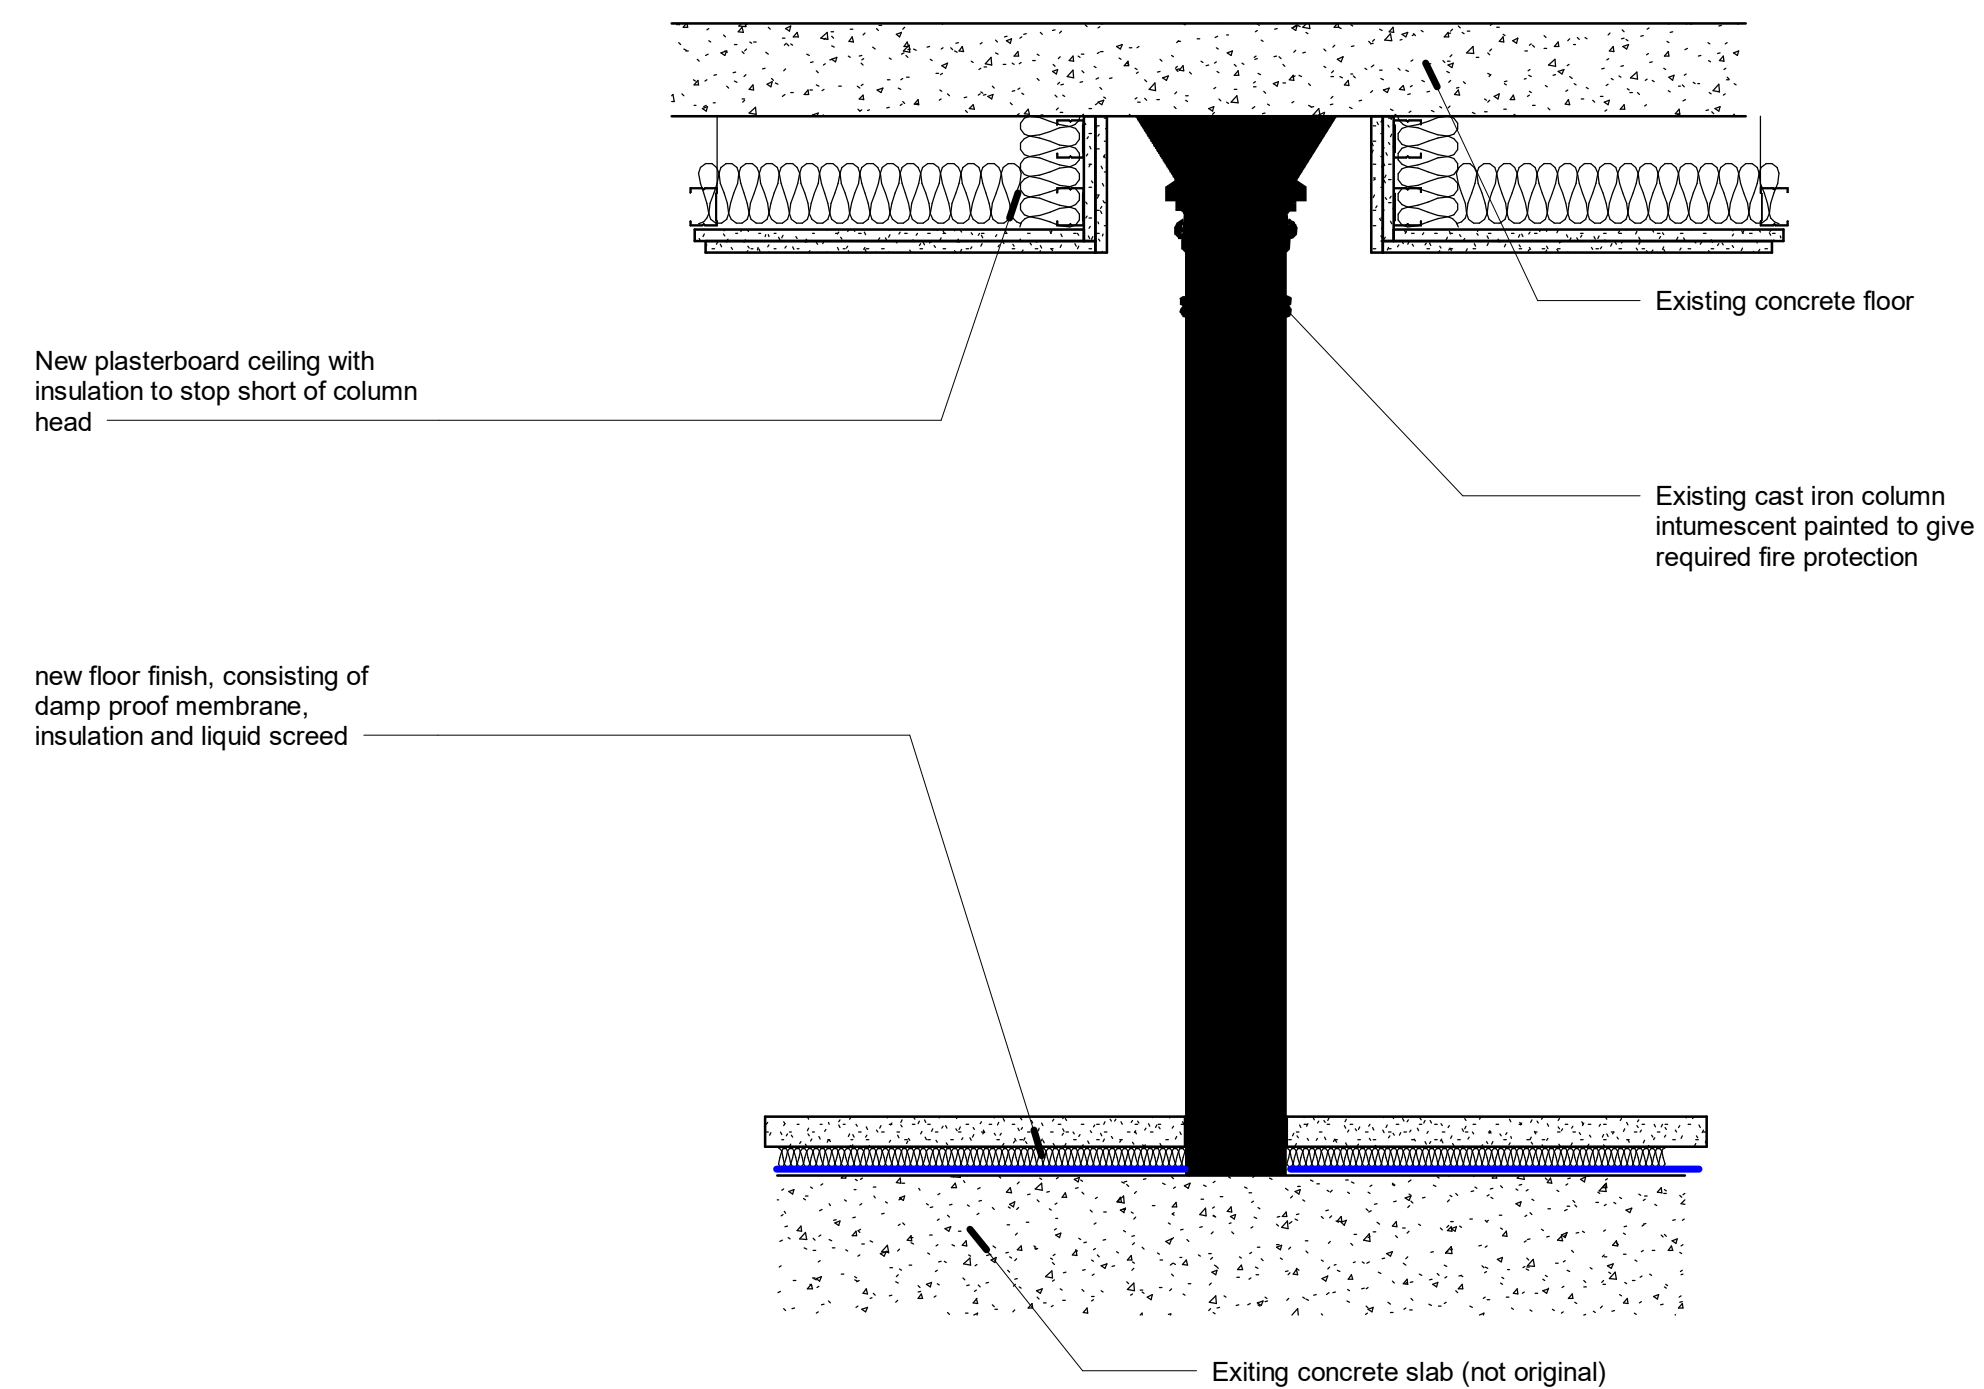

2 Column head/suspended ceiling detail
1 : 10