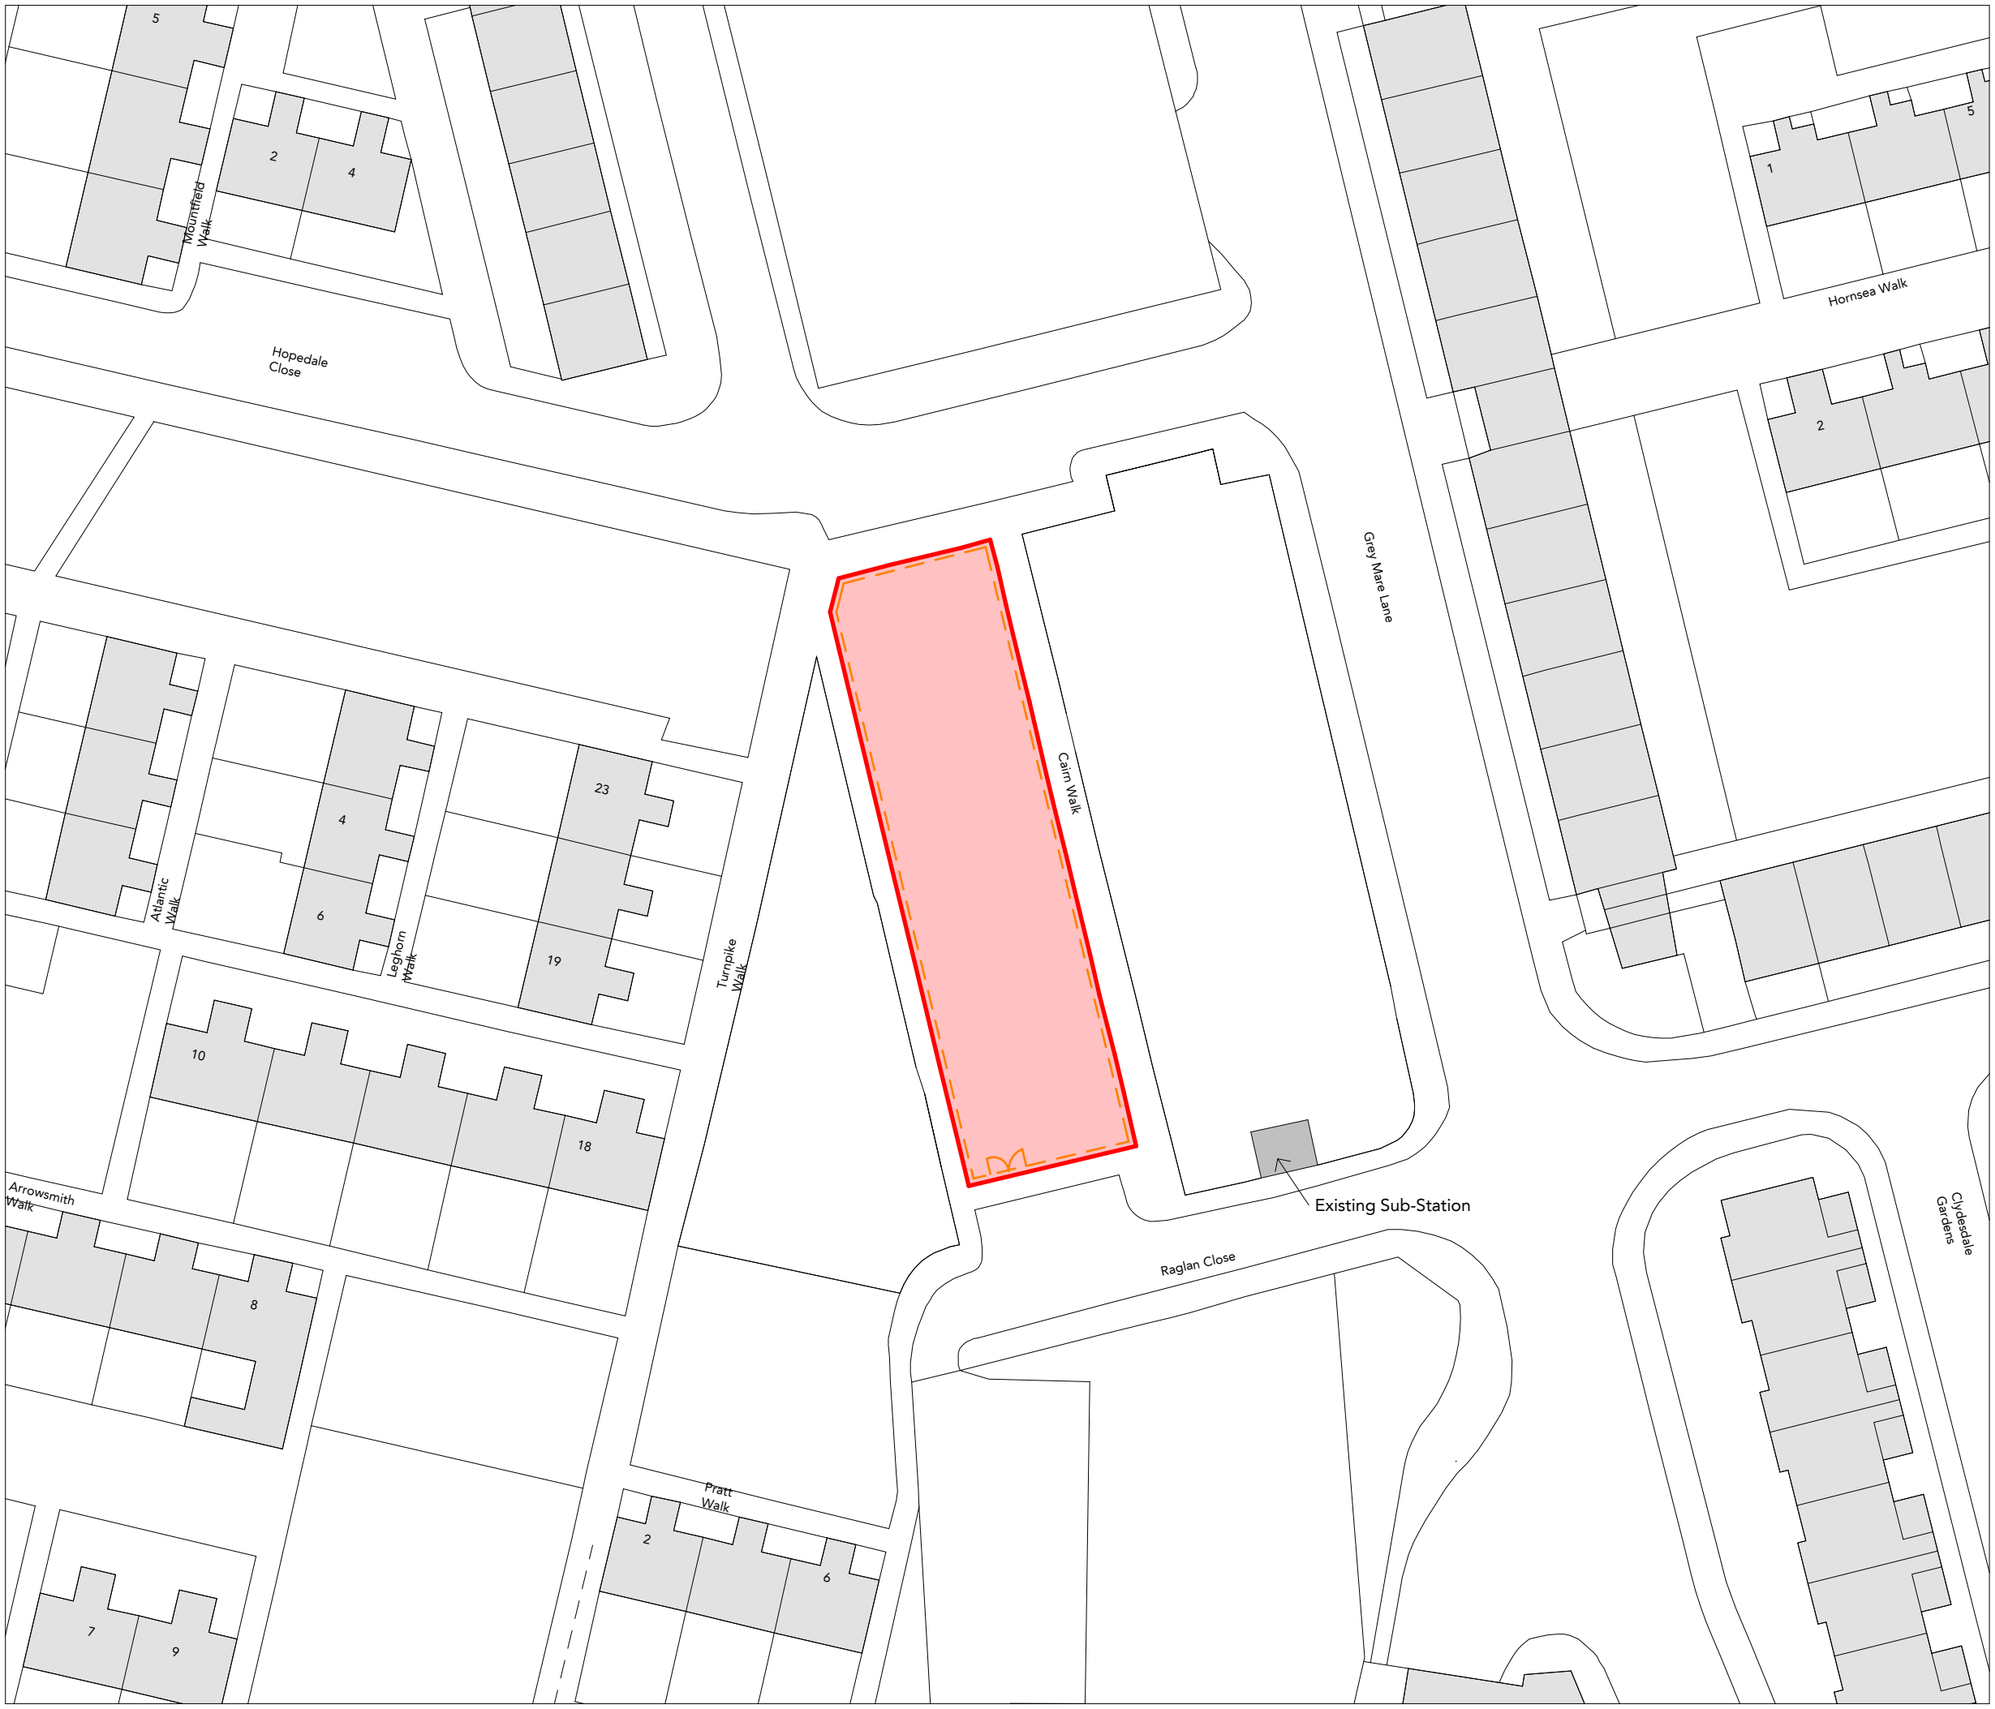


Note:
Do not scale from this drawing.
Dimensions are to be checked on site.
If in doubt please ask.

5 0 5 10 15 20 25 m
SCALE 1:500

N

Application Boundary

Denotes - 1.8m green high weld mesh fencing, colour - green - following completion of demolition works.

Vehicular Gates

Slab, hardstanding and lawns retained.

| Rev | Date | Intls | Details |
|---|---|---|---|
| - | 10/05/2024 | EP | Issued for planning |

© The moral rights of the author are hereby asserted.
This drawing and design is the sole property of Buttress Ltd and must not be reproduced without permission.
Buttress Ltd is Registered in England and Wales: 5363573

**Buttress**

41 Bengal St
Manchester
M4 6AF

**T** 0161 236 3303
**E** contact@buttress.net
**W** www.buttress.net

**Project Title** Grey Mare Lane
**Client** One Manchester
**Location** Beswick - Manchester

**Drawing Title** Post Demolition Plan - Cairn Walk

**Date** 10/05/2024 09:11:29
**Checked** BT
**Scale** As indicated
**Orig Paper Size** A3
**Status** S2

| Job No: | Origin: | Zone: | Level: | Type: | Disc: | Number: | Rev: |
|---|---|---|---|---|---|---|---|
| 8782 | -BA- | XX- | 00- | DR- | A- | (04) 016- | - |