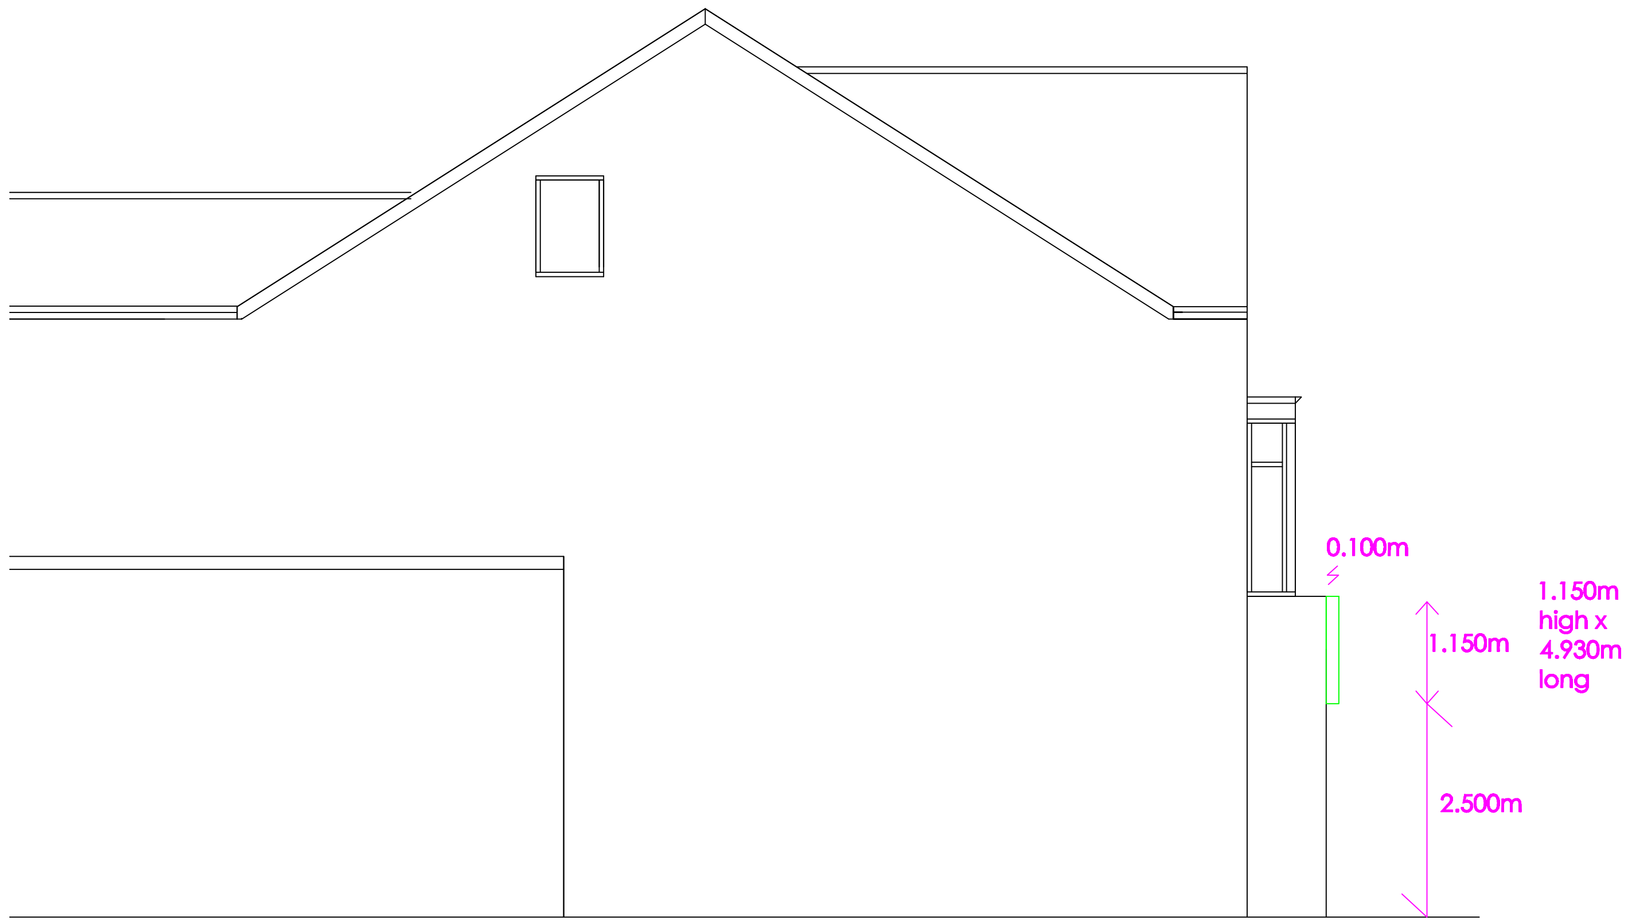

EXISTING SIDE VIEW B
1:50

EXISTING FRONT VIEW
SIGNAGE
1:50

DO NOT SCALE OF THIS DRAWING TAKE ALL DIMENSIONS ON SITE
(builders Note)
Do not start any works until all the approvals have been obtained.
Any discrepancy to be reported to Plans Drawn as soon as possible.

client:
MANCHESTER CITY COUNCIL PLANNING

APPLICATION

date: MARCH. 2024
drawn: DRW

drawing title:
NEW FRONTAGE AND ROLLER SHUTTER NEW SIGNAGE

project:
TAYYAB AKHLAQ,
101, MANCHESTER ROAD,
CHORLTON,
M21 9BA
TEL07913705737

PLANS DRAWN
tel.no
07952934281
07856609593
email
Bawinterbotton
@aol.com
www.plansdrawn.org

project no. MR 101
dig. no. 01
A1 paper